[illegible] W. 20. S. end alley return to Kellogg.

SCALE 1" = 10'

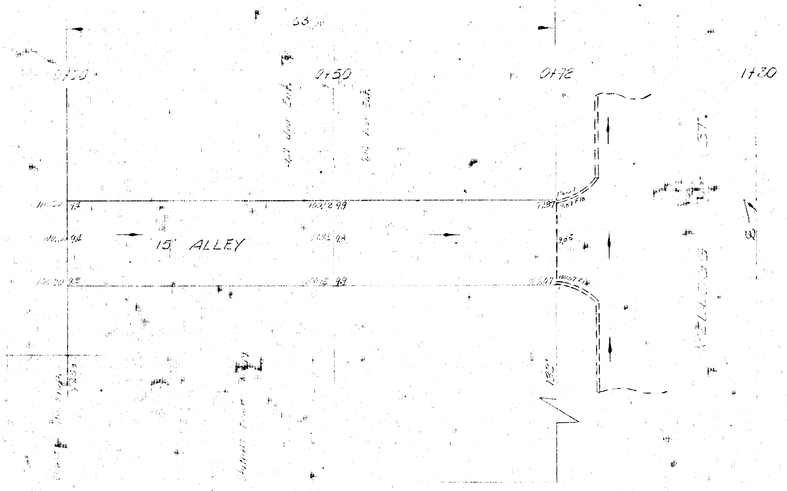

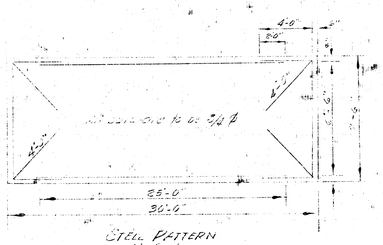

STEEL PATTERN
No Scale

TYPICAL SECTION
(EXCEPTION AT WARPED SECTIONS)
No Scale

JOHN P. SWENSON
LICENSED
531
KANSAS

NOTE TO CONTRACTOR

This project will be constructed under the supervision of the CITY ENGINEER and conforming to the SPECIFICATIONS of the CITY OF WICHITA. The CONTRACTOR will reimburse the City of Wichita for all cost of Engineering, Plans, and Inspection.

[illegible]

ALLEY

BETW. HOLYOKE & [illegible]
ST. KELLOGG TO 1ST [illegible]
[illegible]

CITY OF WICHITA
[illegible]
[illegible] PRIVATE [illegible]