PAVING PLANS
INTERSECTIONS

OLIVER & FIRST
OLIVER & SECOND
GROVE & FOURTEENTH
MAIN & WILLIAM

1945
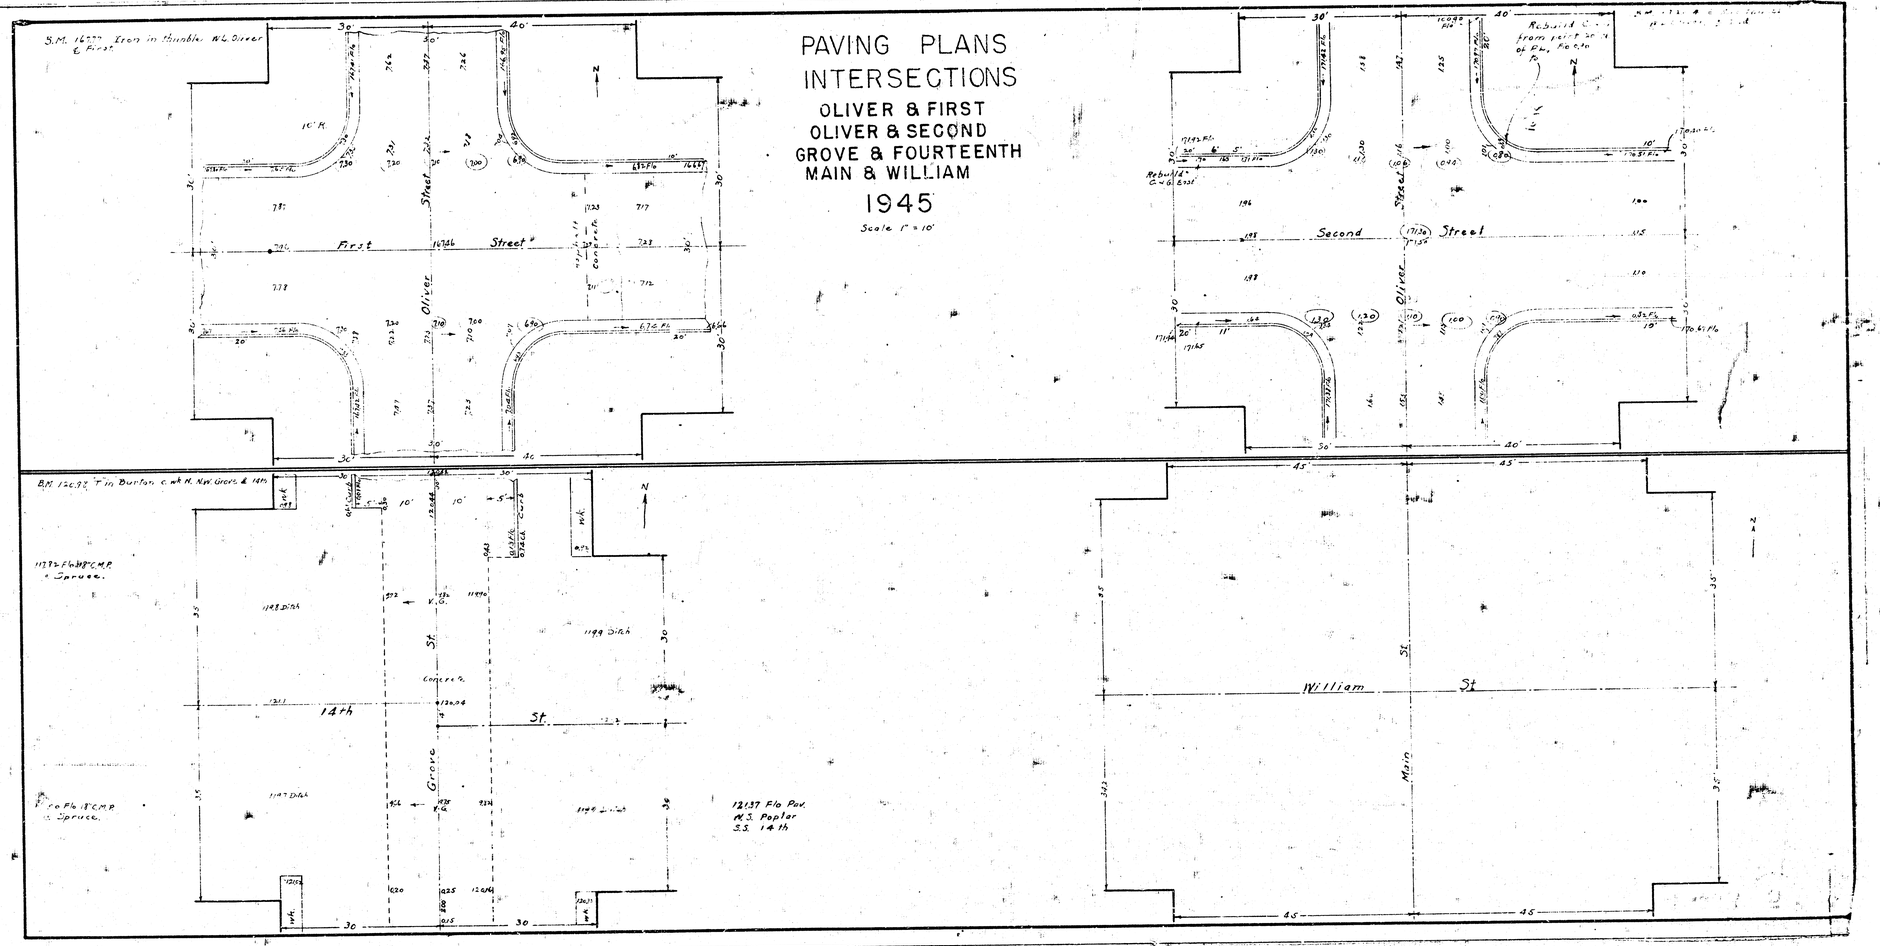
Scale 1" = 10'