B.M. 98.71 "G" in Globe top cb. S.S. Mt. Vernon 4± W. of W.L. Greenwood So.
B.M. 99.60 Step bench M.S. H.L.P. S.E. Skinner & Greenwood

+0.12 % ±

+0.506 % ±

6+00 P.I.M.

MT. VERNON

Remove existing return & replace to given elevations.

Match Slab

Conc. Parking Slab

Conc. Rd. Way Slab


45° Conc. Wk.

Conc. Dr.


8" Saw Sewer

S.S. Skinner

Overhead Electric Service Switchboard Supplied

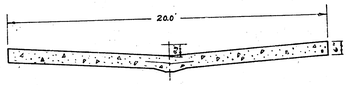

TYPICAL SECTION
(Exception At Warped Sections)
No Scale

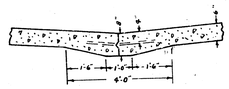

DETAIL OF MASTIC KEY JOINT
No Scale

JAMES H. TANDY LICENSED PROFESSIONAL ENGINEER 2012 KANSAS

JOHN A. EPPLER REGISTERED PROFESSIONAL ENGINEER 331

B.E. SMITH REGISTERED PROFESSIONAL ENGINEER 455 STATE OF KANSAS

PROF. EXCAVATION

± 10% 5011 C.Y. Unclass.
3012 C.Y. Rock Cut

ALLEY
BET. GREENWOOD & HYDRAULIC
MT. VERNON to SKINNER
20' CONC.-6"
CITY OF WICHITA, KANSAS
B.E. SMITH — CITY ENGINEER
DATE: SEPT. 1958 — PROJ. NO. 518-111

10 5 10