Survey
Plan
Exc
Checked

B.M. 95.73 Top 3 Nails W.S. P. Pole S.W. Cor. Greenwood So ₵ Wassall
B.M. 95.82 ▫ On N.W Cor. Wk @ S.S. Of Alley S Of Wassall ₵ W.S. Of Alley W Of Hydraulic
Stationing ₵ Base Line South Prop. Line.

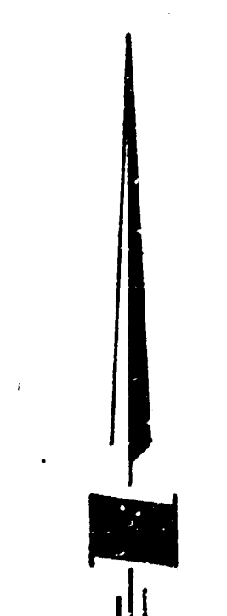

Scale 1"=10'

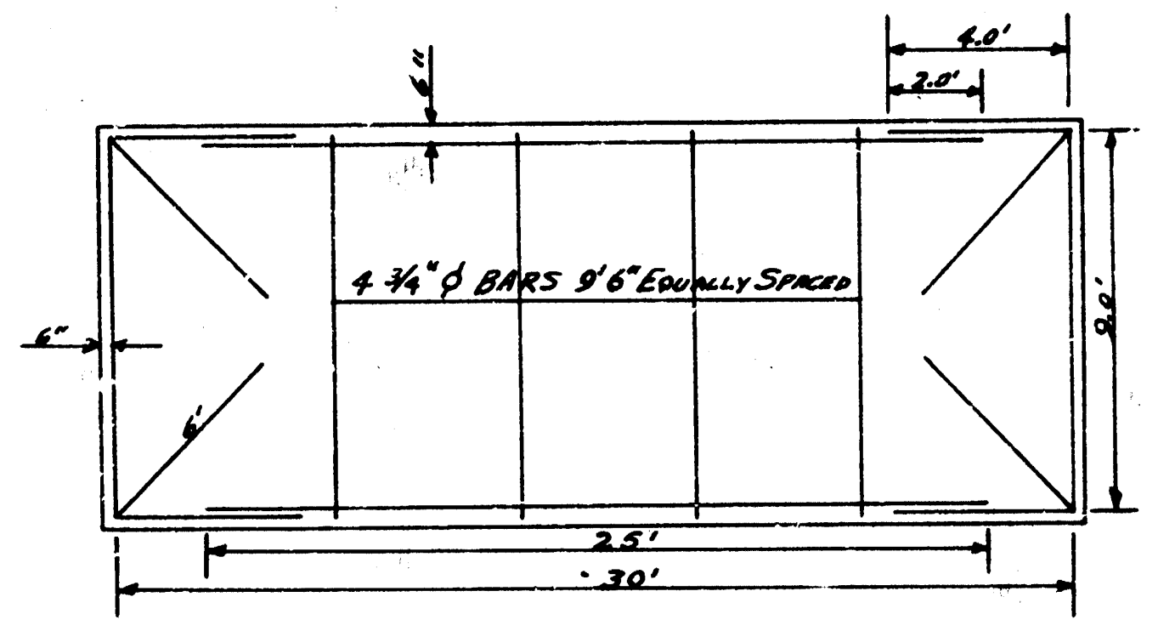
4.0'
2.0'
6"
4 3/4" ϕ Bars 9'6" Equally Spaced
8.0'
6"
6'
25'
30'

Reinf. Steel Pattern
No Scale

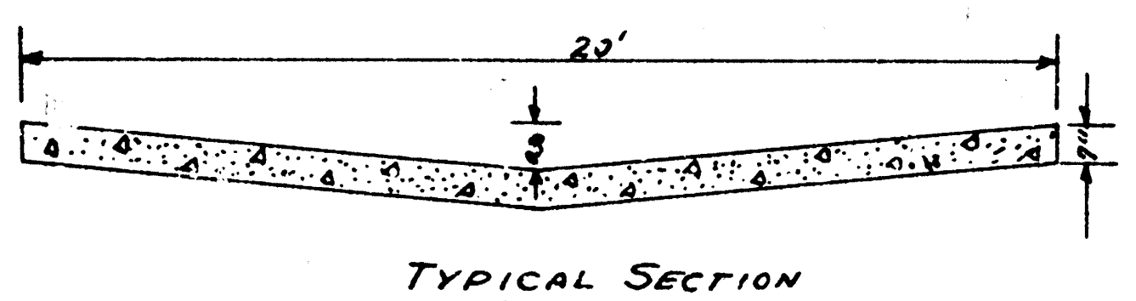

Typical Section
No Scale

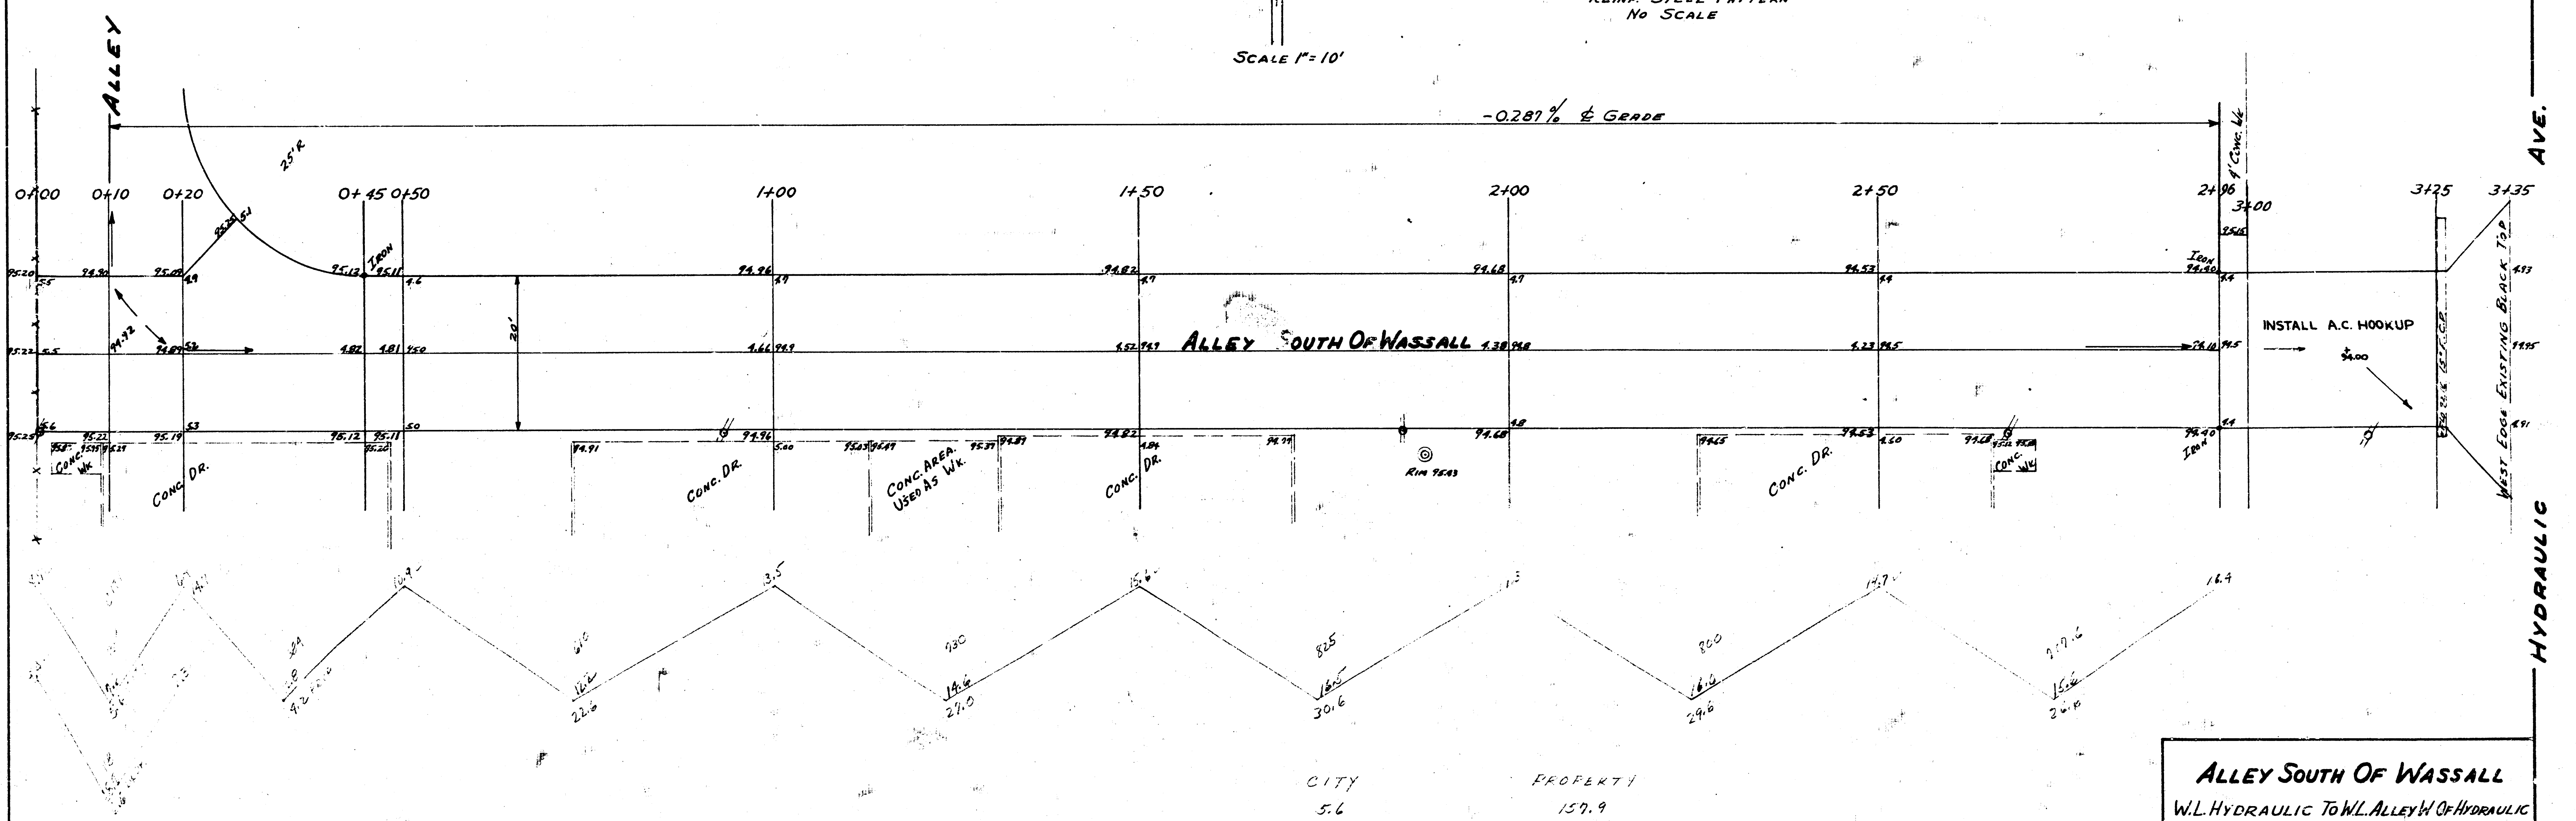
Alley
-0.287% ₵ Grade
25'R
0+00
0+10
0+20
0+45
0+50
1+00
1+50
2+00
2+50
2+96
3+00
3+25
3+35
Iron
20'
Conc. Wk
Conc. Dr.
Conc. Dr.
Conc. Area Used As Wk.
Conc. Dr.
Alley South Of Wassall
Rim 95.83
Conc. Dr.
Conc. Wk
Iron
4' Conc. Wk
Install A.C. Hookup
94.00
West Edge Existing Black Top
Ave.
Hydraulic
825
30.6
800
29.6
217.6
16.4

CITY
5.6
+10% 0.6
6.2 CU.YDS CUT.

PROPERTY
157.9
+10% 15.8
173.7 CU.YDS CUT

Alley South Of Wassall
W.L. Hydraulic To W.L. Alley W Of Hydraulic
20' Conc 7" Thick
City Of Wichita Kan.
B.E. Smith City Engineer
Aug 1955 Proj. No. C15-36

B.E. SMITH
436

15 1