

B.M. 1108.82 Iron in trim. c. Vine & S.S. of Douglas
B.M. 1111.84 Bk. of Church wk. at S.W. cor. of Church

Base = N.L. Alley at Glenn

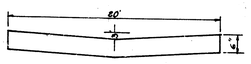

TYPICAL SECTION FROM STA 0+50 TO STA 2+50
NOT TO SCALE

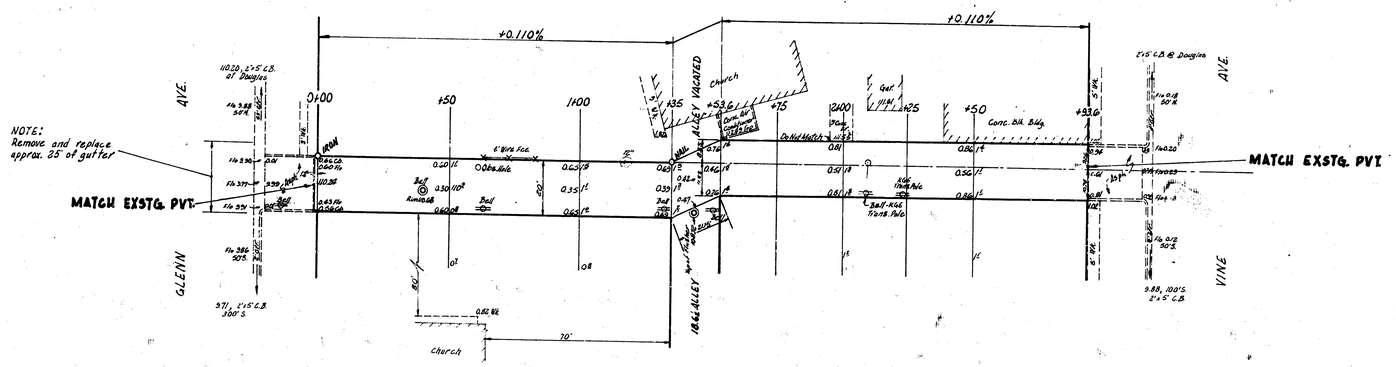



B.E. SMITH
WICHITA
KANSAS
436

ALLEY SQ OF DOUGLAS
E.L. GLENN - W.L. VINE
20'-6" CONC.
CITY OF WICHITA, KANS.
B.E. SMITH CITY ENGINEER
Feb. 1956 PROJ NO. C15-202