E-2

B.M. 153.40 STD. NE COR. LINCOLN & WOODLAWN
B.M. 159.13 R IN RITCHIE CTR. E ALLEY RET AT MORRIS

STATIONING ON W.R.

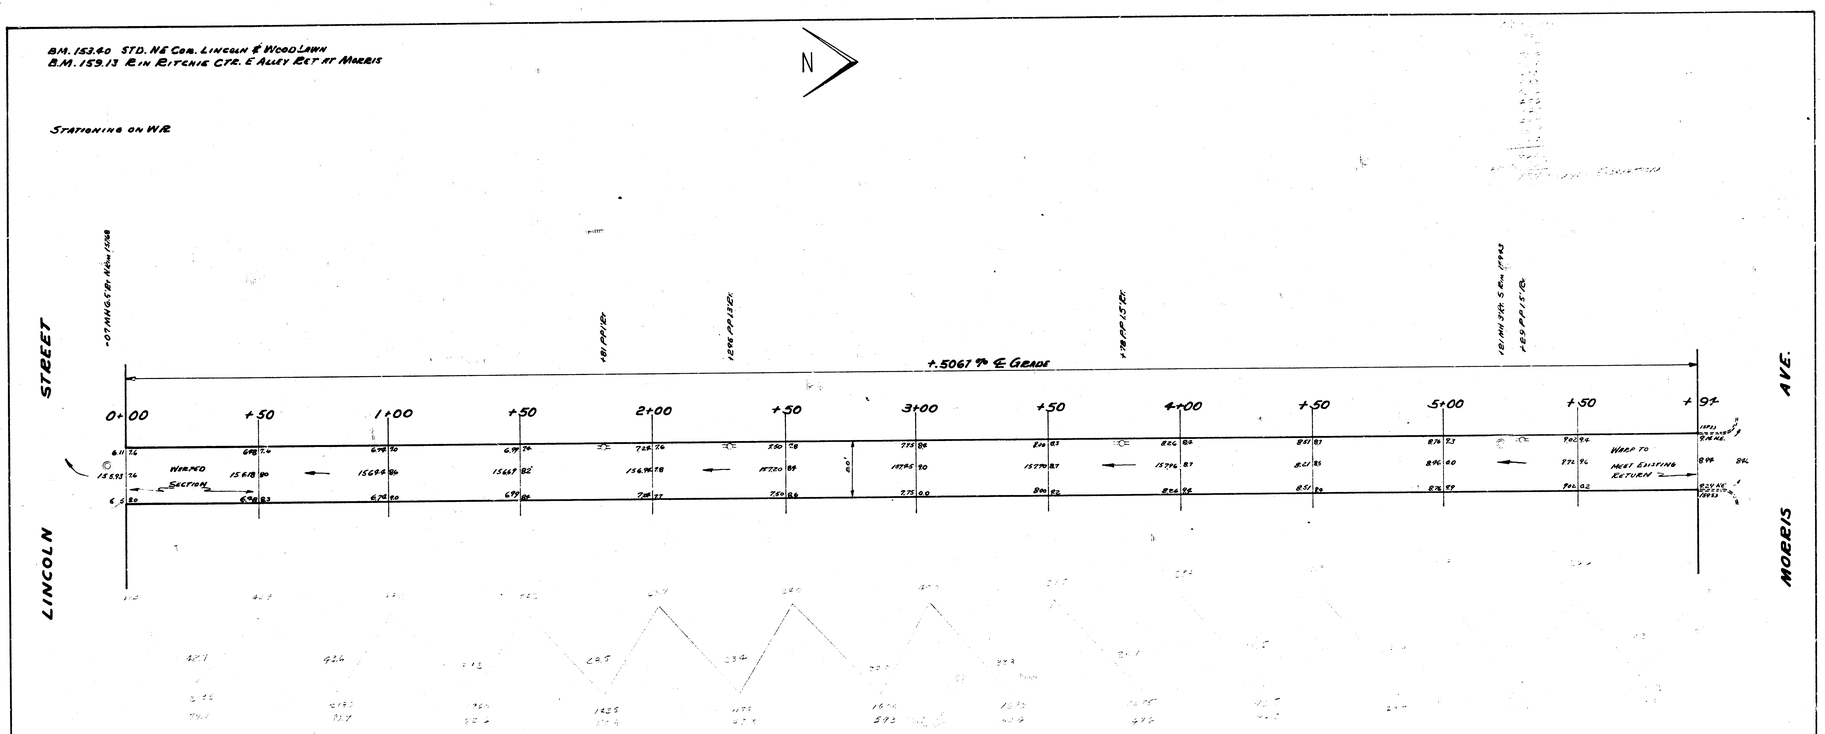

ALLEY E. WOODLAWN
SL MORRIS TO NL LINCOLN
20'-6" CONC.
CITY OF WICHITA KANSAS
L.K. WHITE CITY ENGINEER
MAY 1952 PRIVATE JOB