π Book 51 page 27-28

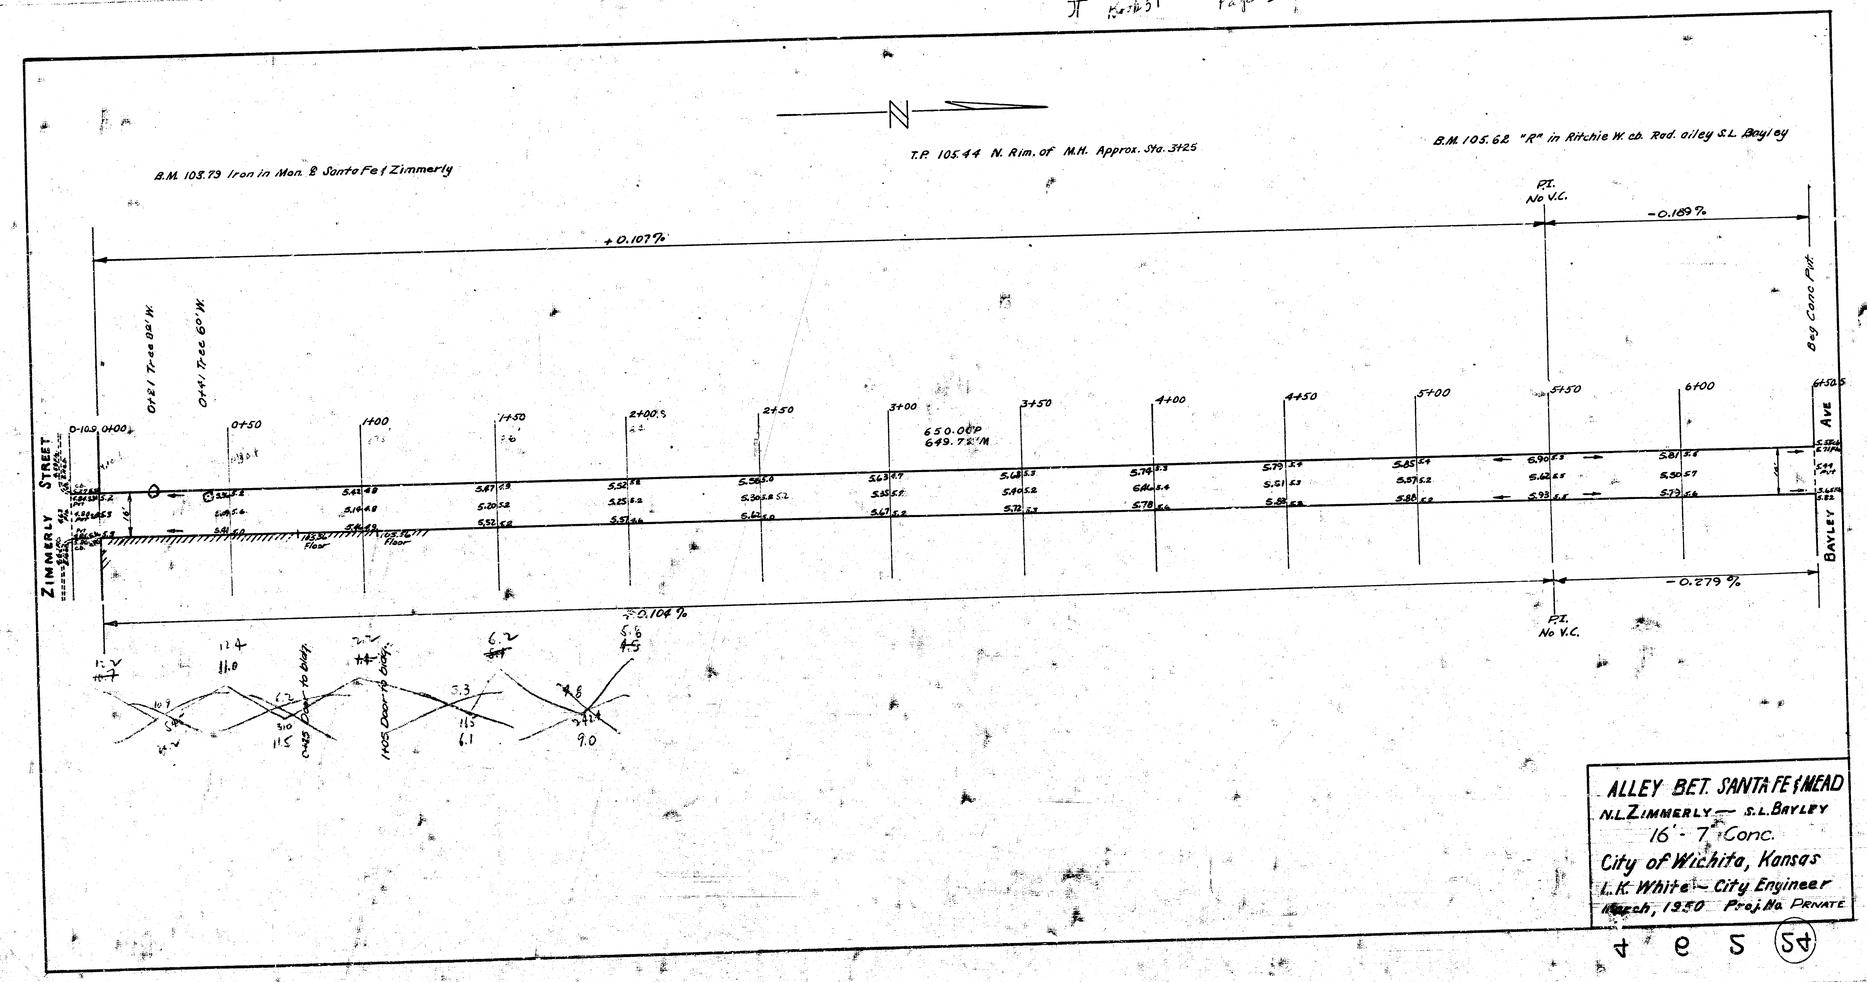

ALLEY BET. SANTA FE & MEAD
N.L. ZIMMERLY — S.L. BAYLEY
16'-7" Conc.
City of Wichita, Kansas
L.K. White — City Engineer
March, 1950 Proj. No. PRIVATE

Page 54