
B.M. 1466.63 S.W. Property iron Battin and Furniston.

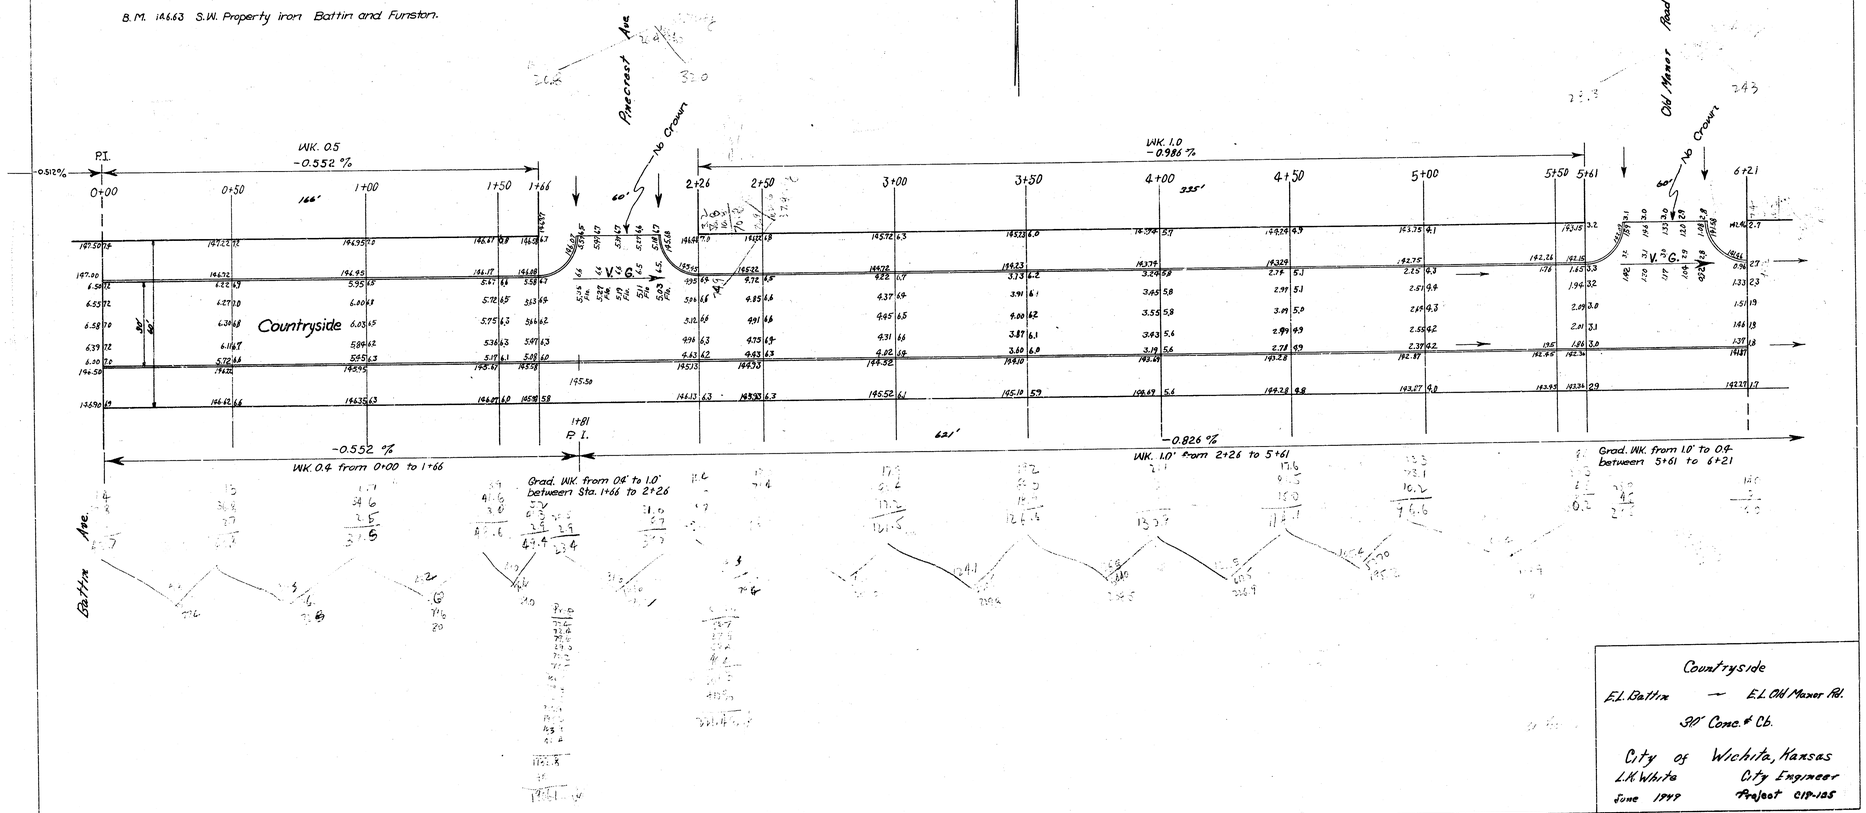

Countryside

E.L. Battin — E.L. Old Manor Rd.

30' Conc. & Cb.

City of Wichita, Kansas

L.K. White — City Engineer

June 1949 — Project 018-125