1941

DODGE – S.L. McCORMICK TO N.L. IRVING

26' CONC.

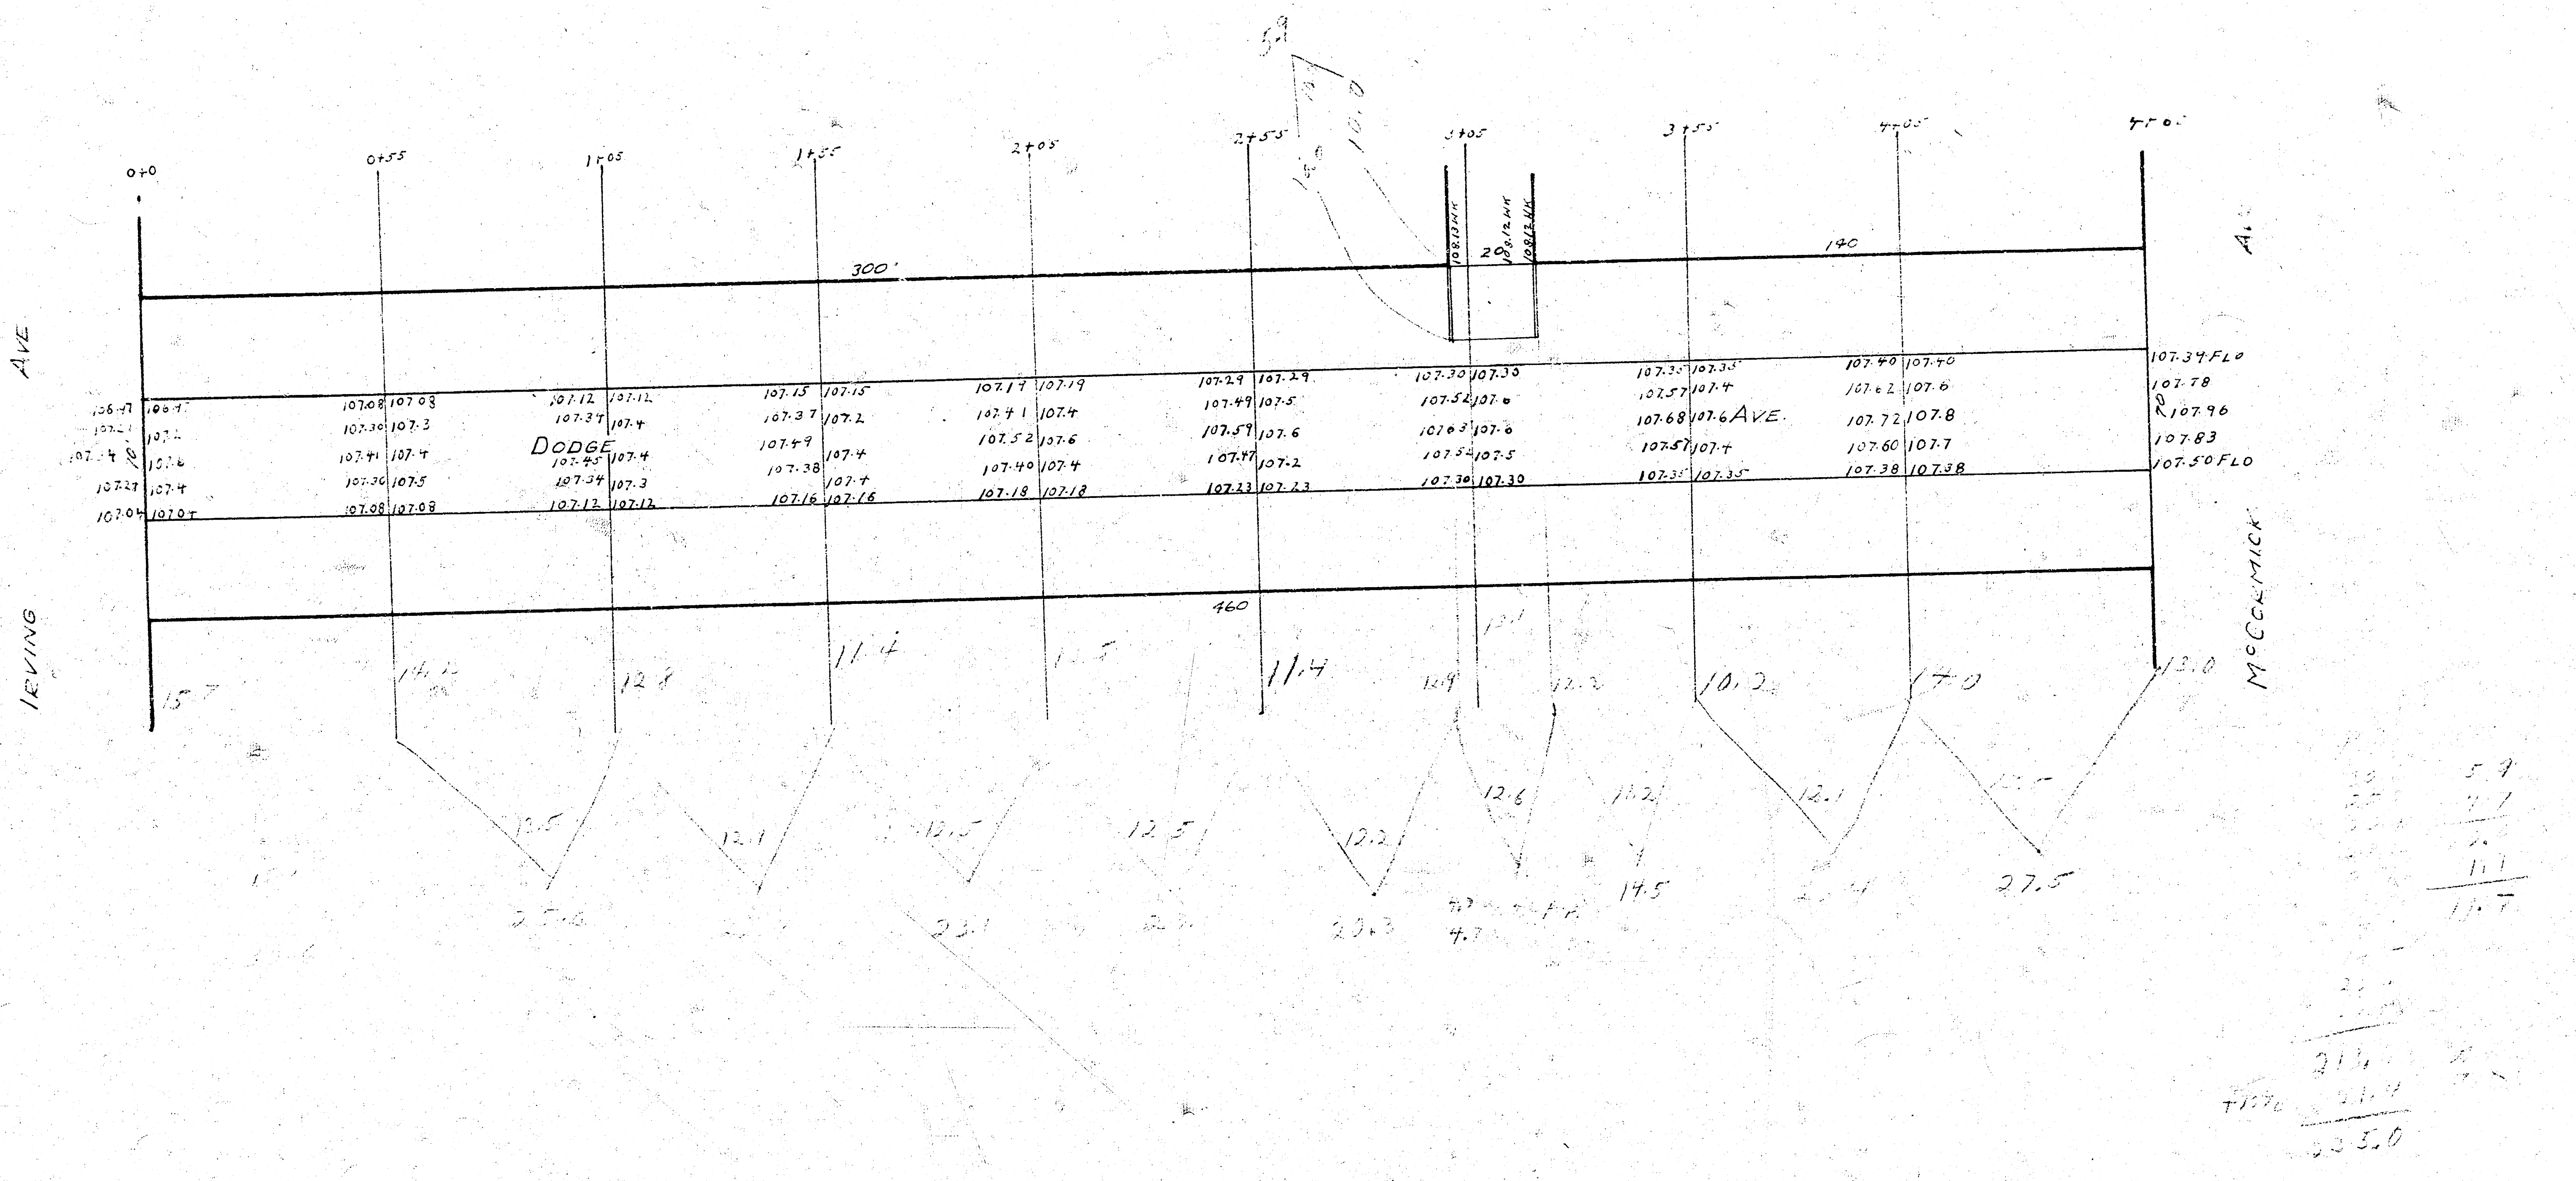

S-2

B.M. 107.46 "6" in Globe E. end Det. S.E. cor. Irving & Dodge
B.M. 107.84 iron in thimble ℄ Dodge N.S. McCormick.

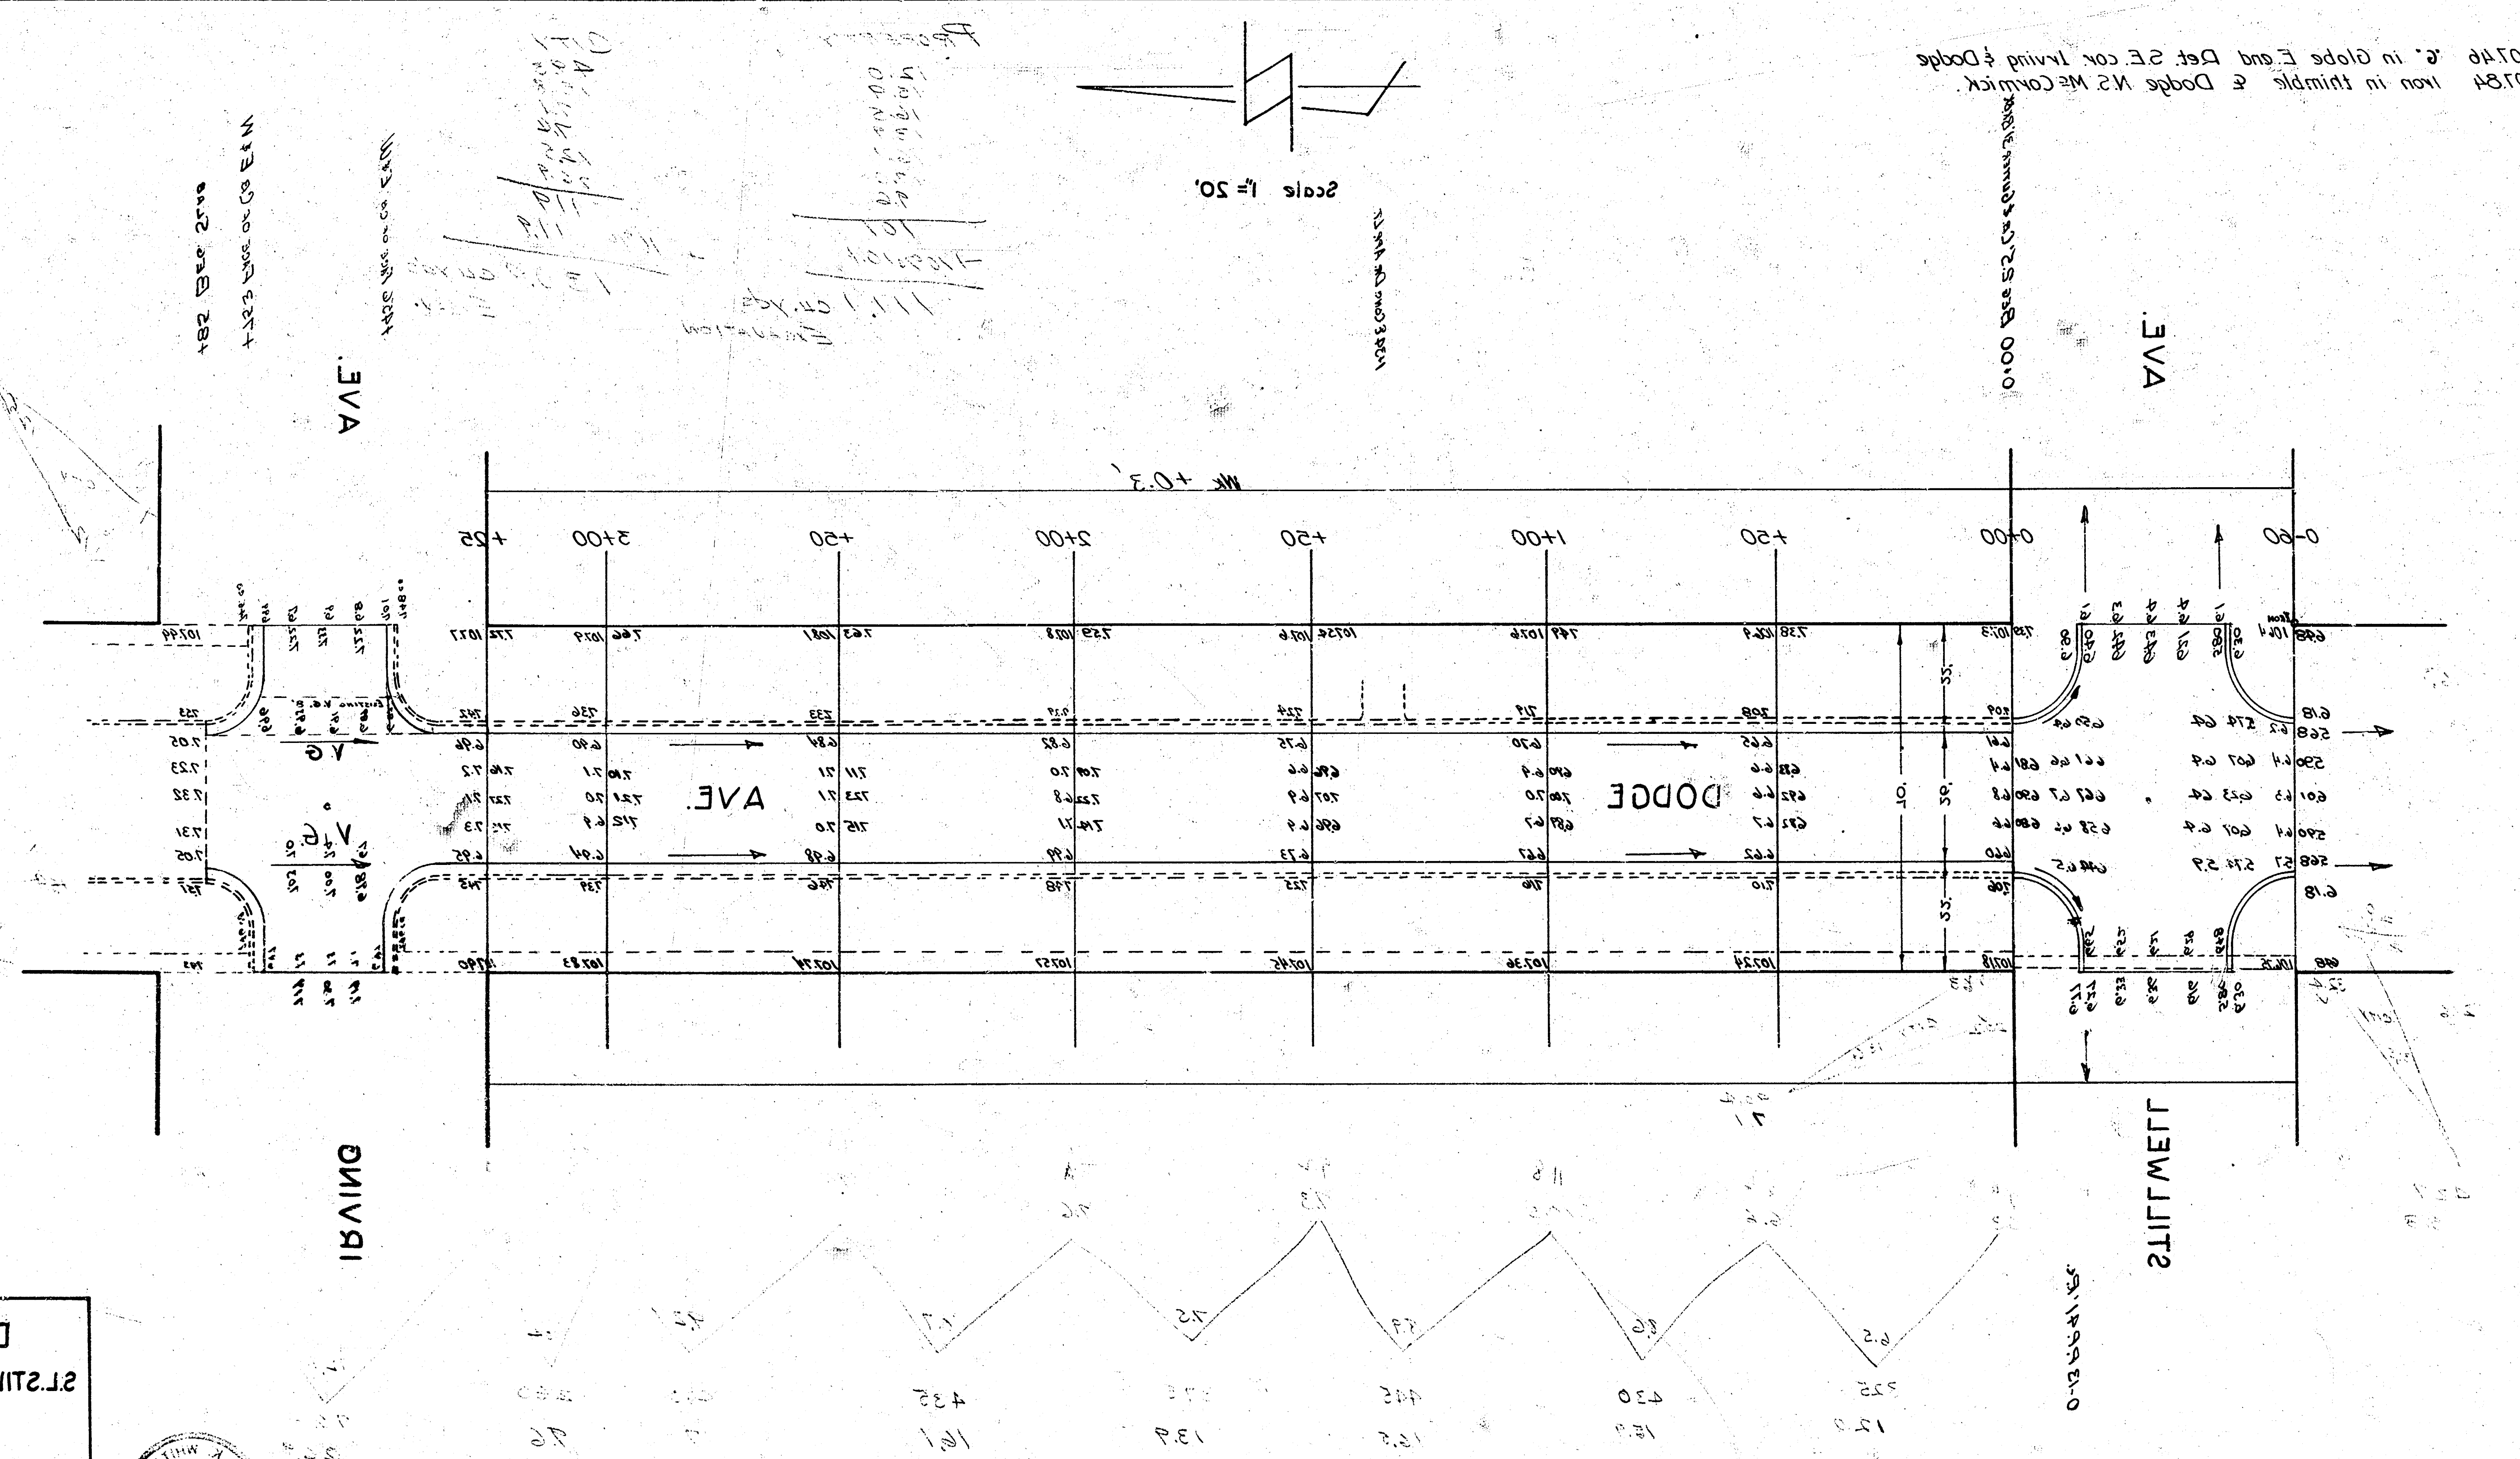

# DODGE AVE.

S.L. STILLWELL AVE. TO N.L. IRVING AVE.

26' Conc.

## CITY OF WICHITA, KANSAS

L.K. WHITE CITY ENGINEER
SEPT. 1951 PROJ. NO. C11-57

L. K. WHITE
LICENSED
55
KANSAS
PROFESSIONAL ENGINEER