







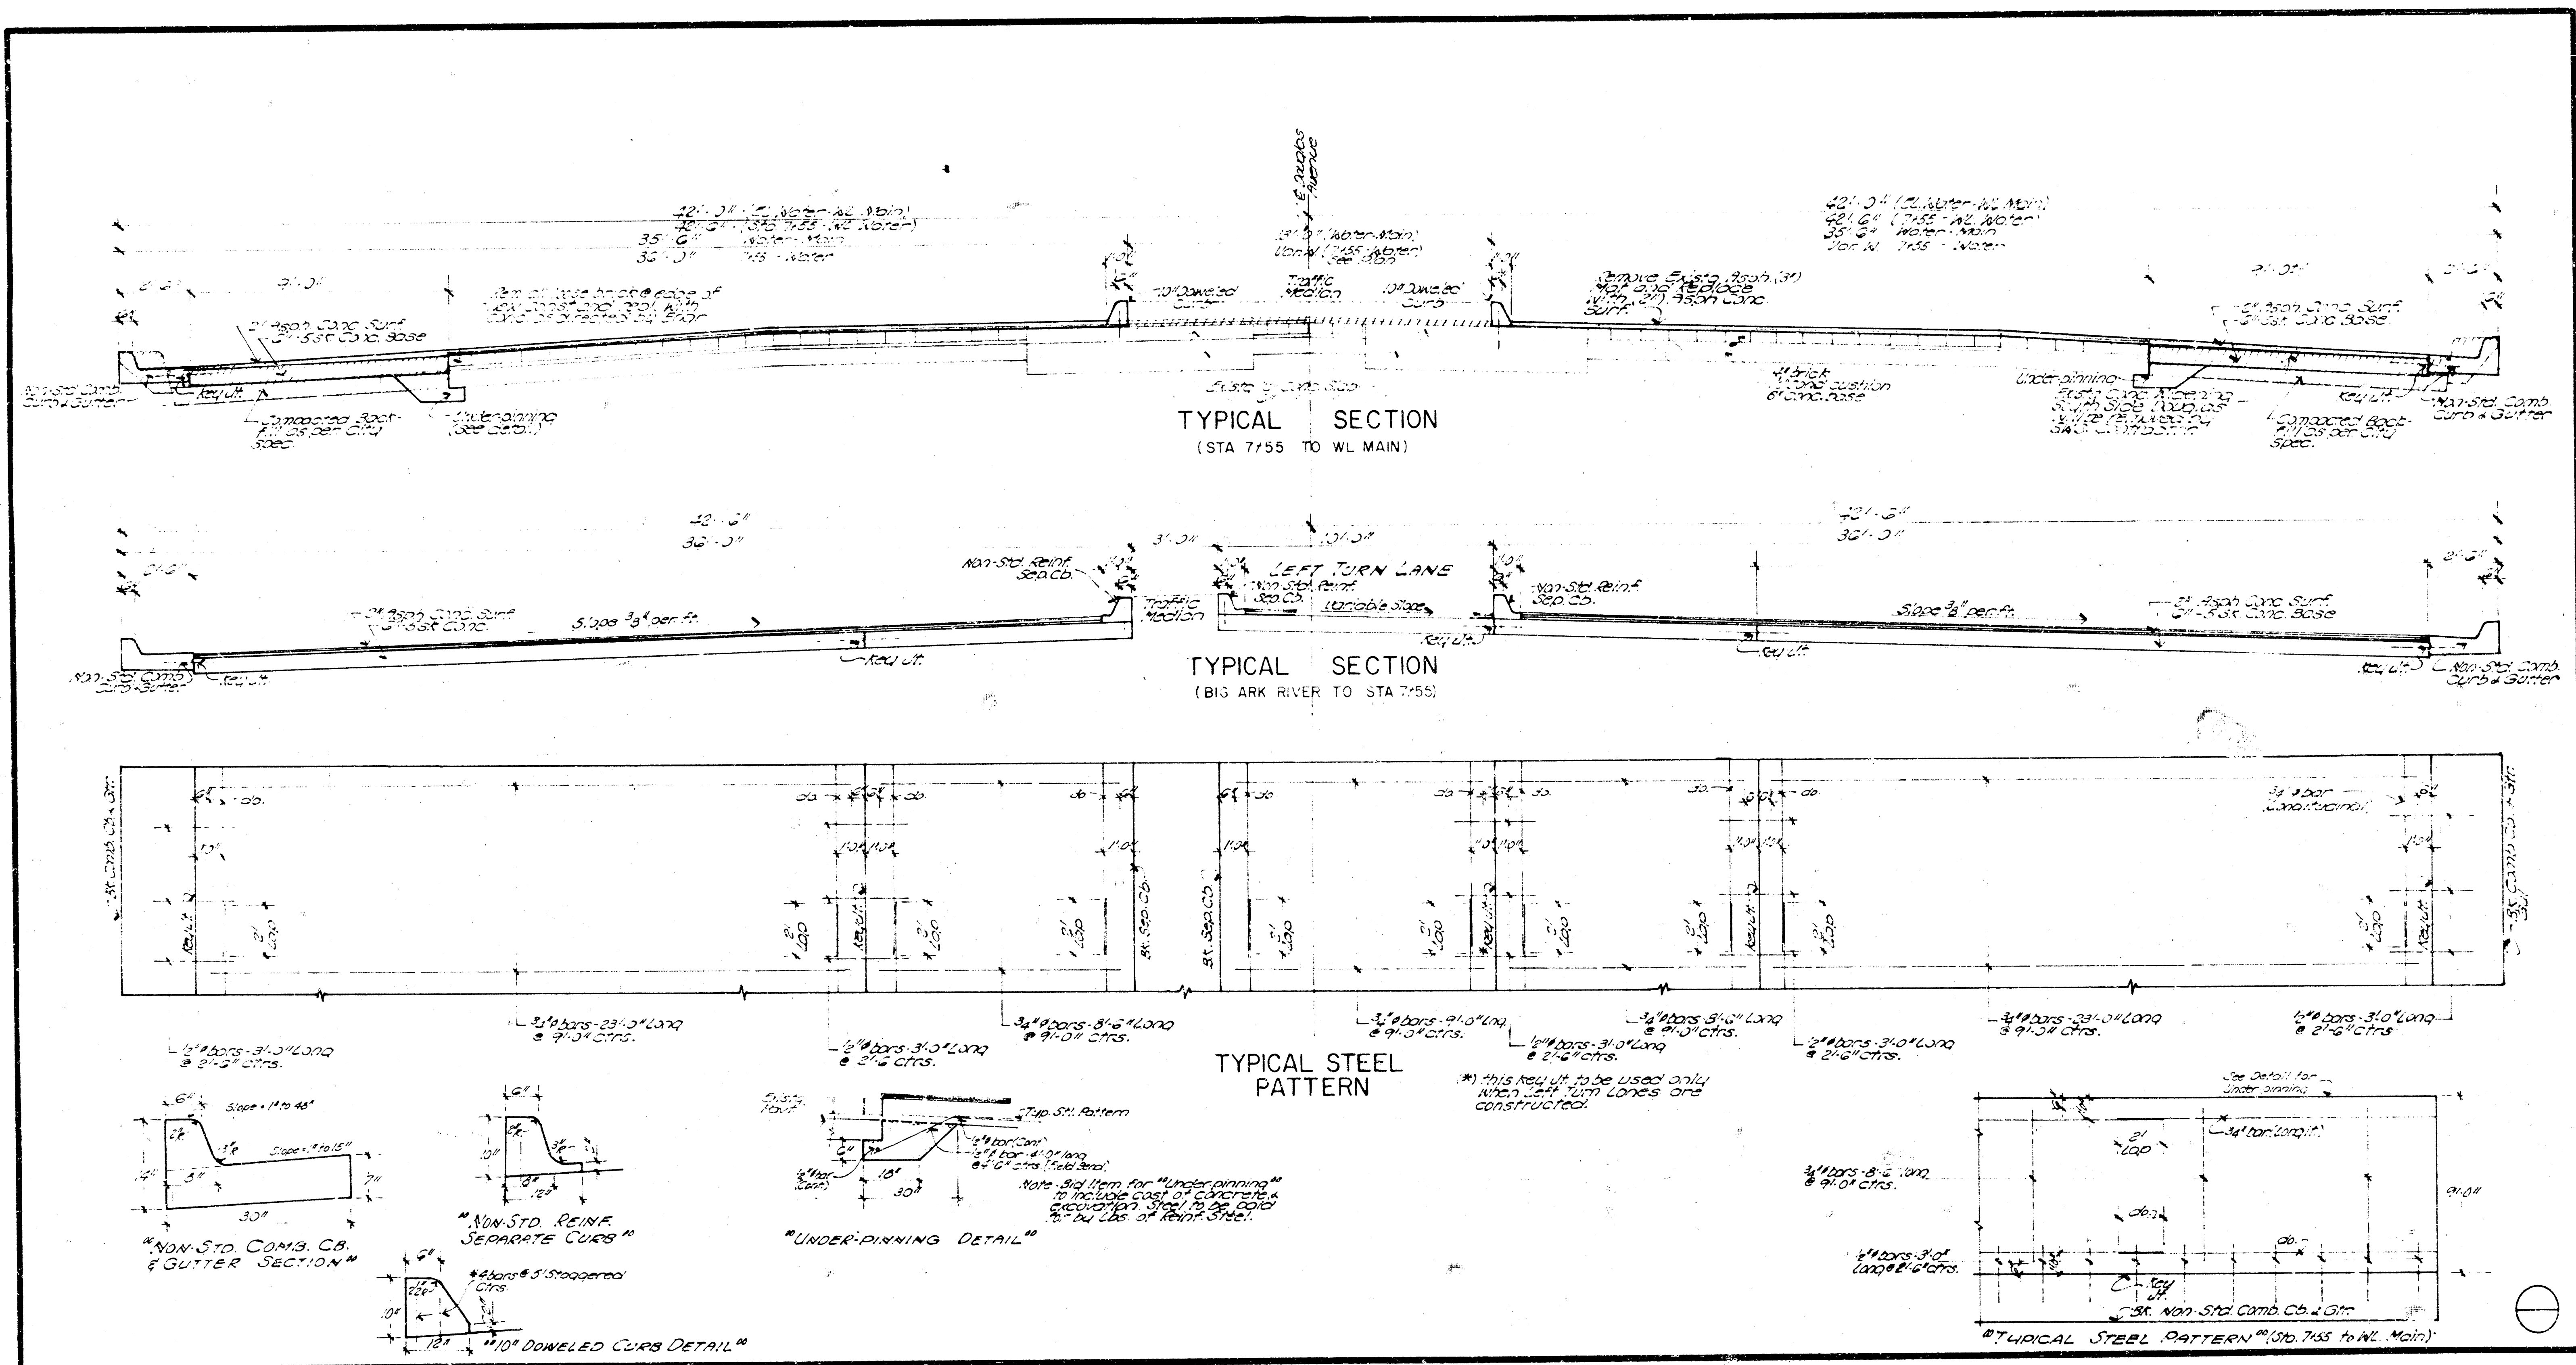


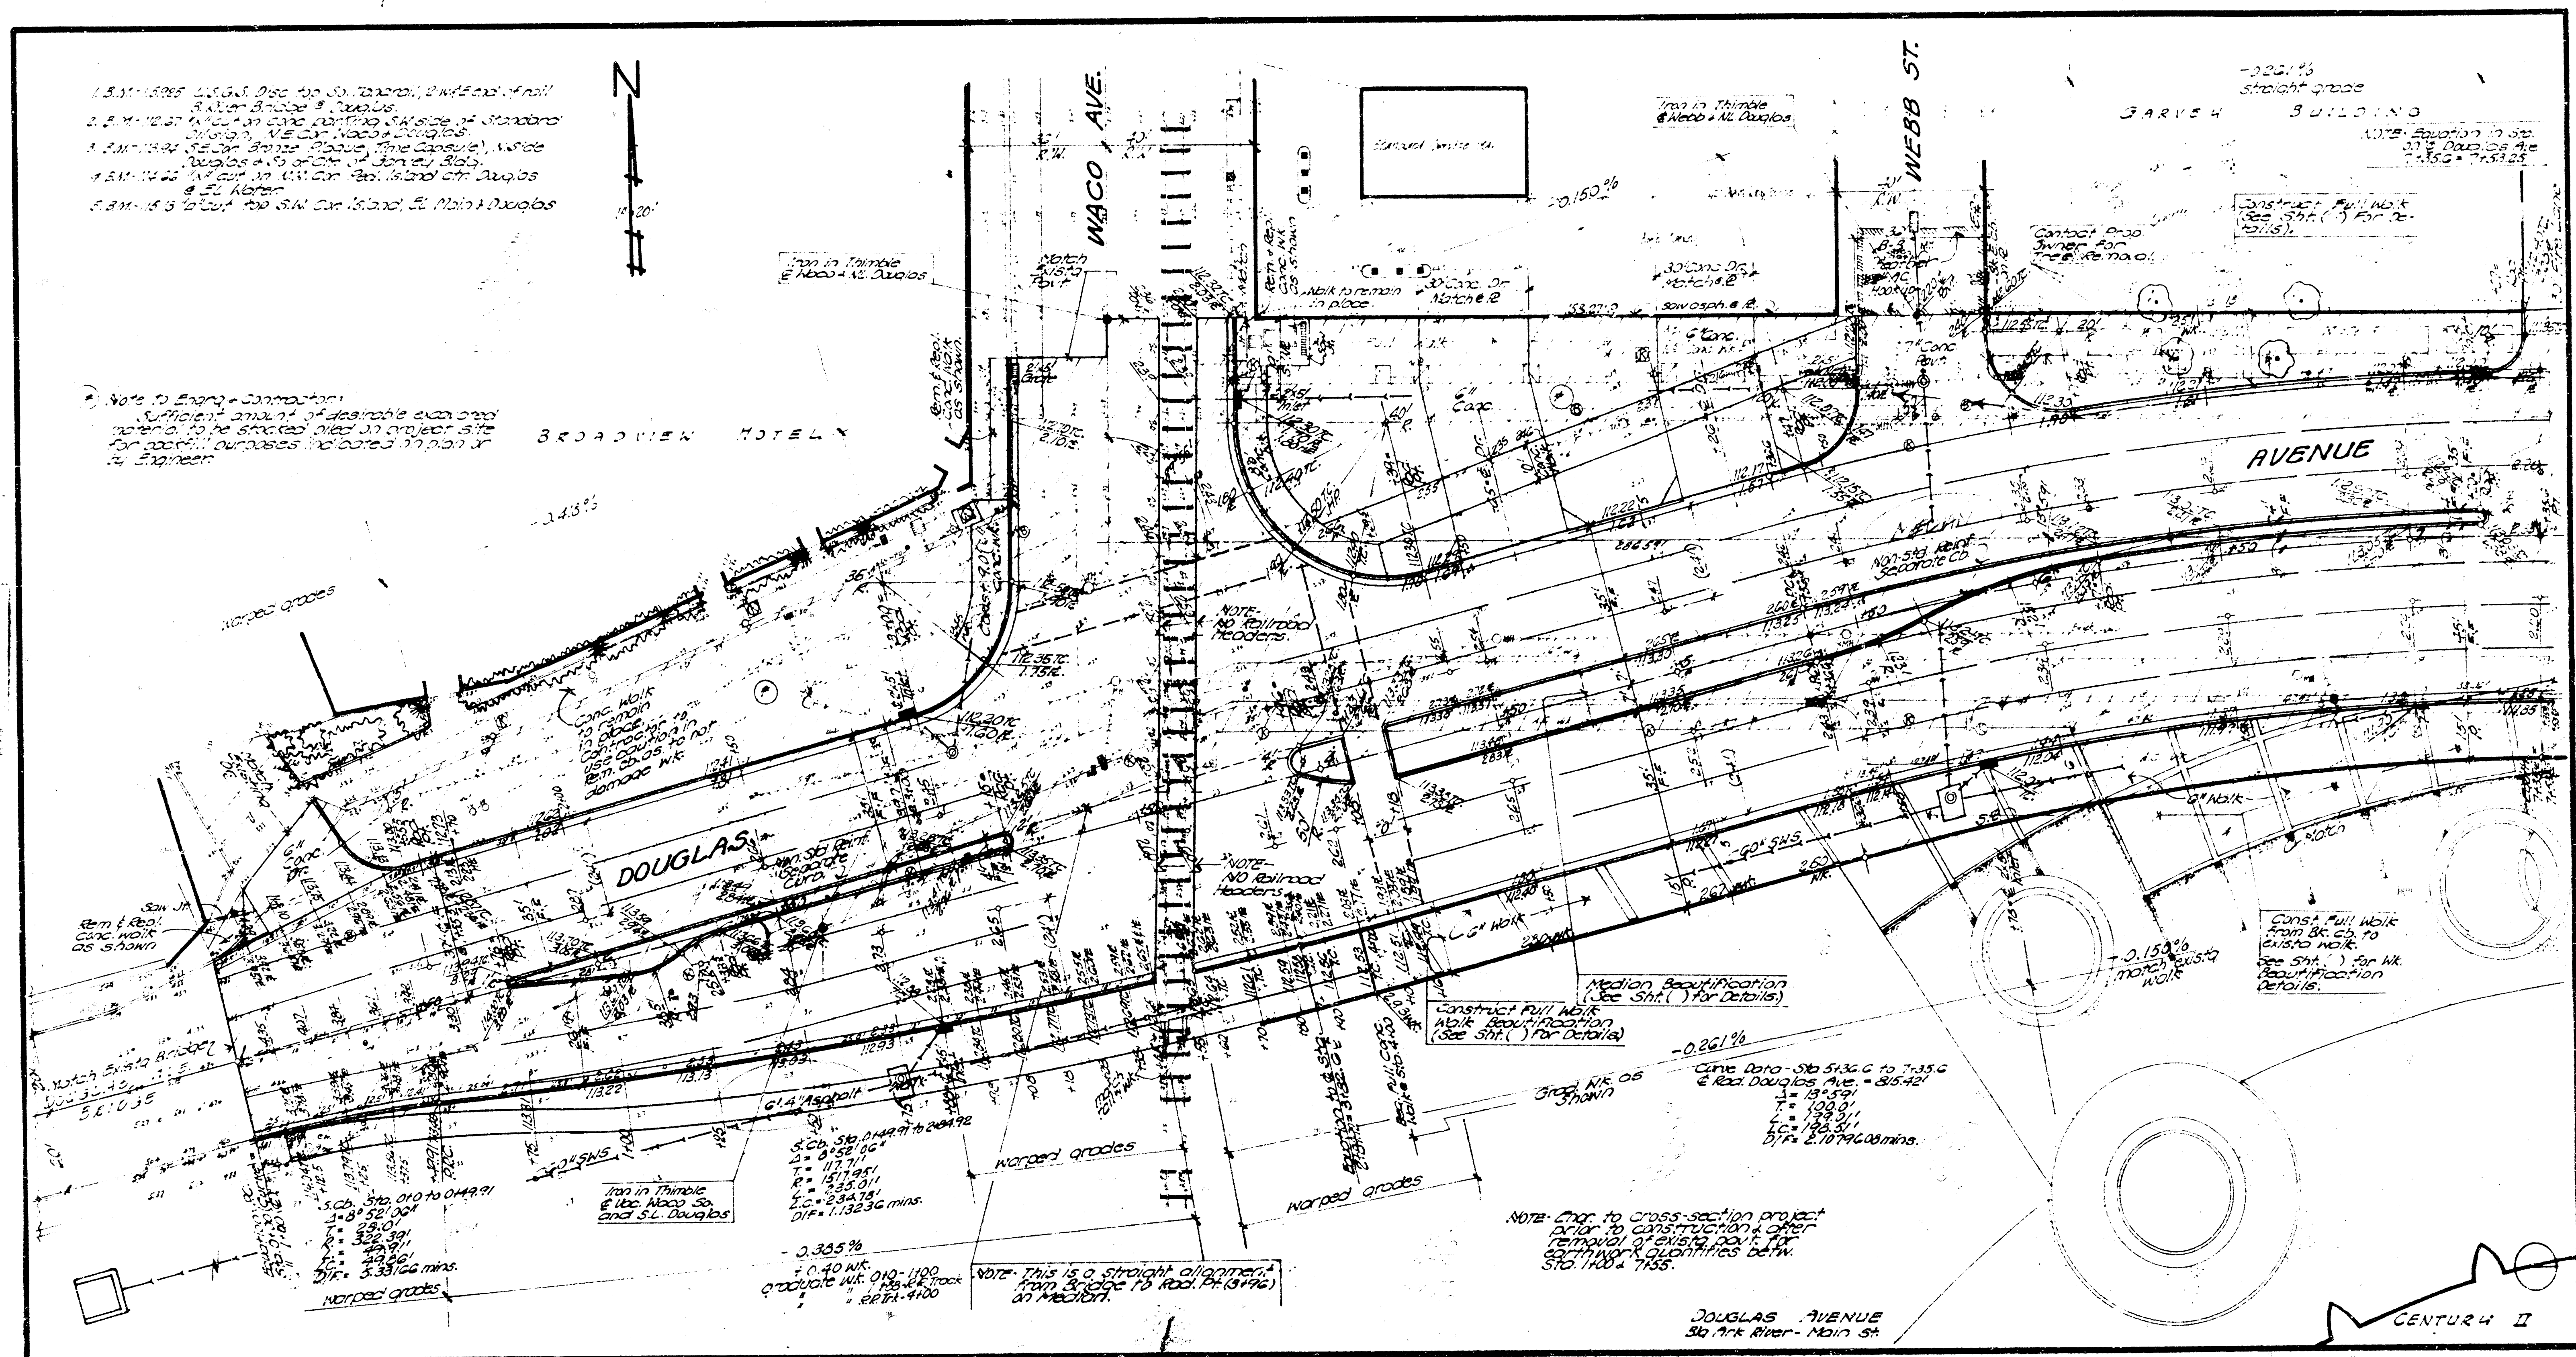

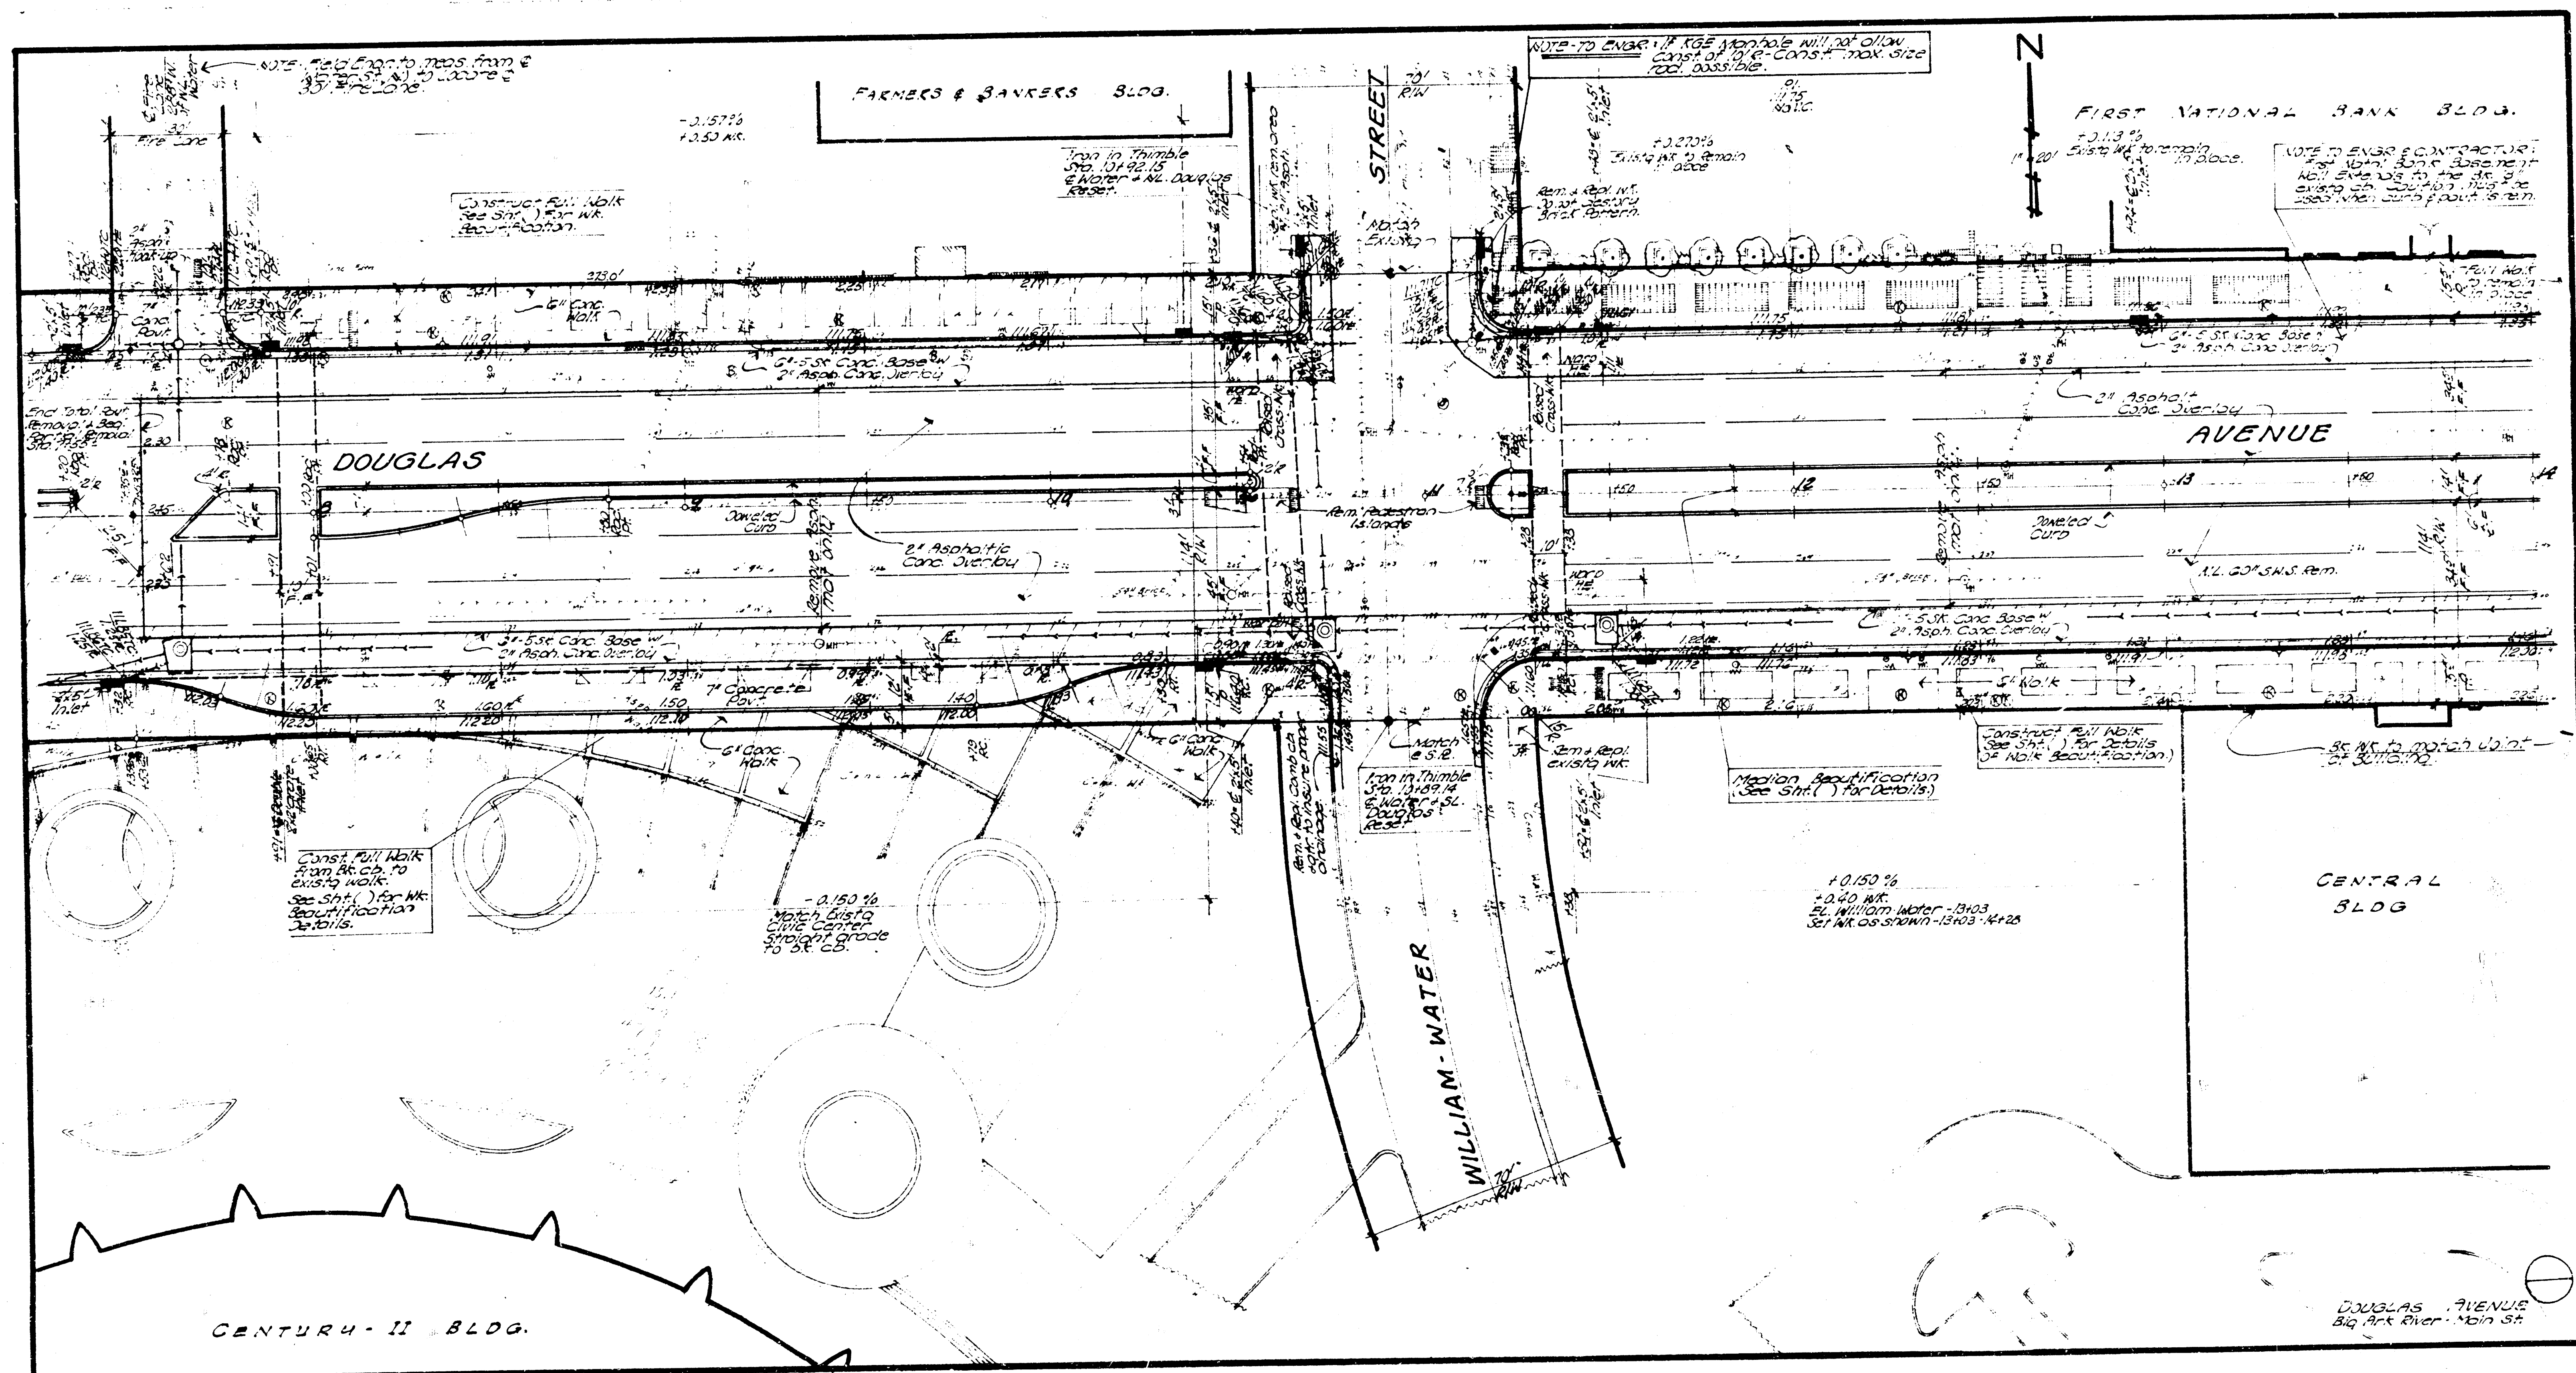

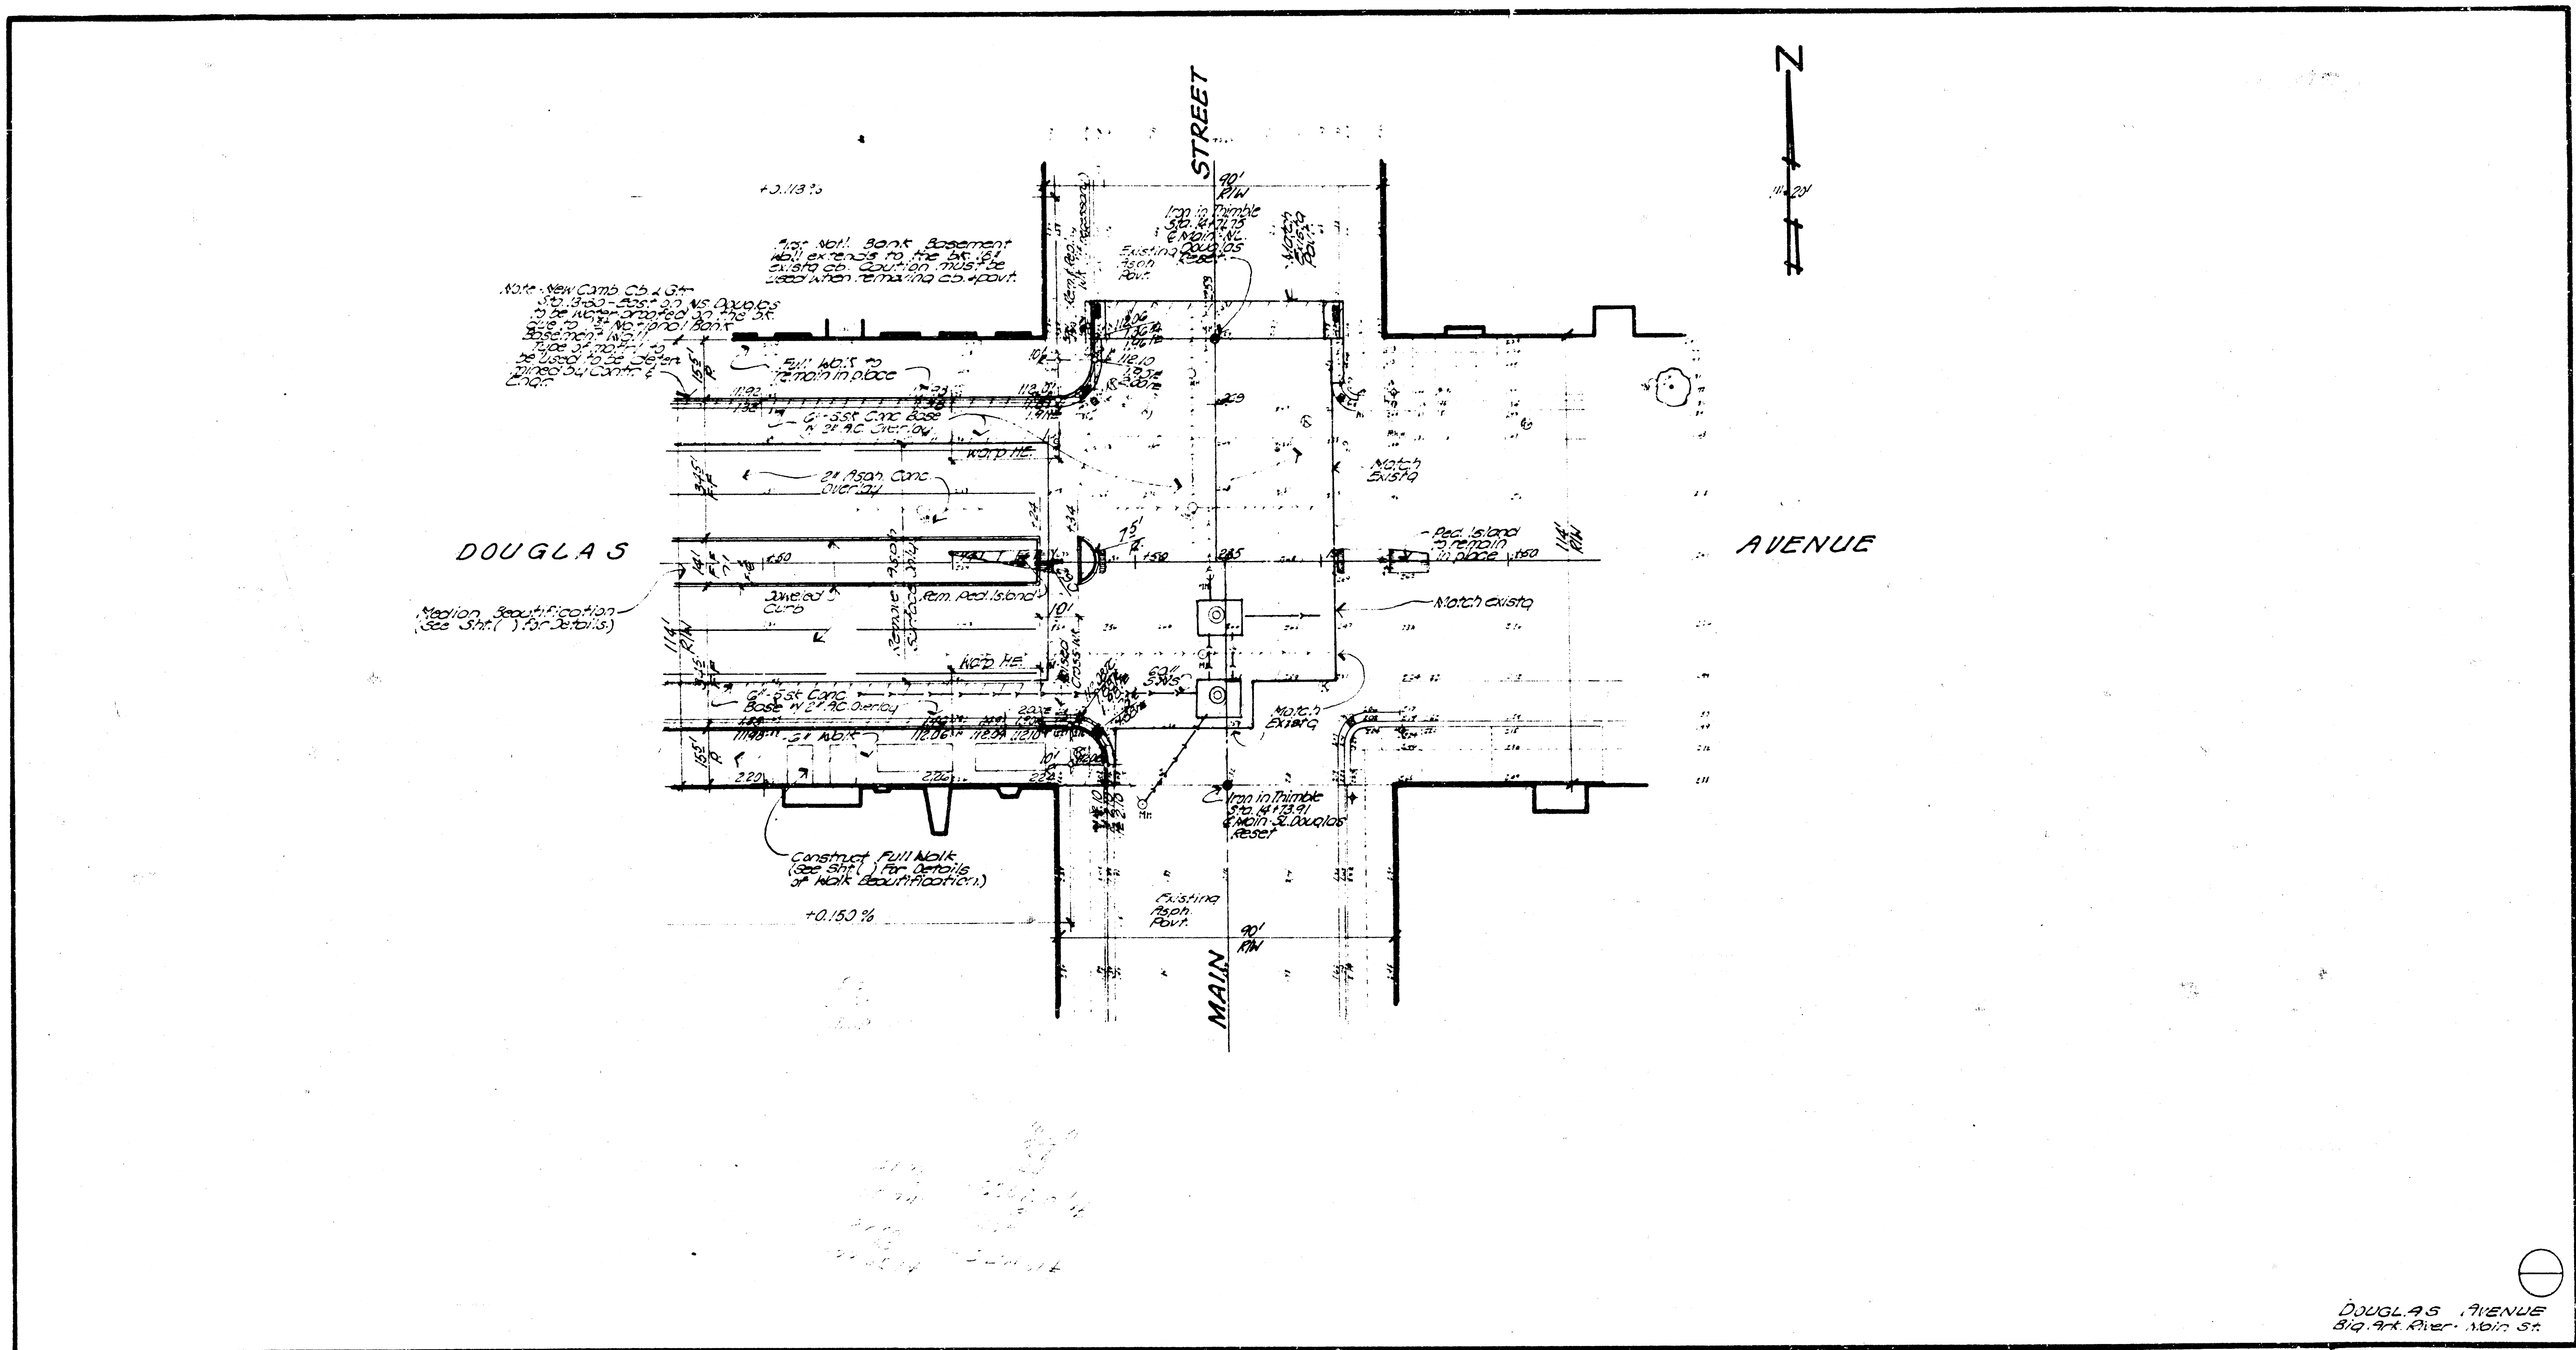

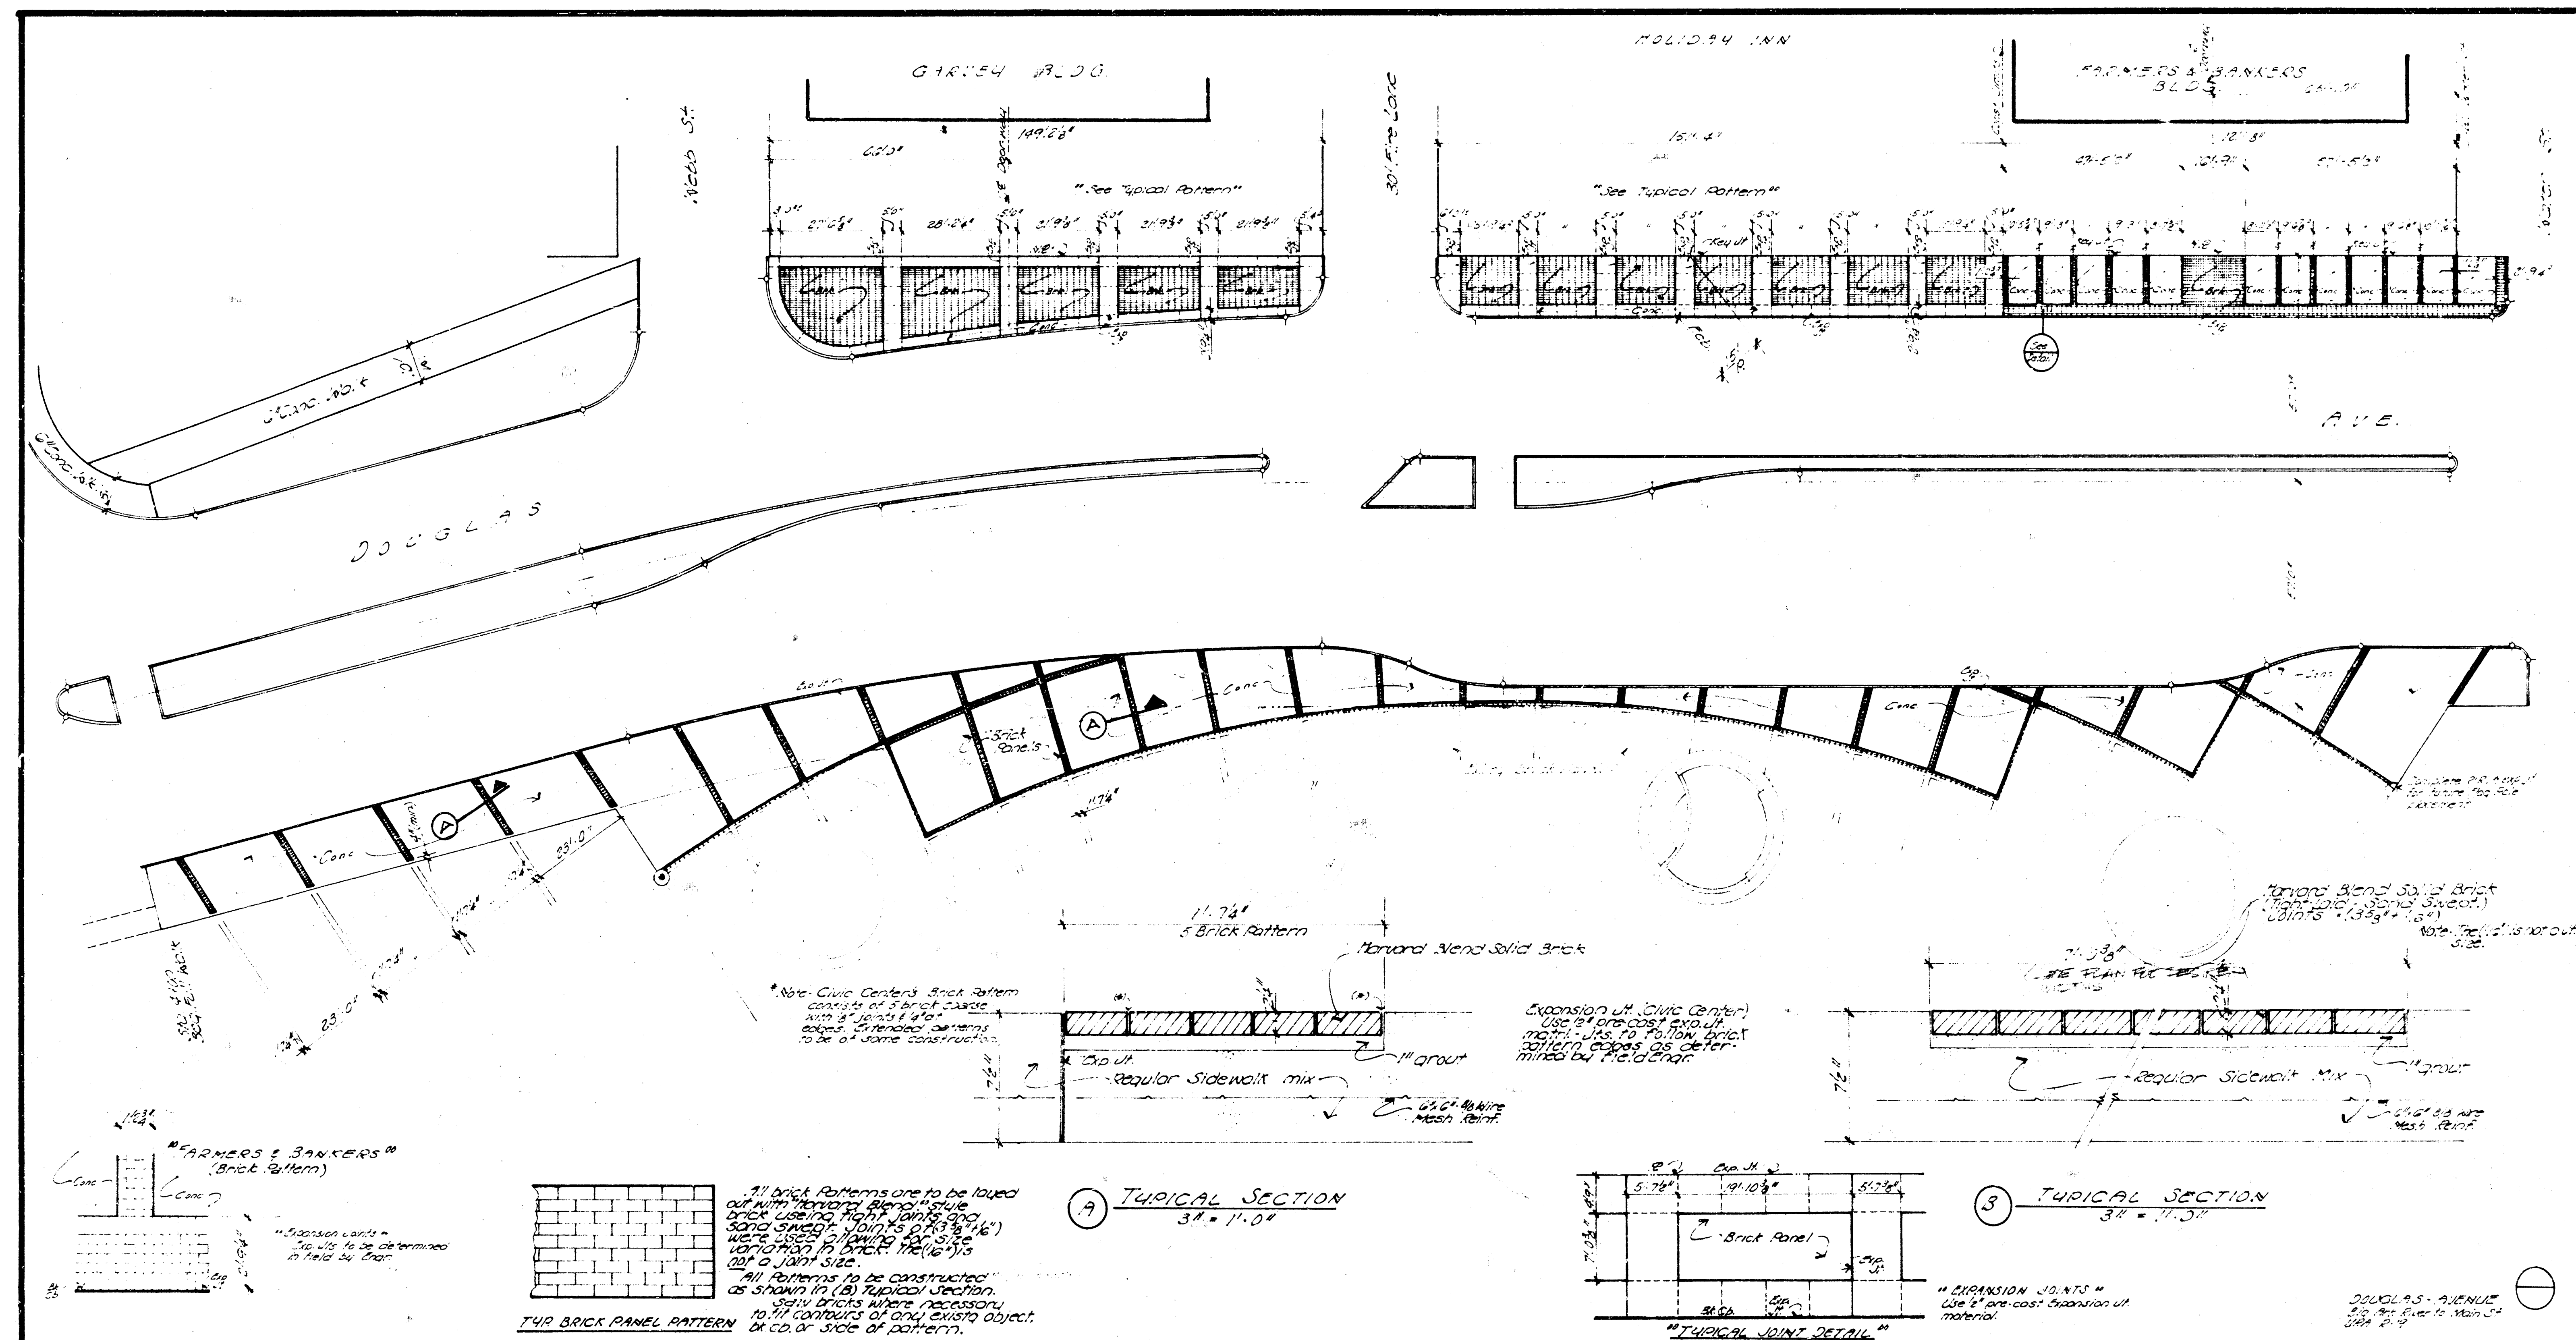

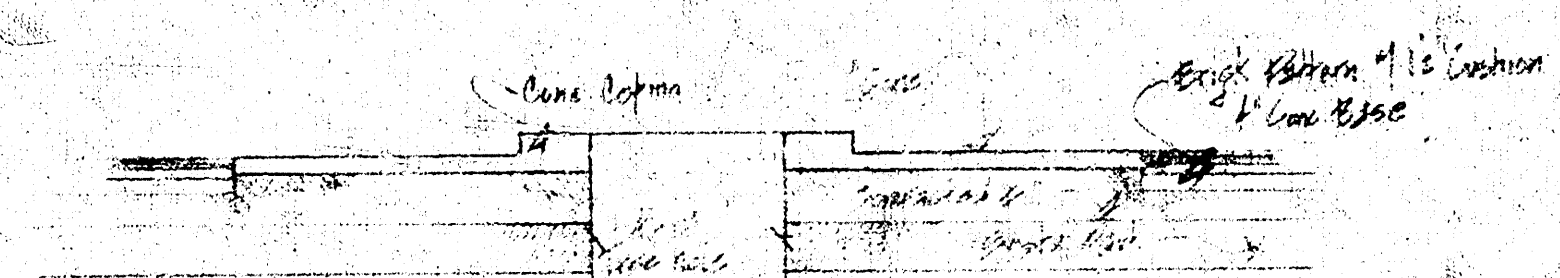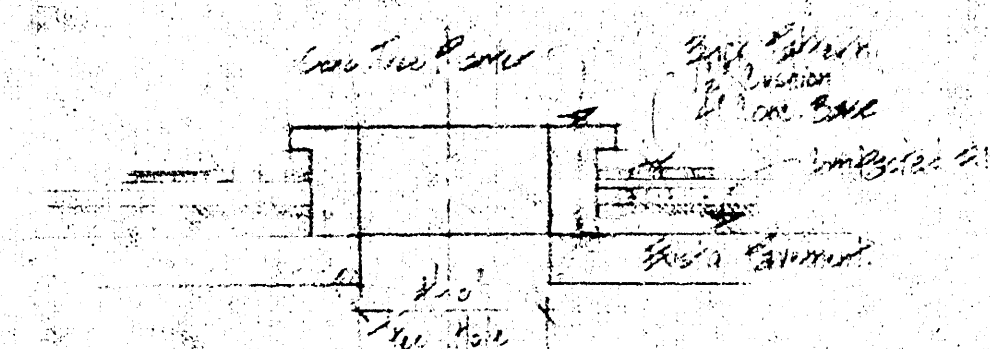

∞ MEDIAN DESIGNS ∞
DOUGLAS AVE. - BRIDGE to Main St.

