



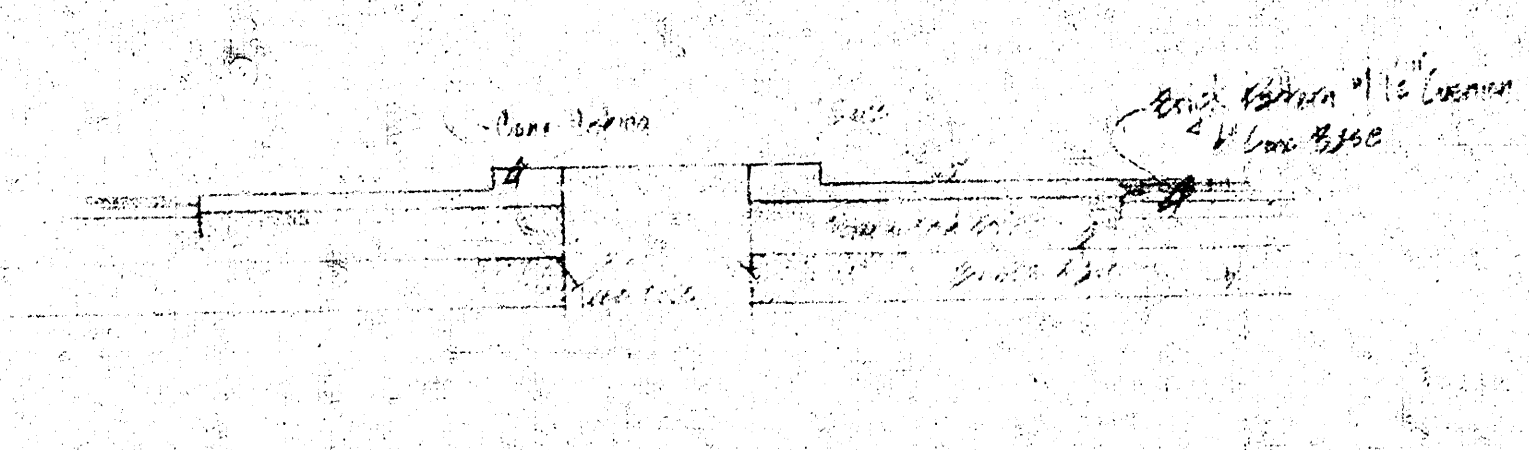
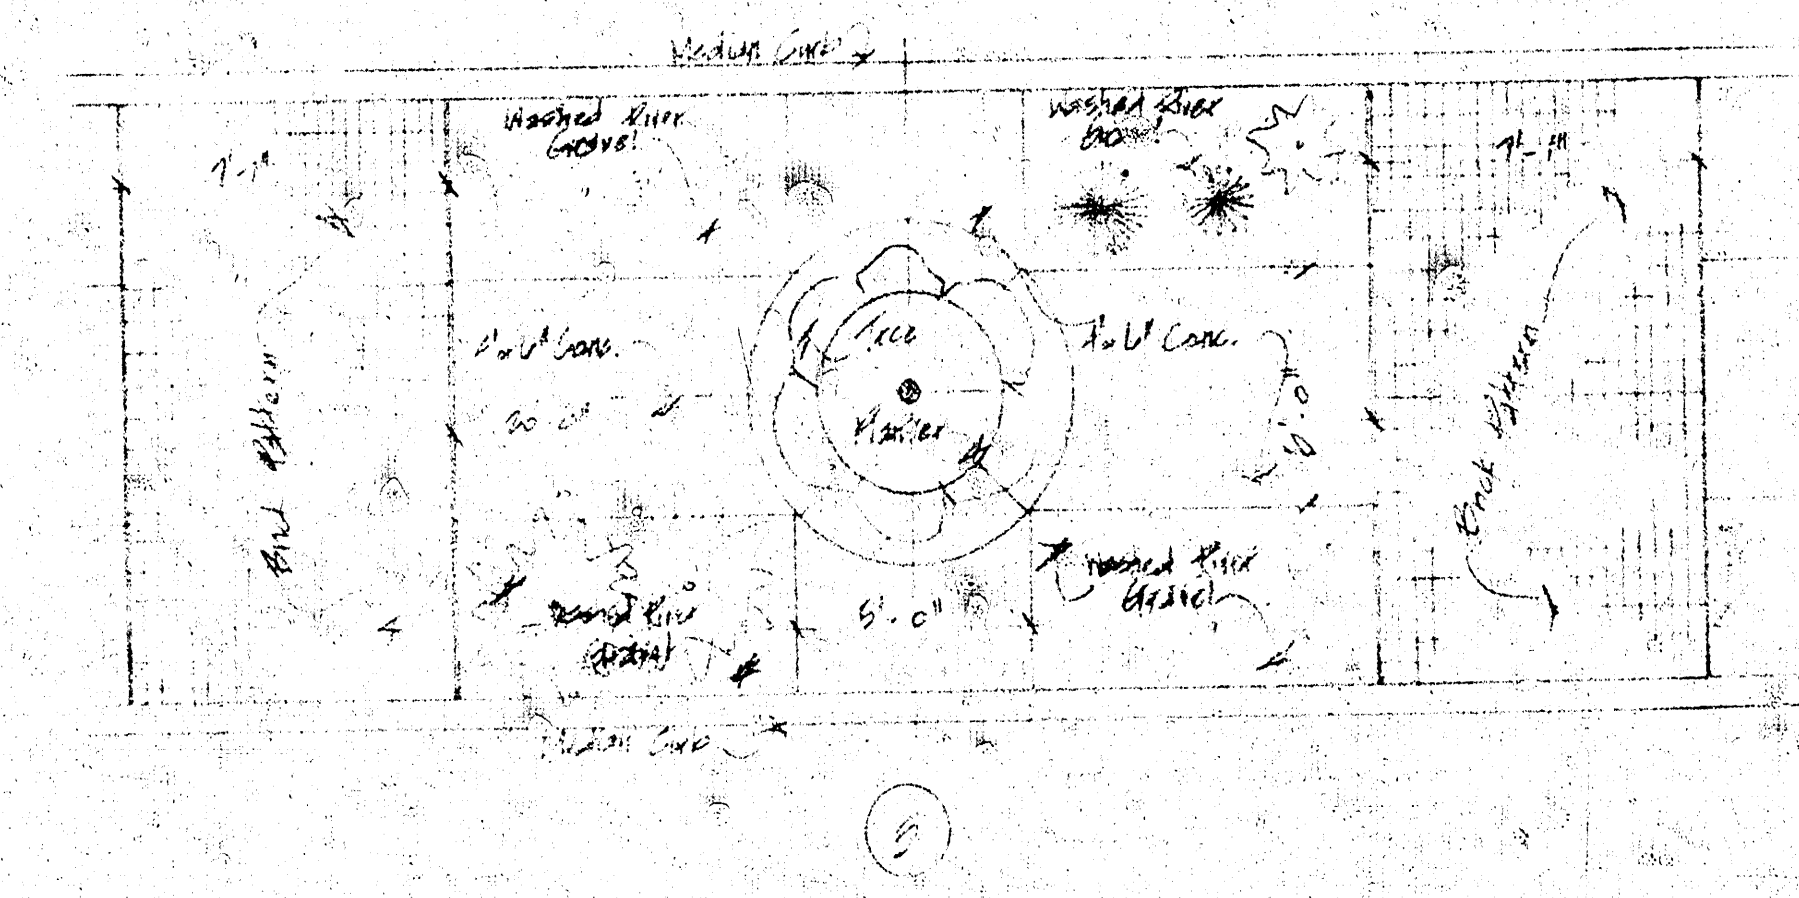
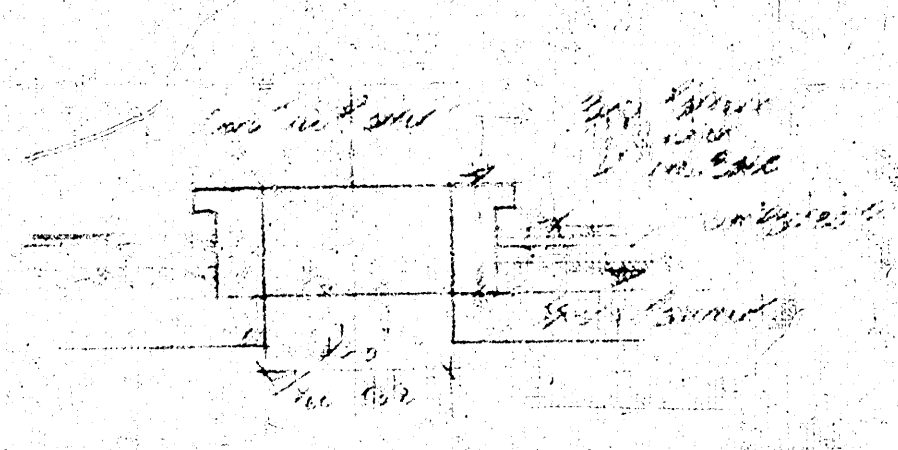


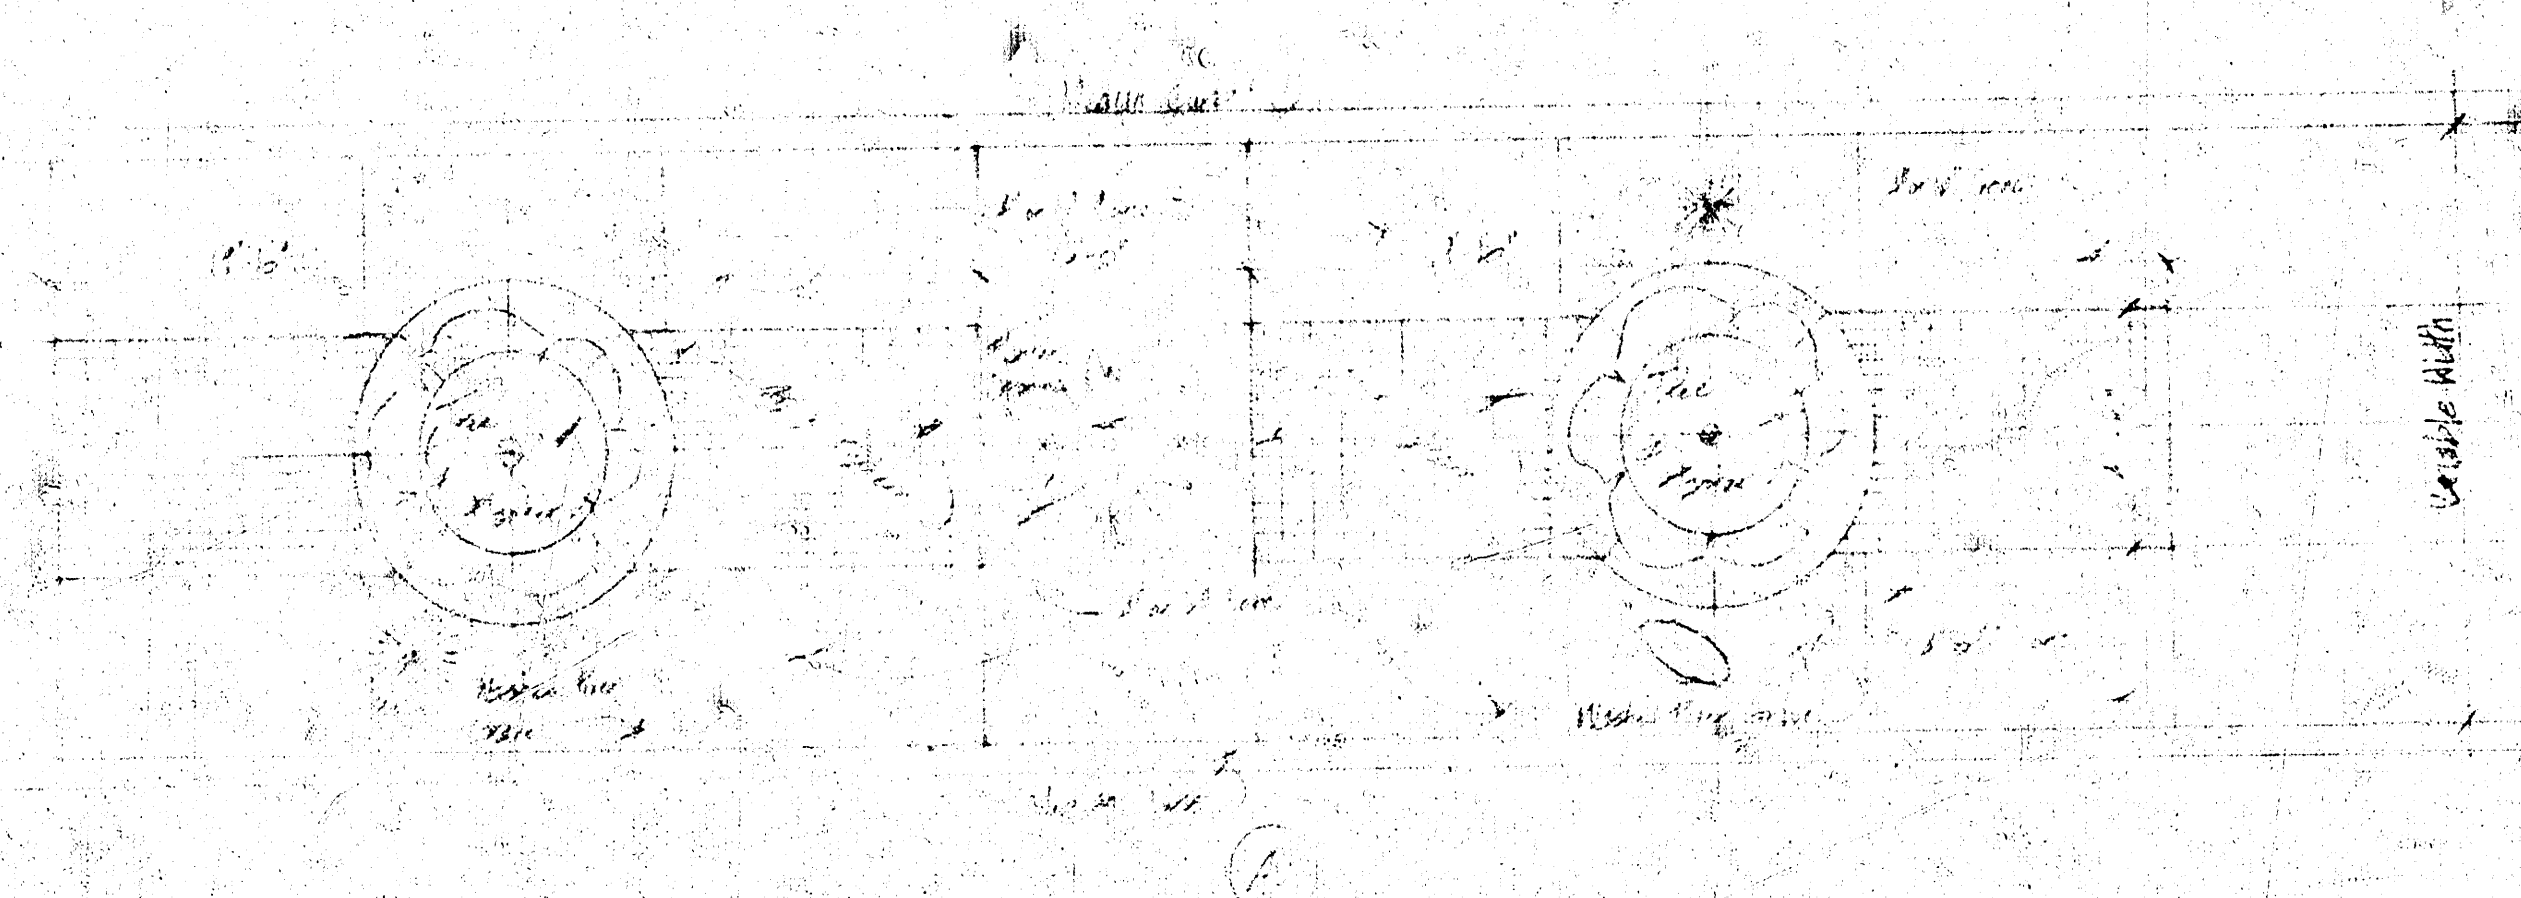

∞MEDIAN DESIGNS∞
 DRAWN BY: B. Kim To: [illegible]

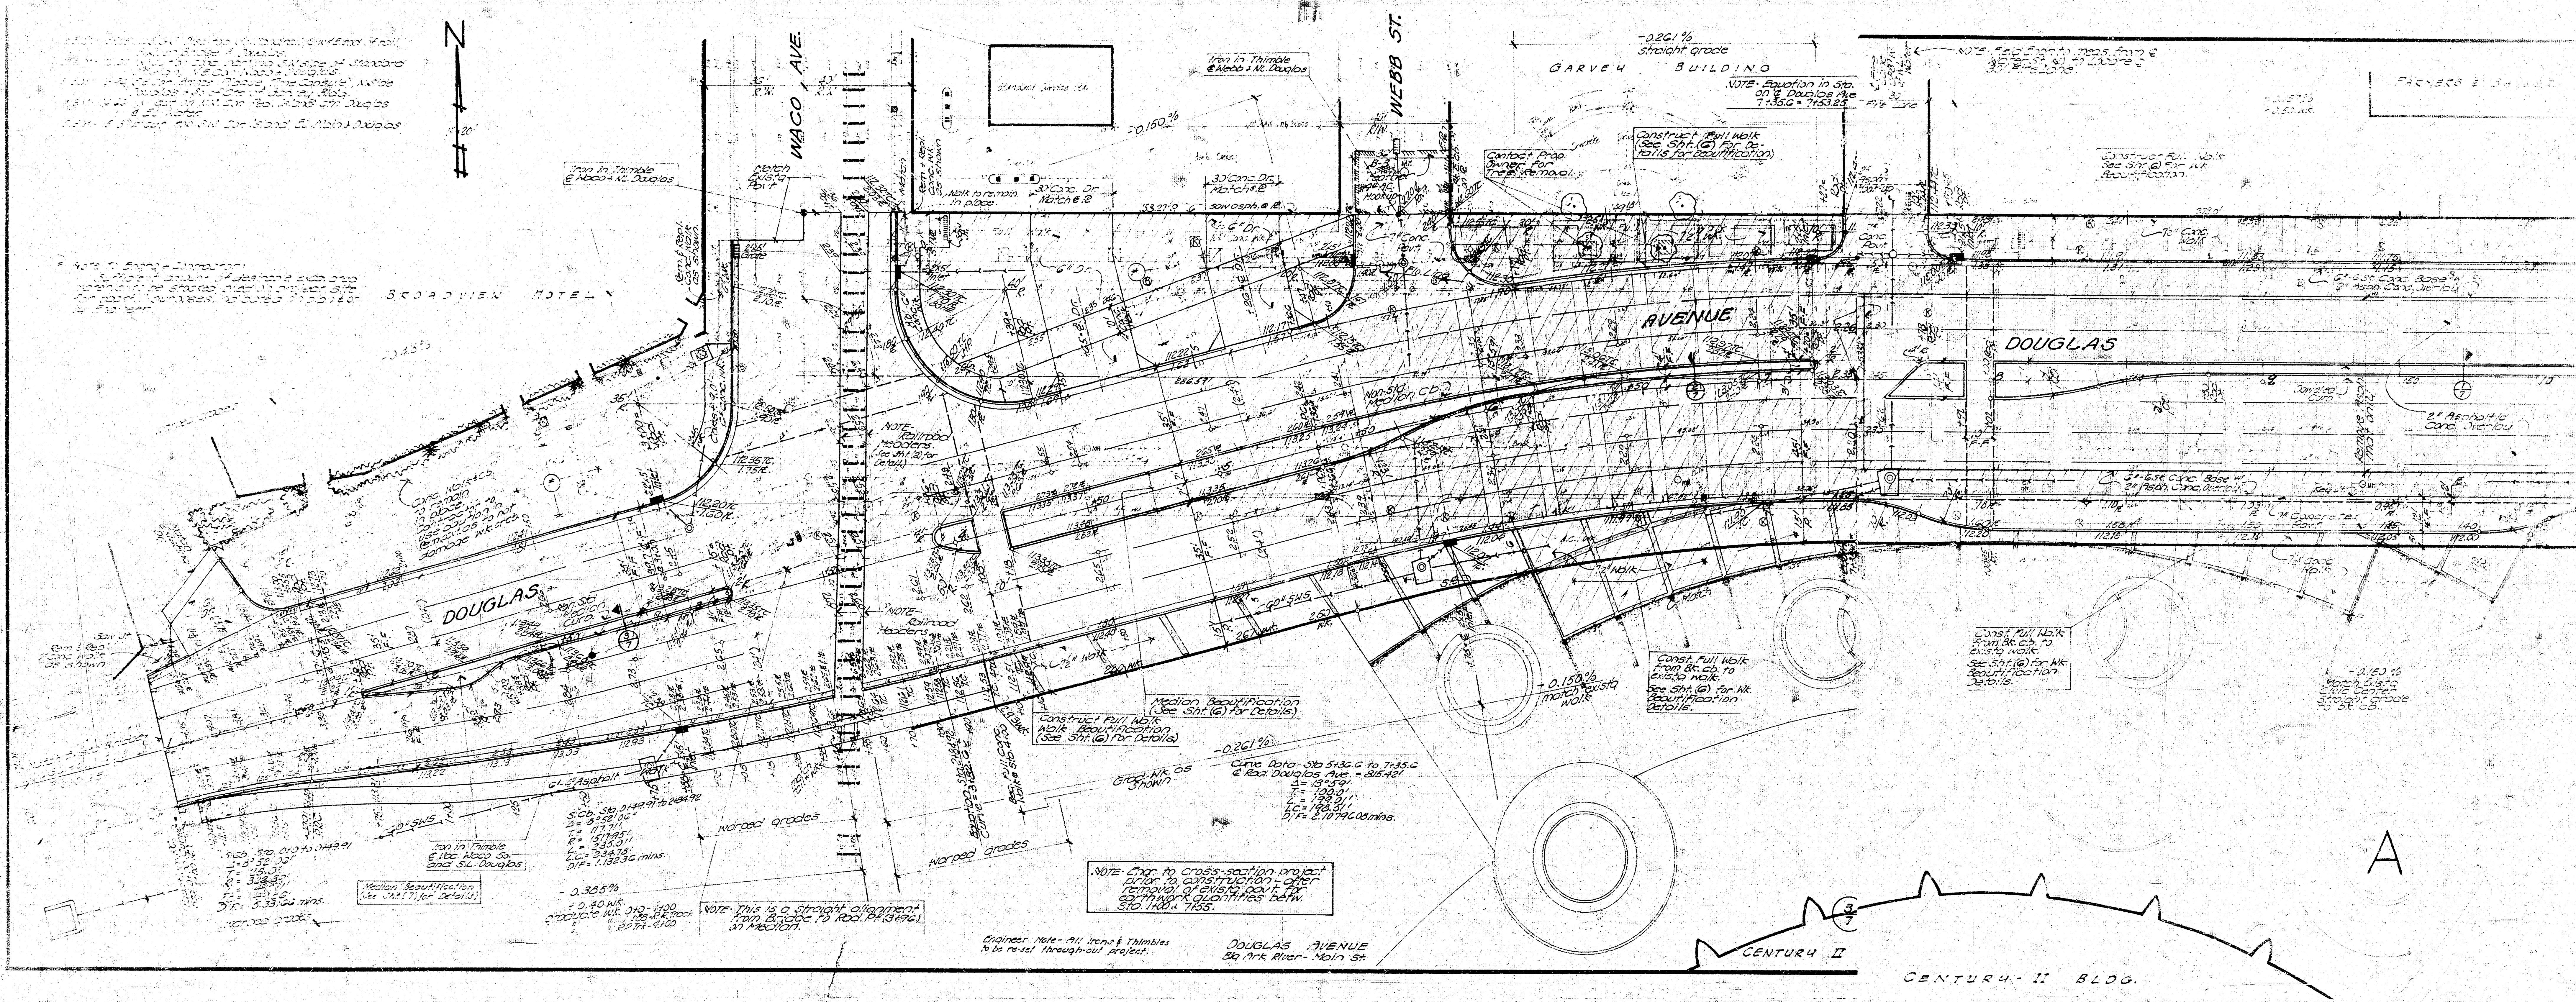

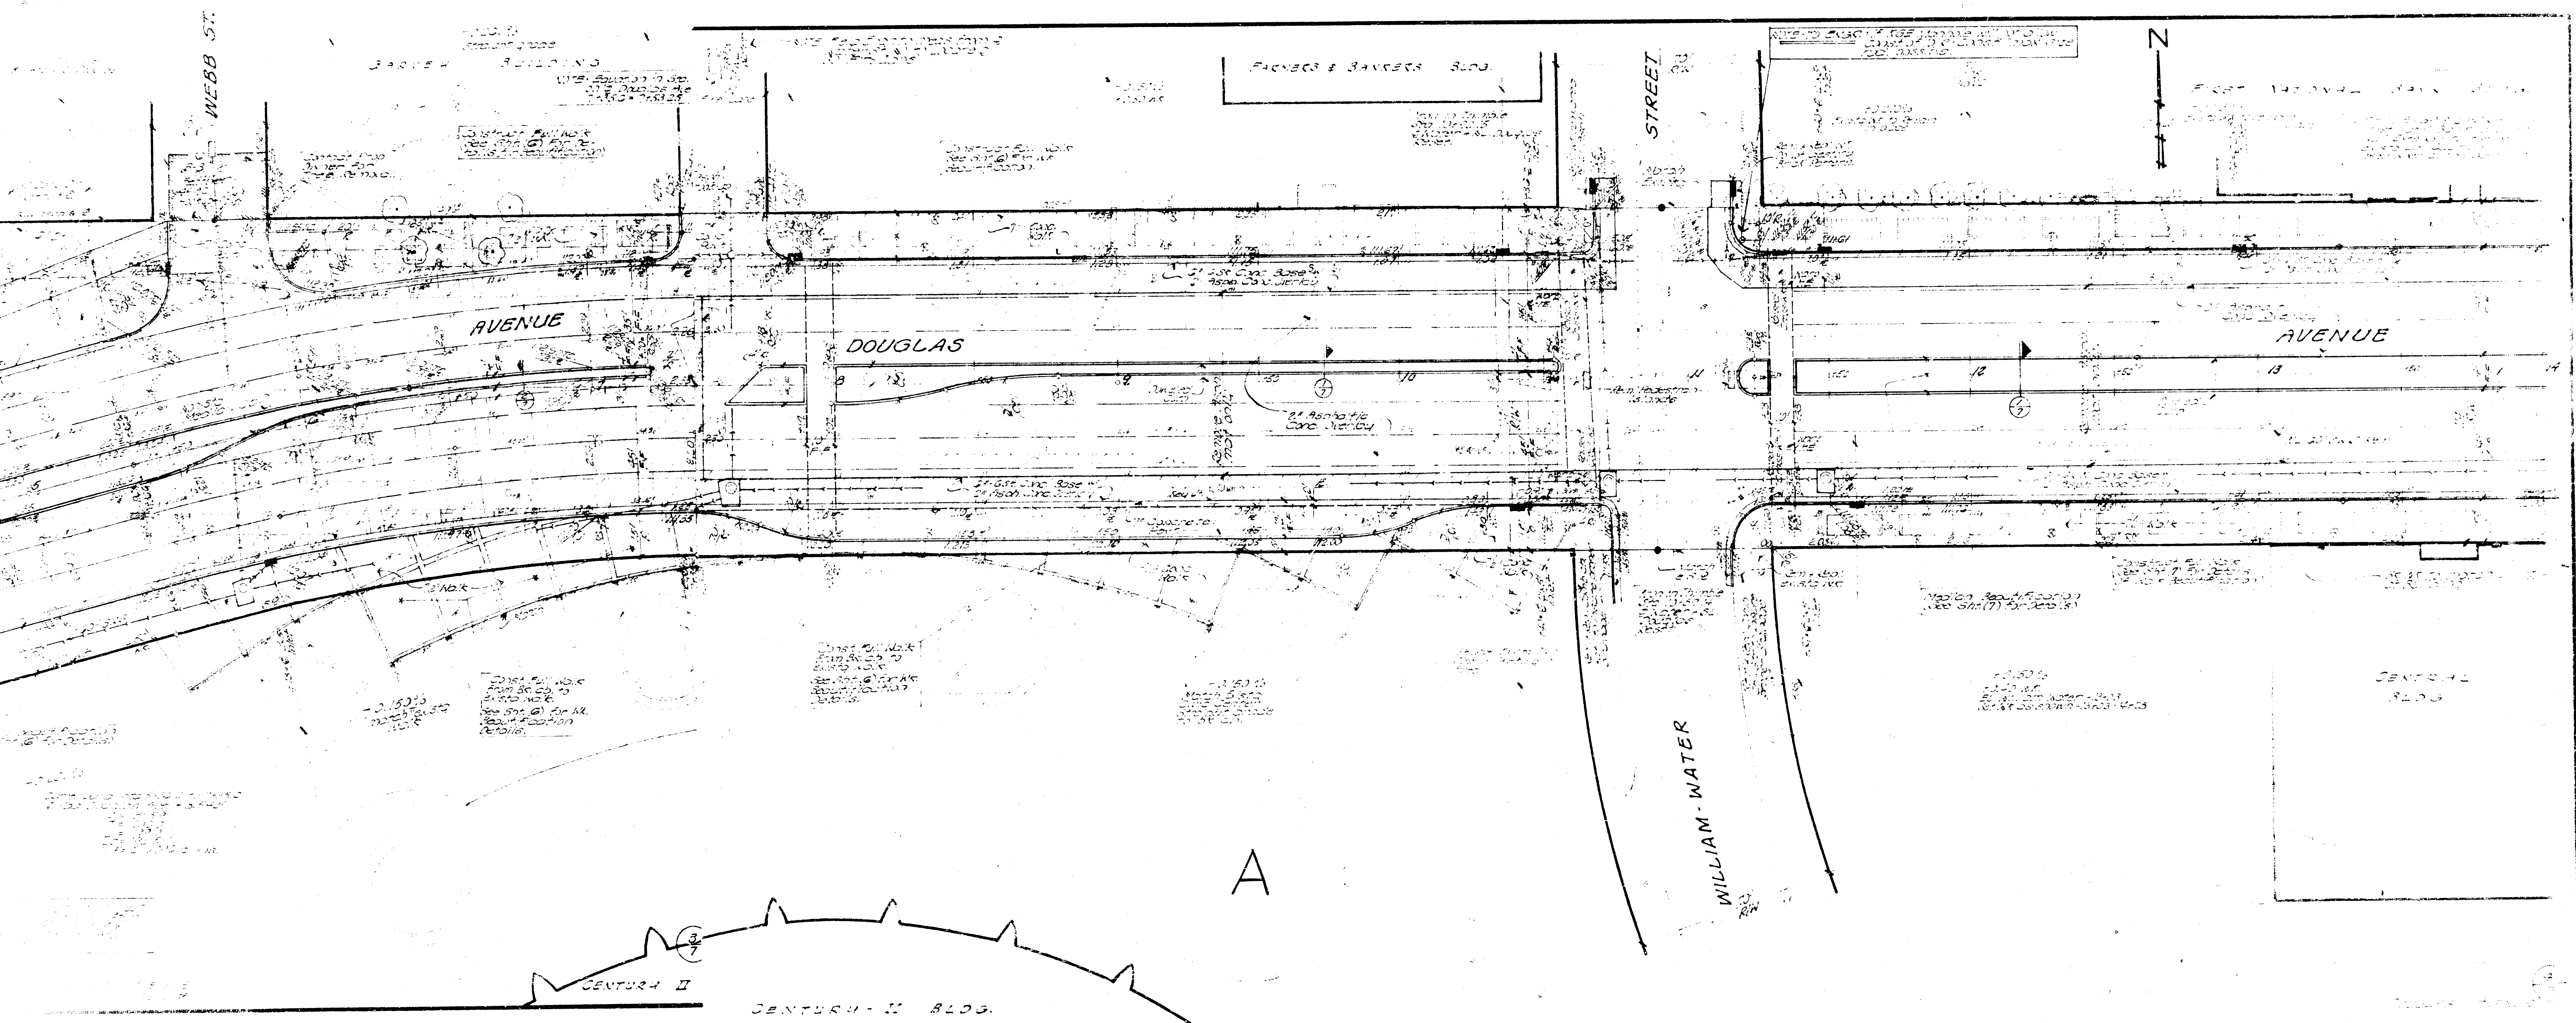


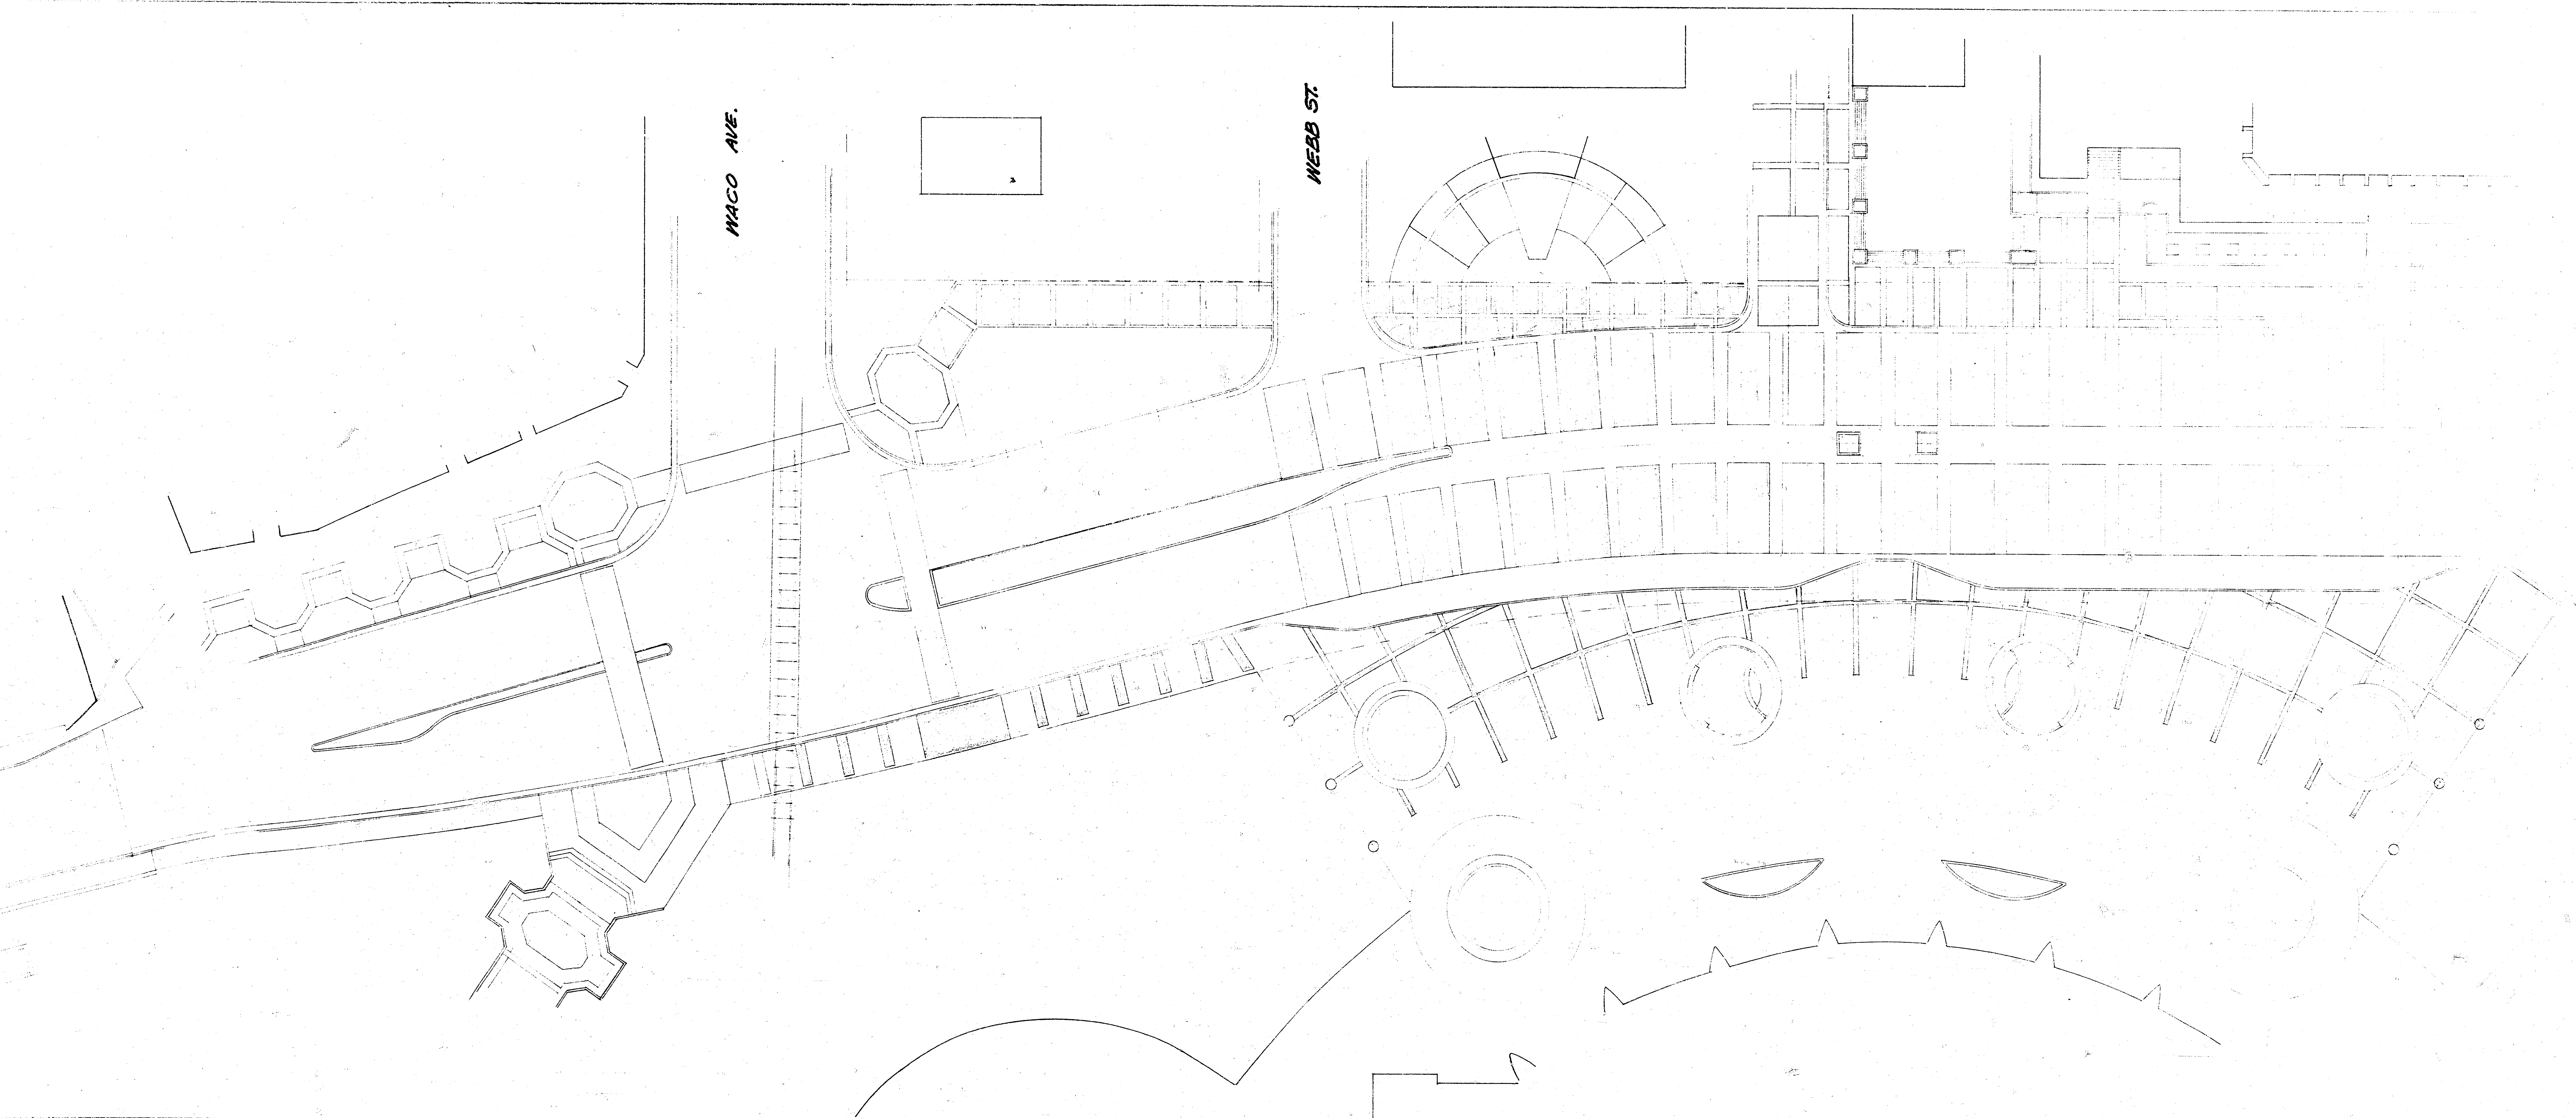

WEBB ST.

WATER ST.

MAIN ST.

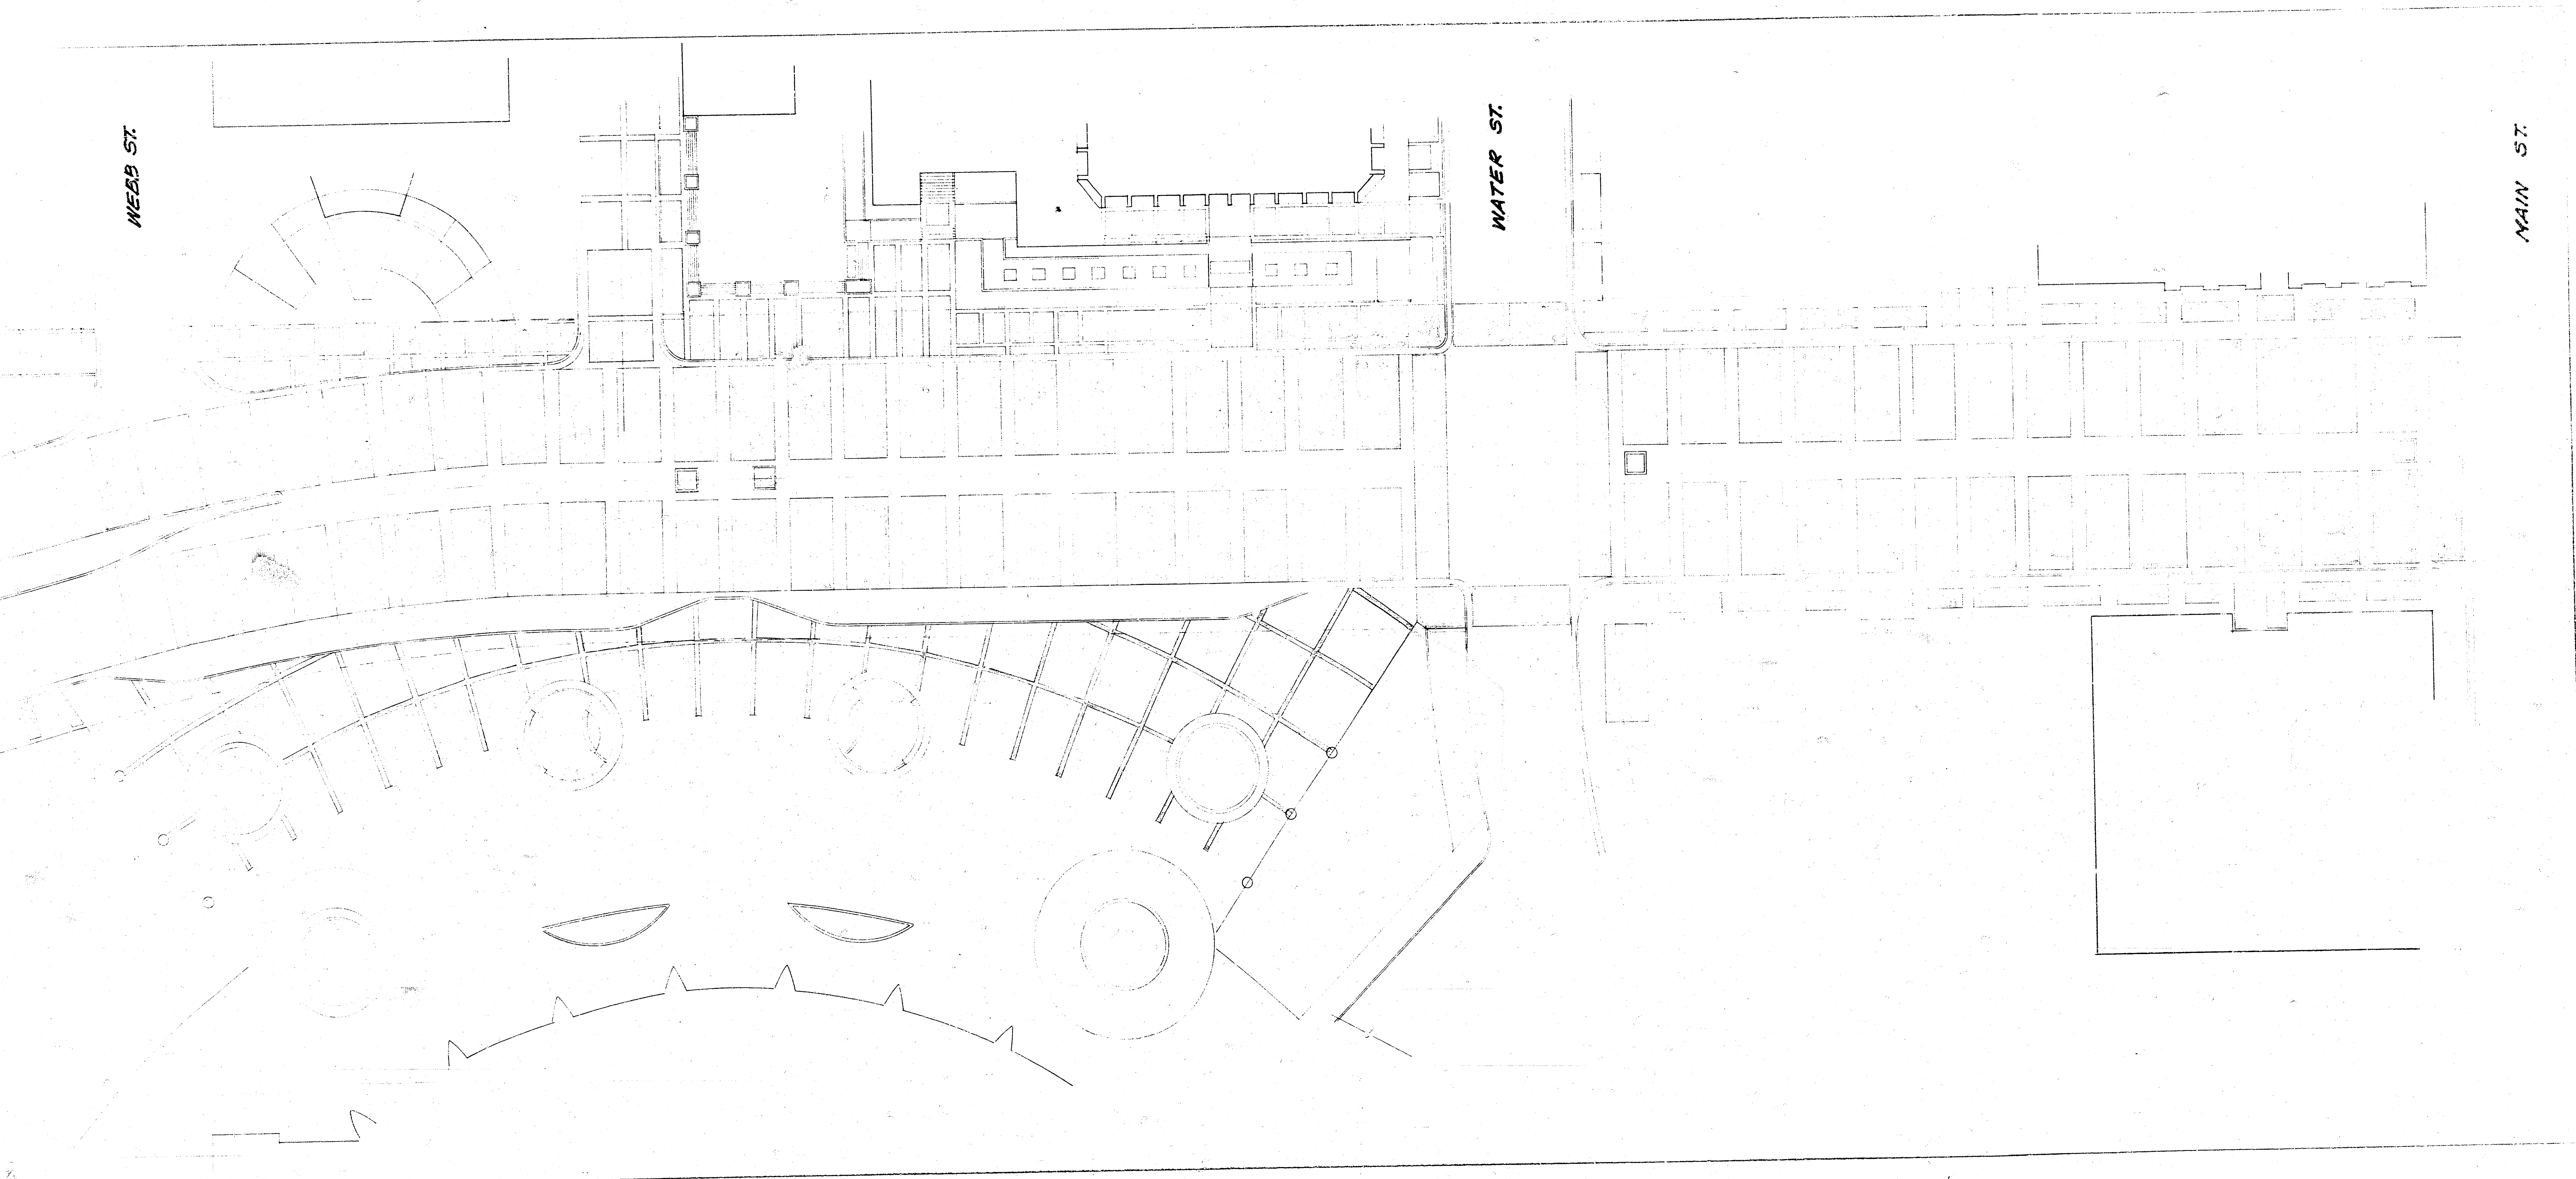

PAVING BRICK
 Most pavers are 4 in. by 8 in. by 4 in. (4 x 8 x 4) with a 1/2 in. thick top surface. They are made of fired clay or concrete. The most common colors are red, tan, and grey. They are available in a variety of shapes, including rectangular, square, and hexagonal. They are used for paving driveways, patios, and walkways. They are also used for decorative purposes, such as creating patterns and designs in the pavement.

Molded fiber plate, 30, 4 x 4 x 6". Moist fiber but not Super Grade, are compressed in American Association of State Highway Officials Specification No. M-287 except that Super Grade - 4 x 4 x 6" Pavers shall have a maximum thickness tolerance of + .3" or .30" and depth panels can be used in moderate traffic areas.

Molded fiber plate, 30, 4 x 4 x 6". Moist fiber but not Super Grade, are compressed in American Association of State Highway Officials Specification No. M-287 except that Super Grade, 4 x 4 x 6" Pavers shall have a maximum thickness tolerance of +3" or -3" and design panels can be used in moderate traffic areas.

1) Bitumen based. Mixture of liquid bitumen and sand. 2% sand.
Slightly adhesive.

- 1) Bitum. Mod. Mast. Mixture of liquid asphalt and sand: 90% sand, 10% asphalt
2) Liquid Asphalt: AASHTO Designation No. M-1500
3) Sand: ASTM C-125 100% passing #4 sieve, 15-20% pass #10 sieve, 35-40% passing #20 sieve, 10-12% passing #30 sieve, 0.1% passing #200 sieve
4) Asphalt: Fluid: AASHTO Designation No. MC-1500, Type B

1) Bituminous mastic. Spread on surface of concrete sub base
1/2" thick and struck off with wooden template

- [illegible]

Prior to laying any pavers, lay sample square for approval by architect.
Do not commence any work until approval is obtained.

Prior to laying any pavers, lay sample square for approval by architect.
Do not commence any work until approval is obtained.

The Lusco Brick & Stone Co.
342 No. Waco
P. O. Box 1481
Wichita, Kansas

100

15-114
X
32-58

132.0849
 3884
 27.4708
 14.9390
 27.5444 = 40
 132.0849