Surveyed, Staked & Notes By: D.D.K. 1/31
Final Plans By: D.D.K. No.
Checked By: _____

Typical Double Drive Detail

To be Used on Lots 3, 4, 5 & 6 Nies Addition Only.

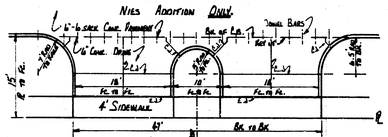

BM 148.04 "A" in Globe S-end ref. S.W. Cor. Gilbert & Eastern (2'± W of S end)
BM 143.11 "B" in Globe W.L. Eastern N-E-ly Rose Lane 1955

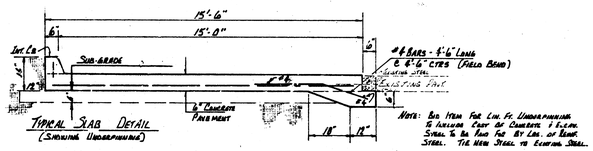

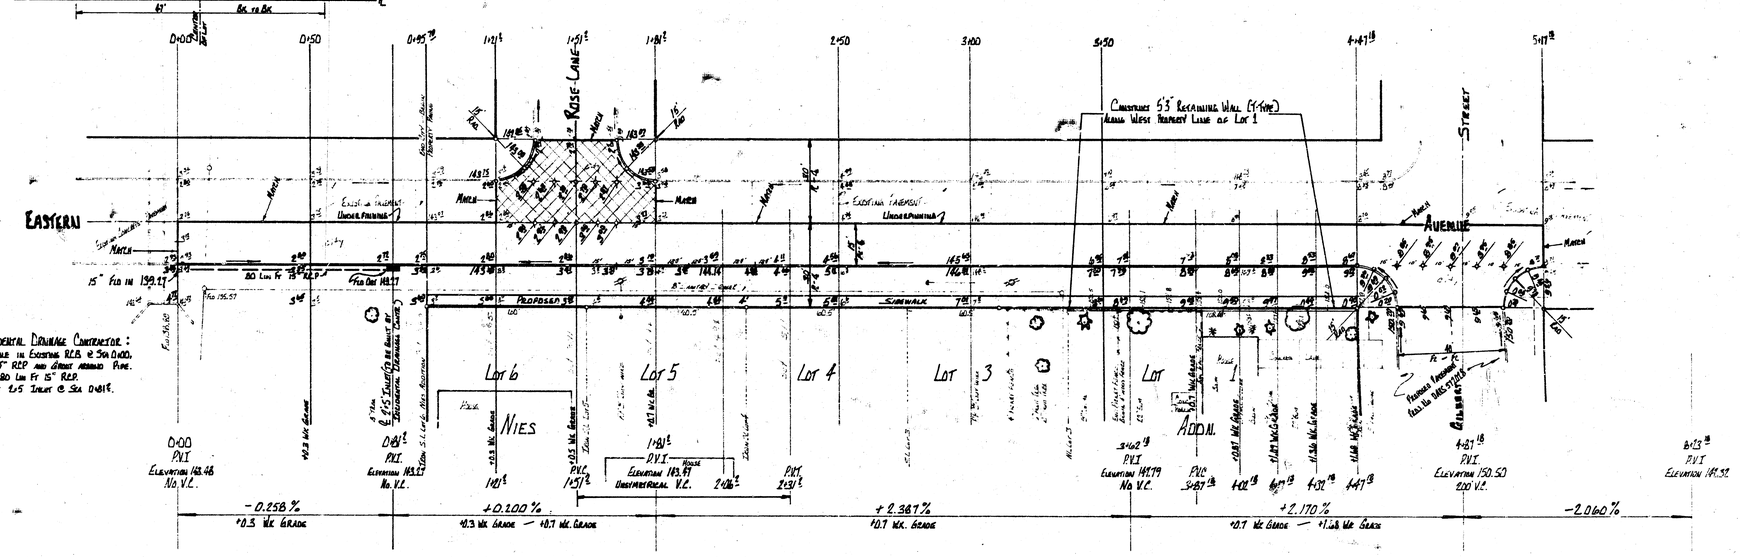

Note to Incidental Drainage Contractor:
1. Remove Wall in Existing R.C.B. @ Sta 0+00. Install 15" R.C.P. and Grout around Pipe.
2. Install 80 Lin. Ft. 15" R.C.P.
3. Construct 2:1 Inlet @ Sta 0+81.5.

"Earthwork"

Excavation		Compacted Fill	
Property	City	Property	City
467.2 Cu Yds	189.2 Cu Yds	0.3 Cu Yds	0.7 Cu Yds
46.1 100%	18.8 100%	0.0 100%	0.1 100%
513.3 Total	208.1 Total	0.3 Total	0.8 Total
Cement & Lime Treated Subgrade		610 Sq Yds	360 Sq Yds

General Notes

1. Type of Subgrade Treatment shall be as determined by the Field Engineer. Subgrade Treatment may consist of Lime Treatment, Cement Treatment, Subgrade Modification, or any combination of these.
2. Contractor to clear and grade parking for Proposed Sidewalk. Sidewalk to be built by "Others"

East ½ Eastern Avenue
95.1' S of St. Nies Addn — NL Gilbert St.
15' Concrete & Curb

R.W. Linn — City Engineer
City of Wichita, Kansas
Project No. DAKS 57203 — Date: April 1973

Reinf. Steel in L & T. Type Walls

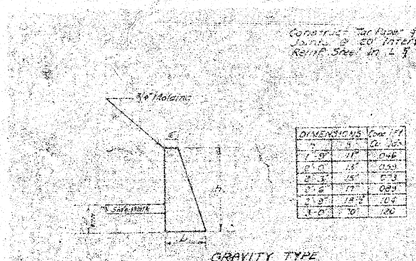


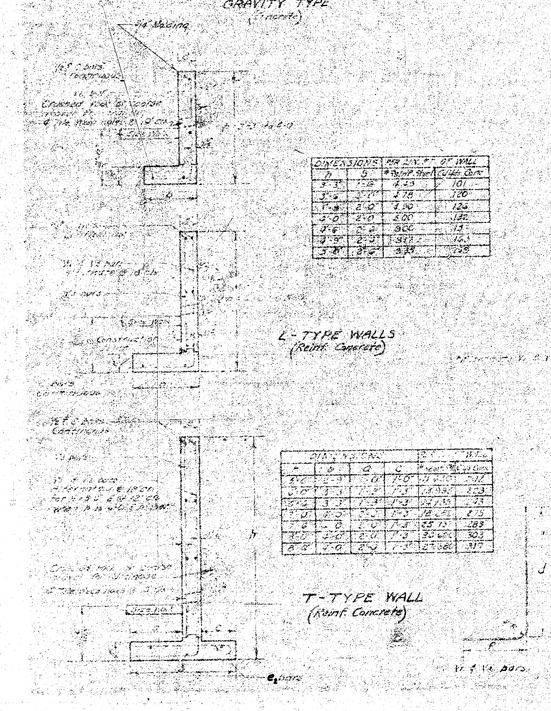
½" Bars continuous
½" Bars continuous
Bars continuous
Bars continuous