
NOTE: USE THESE B.M. ONLY FOR THIS JOB.
B.M. 153.24 STEP BENCH N.S TELE. POLE & LINCOLN ± 100' W. W.L. EASTERN.
B.M. 146.11 TOP S. BOLT W. HUBGUARD S. SIDE BRIDGE.
B.M. 143.76 SPIKE E.S. P. POLE N.S. KELLOGG 50'± W.W.P.L BONNIE BRAE


STATIONING ℄ BASE LINE WEST PROP LINE.

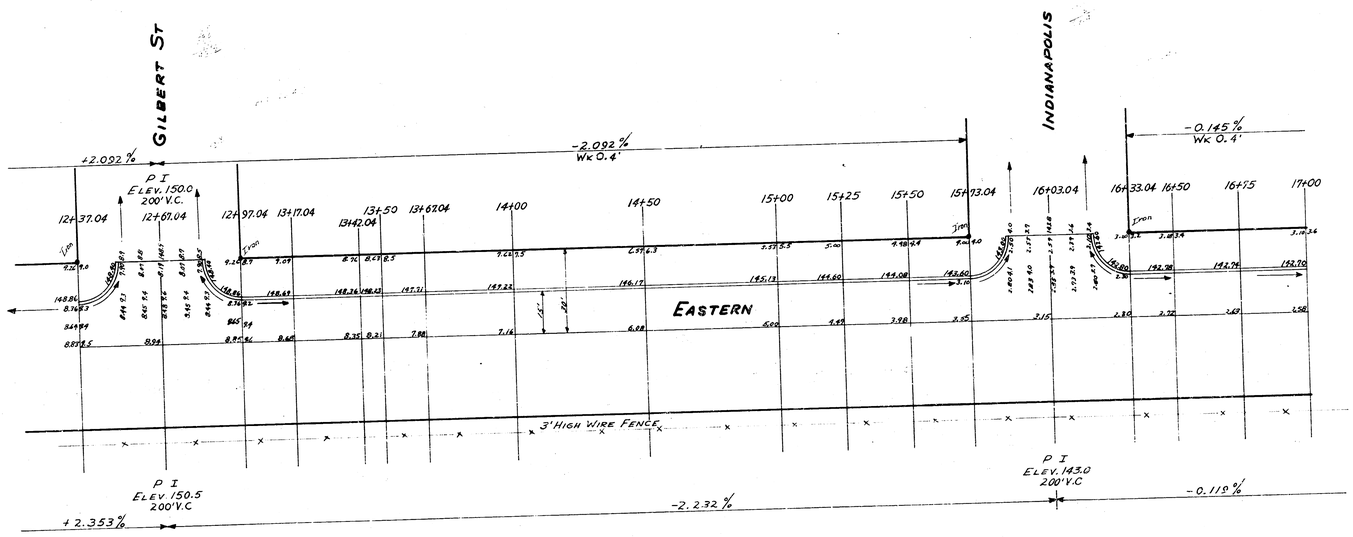

EASTERN
S.L. GILBERT TO S.L. KELLOGG
15' CONC ℄ CB.
CITY OF WICHITA KAN.
B E SMITH CITY ENGINEER
AUG. 1955 PROJ NO. C14-375


1/4

B. E. SMITH LICENSED 436 REGISTERED PROFESSIONAL ENGINEER KANSAS

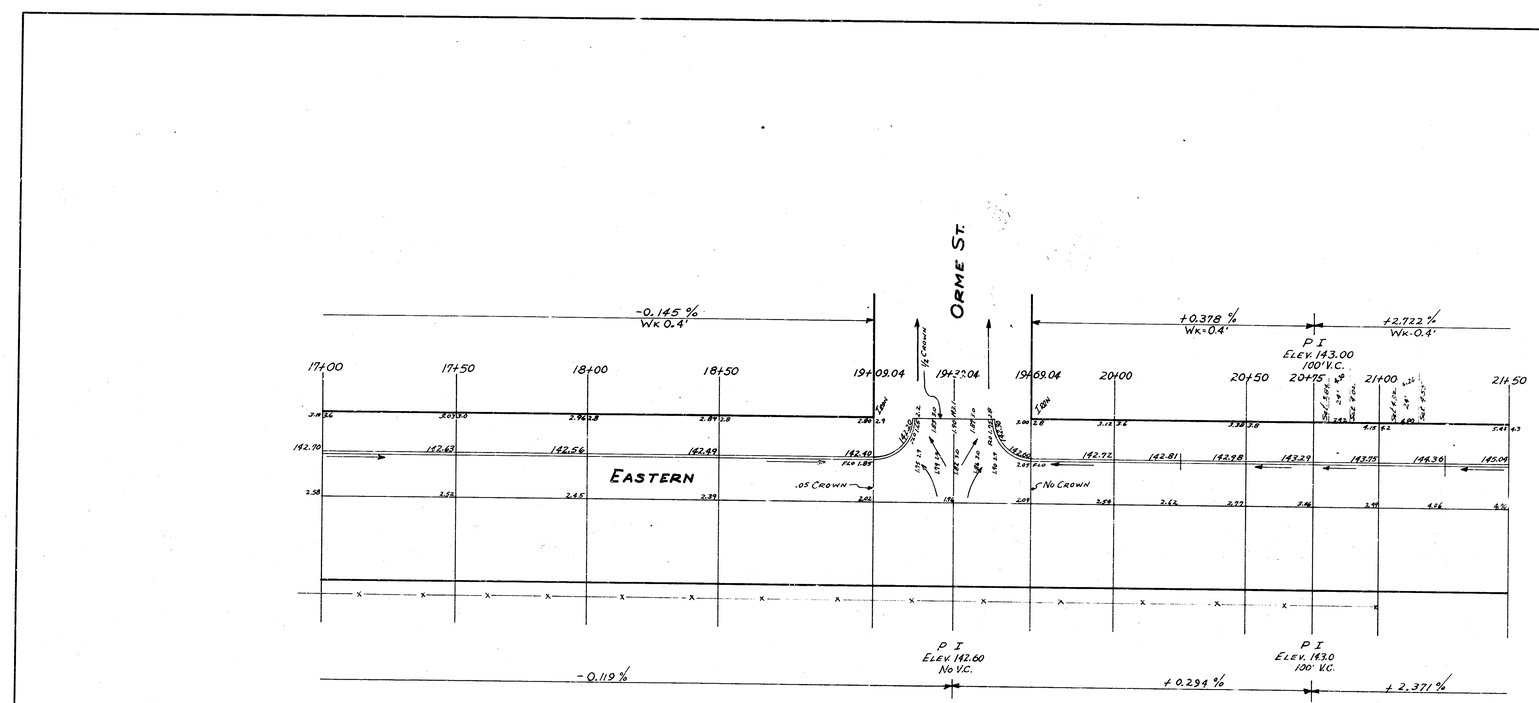

EASTERN

S.L. GILBERT TO S.L. KELLOGG

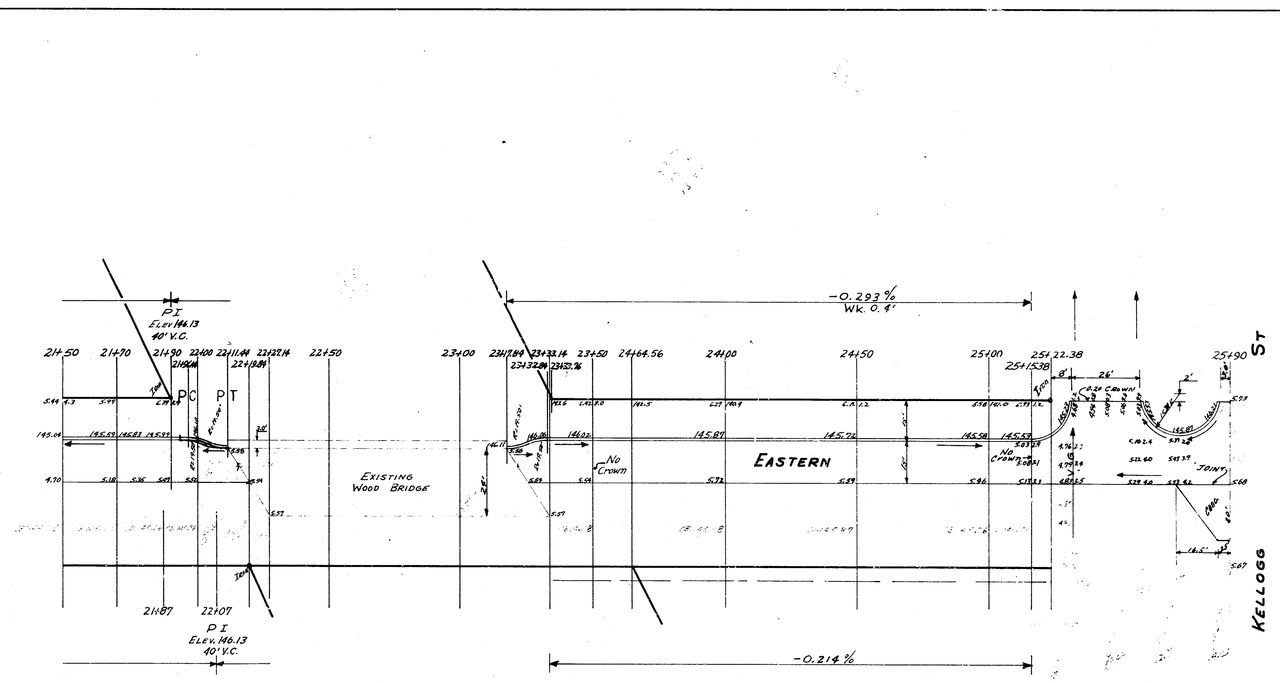

EASTERN

S.L. GILBERT TO S.L. KELLOGG