


STREET IMPROVEMENTS FOR
COMFORT WEST ADDITION

EDMINSTER & CURTIS — E.L. HOOVER TO S.L. ROBINSON
EDMINSTER COURT — S.L. EDMINSTER TO E.L. EDMINSTER

PROJECT NO.
472-76-245-81192-000-000-001


INDEX

TITLE SHEET	1
PAVEMENT TYPICAL & DETAILS	2
PAVEMENT PLANS	3-4
EARTHWORK SECTIONS	5-6
STORM SEWER PLAN	7
INLET DETAILS	8
FENCE DETAILS	9
DITCH EXCAVATION SECTIONS	10

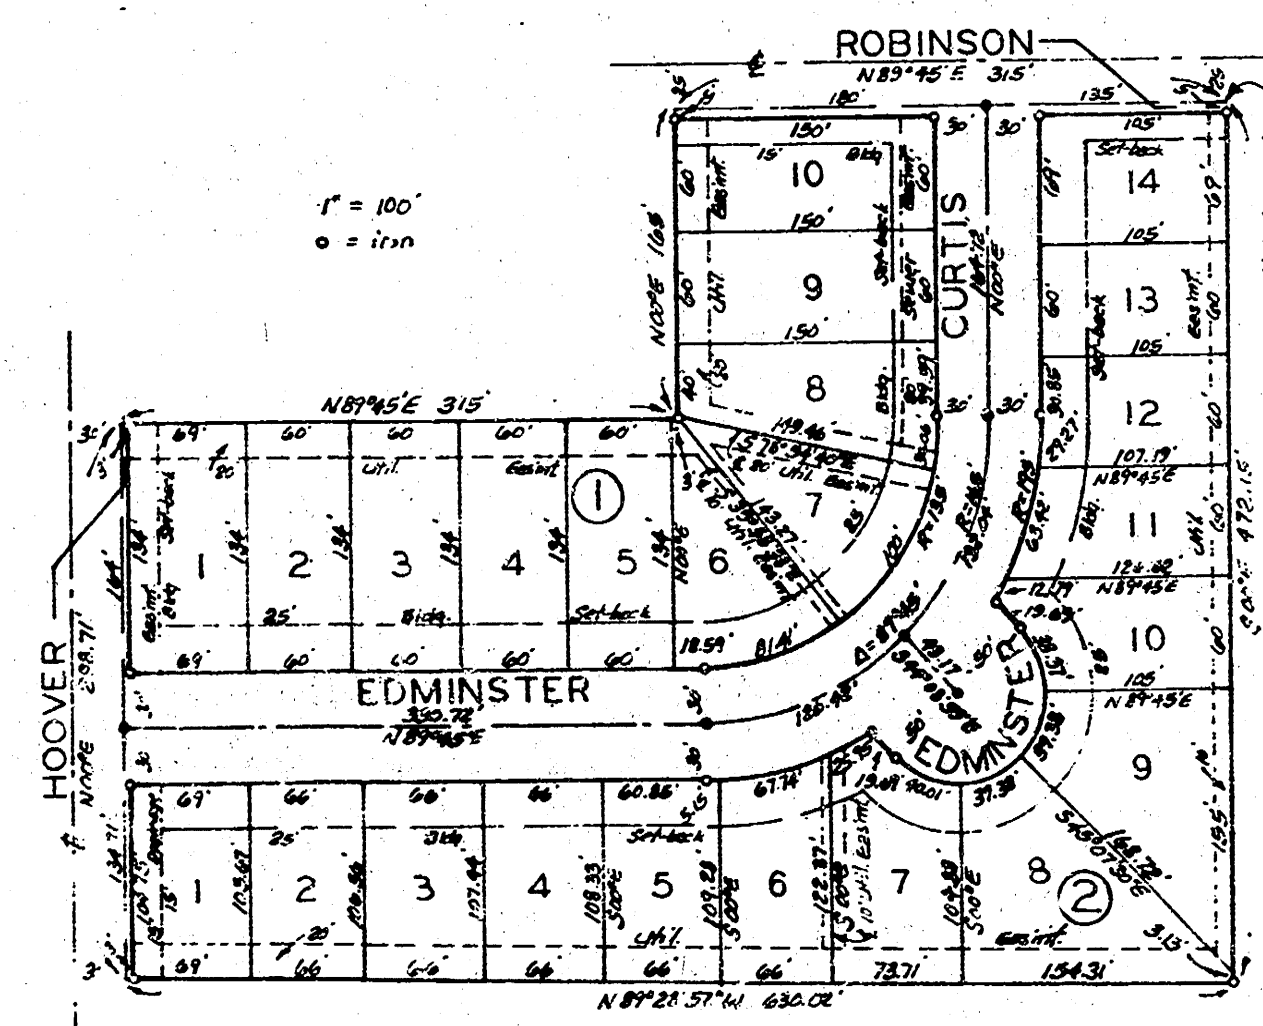

Benefit District Map

CITY OF WICHITA, KS
MIKE E. LINDEBAK — CITY ENGINEER


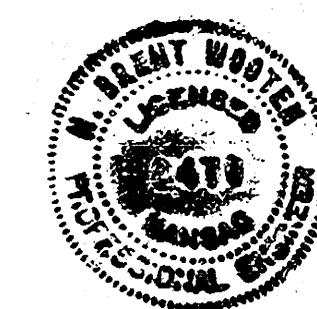


MAY 1984


BAUGHMAN COMPANY, P.A.
SURVEYING & ENGINEERING
316/263-7271 • 320 LAURA • WICHITA, KANSAS 67211

FILMED FROM THE BEST
AVAILABLE COPY

TYPICAL 31' PAVEMENT DETAILS

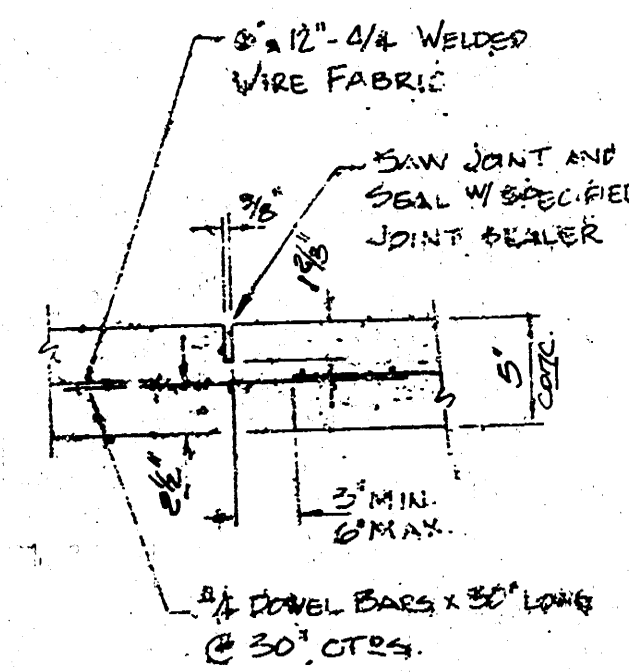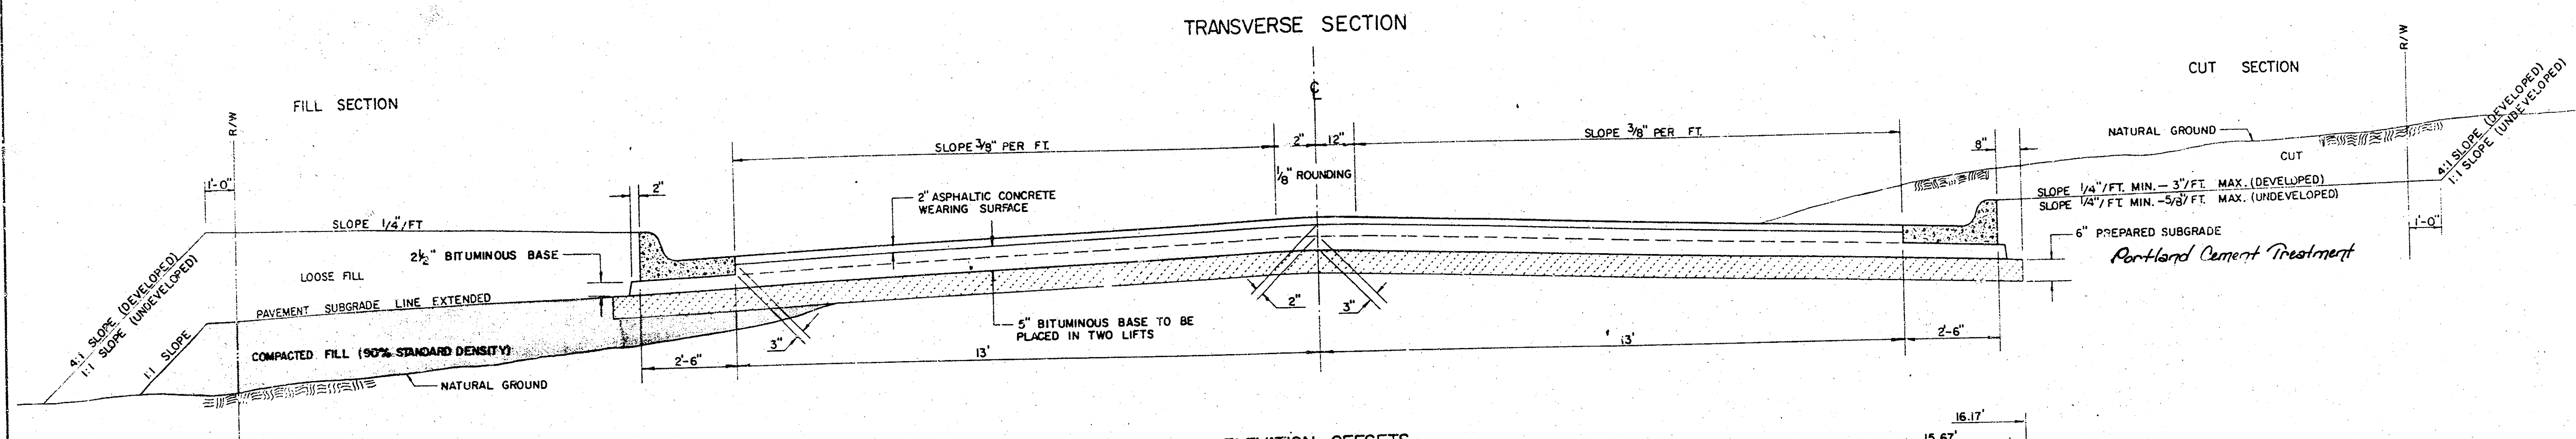


SAWED JOINT
(LONGITUDINAL)
No Scale

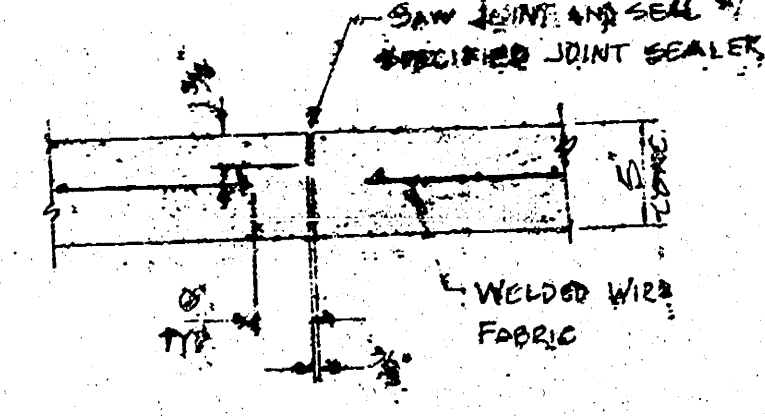


CONTRACTION JOINT


	DISTANCE FROM CENTERLINE (LT. & RT.)											
	0'	2'	4'	6'	7.5'	10'	12'	13'	15'	15.5'	15.67'	16.17'
A: TOP OF CURBS TO TOP OF SURFACE LIFT	0.10	0.14	0.21	0.27	0.32	0.39	0.46	0.49	—	—	—	—
B: TOP OF CURBS TO TOP OF UPPER BASE LIFT	0.27	0.31	0.38	0.44	0.49	0.56	0.63	0.66	—	—	—	—
C: TOP OF CURBS TO TOP OF LOWER BASE LIFT	0.44	0.49	0.57	0.64	0.70	0.79	0.87	0.90	0.98	1.00	1.00	—
D: TOP OF CURBS TO TOP OF SUBGRADE	0.69	0.73	0.80	0.87	0.93	1.01	1.08	1.12	1.19	1.21	1.21	1.23

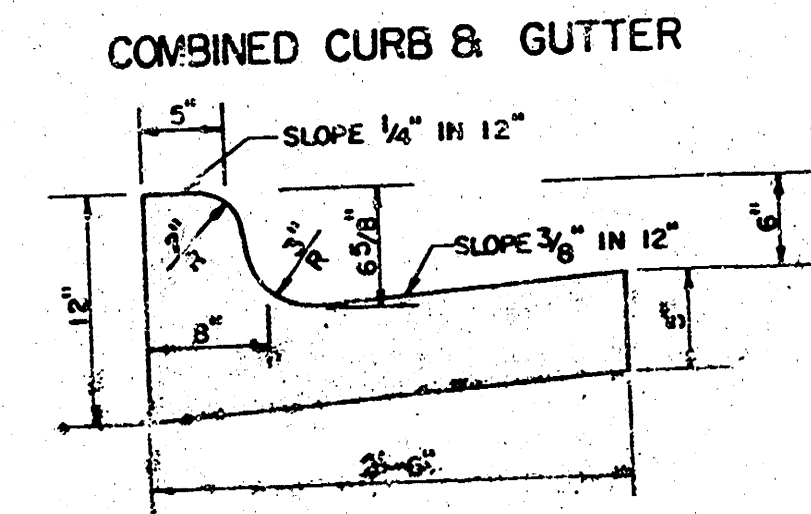

TRANSVERSE CONSTRUCTION JOINTS

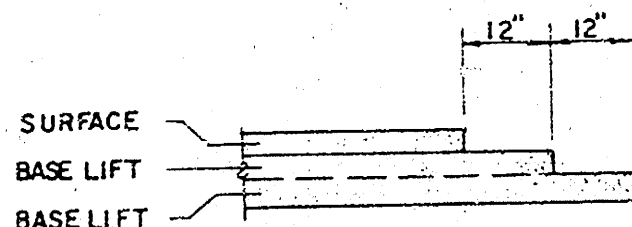

TRANSVERSE CONSTRUCTION JOINTS SHALL BE CONSTRUCTED IN FLEXIBLE BASE PAVEMENTS AT LOCATIONS WHERE PAVEMENT JOINTS EXISTING FLEXIBLE BASE PAVEMENT AS SHOWN BY THE DETAIL. ALL COSTS ASSOCIATED WITH THE CONSTRUCTION OF THE TRANSVERSE JOINT SHALL BE INCLUDED IN THE BID PRICE FOR SQUARE YARDS 7\"/>

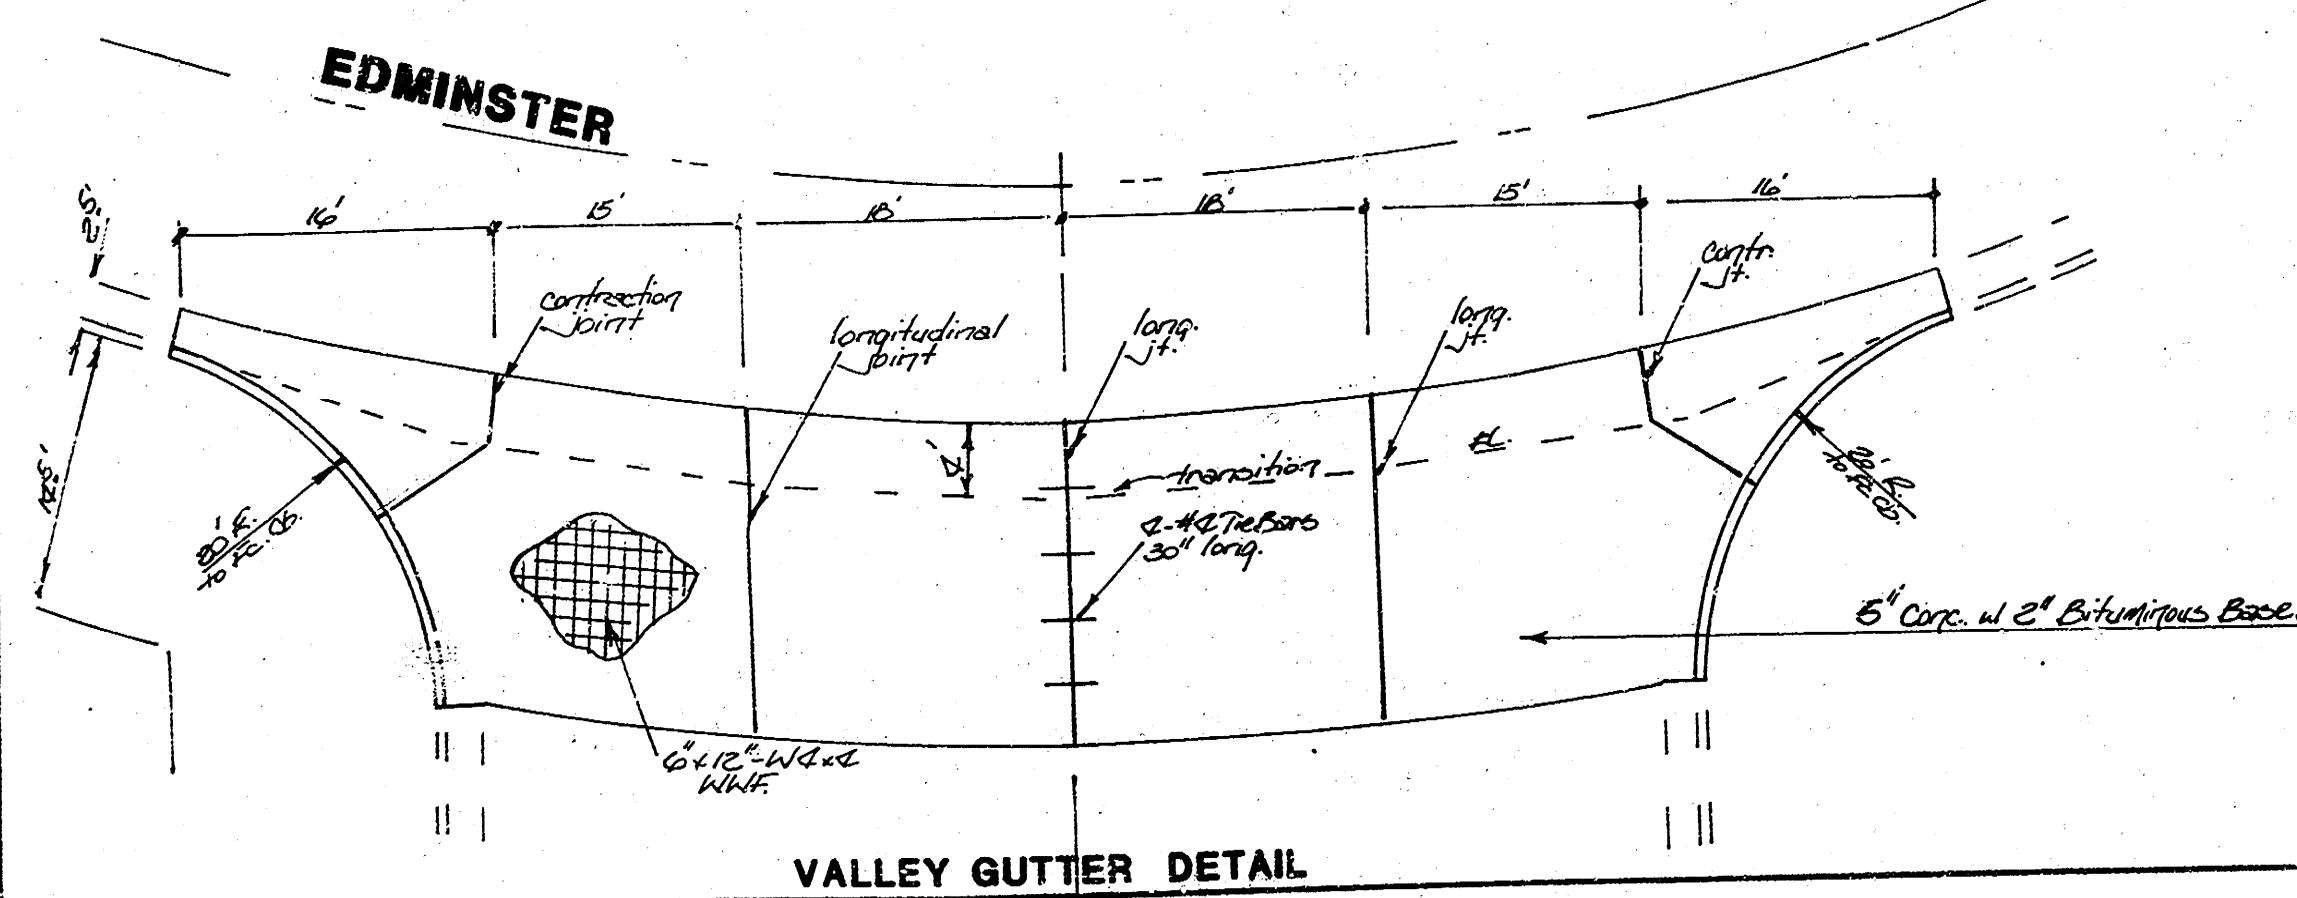

VALLEY GUTTER DETAIL


GENERAL NOTES

- 1) THE ASPHALTIC CONCRETE PAVEMENT BETWEEN THE COMBINED CURB AND GUTTER SHALL BE PAID AS SQUARE YARDS OF 7\"/>

7 INCH RESIDENTIAL ASPHALTIC CONCRETE PAVEMENT WITH 5 INCH BITUMINOUS BASE
CITY OF WICHITA, KANSAS
PROJECT NUMBER
472-78-245-81192-000-000-001

FILMED FROM THE BEST AVAILABLE COPY

BM 126 City Std. Sec. 31 E & 22 S. of
Hoover & City St.

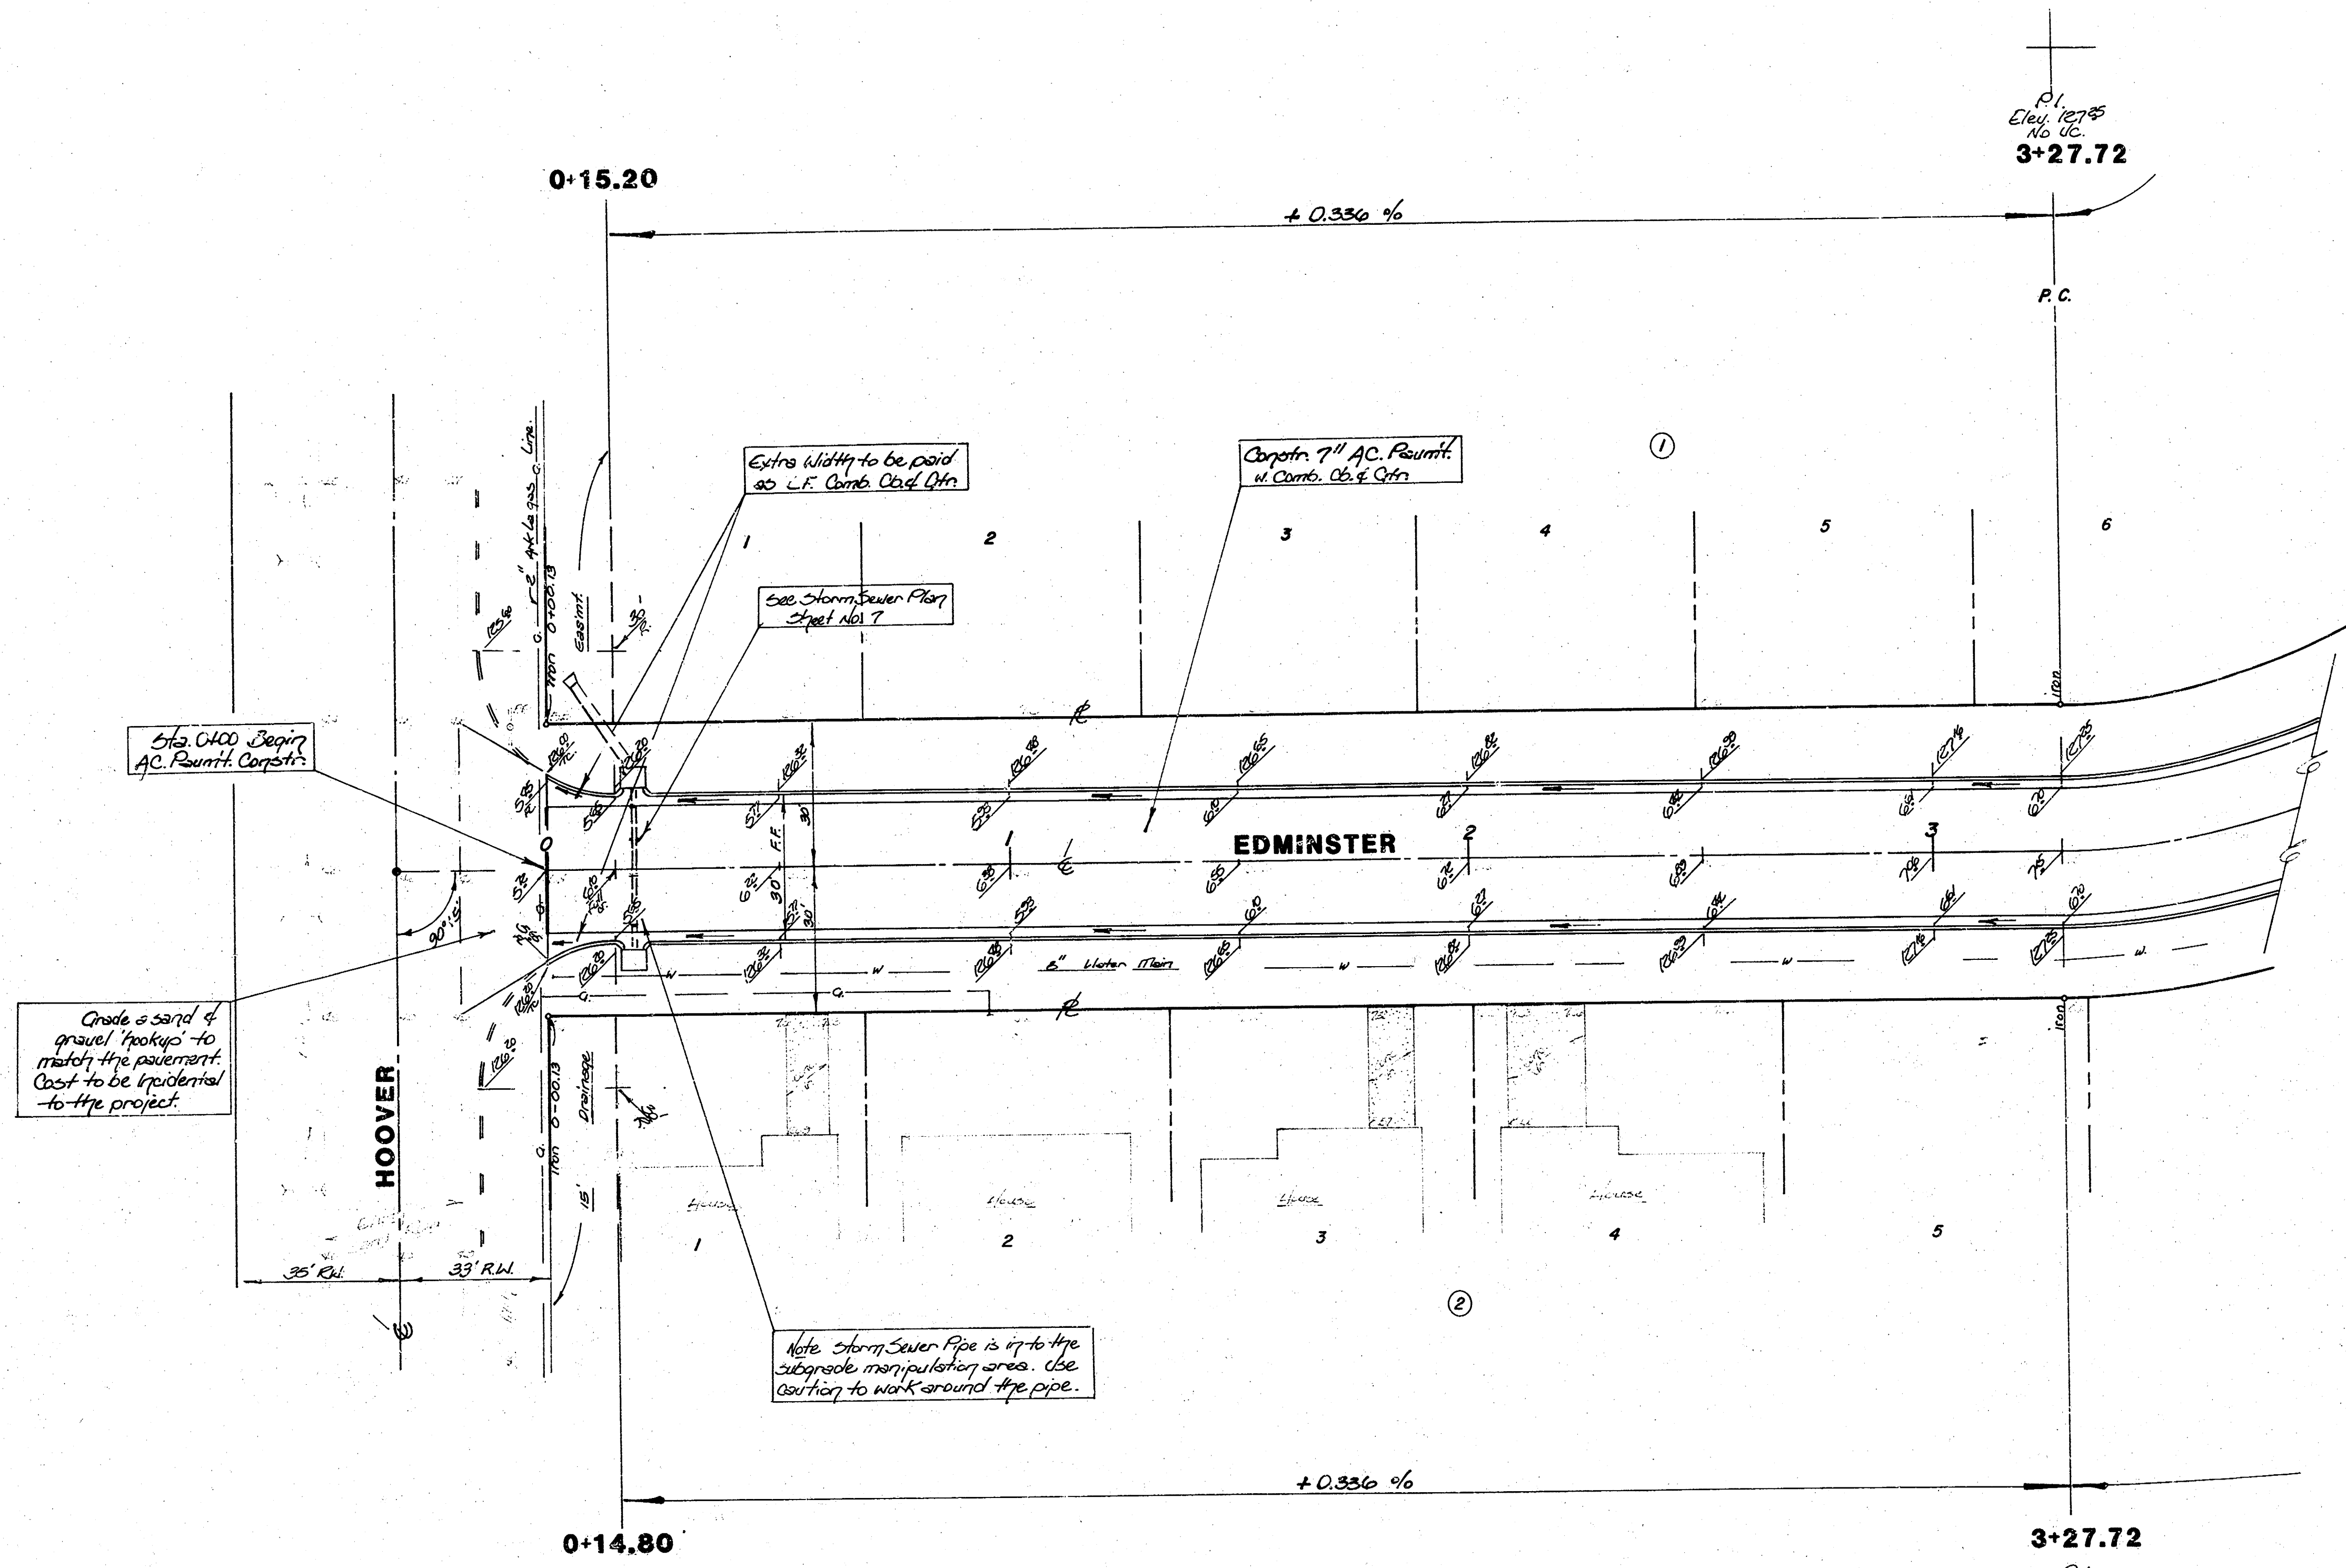

N
Scale
1"=20'

GENERAL NOTES

The contractor shall be responsible for preserving property irons. The contractor shall be required to re-establish any property irons which are damaged or destroyed by his construction operations. Such irons shall be re-established by a licensed land surveyor or a professional engineer in accordance with state laws.

The contractor shall contact K.D.O.T. at the West Wichita office for a permit for the storm sewer ditch which drains into the 1235 RW and shall also be responsible for any fees required for the permit. *Contract Allow Survey, 392-4529.*


Cost of regrading of areas at the beginning and the ending of the pavement shall be considered as incidental to the project.

The contractor shall contact Bill Grey 262-4249 to verify the driveway locations and widths to be constructed on this project.

Contractor shall use caution when working the subgrade around and over the storm sewer pipe in order to not damage the pipe.


EARTHWORK QUANTITIES		
Excavation	= 776.8 C.Y.	Compacted Fill = 0
+ 10 %	= 77.7 C.Y.	
Total	= 854.5 C.Y.	
Manipulation	= 3061 S.Y.	


-- -- -- Indicates Lot Lines
- - - - - 4" Gas Line
- - - - - 12" Water Line
o - - - - - Property Irons

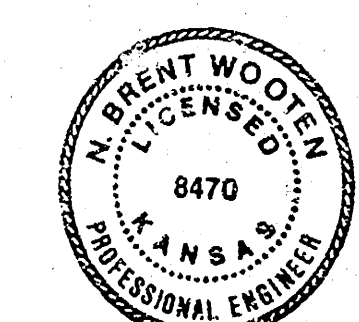

EDMINSTER
Sta 0+00 to 3+27.72
472-76-245-81192-000-000-001

FILMED FROM THE BEST
AVAILABLE COPY

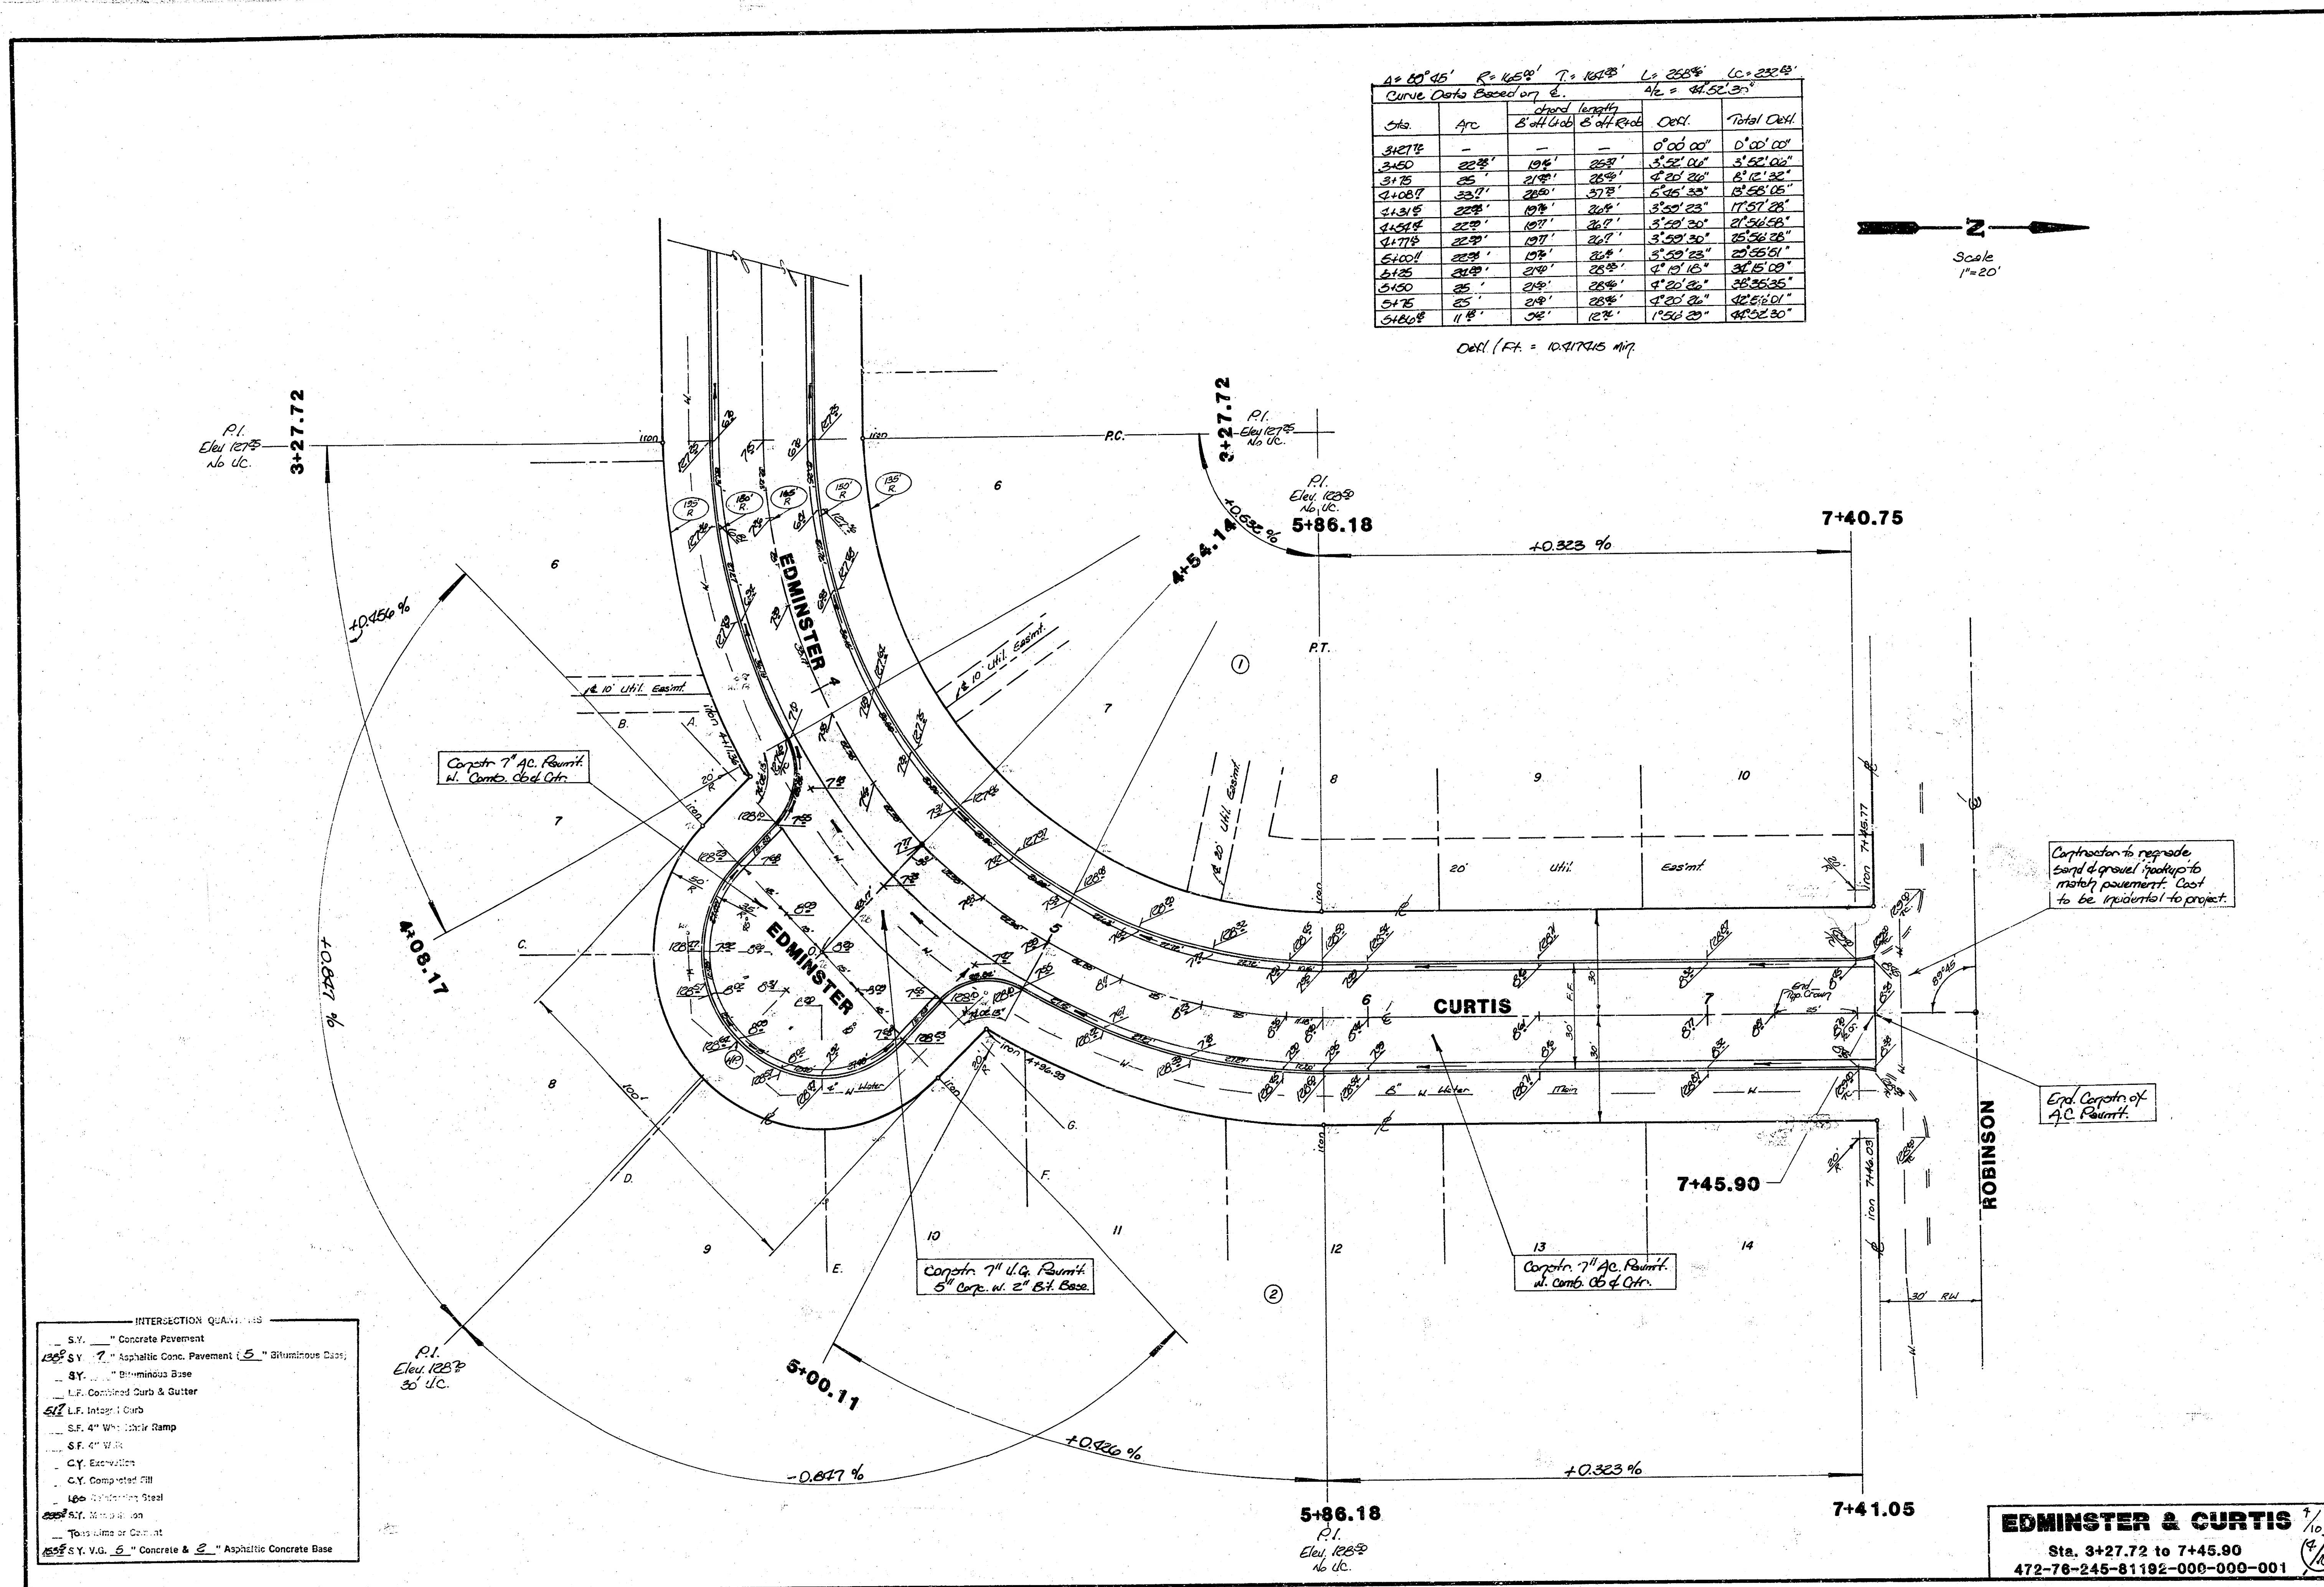


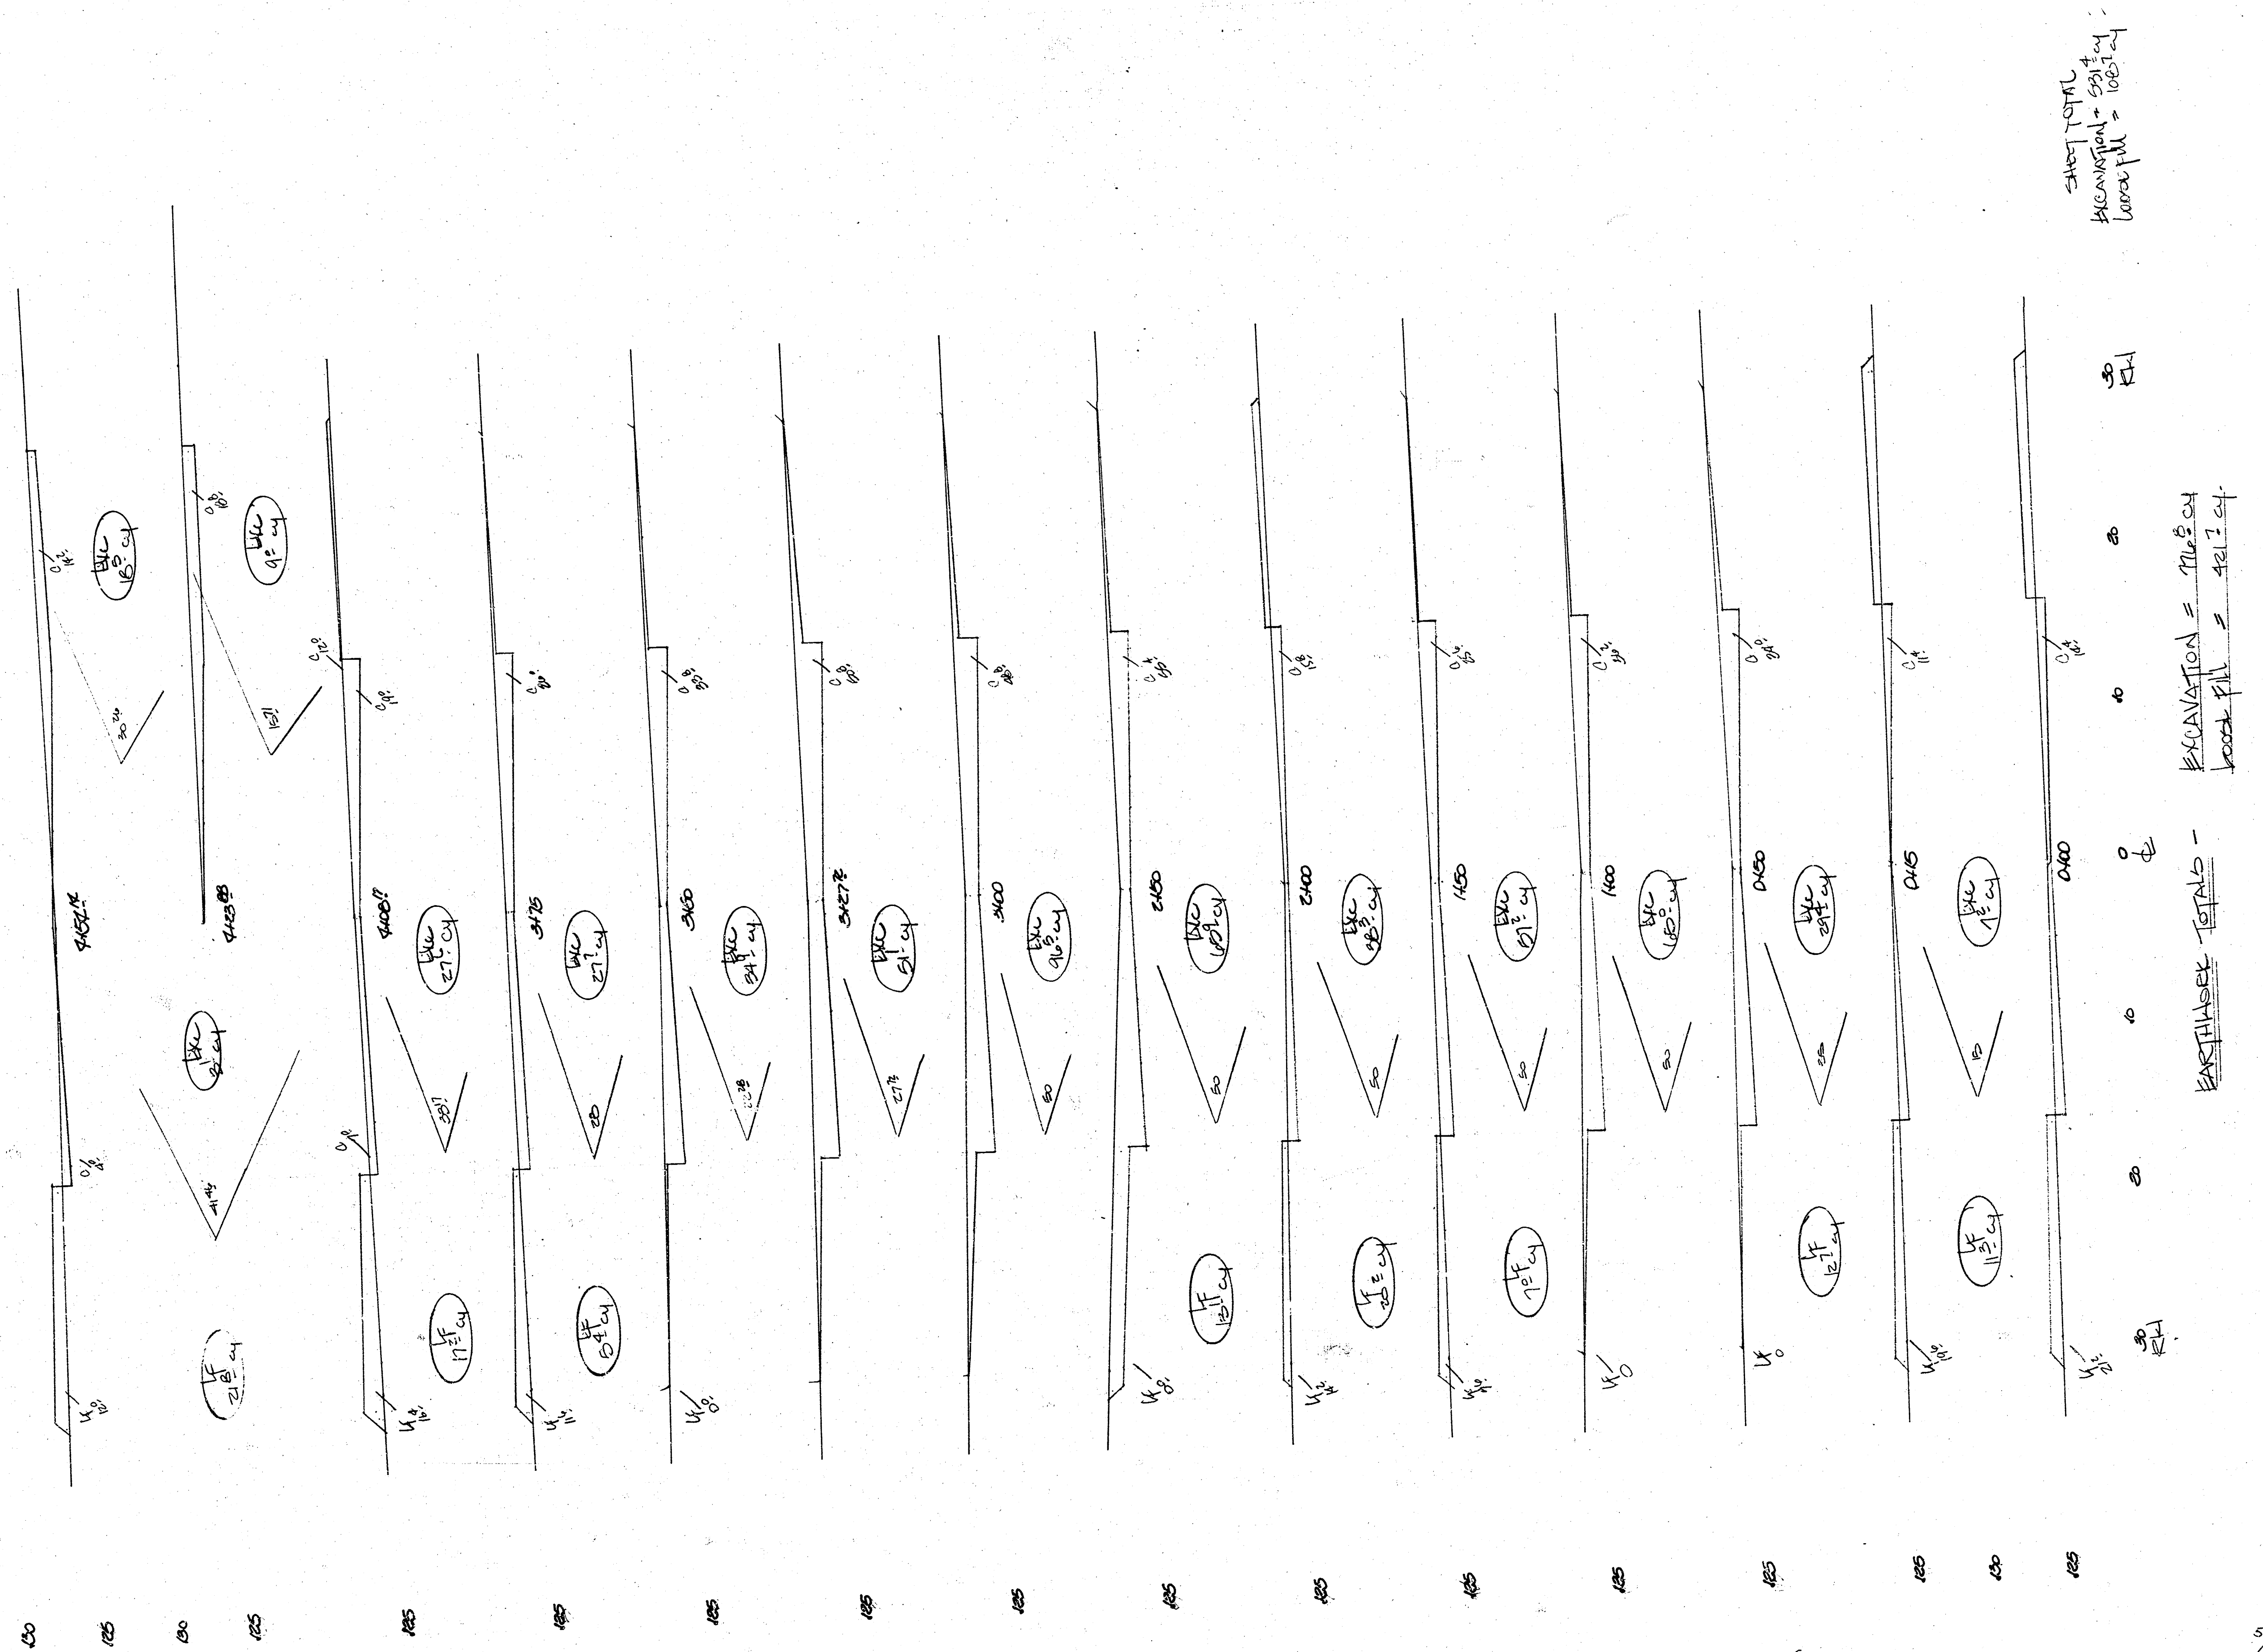


SHORT TOTAL
 Excavation = 684.4 cu
 Embankment = 108.1 cu

Excavation = 716.8 cu
 Embankment = 421.7 cu

EARTHWORK SECTIONS
 EDMINSTER


FILMED FROM THE BEST
 AVAILABLE COPY

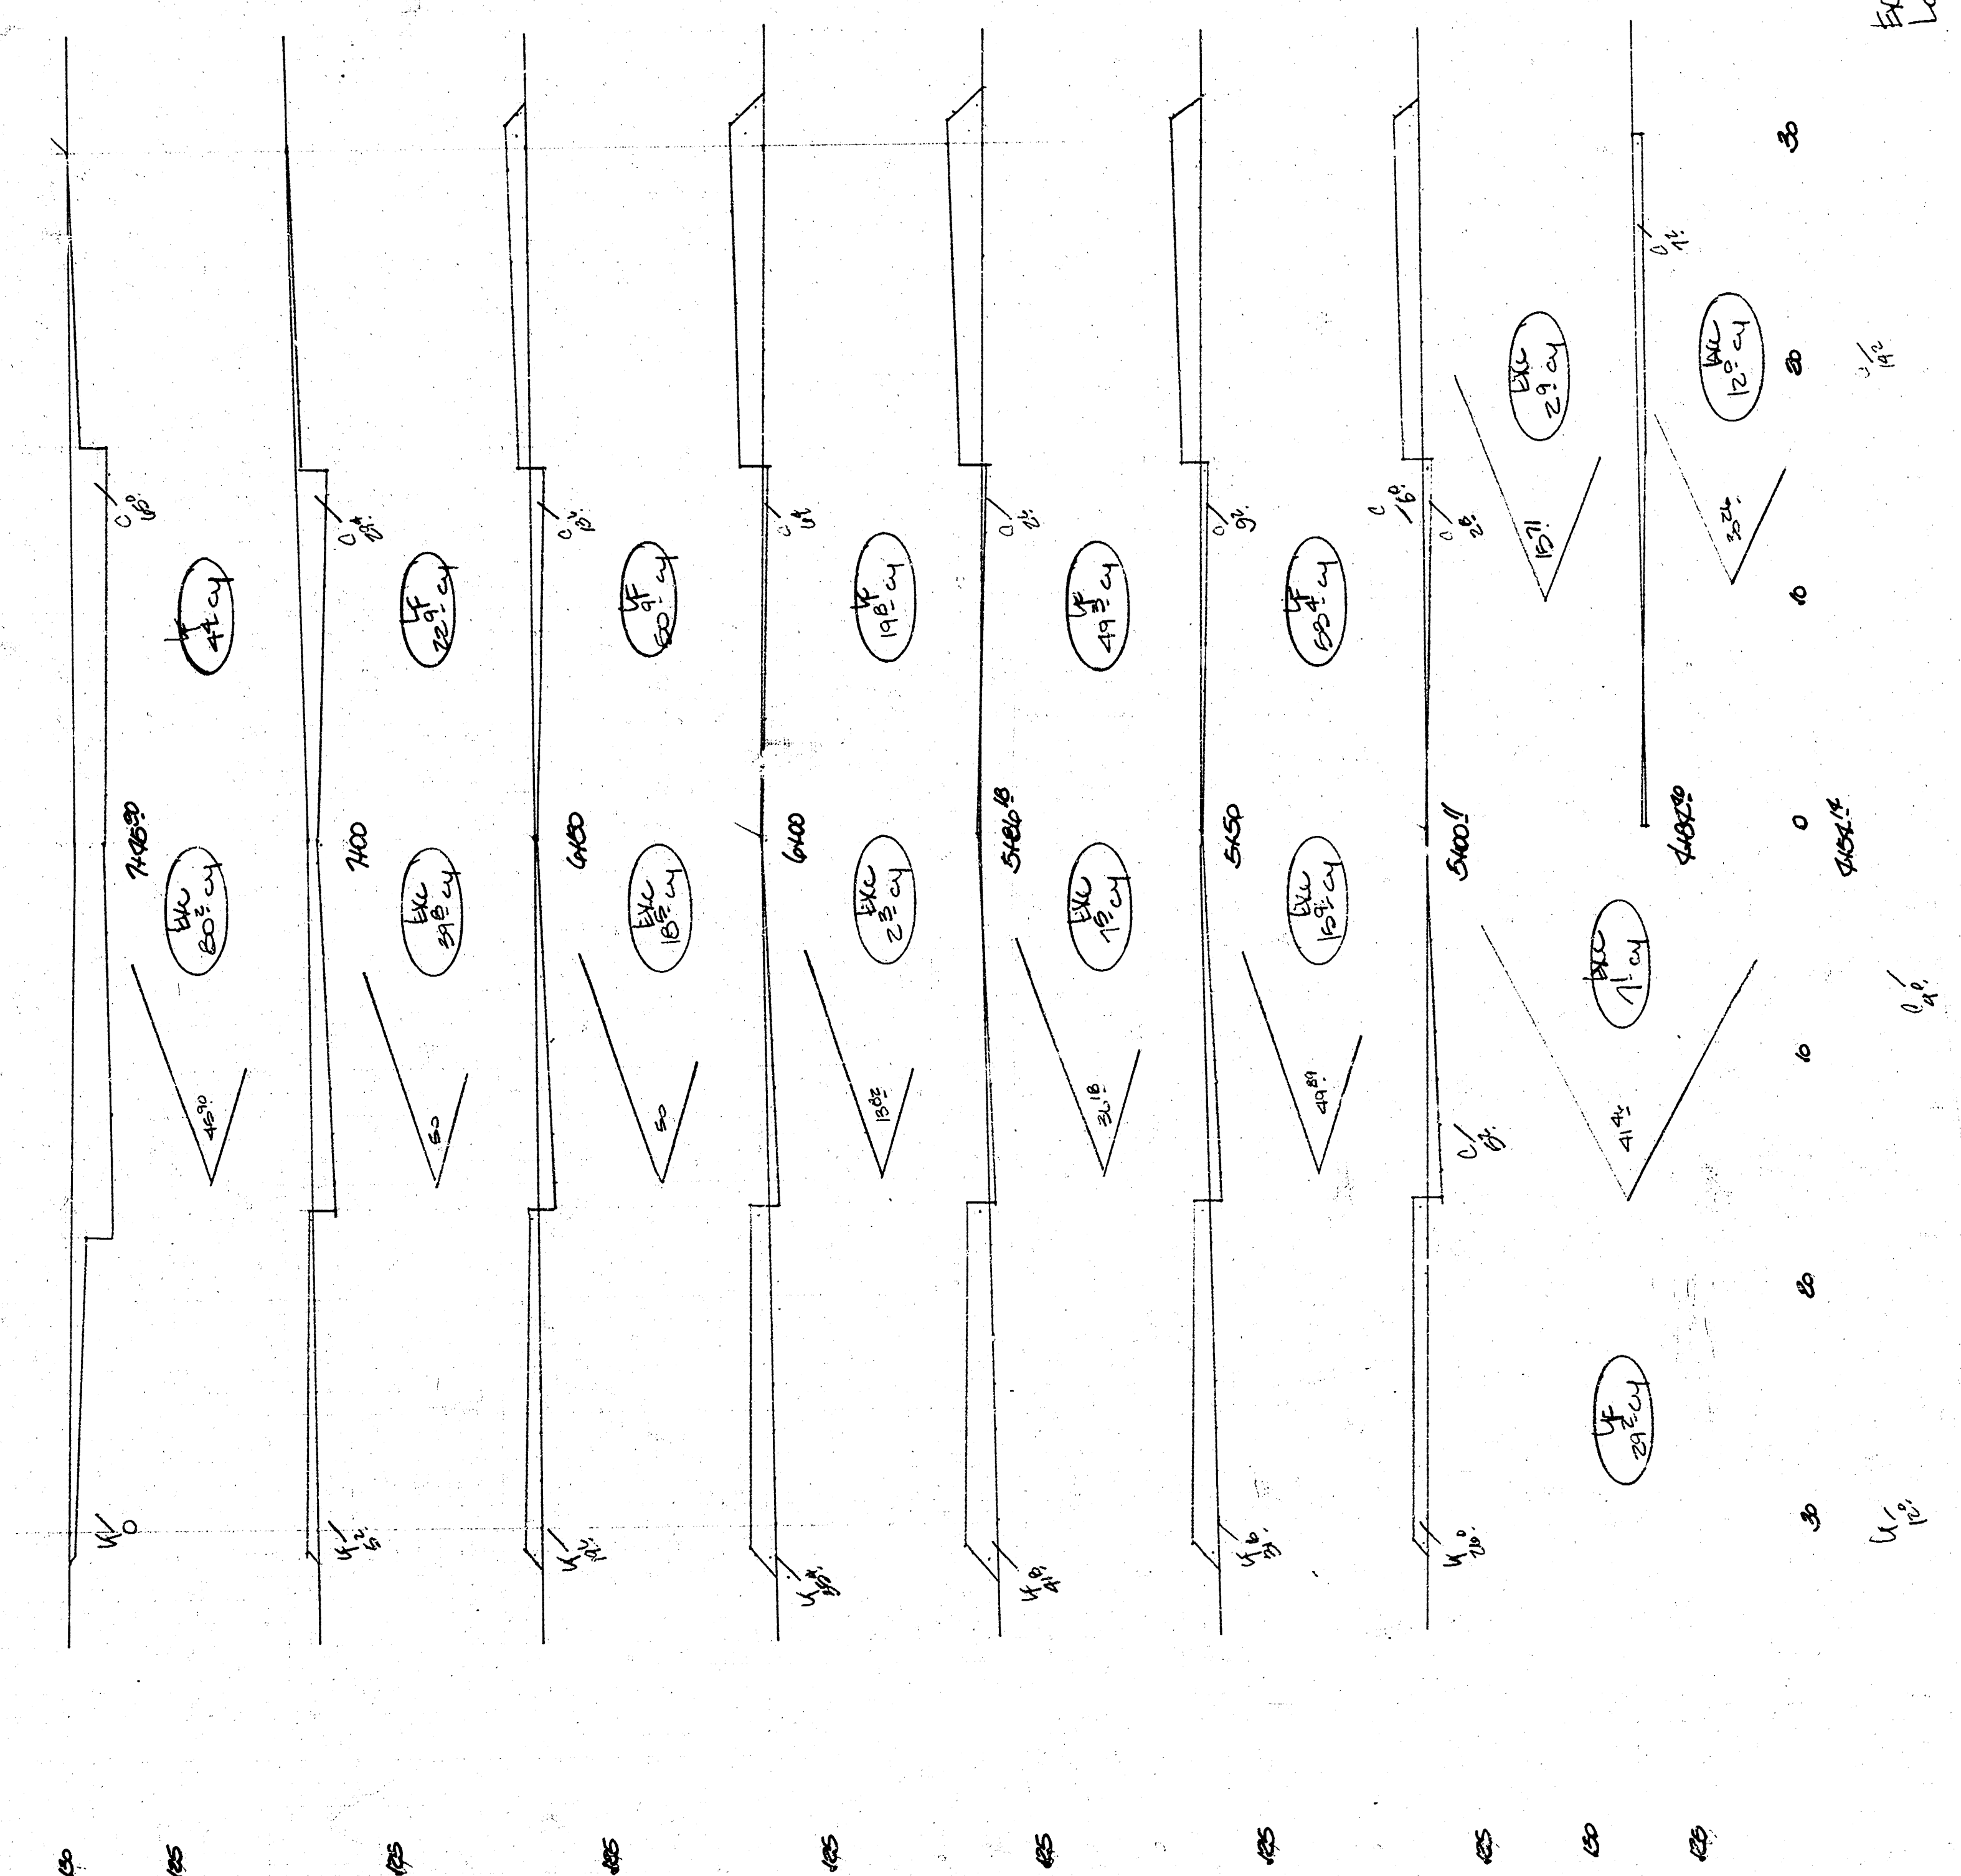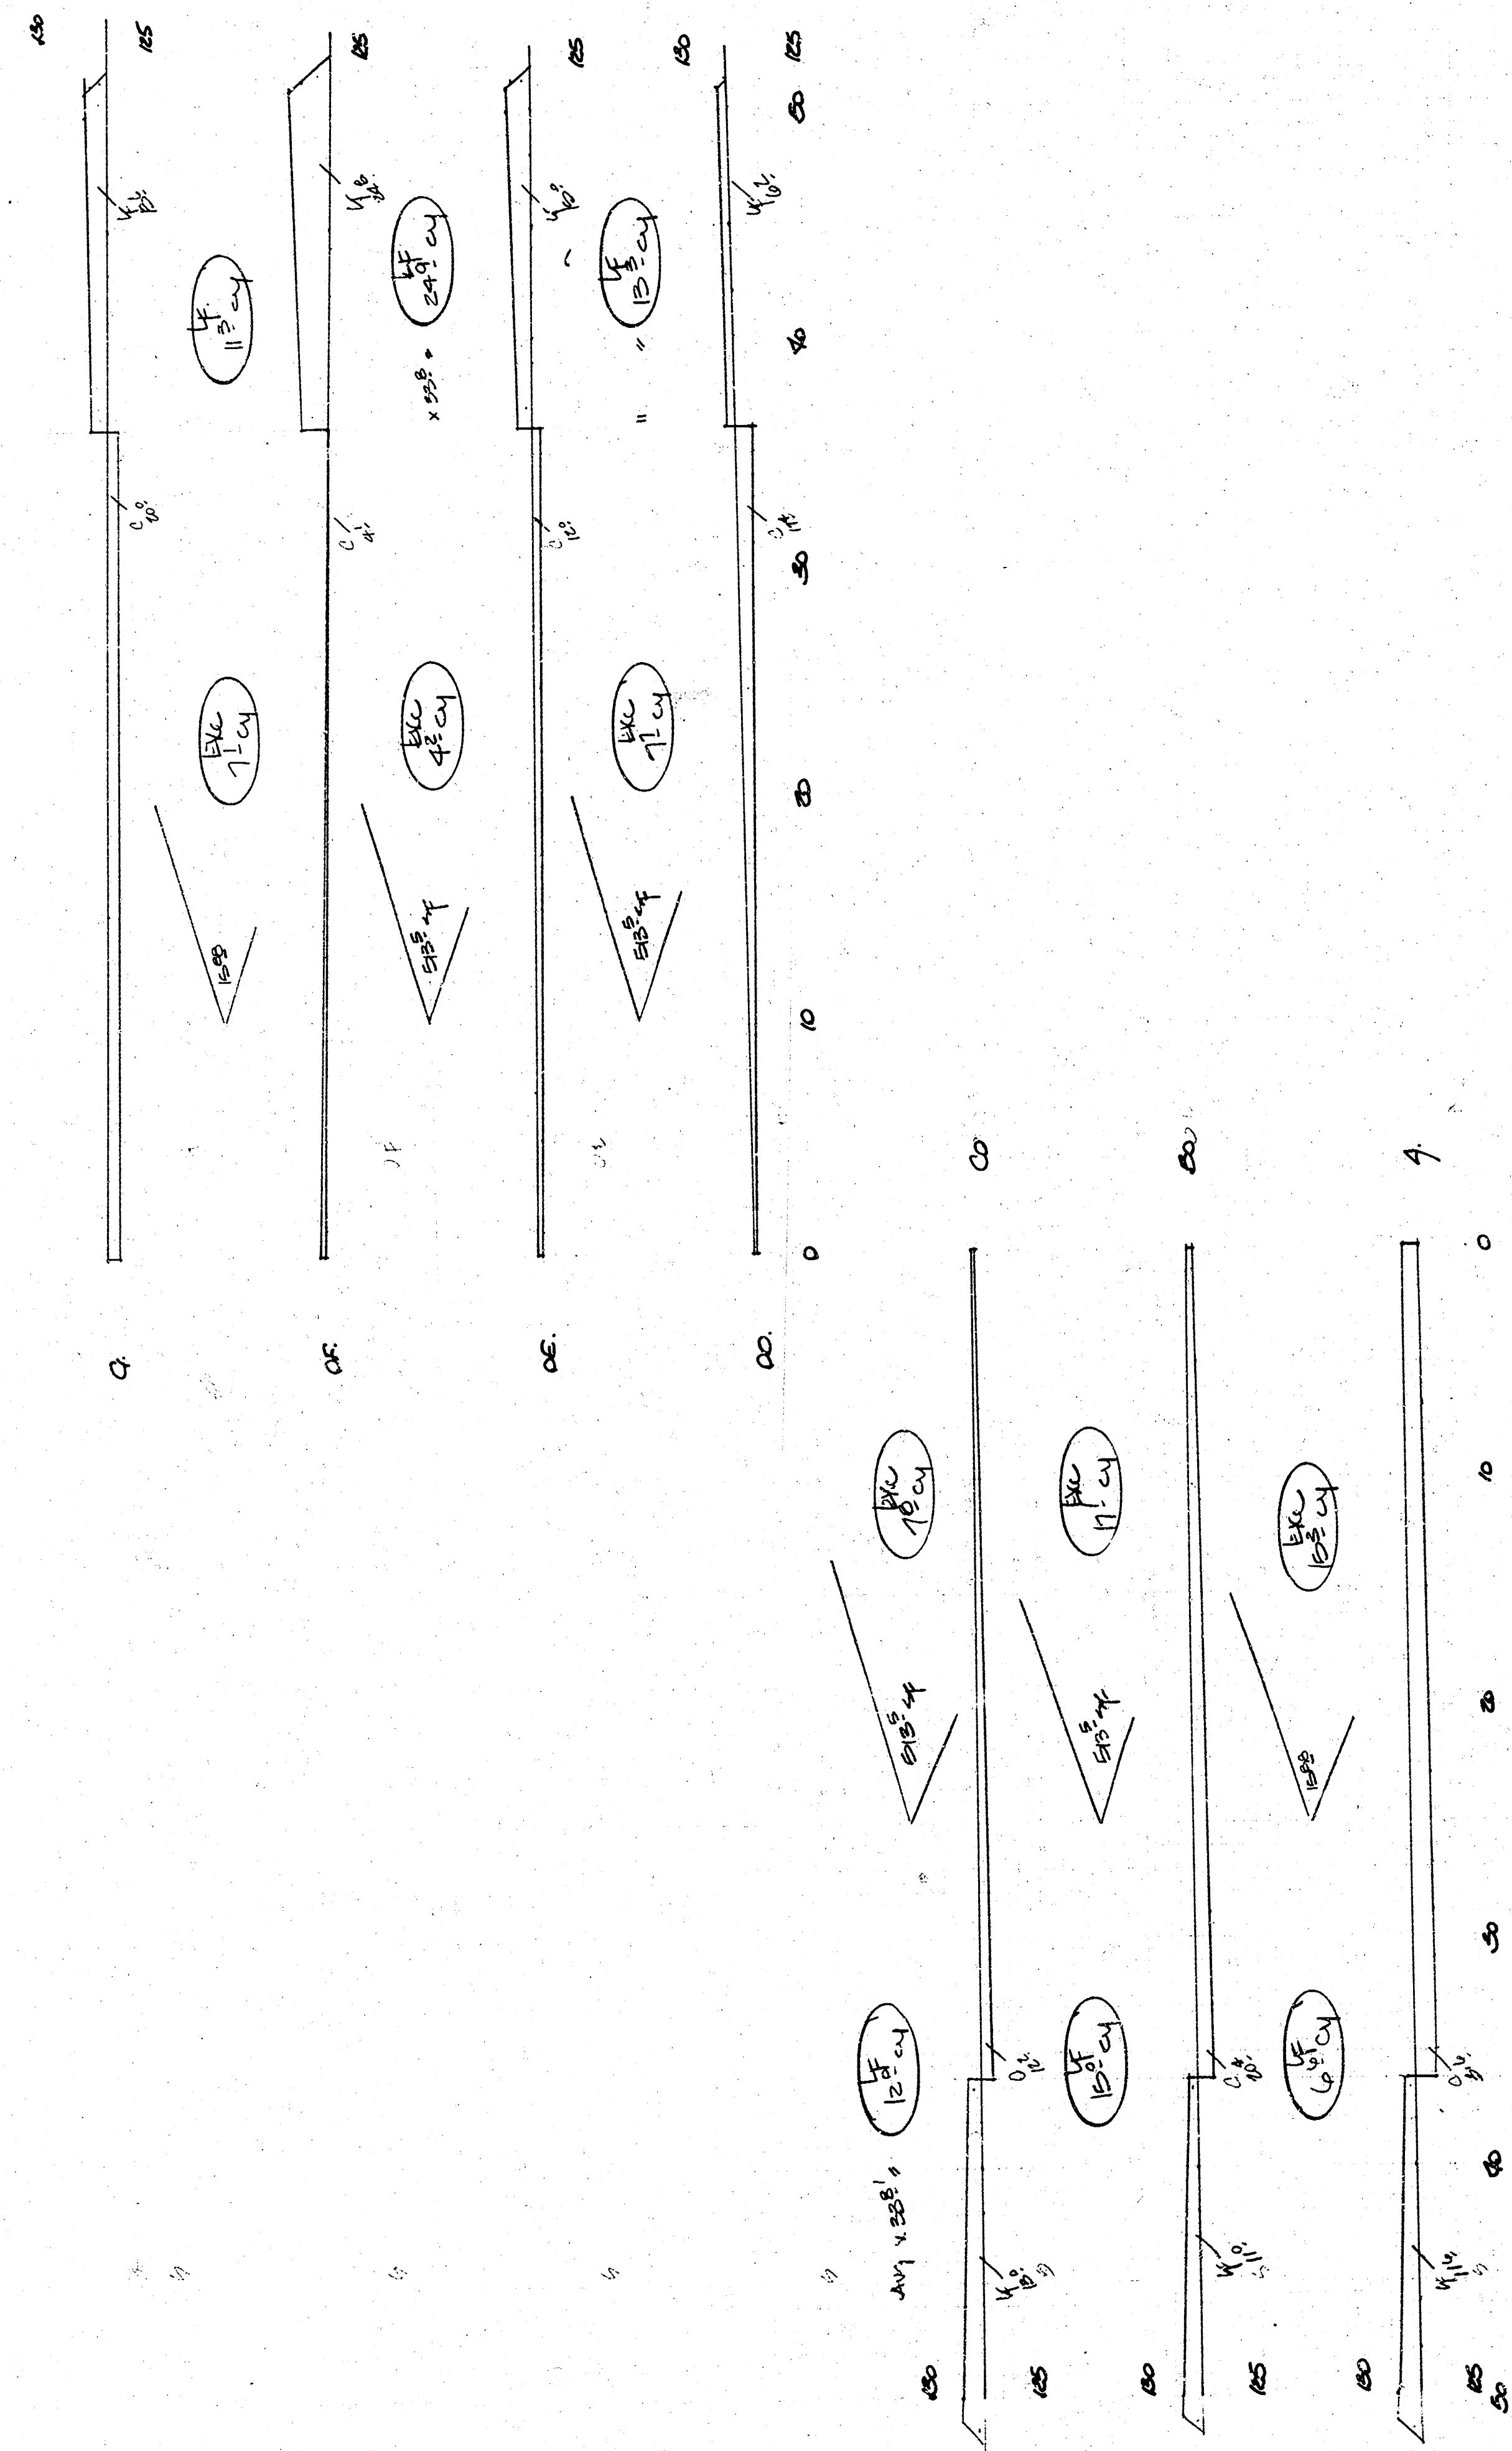



Excavation = 212.5 cu. ft.
 Loose Fill = 212.5 cu. ft.

FILMED FROM THE BEST
 AVAILABLE COPY

EARTHWORK SECTIONS
 EDMISTER & CURTIS

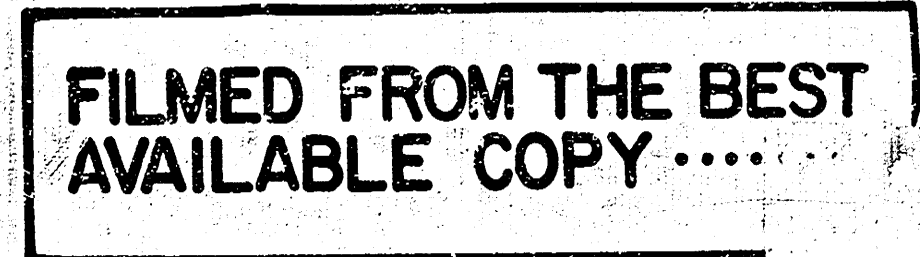

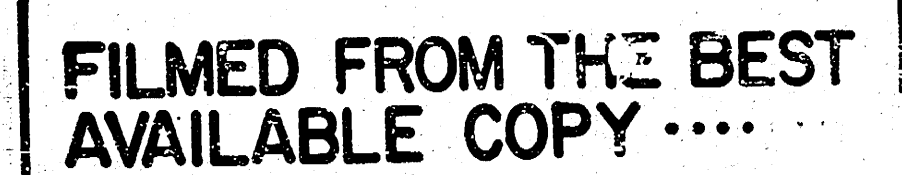

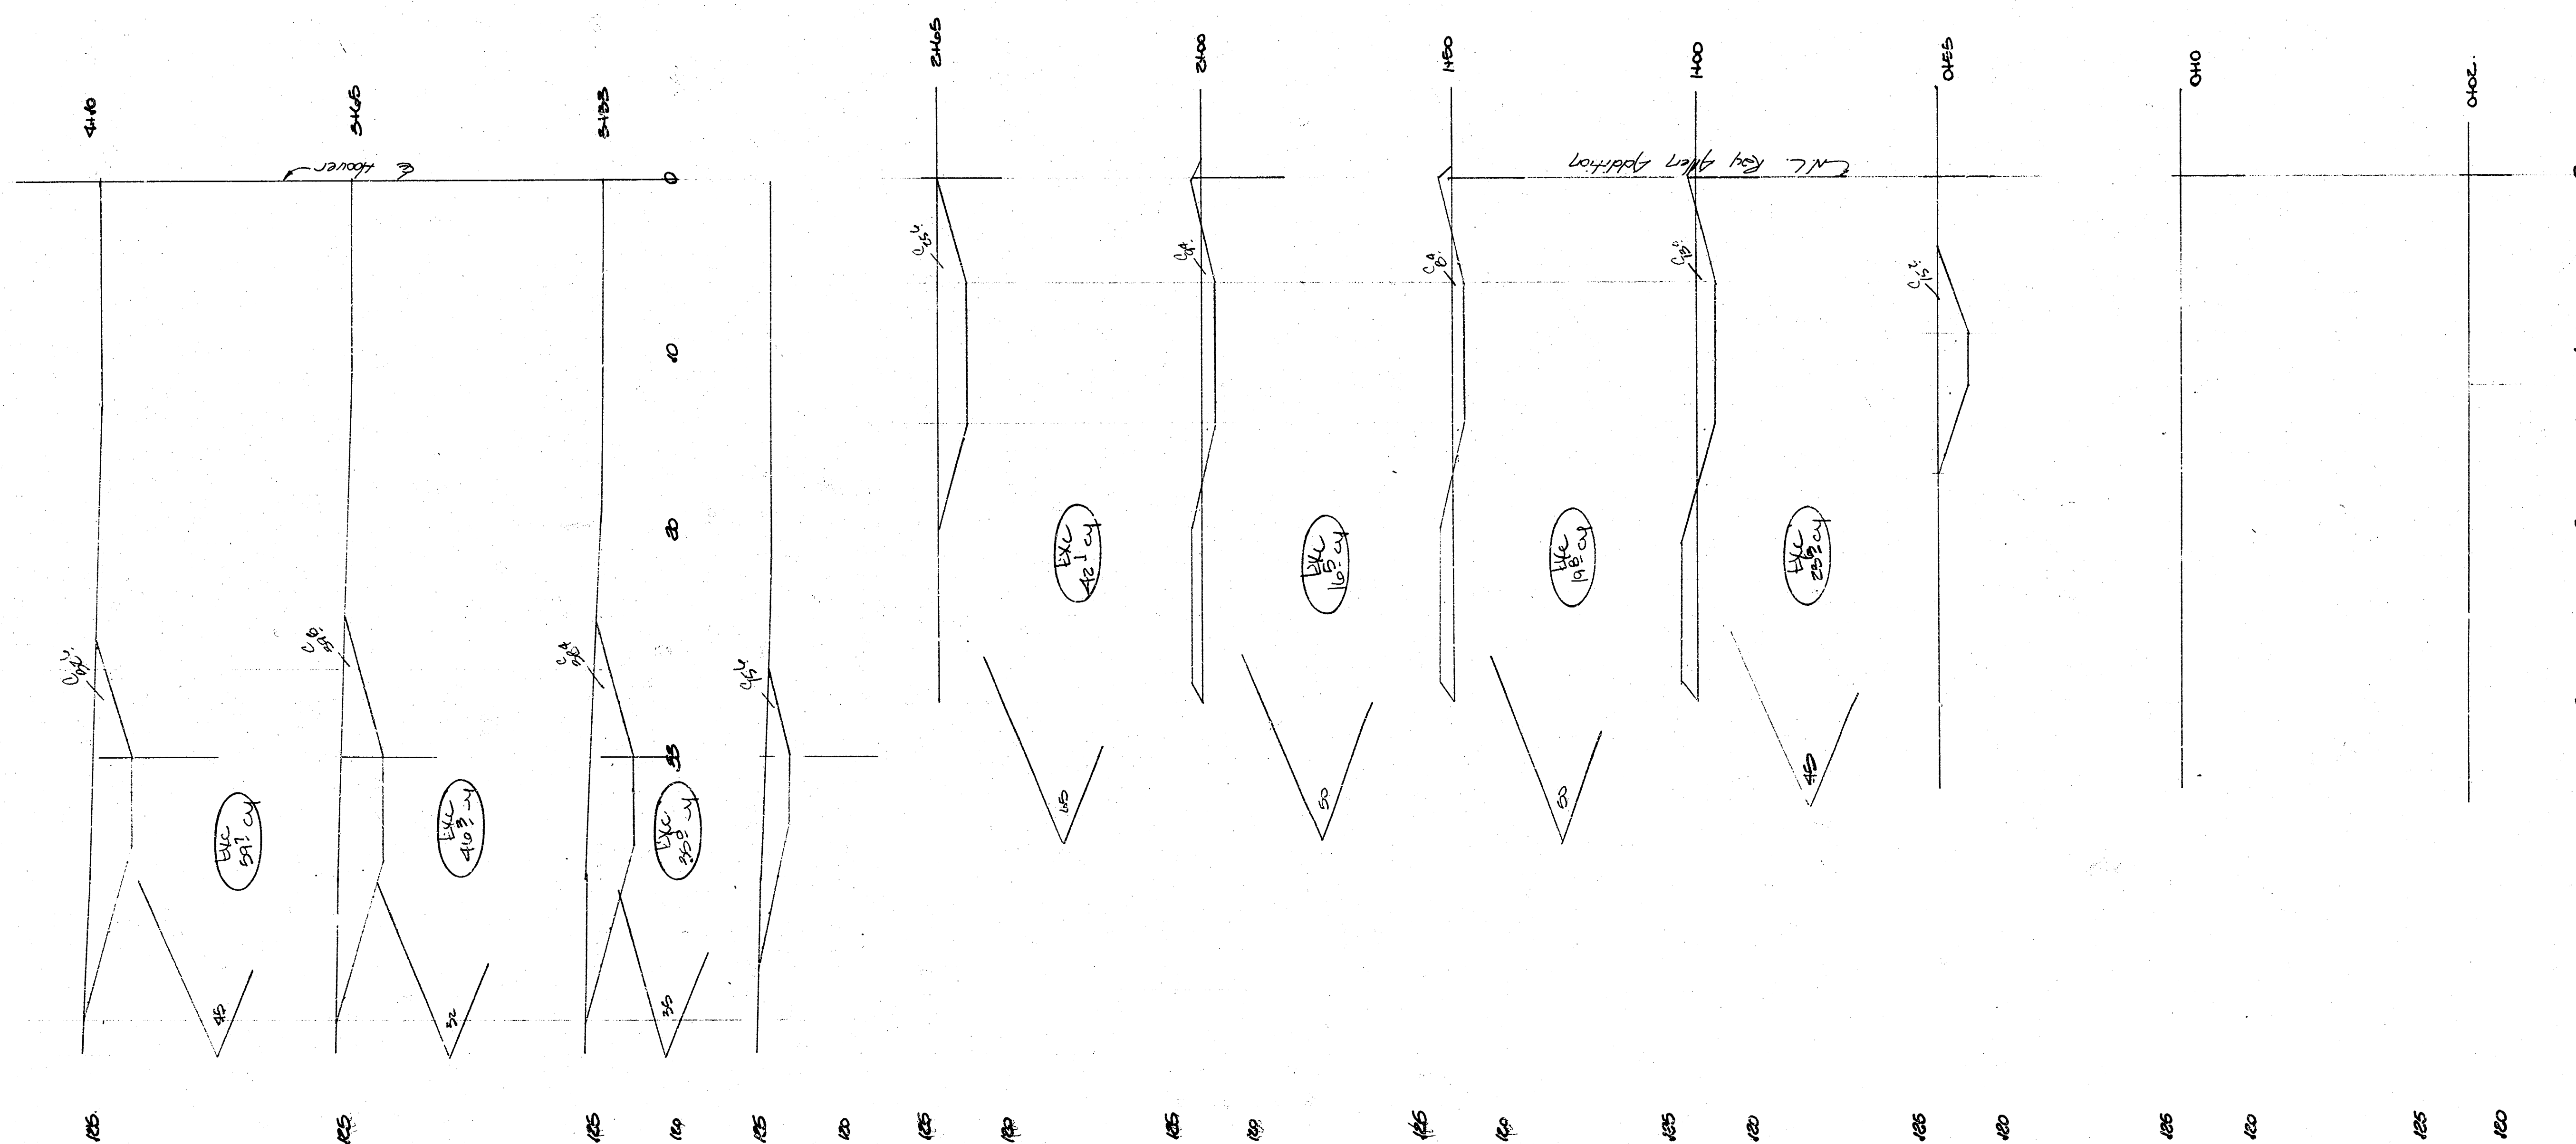

DATA
EXCAVATED = 24.1' cu.
(INFORMATION ONLY)

10 2 EARTHWORK SECTIONS 10/10
STORM SEWER DITCH

FILMED FROM THE BEST
AVAILABLE COPY