

B.M. 130.74 N.W. corner conc. step No. #2896 Halstead.

B.M. 132.50 S.W. corner conc. porch No. #2891 Edwards

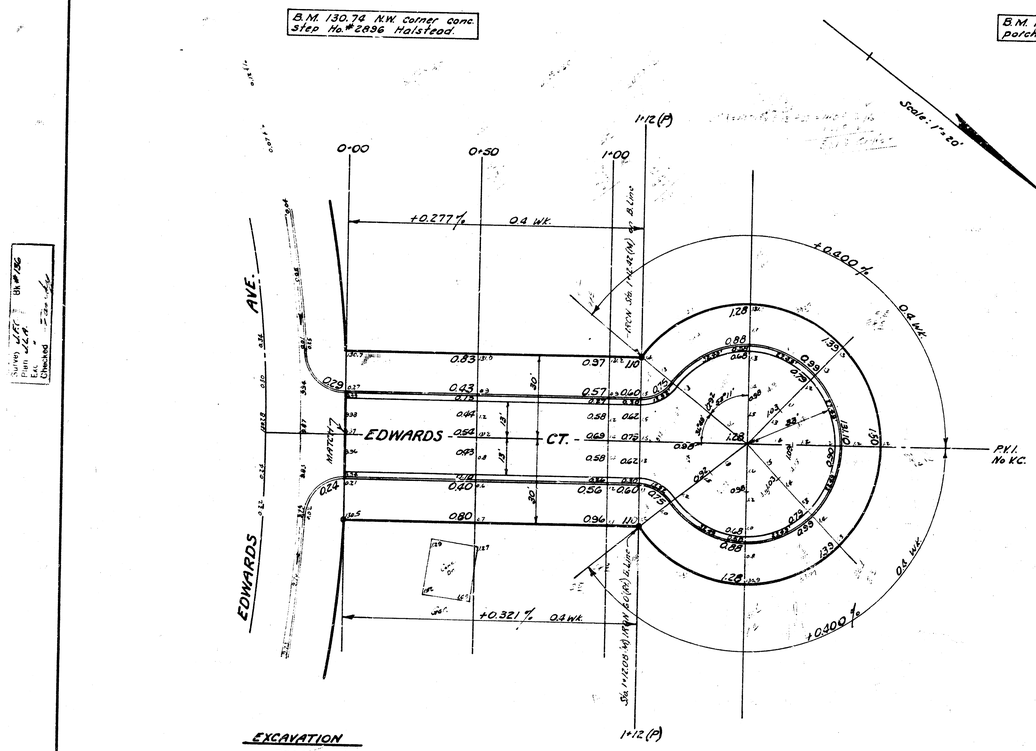

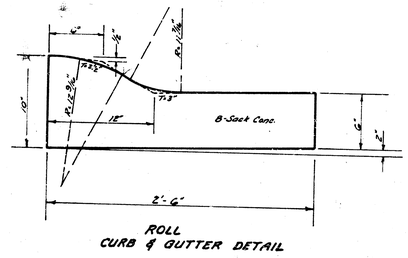

ROLL
CURB & GUTTER DETAIL

NOTE: Depress Curb @ all driveways.

EXCAVATION

	321	Cu. Yds.
+10%	32	"
Total	353	Cu. Yds.

Surveyed 4-27
Plan 4-28
Checked 5-2

Bk. #186

EDWARDS COURT
NORTH Ct. IN BLK 1 VALLEY PARK Ad.
From W.L. Edwards to & Inc. Cul-de
26'-2'-30' ASPH. CONC.
B.E. SMITH CITY ENGINEE.
CITY OF WICHITA KANSA.
Date: July 1953
Proj. No. C13-81

JOHN L. ALLEN LICENSED 821 KANSAS PROFESSIONAL ENGINEER