B.M. 132.05 S.W. Cor. Brick Planter @ S.W. Cor. No. # 2818 N. Edwards

NOTE:
ROLL C.B. Entire Project
Elev. shown are top
Roll Curb.

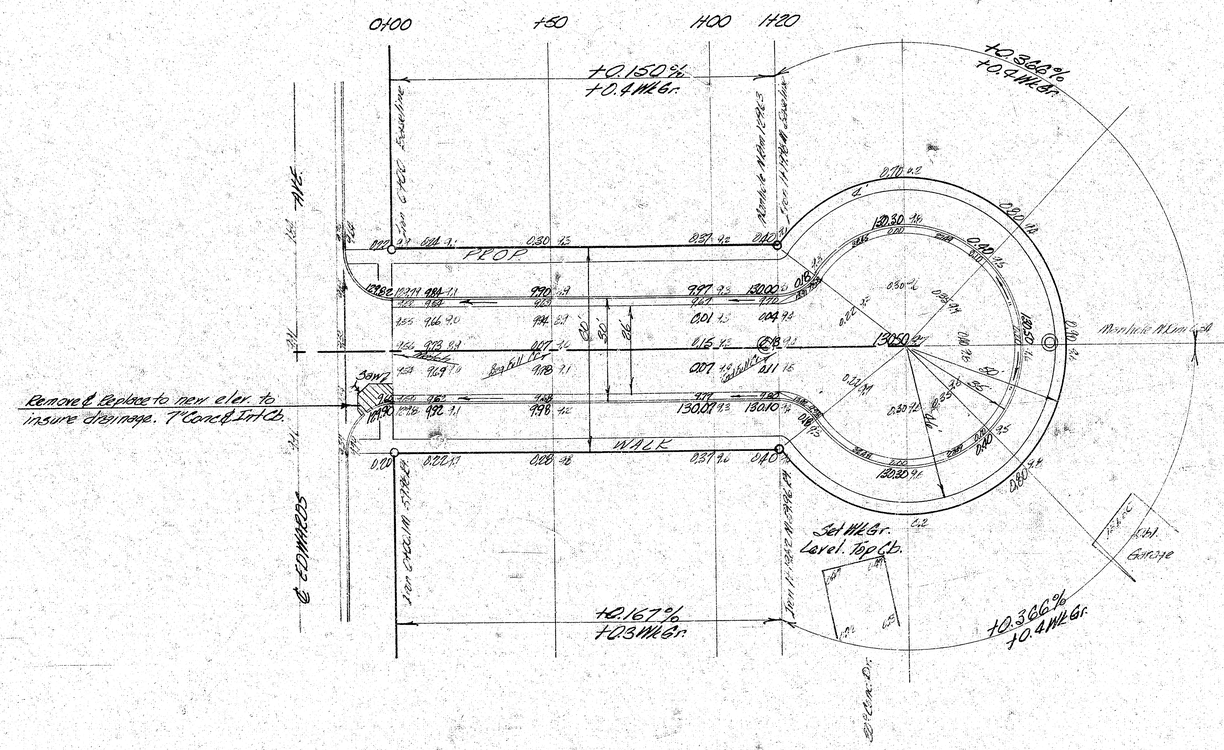

Excavation
3.4 C.Y.
0.3 +10%
3.7 C.Y. Total

Comp. Fill
140.6 C.Y.
14.1 +10%
154.7 C.Y. Total

NOTE: Depress Curb at all Driveways.
Compacted Fill Material to be obtained from Edwards Ct. Project. C13-81

Survey
Plan
Ex.
Checked

EDWARDS COURT.
BLK. 1, VALLEY PARK ADDN.
EDWARDS TO AND INCL. CUL.
26' - 2' - 30 F.
CITY OF WICHITA, KANS.
B.E. SMITH CITY ENGR.
DATE JULY 1966 PERM. NO. CL

1/2

FILMED FROM THE BEST AVAILABLE COPY