Survey Glantz 6B 144
Plat Sep
Exc.
Checked

B.M. 96.3' "G" in Globe e.end rod. N.S. Stafford & C.L. Ash.

Base-line = E.℄ Ash Street.

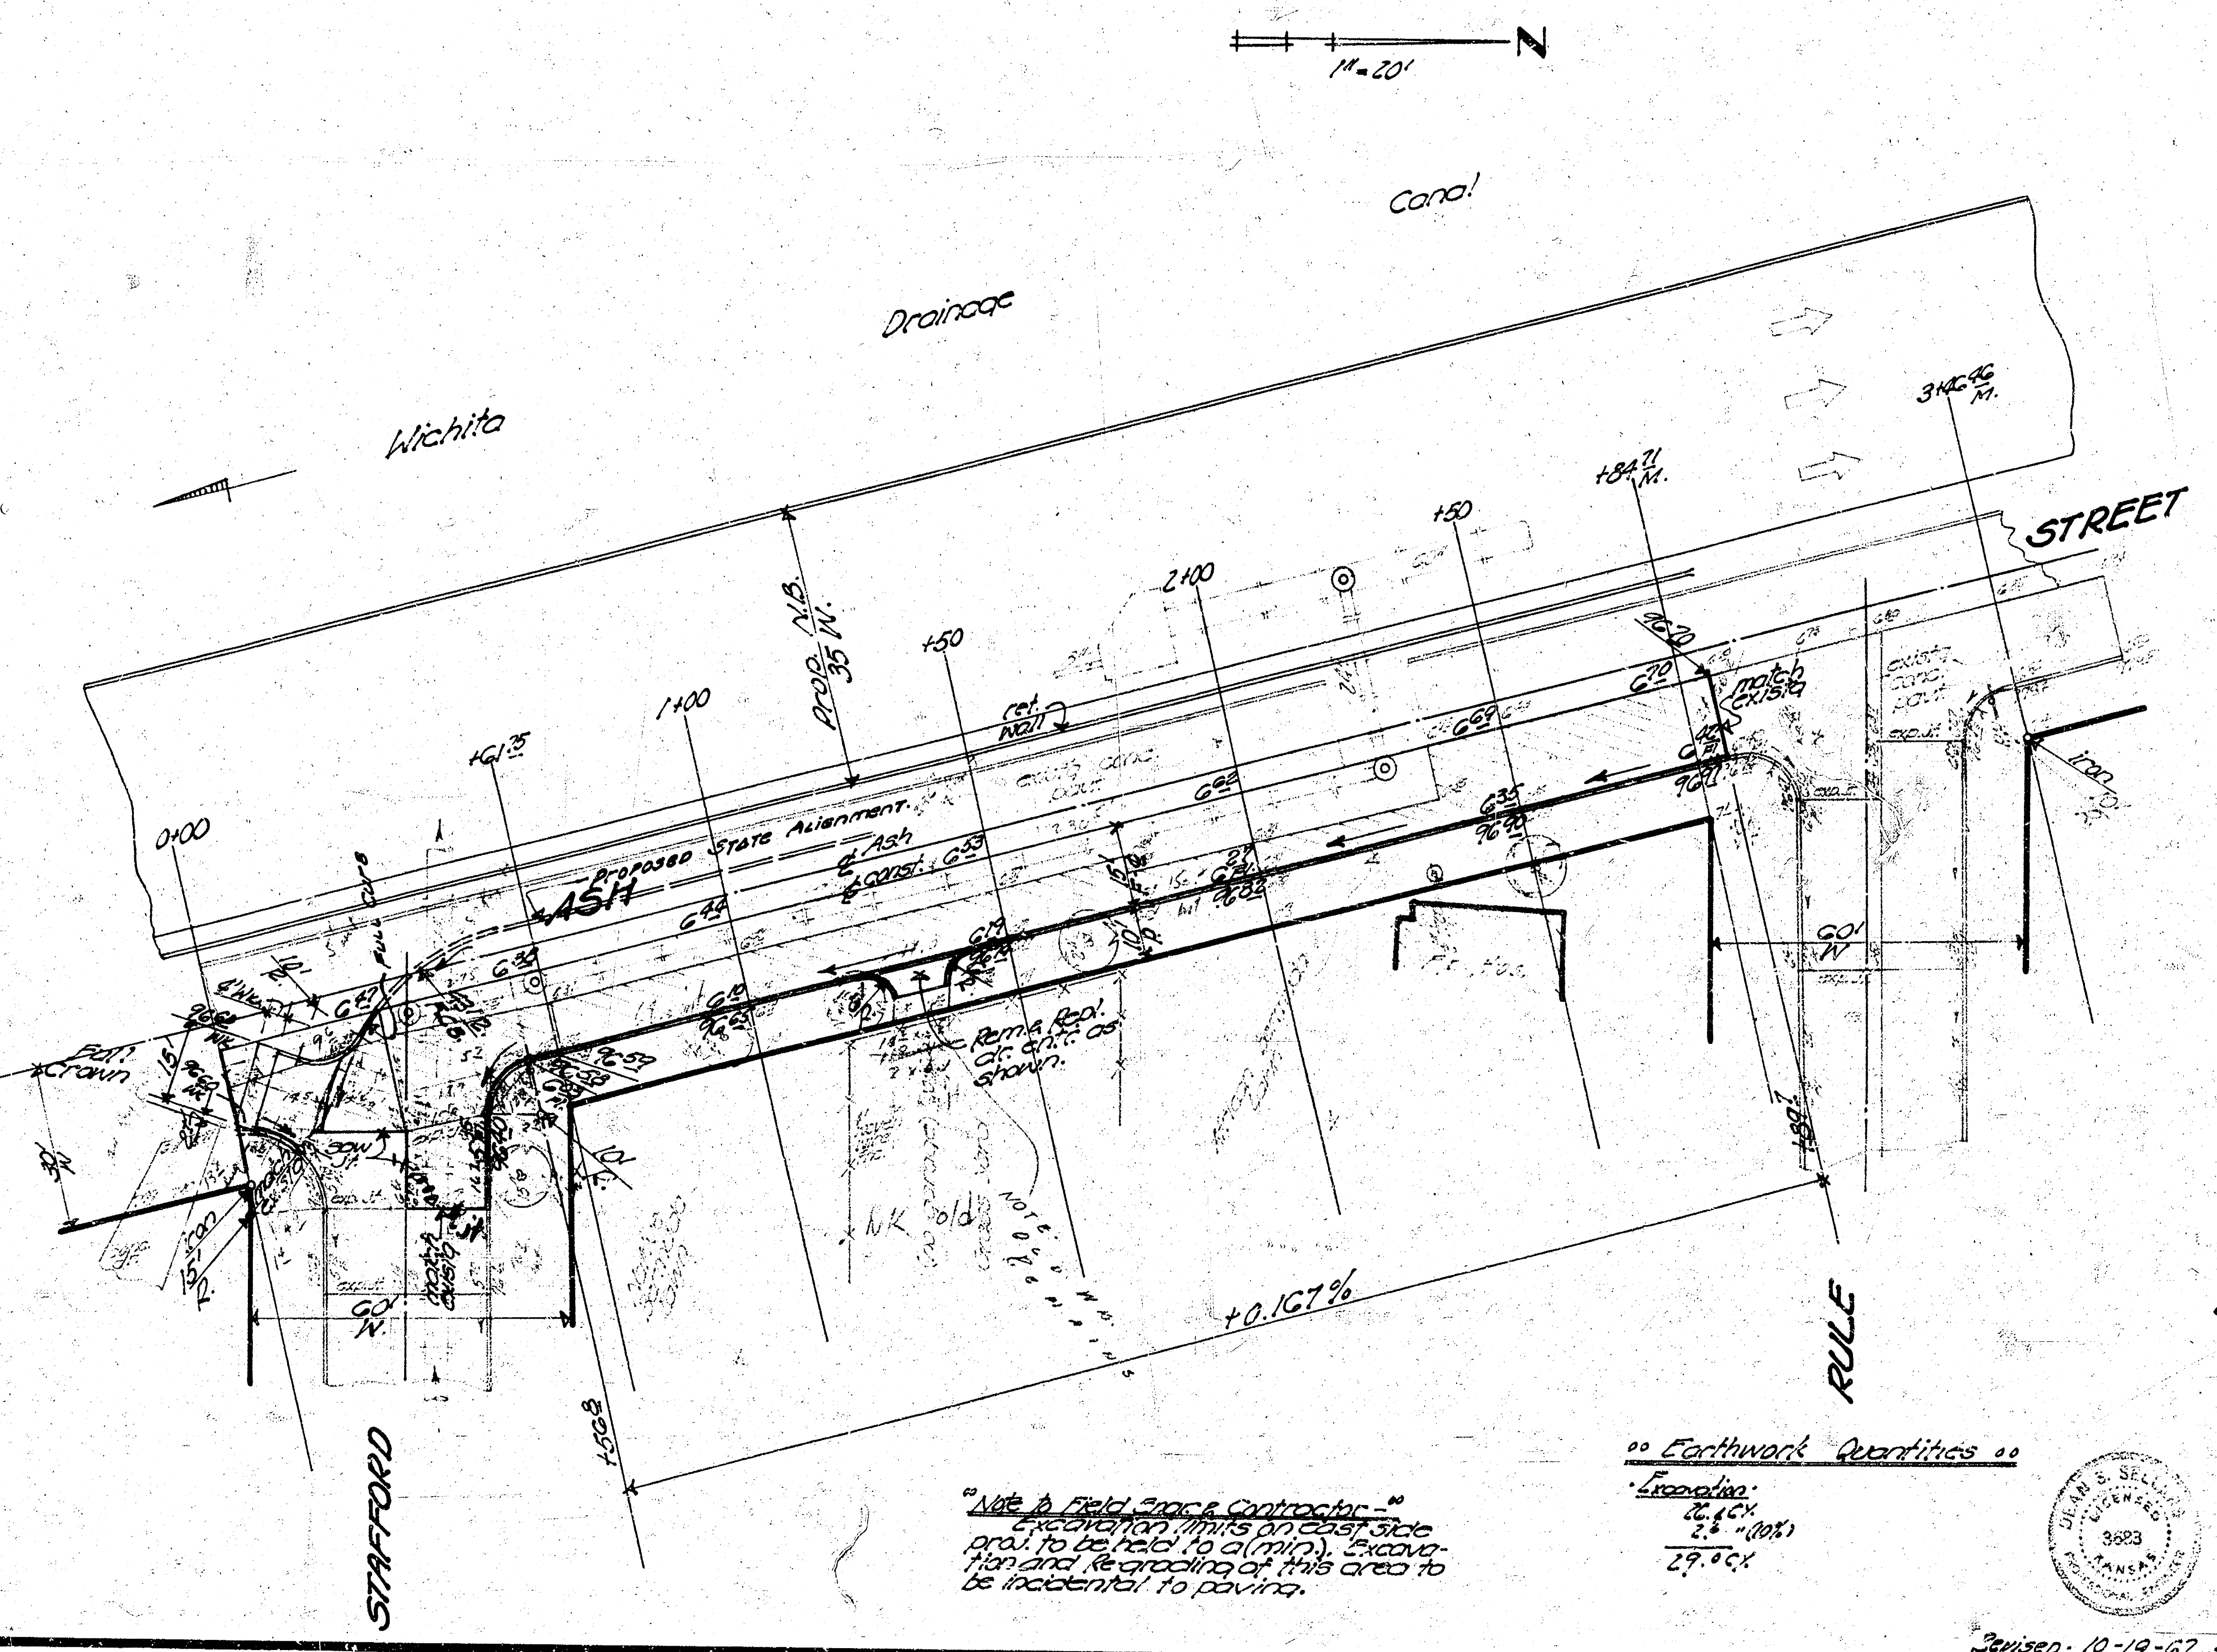
1" = 20'
N
Canal
Drainage
Wichita
STREET
ASH
Proposed State Alignment
Prop. N.S. 35 W.
0+00
1+00
2+00
+50
+50
+61.75
+84.71
3+06.46
+0.167%
Remove Repl. Curb only as shown
STAFFORD
RULE

▭ = Removal

"Note to Field Engr. & Contractor -"
Excavation limits on east side proj. to be held to a (min.). Excavation and Re-grading of this area to be incidental to paving.

°° Earthwork Quantities °°

·Excavation·
26.4 C.Y.
2.6 " (10%)
29.0 C.Y.

S.L. STAFFORD to S.L. RULE

°° ASH STREET (E½) °°

In connection with alteration, repair and reconstruction of san. sewer #12

15.5' Concrete and Curb

City of Wichita, Kansas
B.E. Smith °°° City Engineer
Date... Aug. 1967, Proj. No. C26-5

DEAN S. SELLERS
3683

Revised - 10-19-67 SGS.