


USE ONLY THESE
BENCH MARKS

B.M. 13650 CITY DISC GOVERNOR & LINCOLN 30' N. of E. LINCOLN & E. of E. of W. Lane.
B.M. 13630 B.M. DISC ON N.E. Wingwall of R.O.B.C. of LINCOLN & ARMOUR
B.M. 13624 " on East rim M.H. 18' S. and 83' W. of N.W. COR EAST ARMOUR DR & BAYLEY.

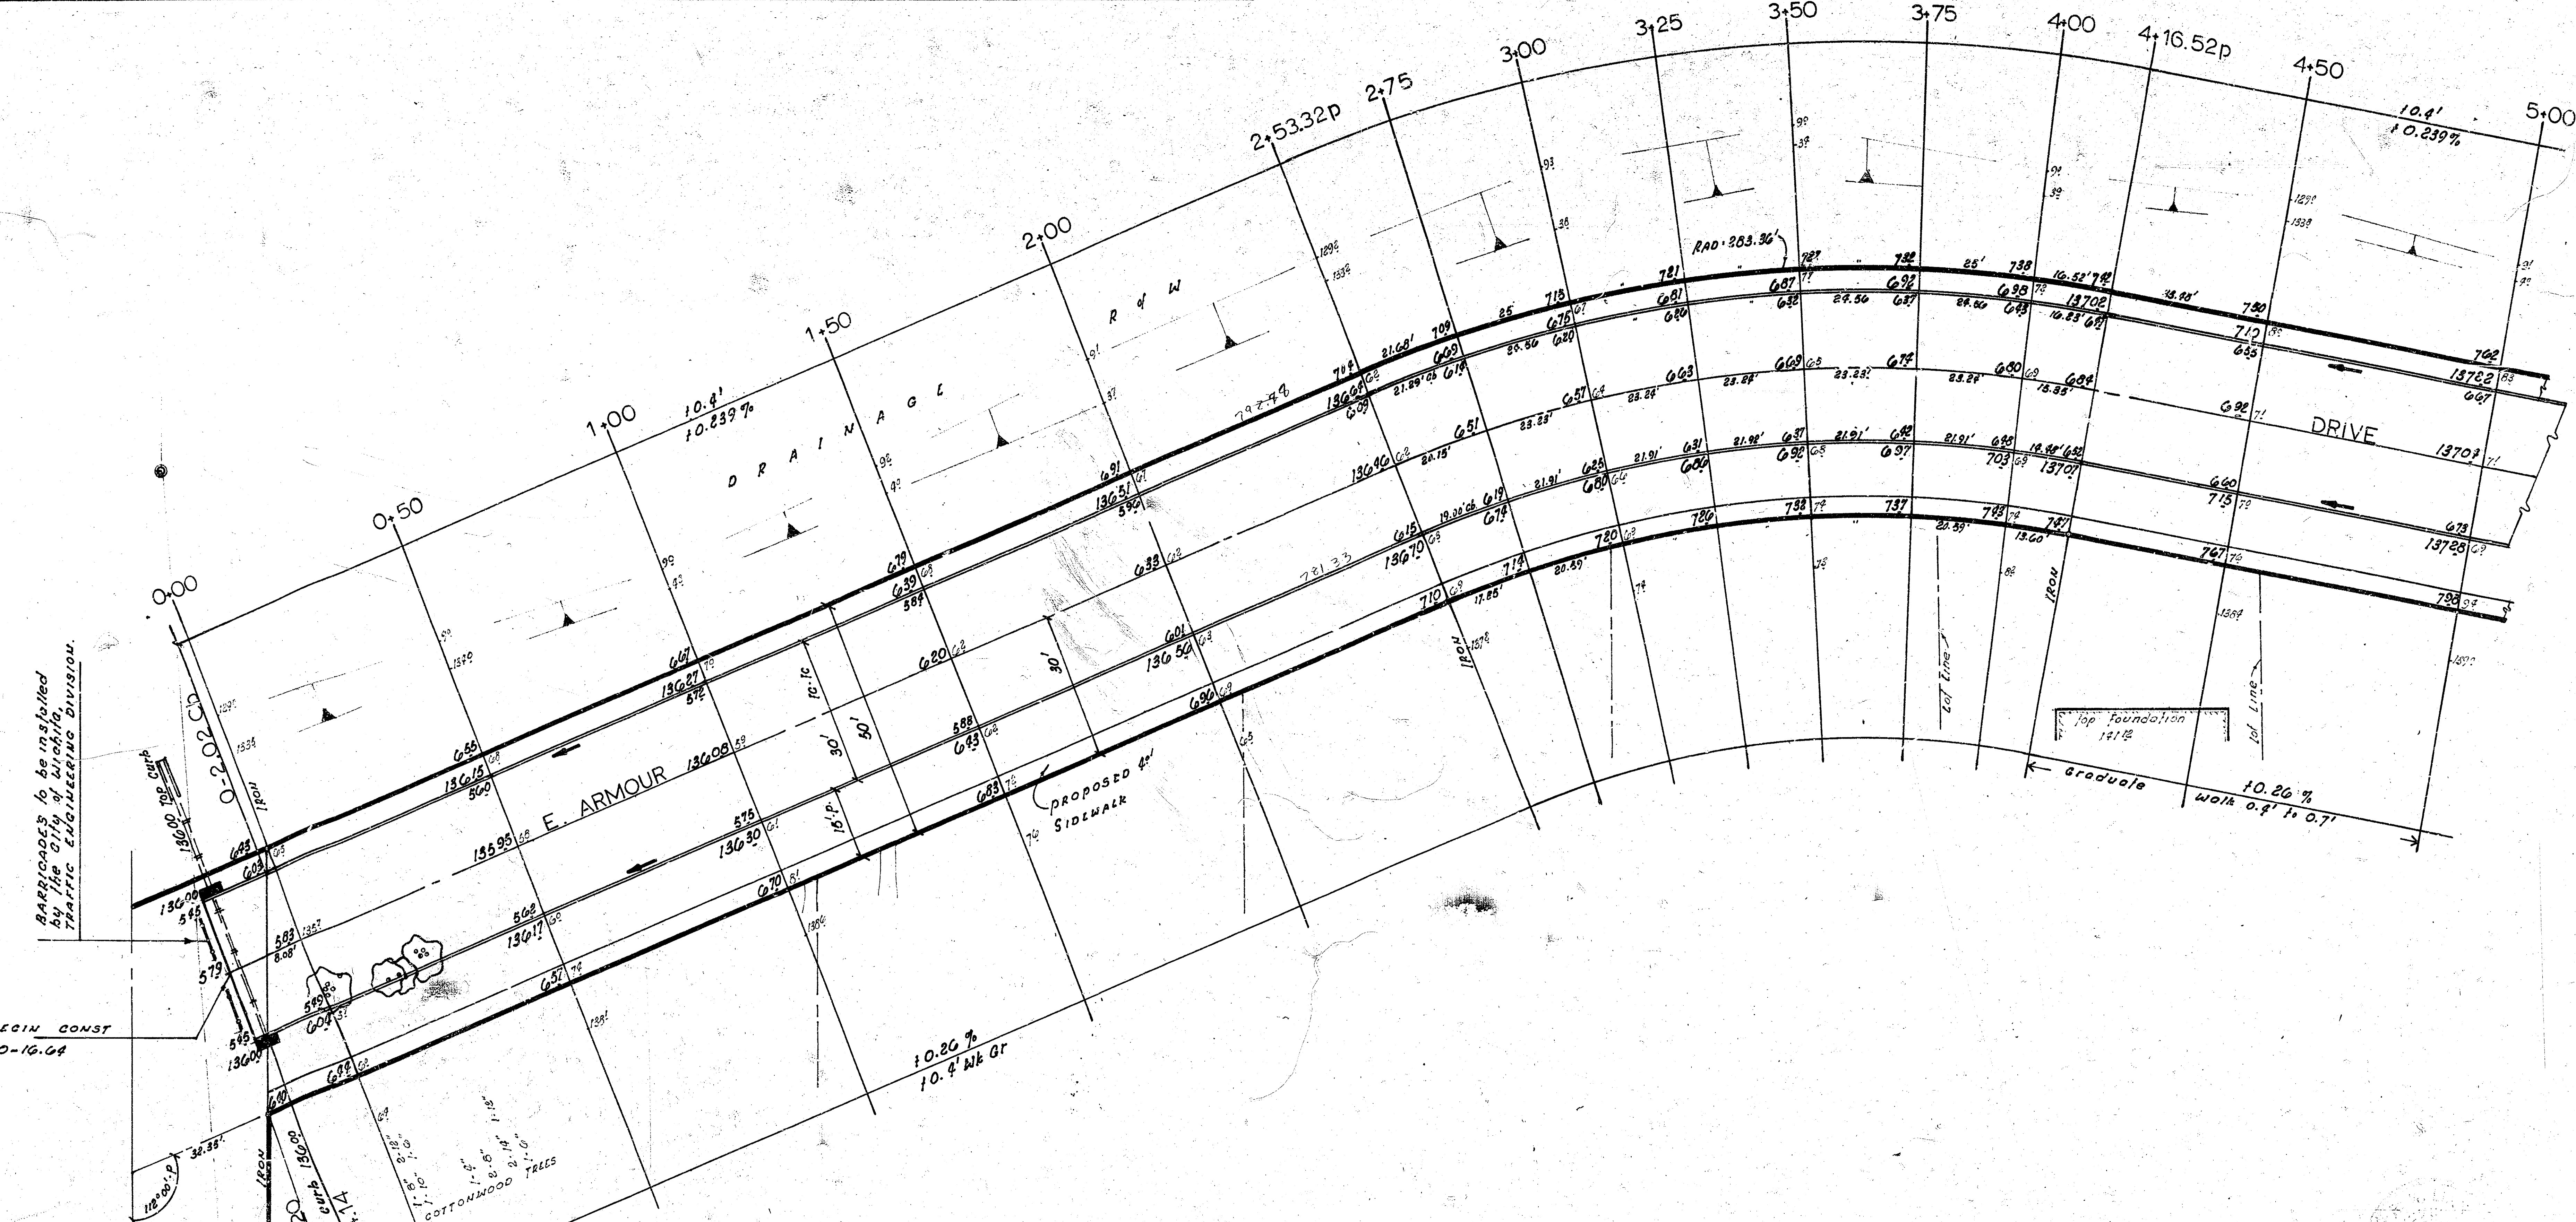

Barriercades to be installed
by the City of Wichita
Traffic Engineering Division.

BEGIN CONST
0-16.64

BAYLEY


PROPOSED SIDEWALK
Grade parking and clear R/W for proposed
sidewalk. Sidewalk to be constructed by others.

CURVE DATA IS BASED ON W. P. RADIUS 283.36'
Δ = 33° 00' 00" CG. 0.664 min/111 Arc


STATION	ARC	CHORD LENGTHS		DEFLECTION	TOTAL DEFLECTION
		5' 0.5' 16' 4.06'	5' 0.5' 16' 4.06'		
P.C. 2153.32				0° 00' 00"	0° 00' 00"
175	21.68'	21.67'	18.61'	2° 11' 31"	2° 11' 31"
3+00	25.00'	24.99'	21.46'	2° 31' 39"	4° 43' 10"
125	"	"	"	"	7° 14' 49"
150	"	"	"	"	9° 46' 28"
175	"	"	"	"	12° 18' 07"
4+00	25.00'	24.99'	21.46'	2° 31' 39"	14° 49' 46"
P.T. 4116.32	16.52'	16.52'	14.19'	1° 40' 14"	16° 30' 00"

EXCAVATION	
PROPERTY	CITY
362.7 cu yards	386.7 cu yards
110% 36.3	110% 38.7
399.0 cu yards	425.4 cu yards
1660 sq yds	1315 sq yds
	LIME or CEMENT treated sub-grade

NOTE: MAXIMUM NUMBER OF DRIVES TO BE CONSTRUCTED
ON THIS PROJECT IS TWO 20' OR FOUR 10'.

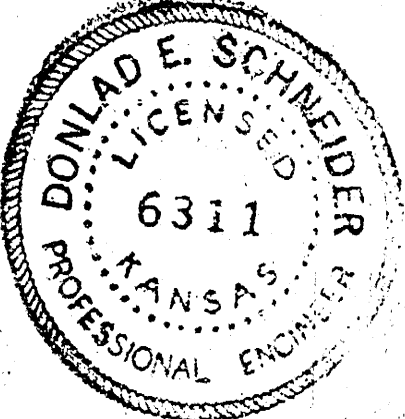


EAST ARMOUR DRIVE
N.L. Bayley St to N.L. Lincoln St
CITY OF WICHITA, KANSAS
30' Concrete Pav't & Curb
R. W. LINN CITY ENGINEER
DATE Oct. 1972 Proj - DAKS 572011

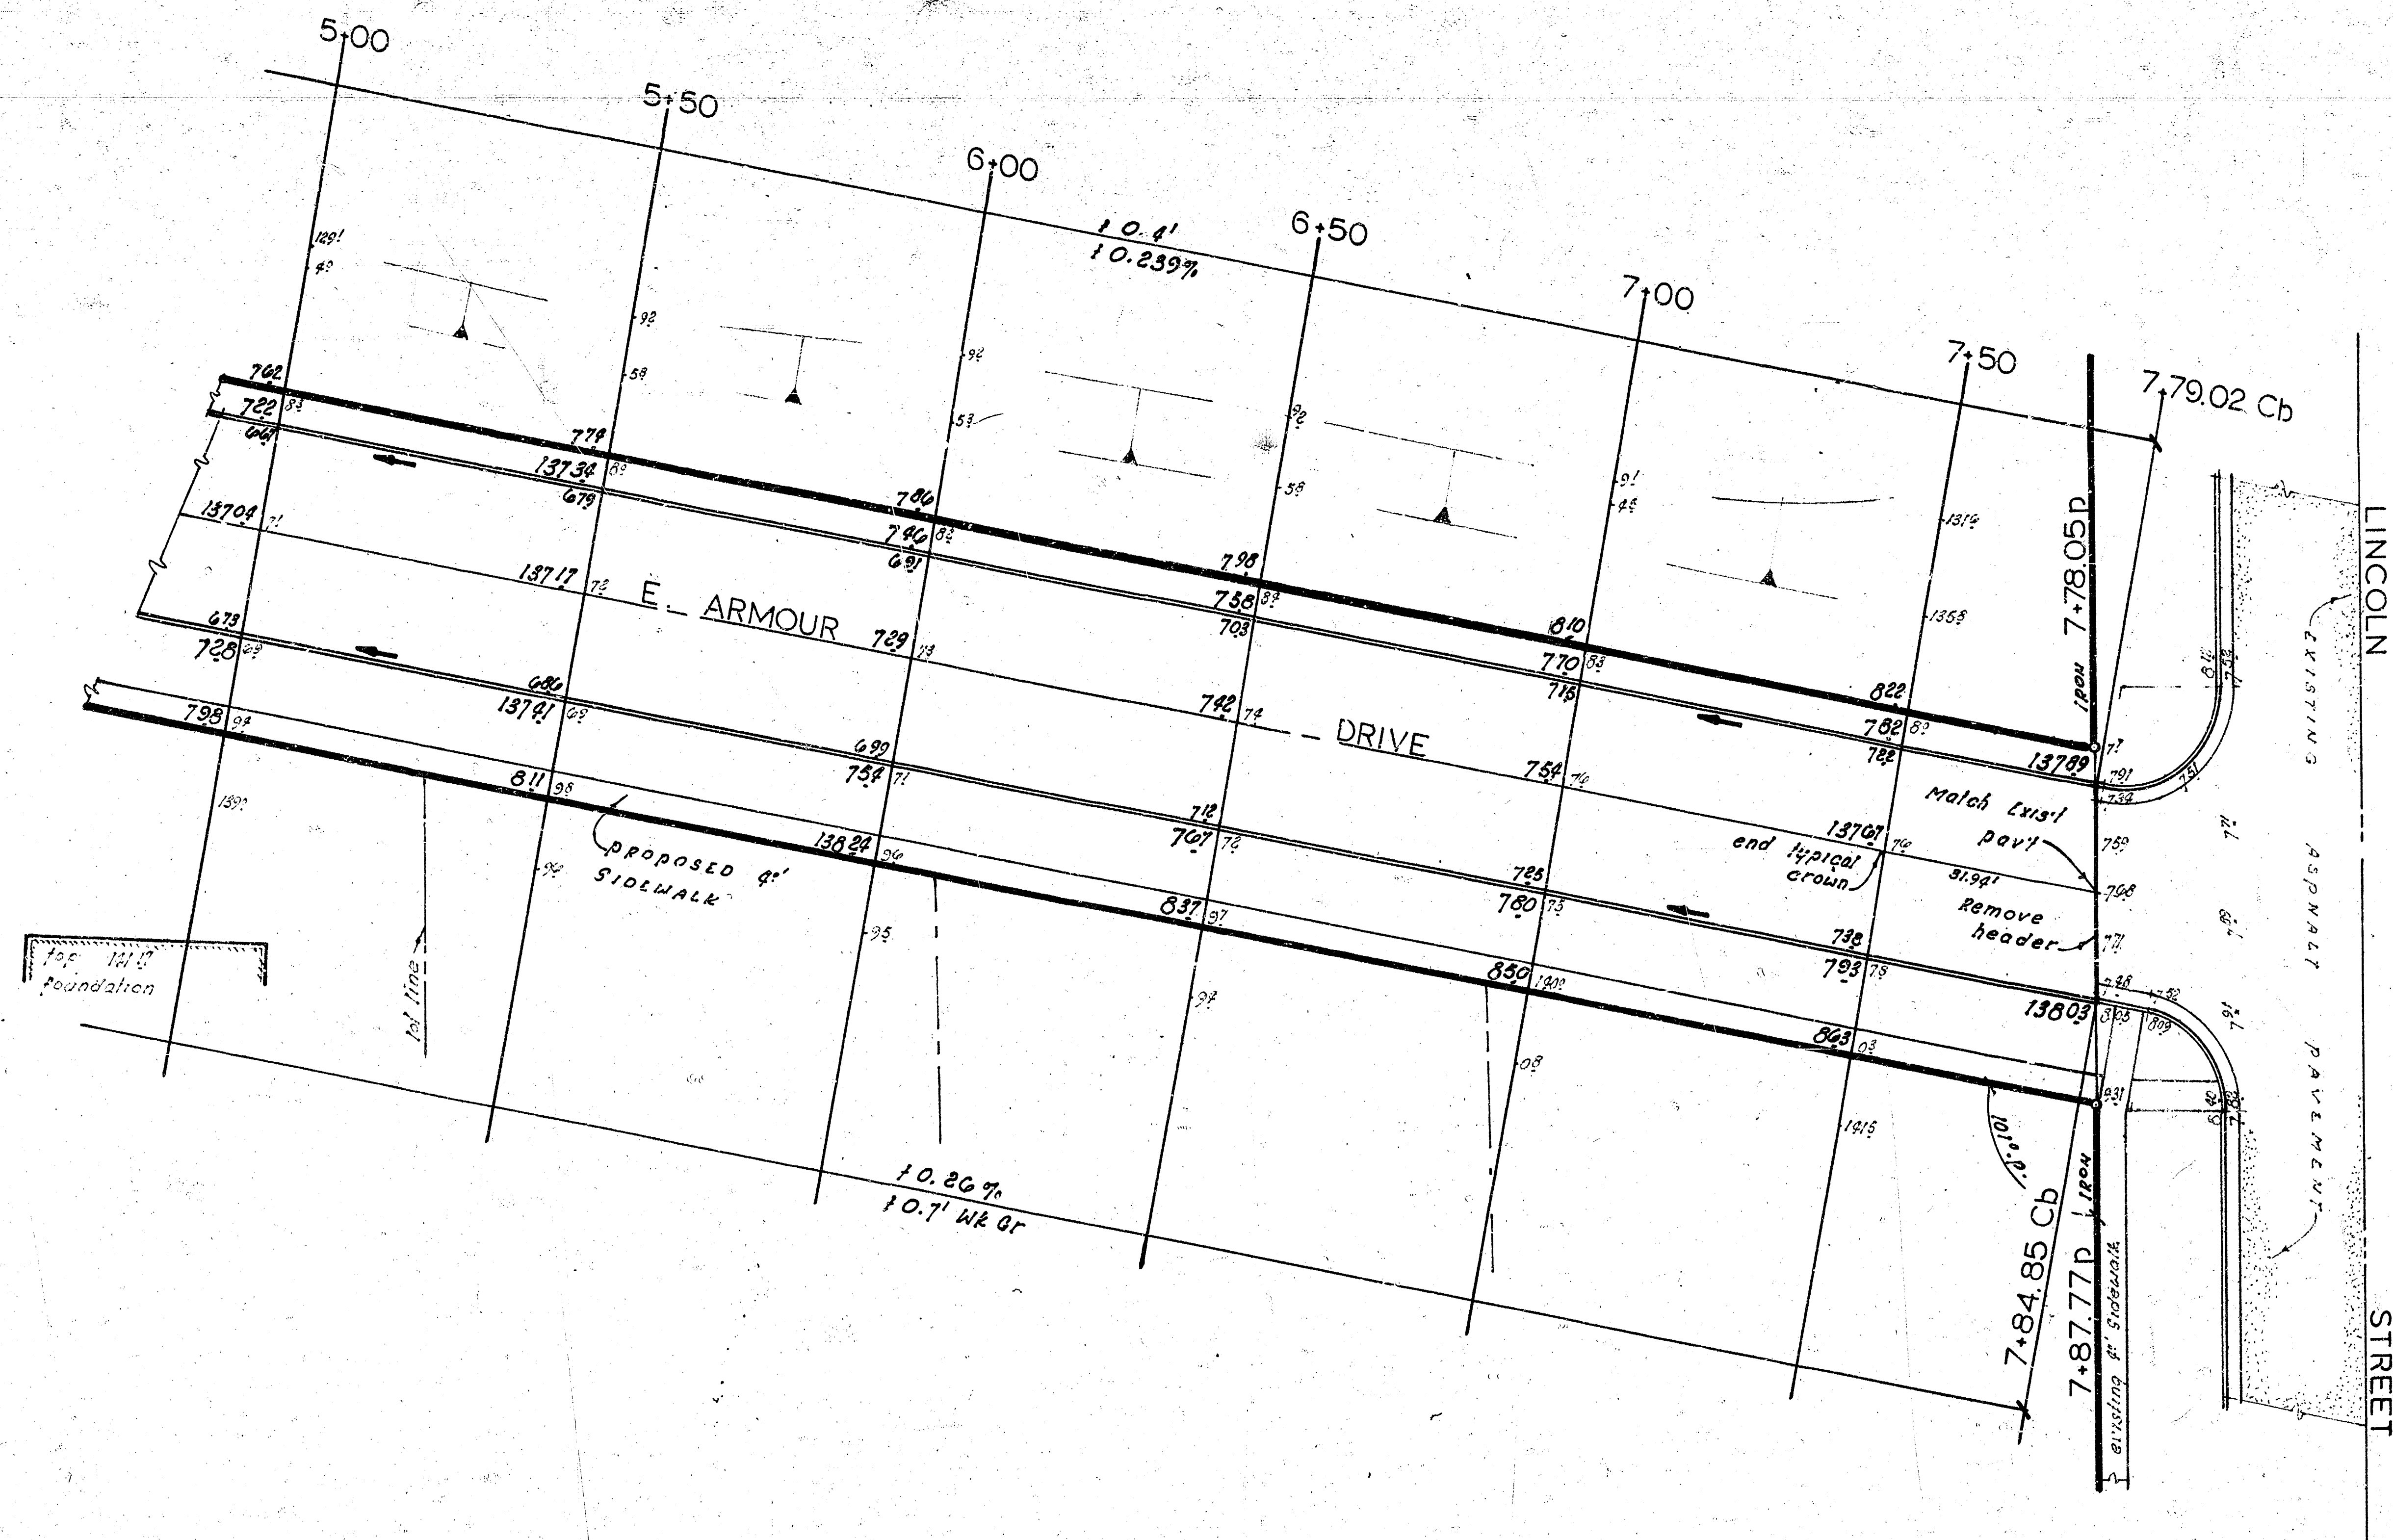


R.M. 150.00 CITY STANDARD 30" D. & LINCOLN 1 21" L. of I. CURB. W. LANE.
GOVERNOR & LINCOLN.
R.M. 138.00 "X" ON LOS/ DIM M.H. 18" S. & 33" W. of N.W. COR I. ARMOUR DR
and BAYLEY.

--USE ONLY BENCH MARKS LISTED--

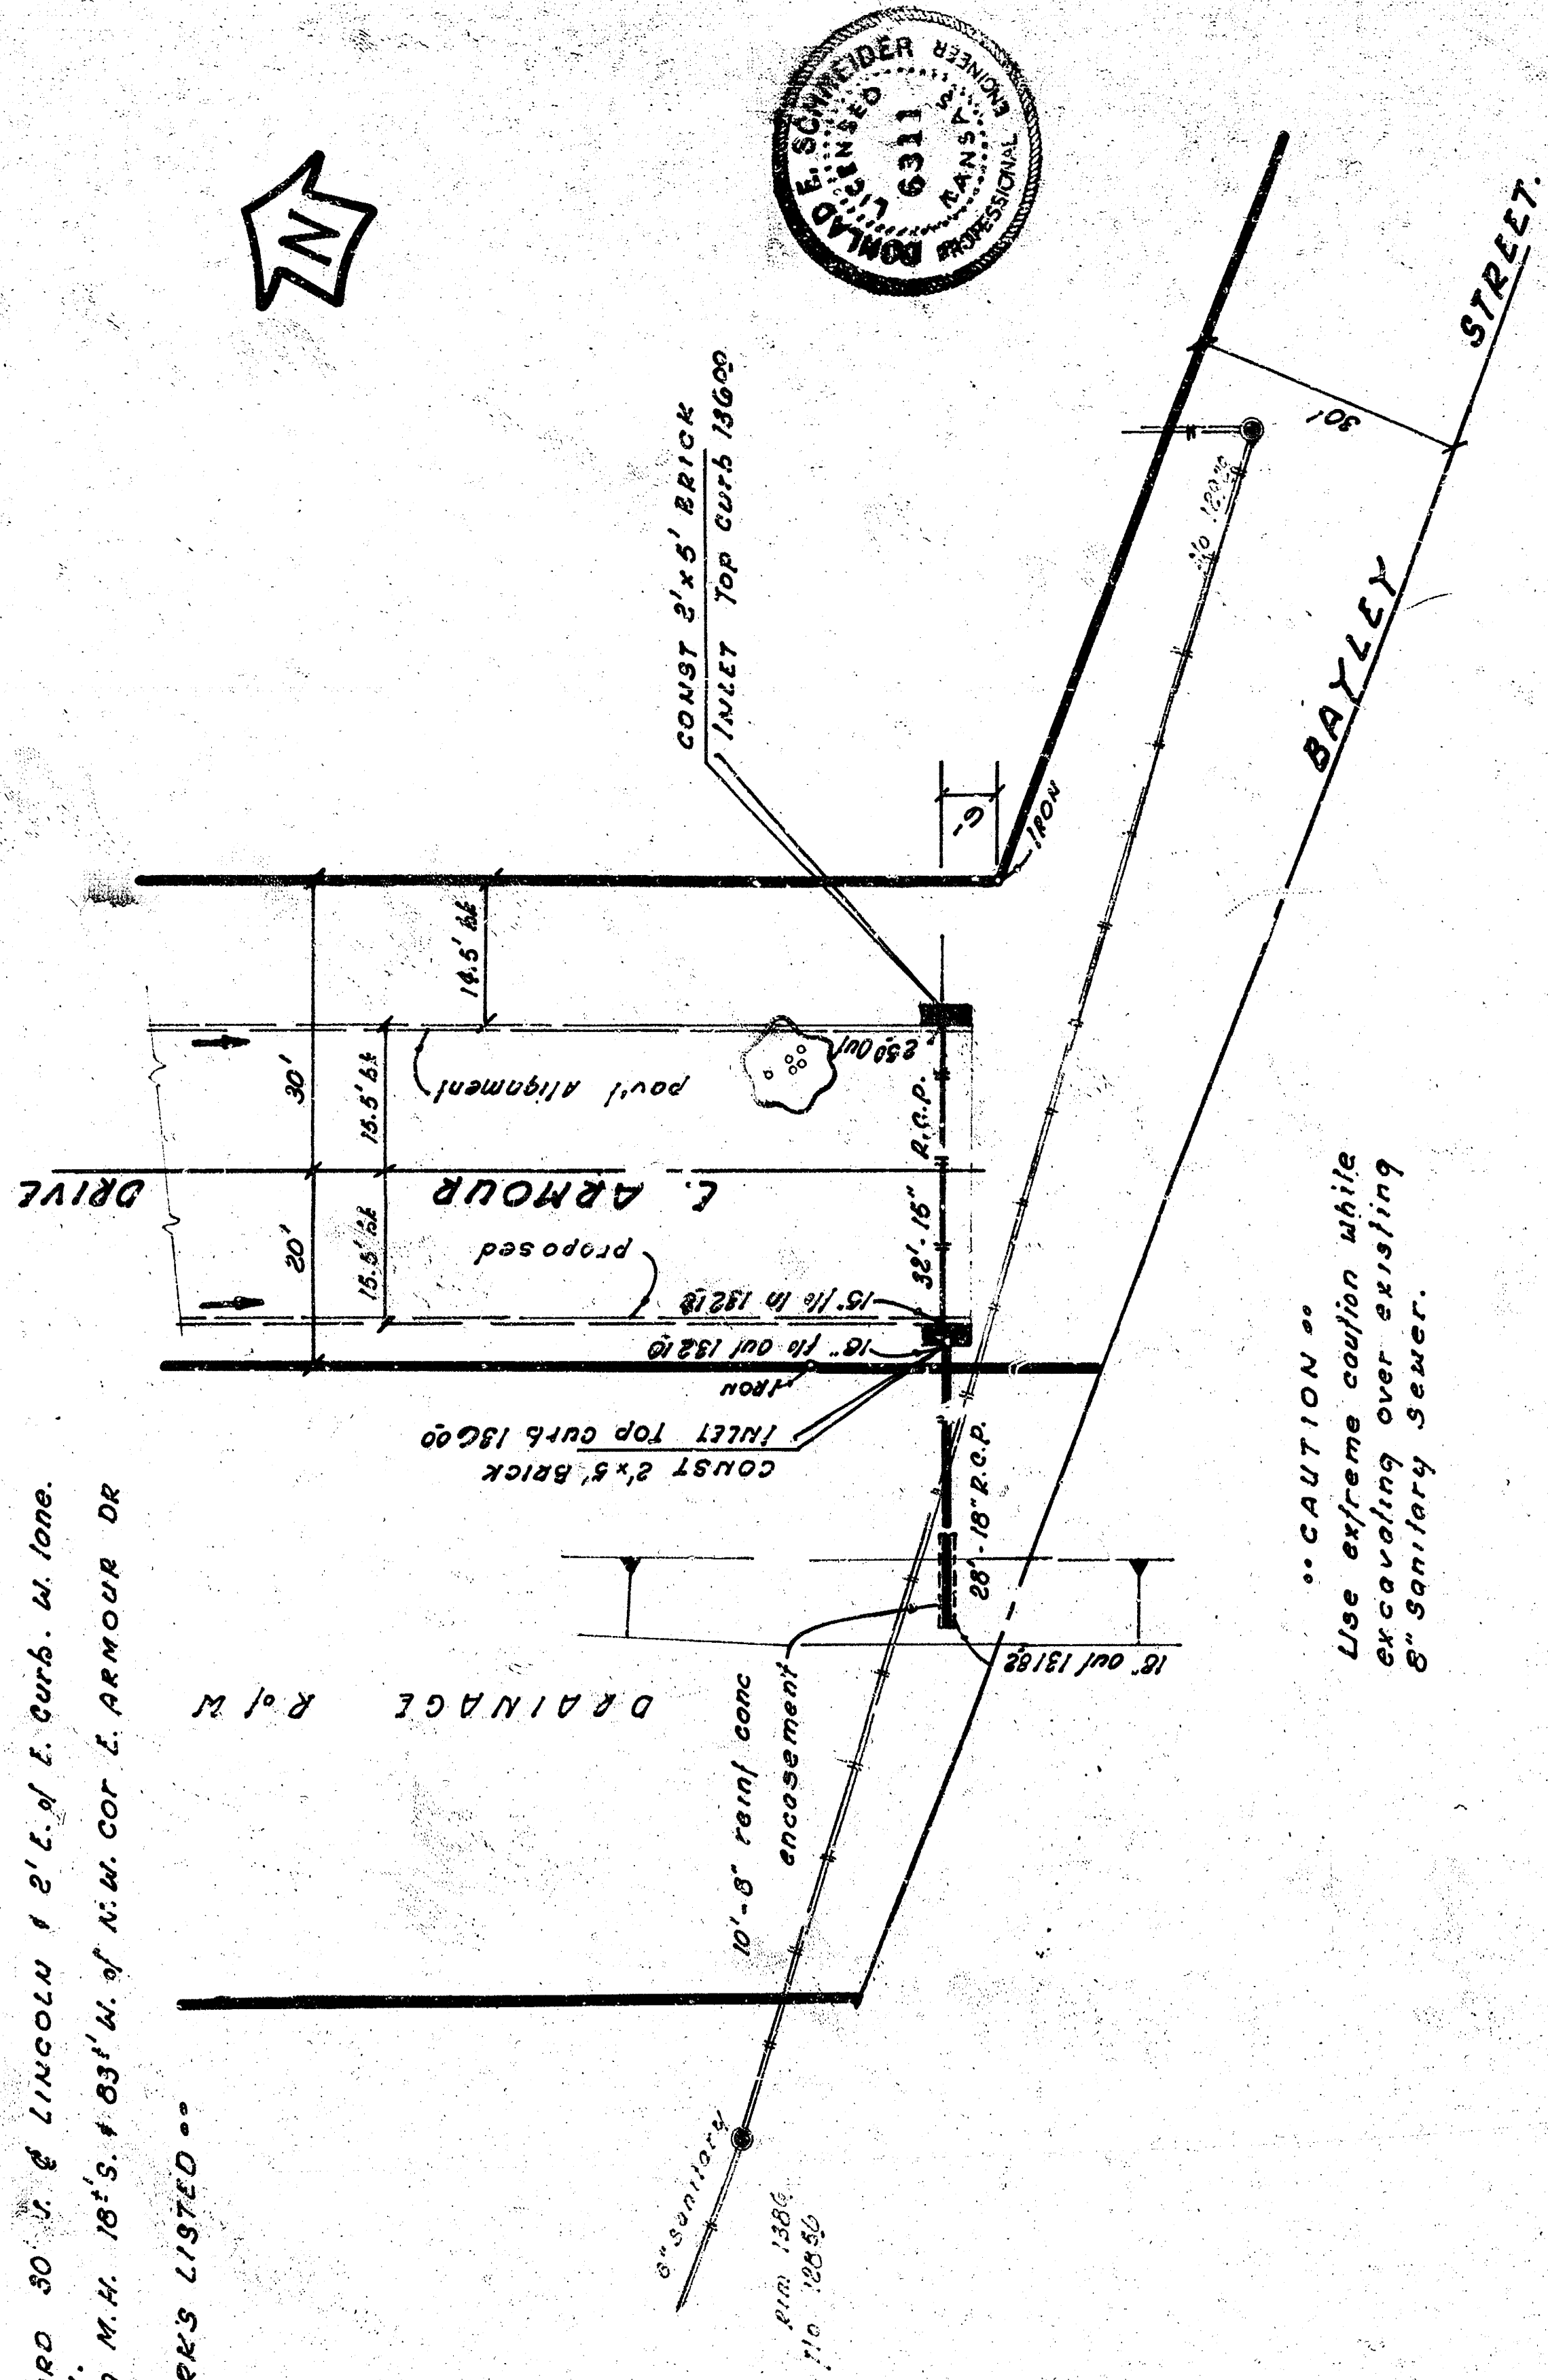

MECHANICALLY TAMPED BACKFILL.
DOES TO BE INCLUDED IN THE BID
PRICE FOR PIPE.

NOTE: All exposed surfaces of concrete encasement
to be formed.

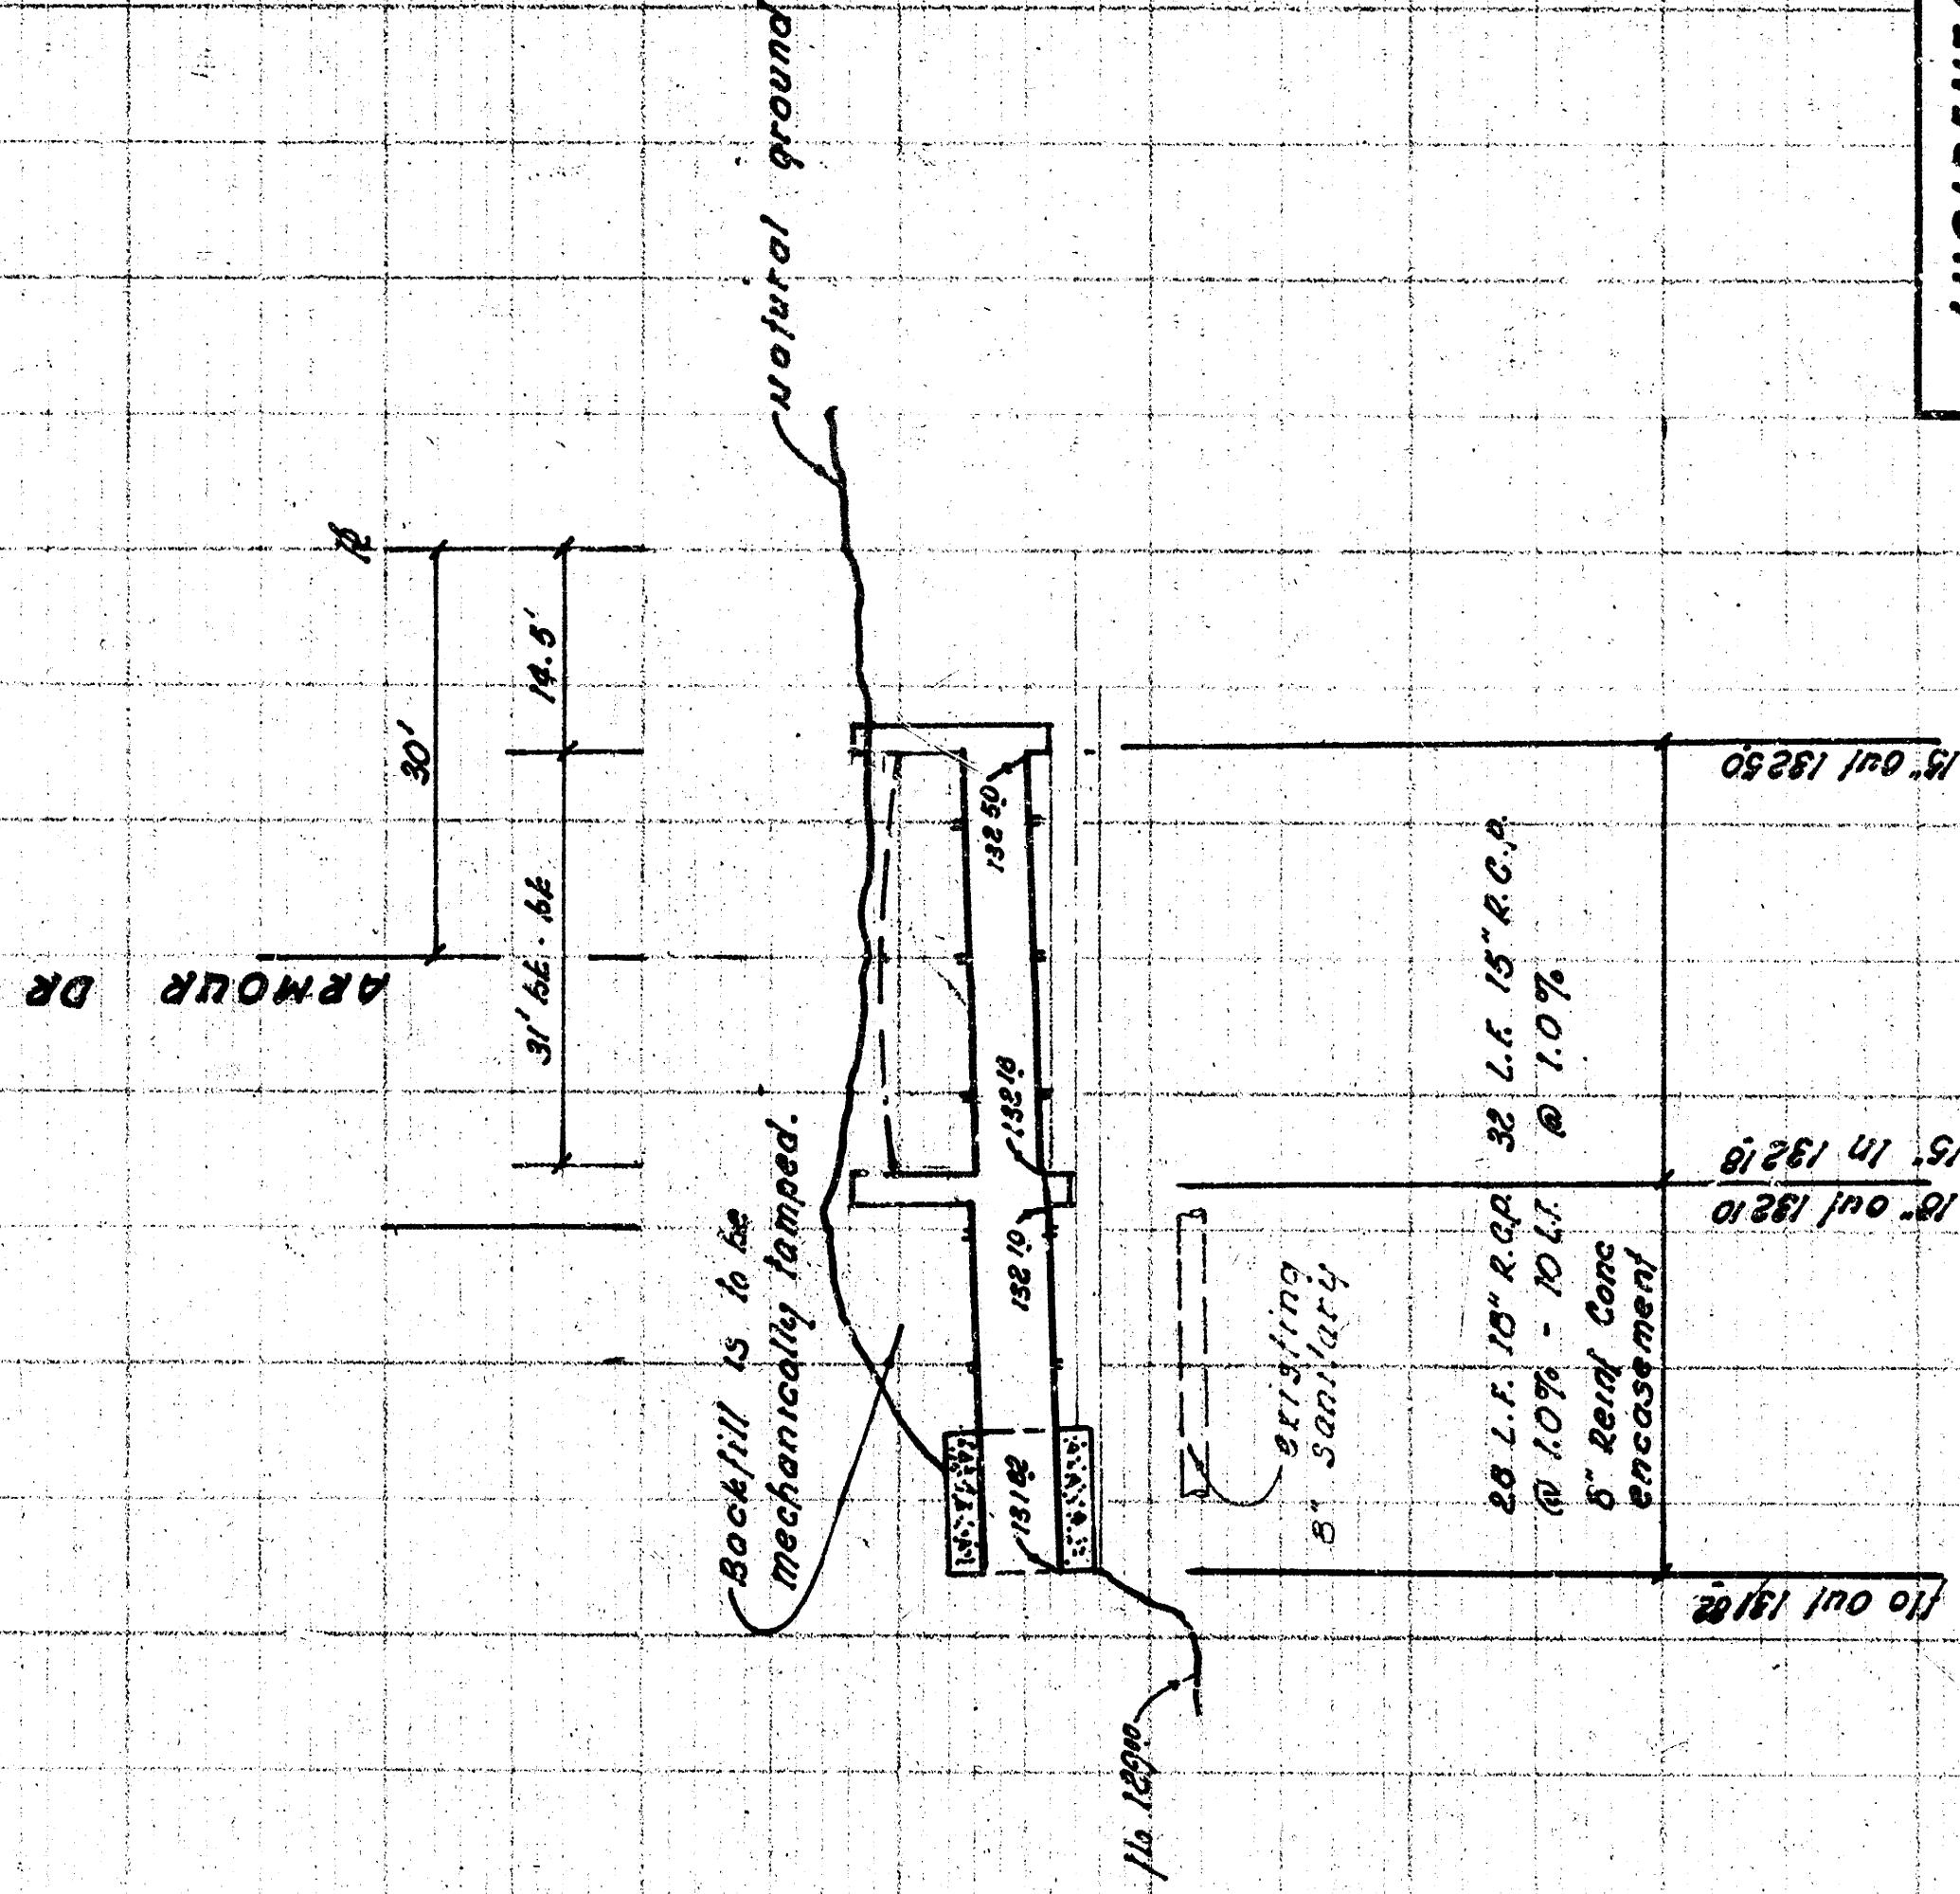

INCIDENTAL DRAINAGE
in connection with paving E. ARMOUR
DR. N.E. BAYLEY to S.E. LINCOLN.
CITY OF WICHITA, KANSAS
R. W. LINN CITY ENGINEER
DATE OCT. 1972 PROJ. No. D&D 572011