

SEDCWICK COUNTY, KANSAS BRIDGE CONSTRUCTION CONTRACT NO. 2

BRIDGE NO. 3 STA 59+27.75
 40'-70'-54'-40' CONT. R.C. GIRDER SPANS
 PILE BENT PIERS & ABUTMENTS
 28' ROADWAY - 27'-30' SKEW LT
 EQUAL'S CHANNEL 18' STA 1084 + 3903

SCALE 1" = 200'

INDEX


SHEET NO.	TITLE
1	Title Sheet & Location
2	Plan & Profile
3	Construction Layout
4	Abutment & Pier Details
5	Superstructure Details
6	Auxiliary Details
7	Bearing Details
8	Miscellaneous Details


PLANS PREPARED BY
 MERLE E. SCHWAB
 CIVIL ENGINEERS
 - WICHITA -


~~SULLIVAN~~

SULLIVAN BRIDGE


5 SHEETS

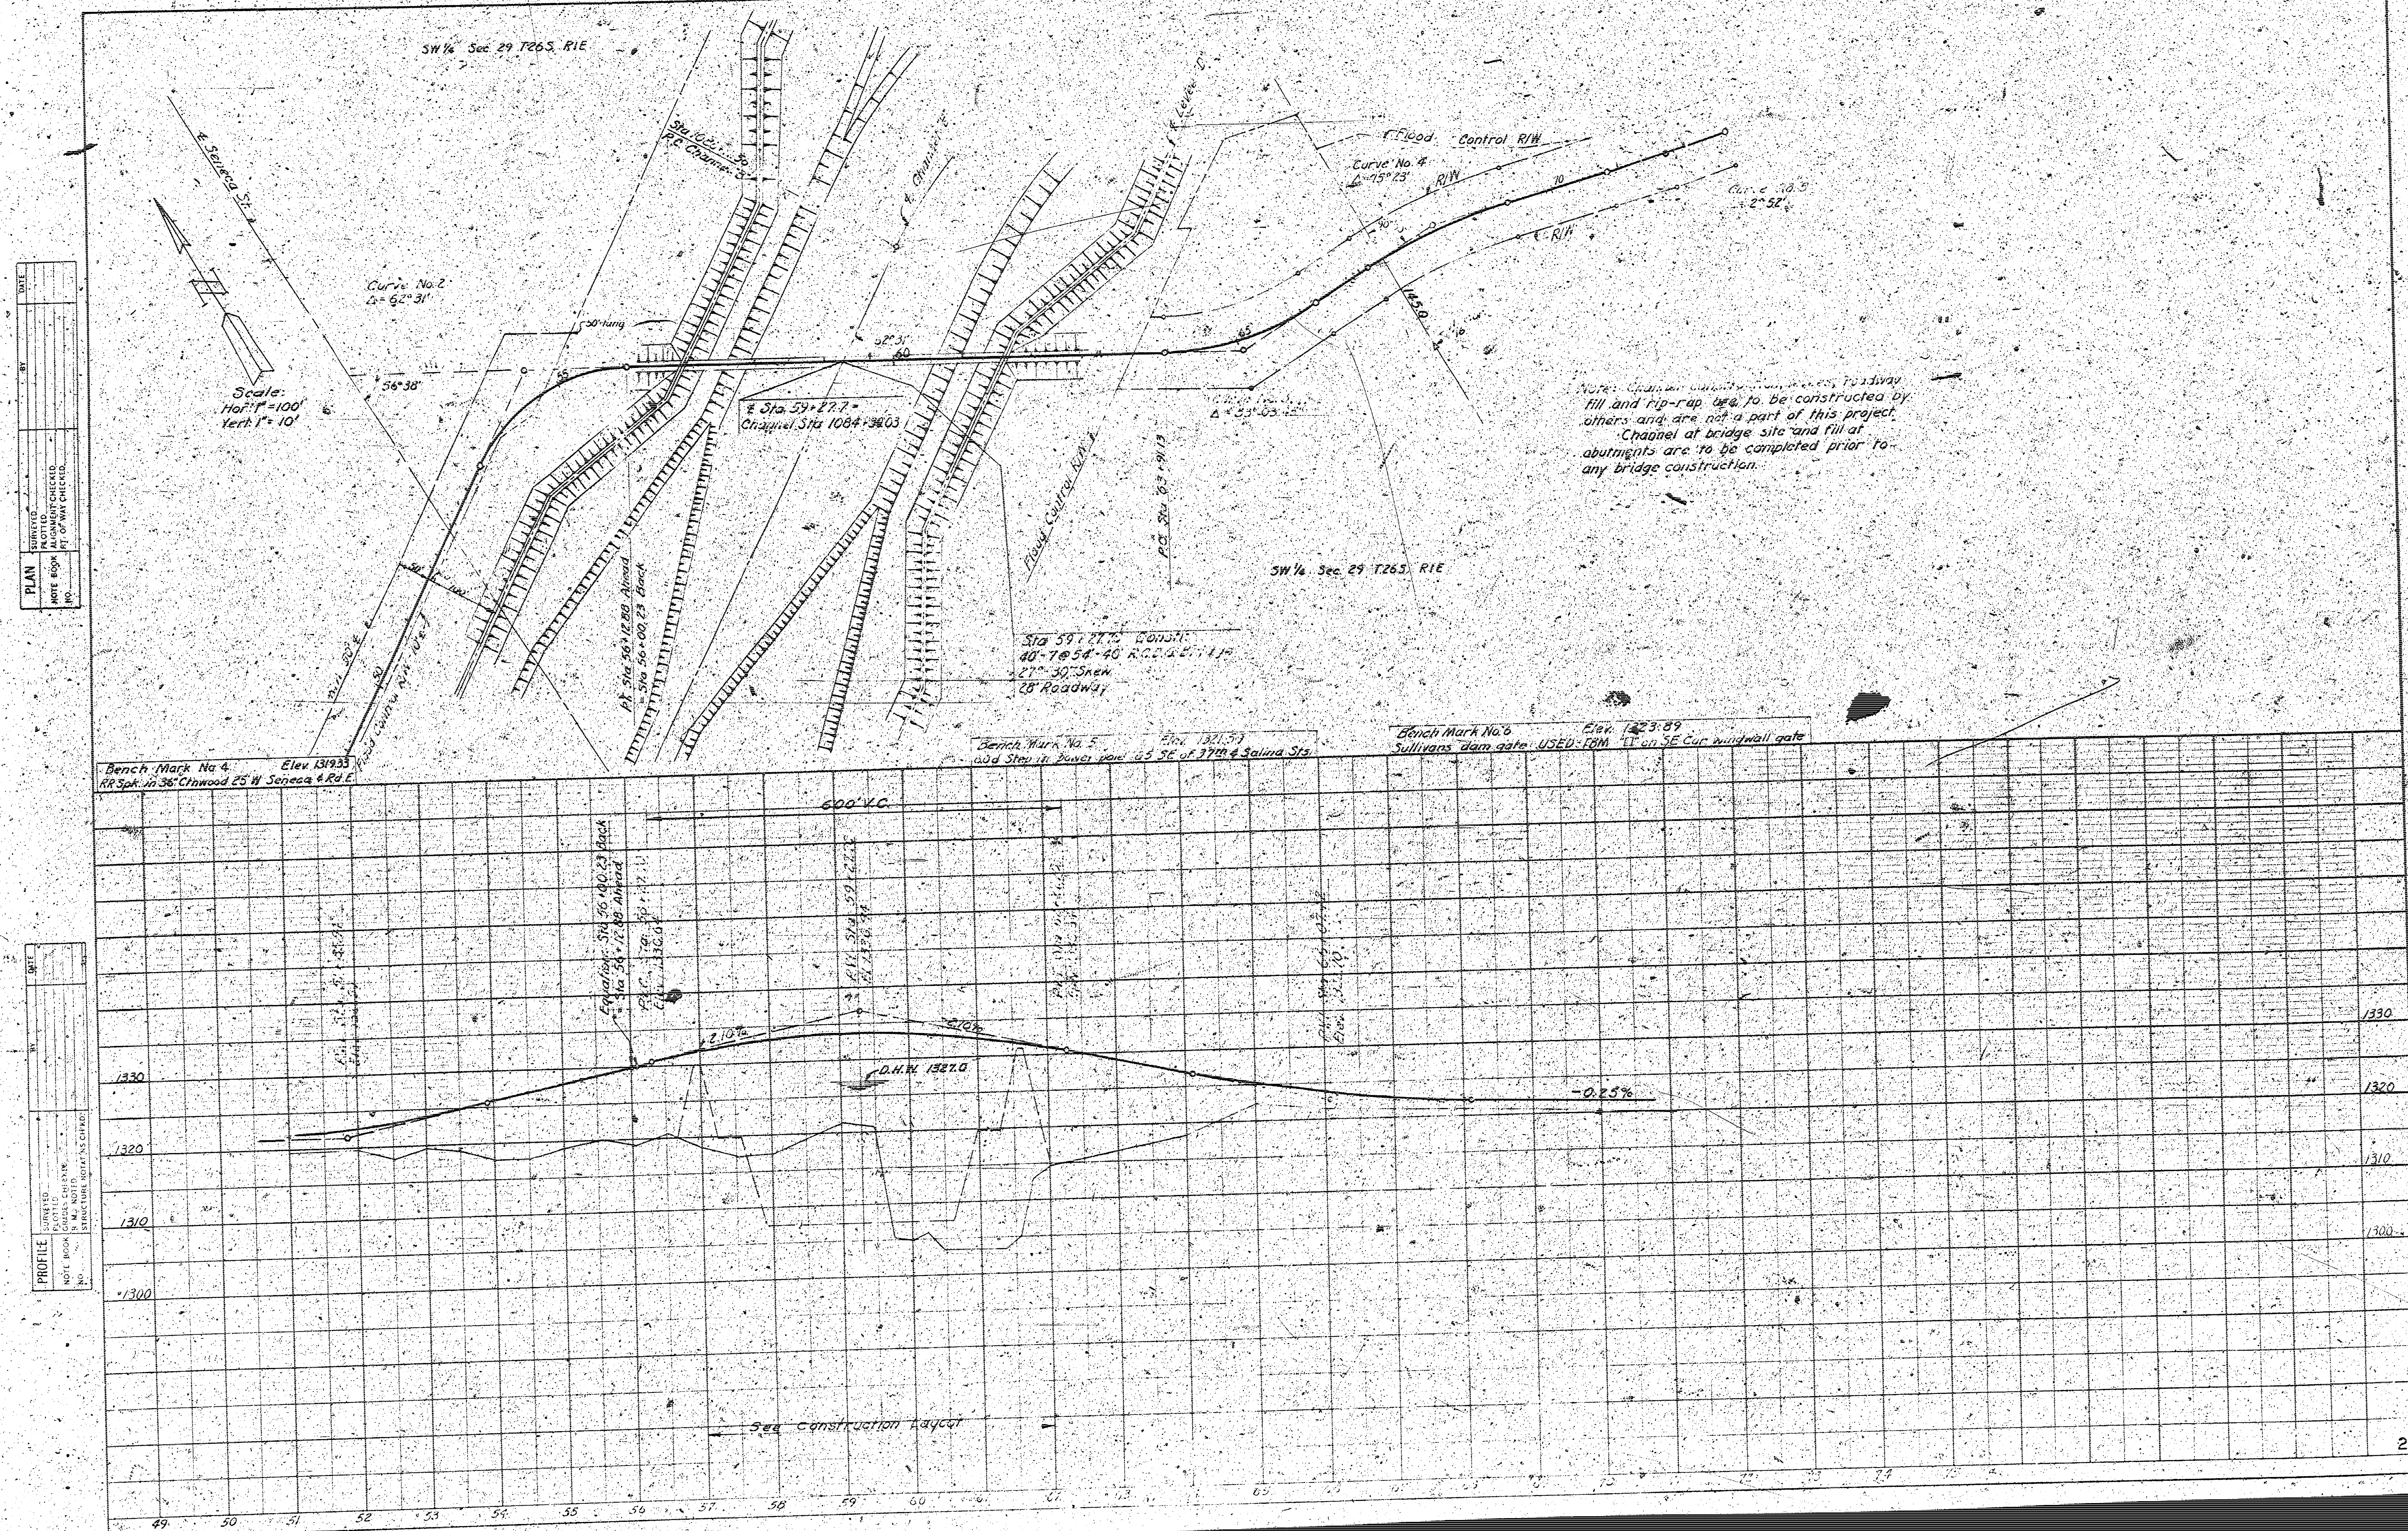

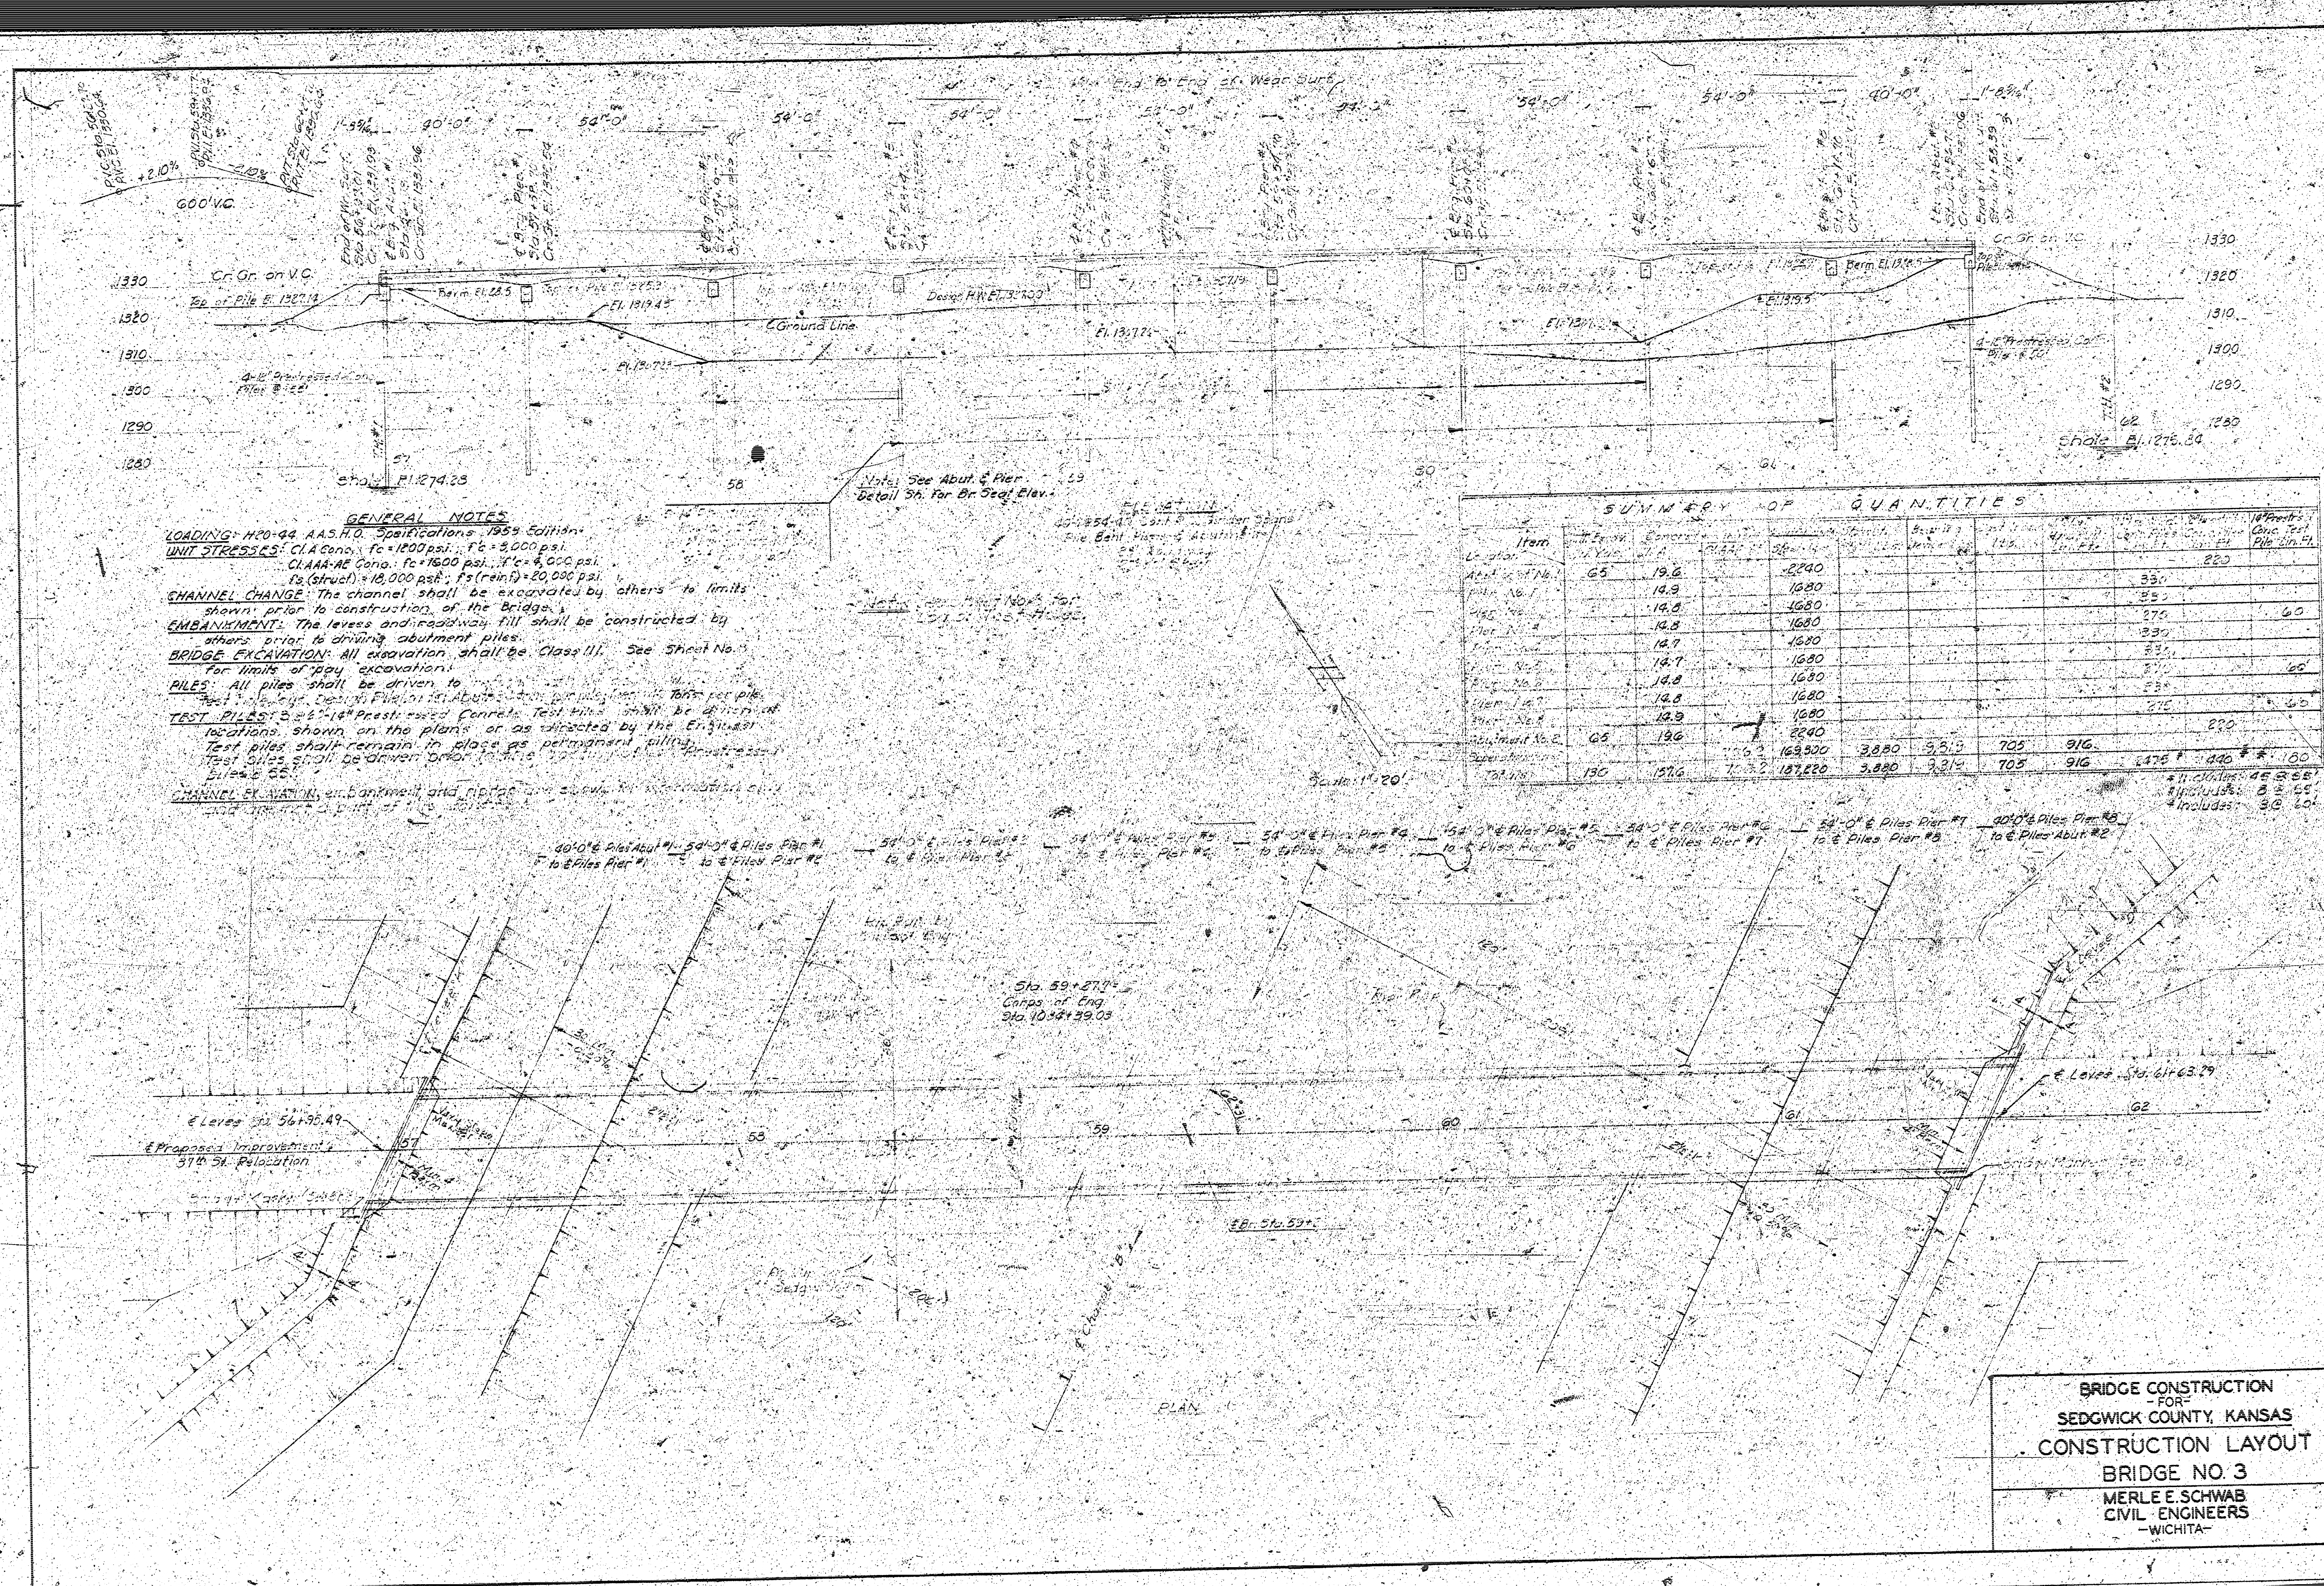

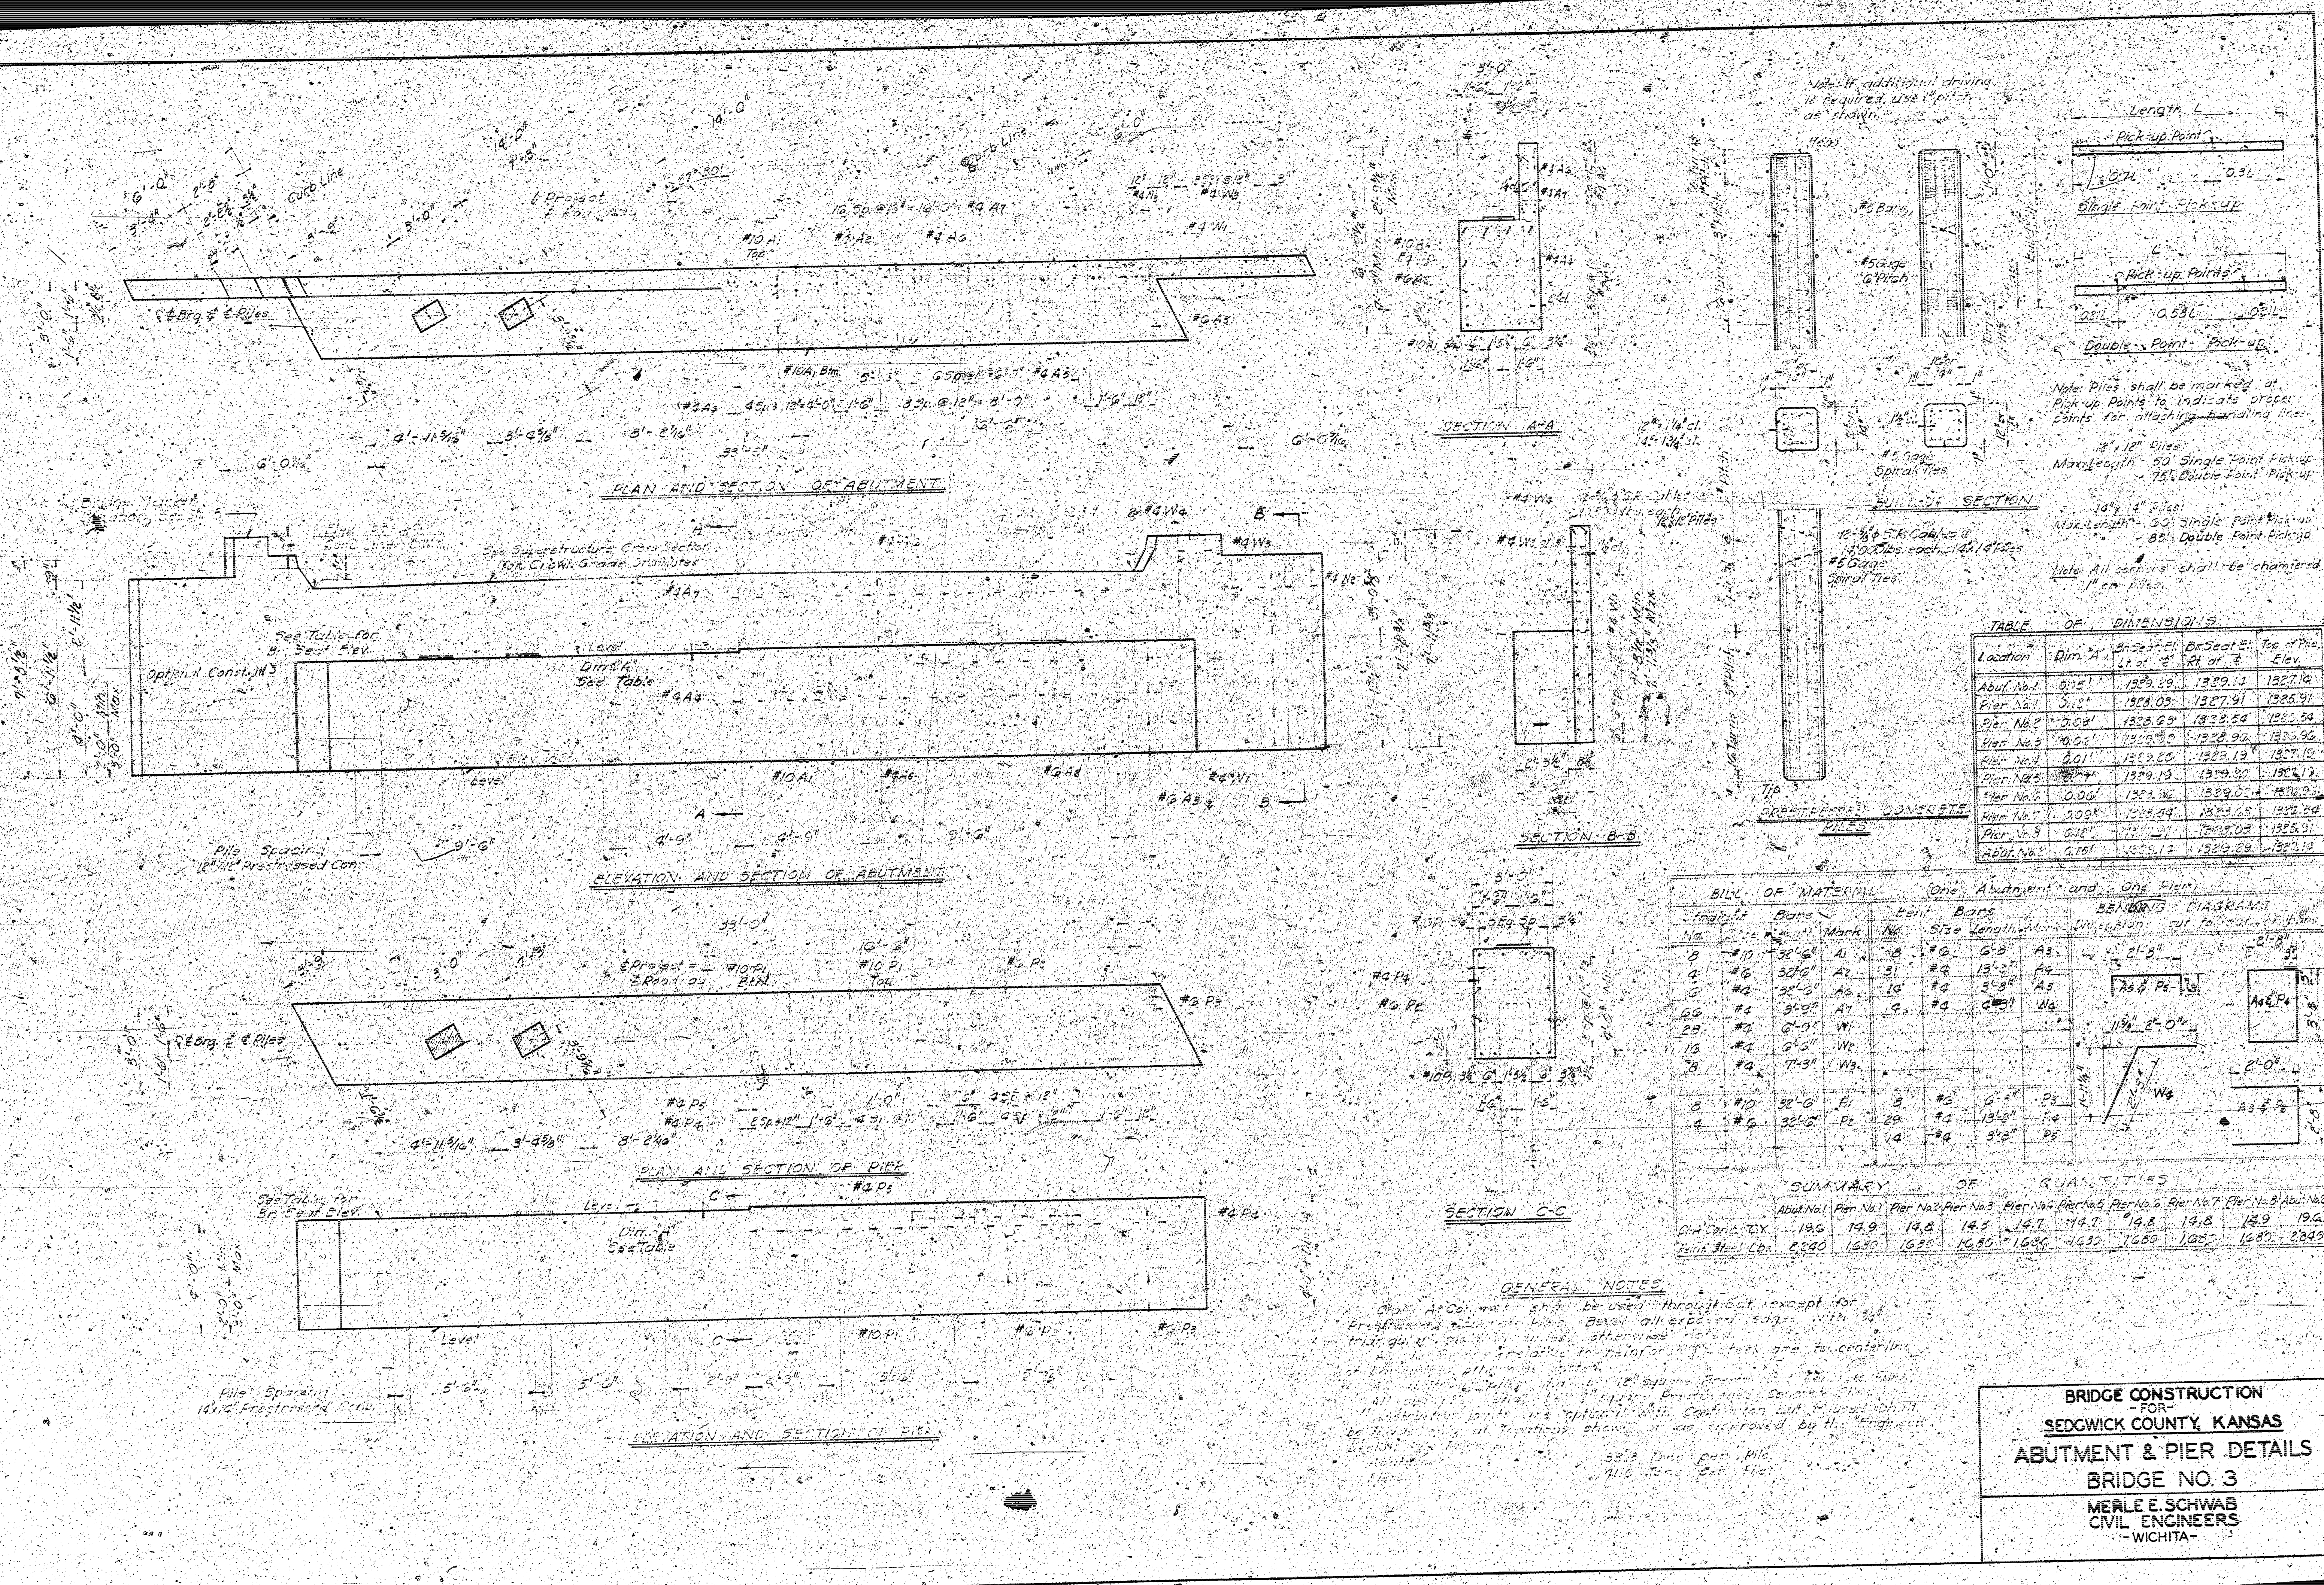

BRIDGE CONSTRUCTION
-FOR-
SEDGWICK COUNTY, KANSAS
ABUTMENT & PIER DETAILS
BRIDGE NO. 3
MERLE E. SCHWAB
CIVIL ENGINEERS
-WICHITA- 4

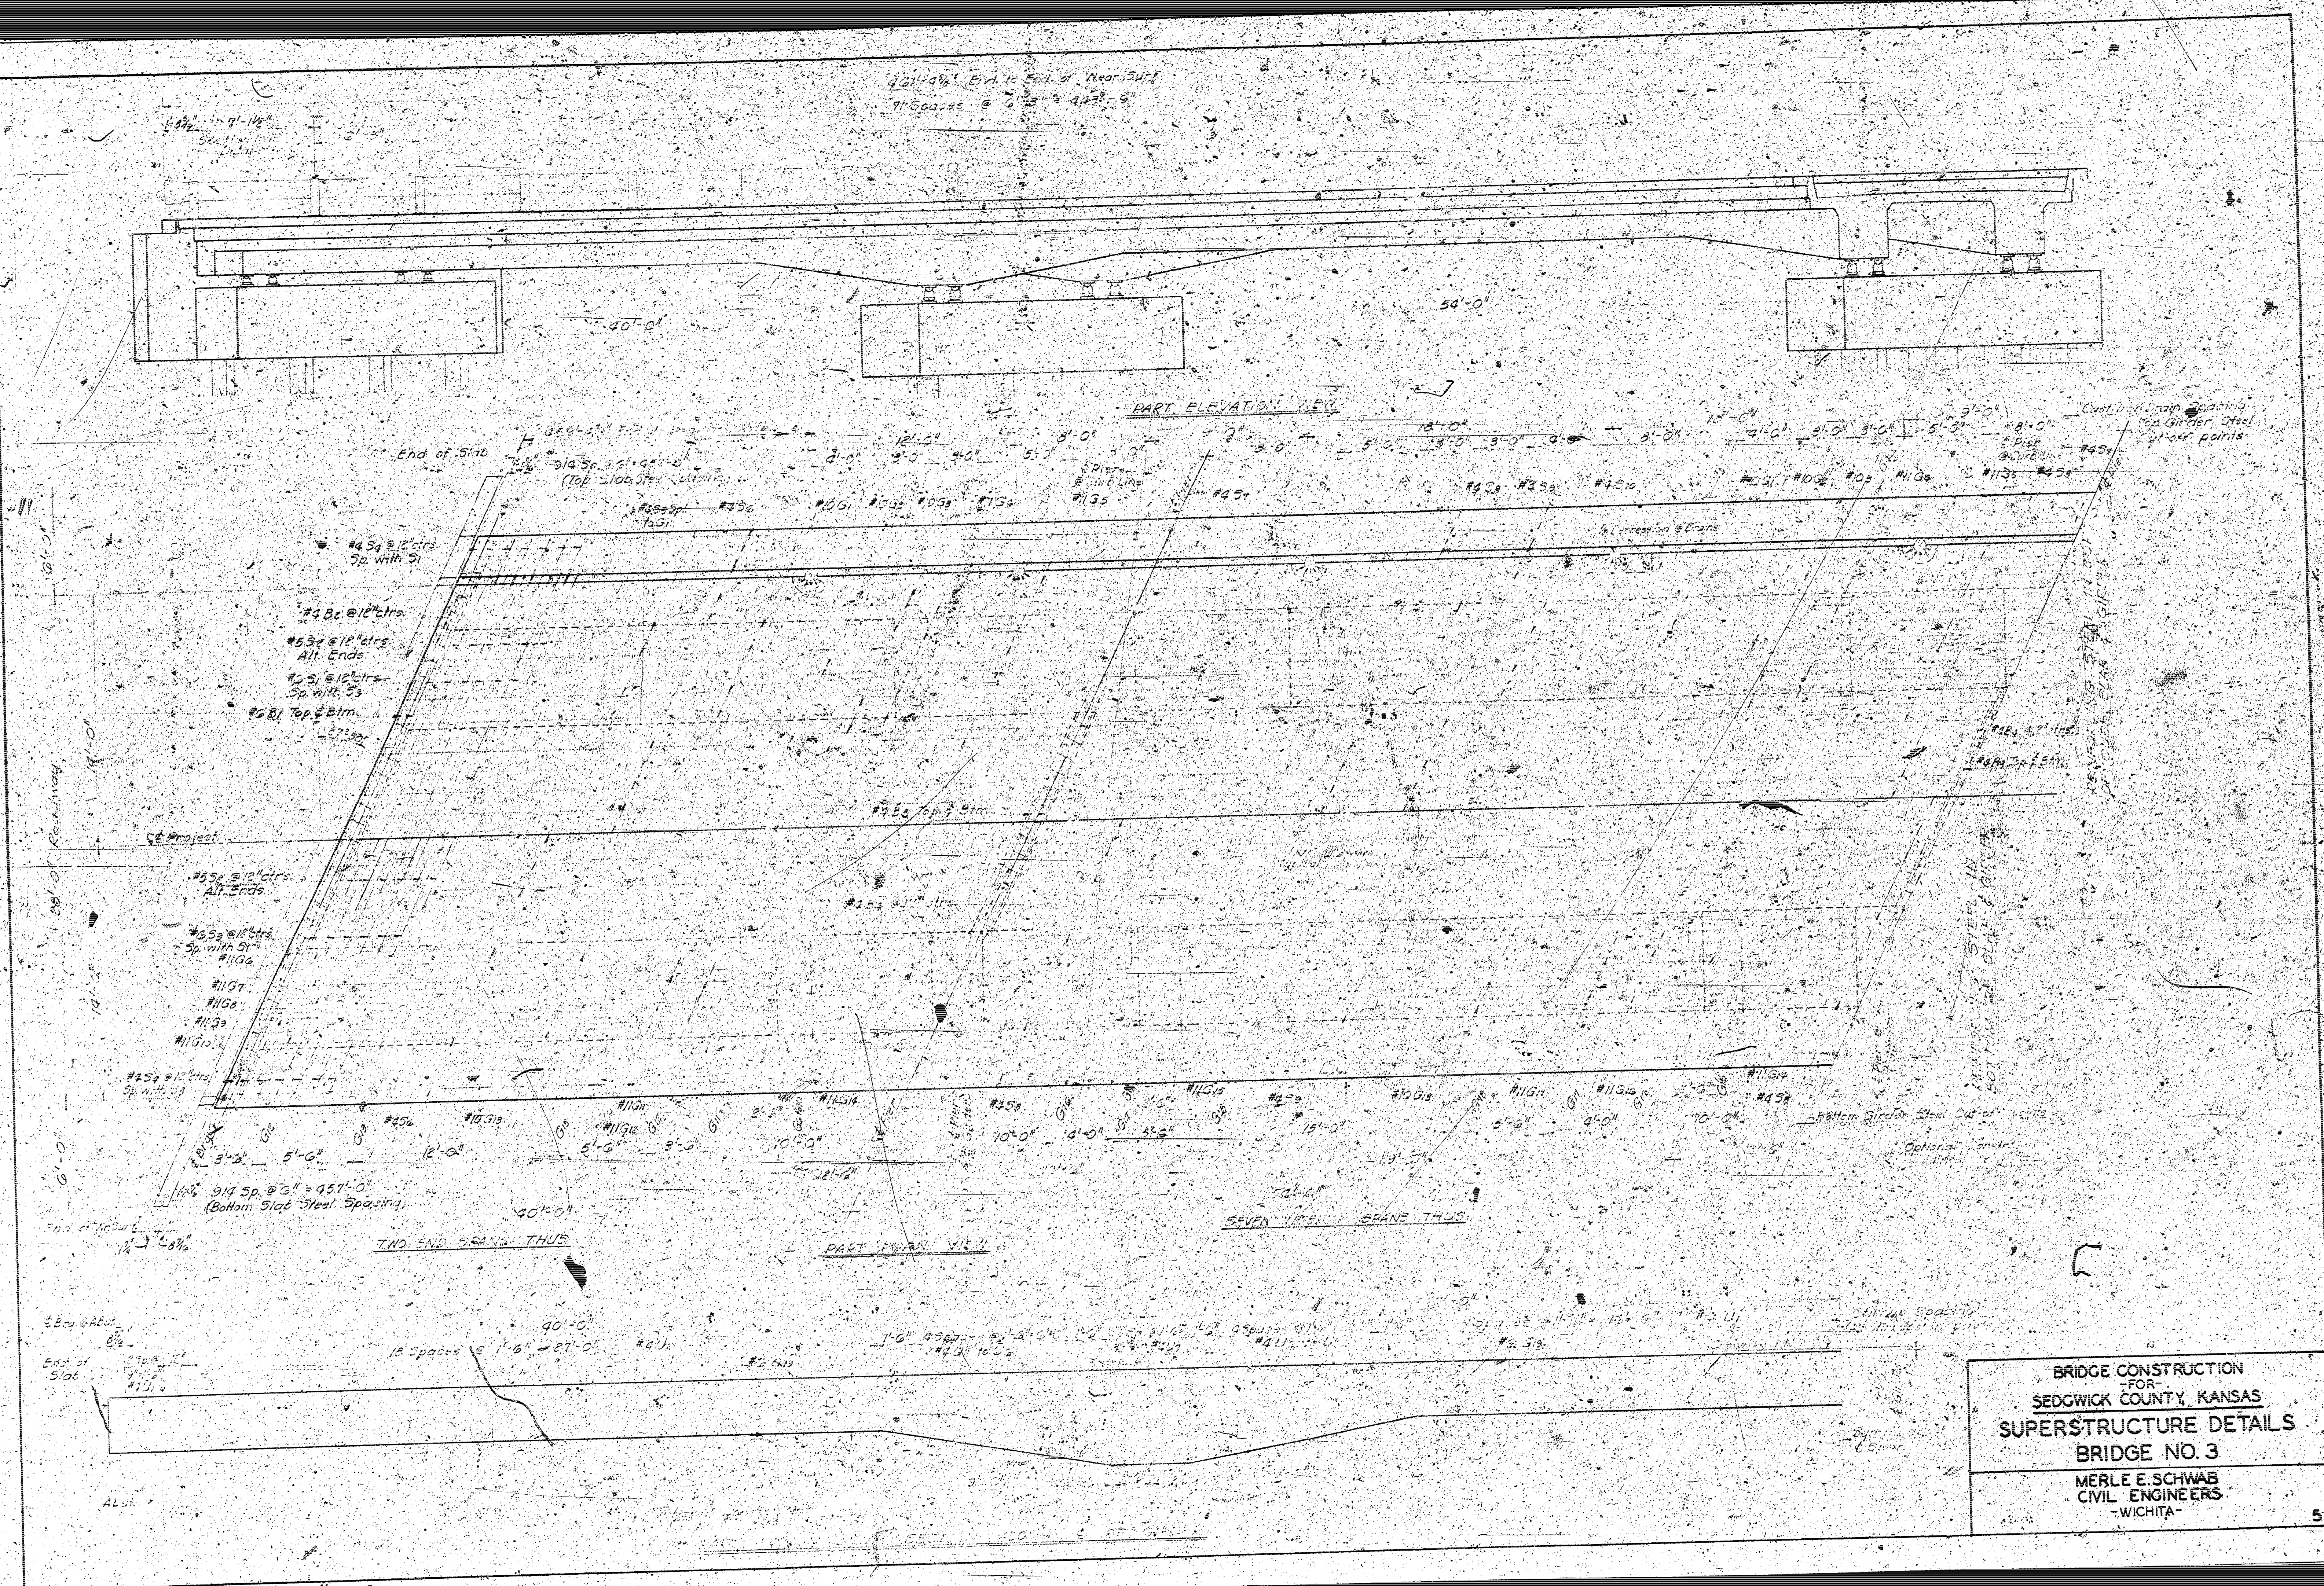

BRIDGE CONSTRUCTION
FOR
SEDGWICK COUNTY, KANSAS
SUPERSTRUCTURE DETAILS
BRIDGE NO. 3
MERLE E. SCHWAB
CIVIL ENGINEERS
WICHITA