


TWENTY-FIRST STREET BRIDGE

OVER THE

LITTLE ARKANSAS RIVER

WICHITA, KANSAS

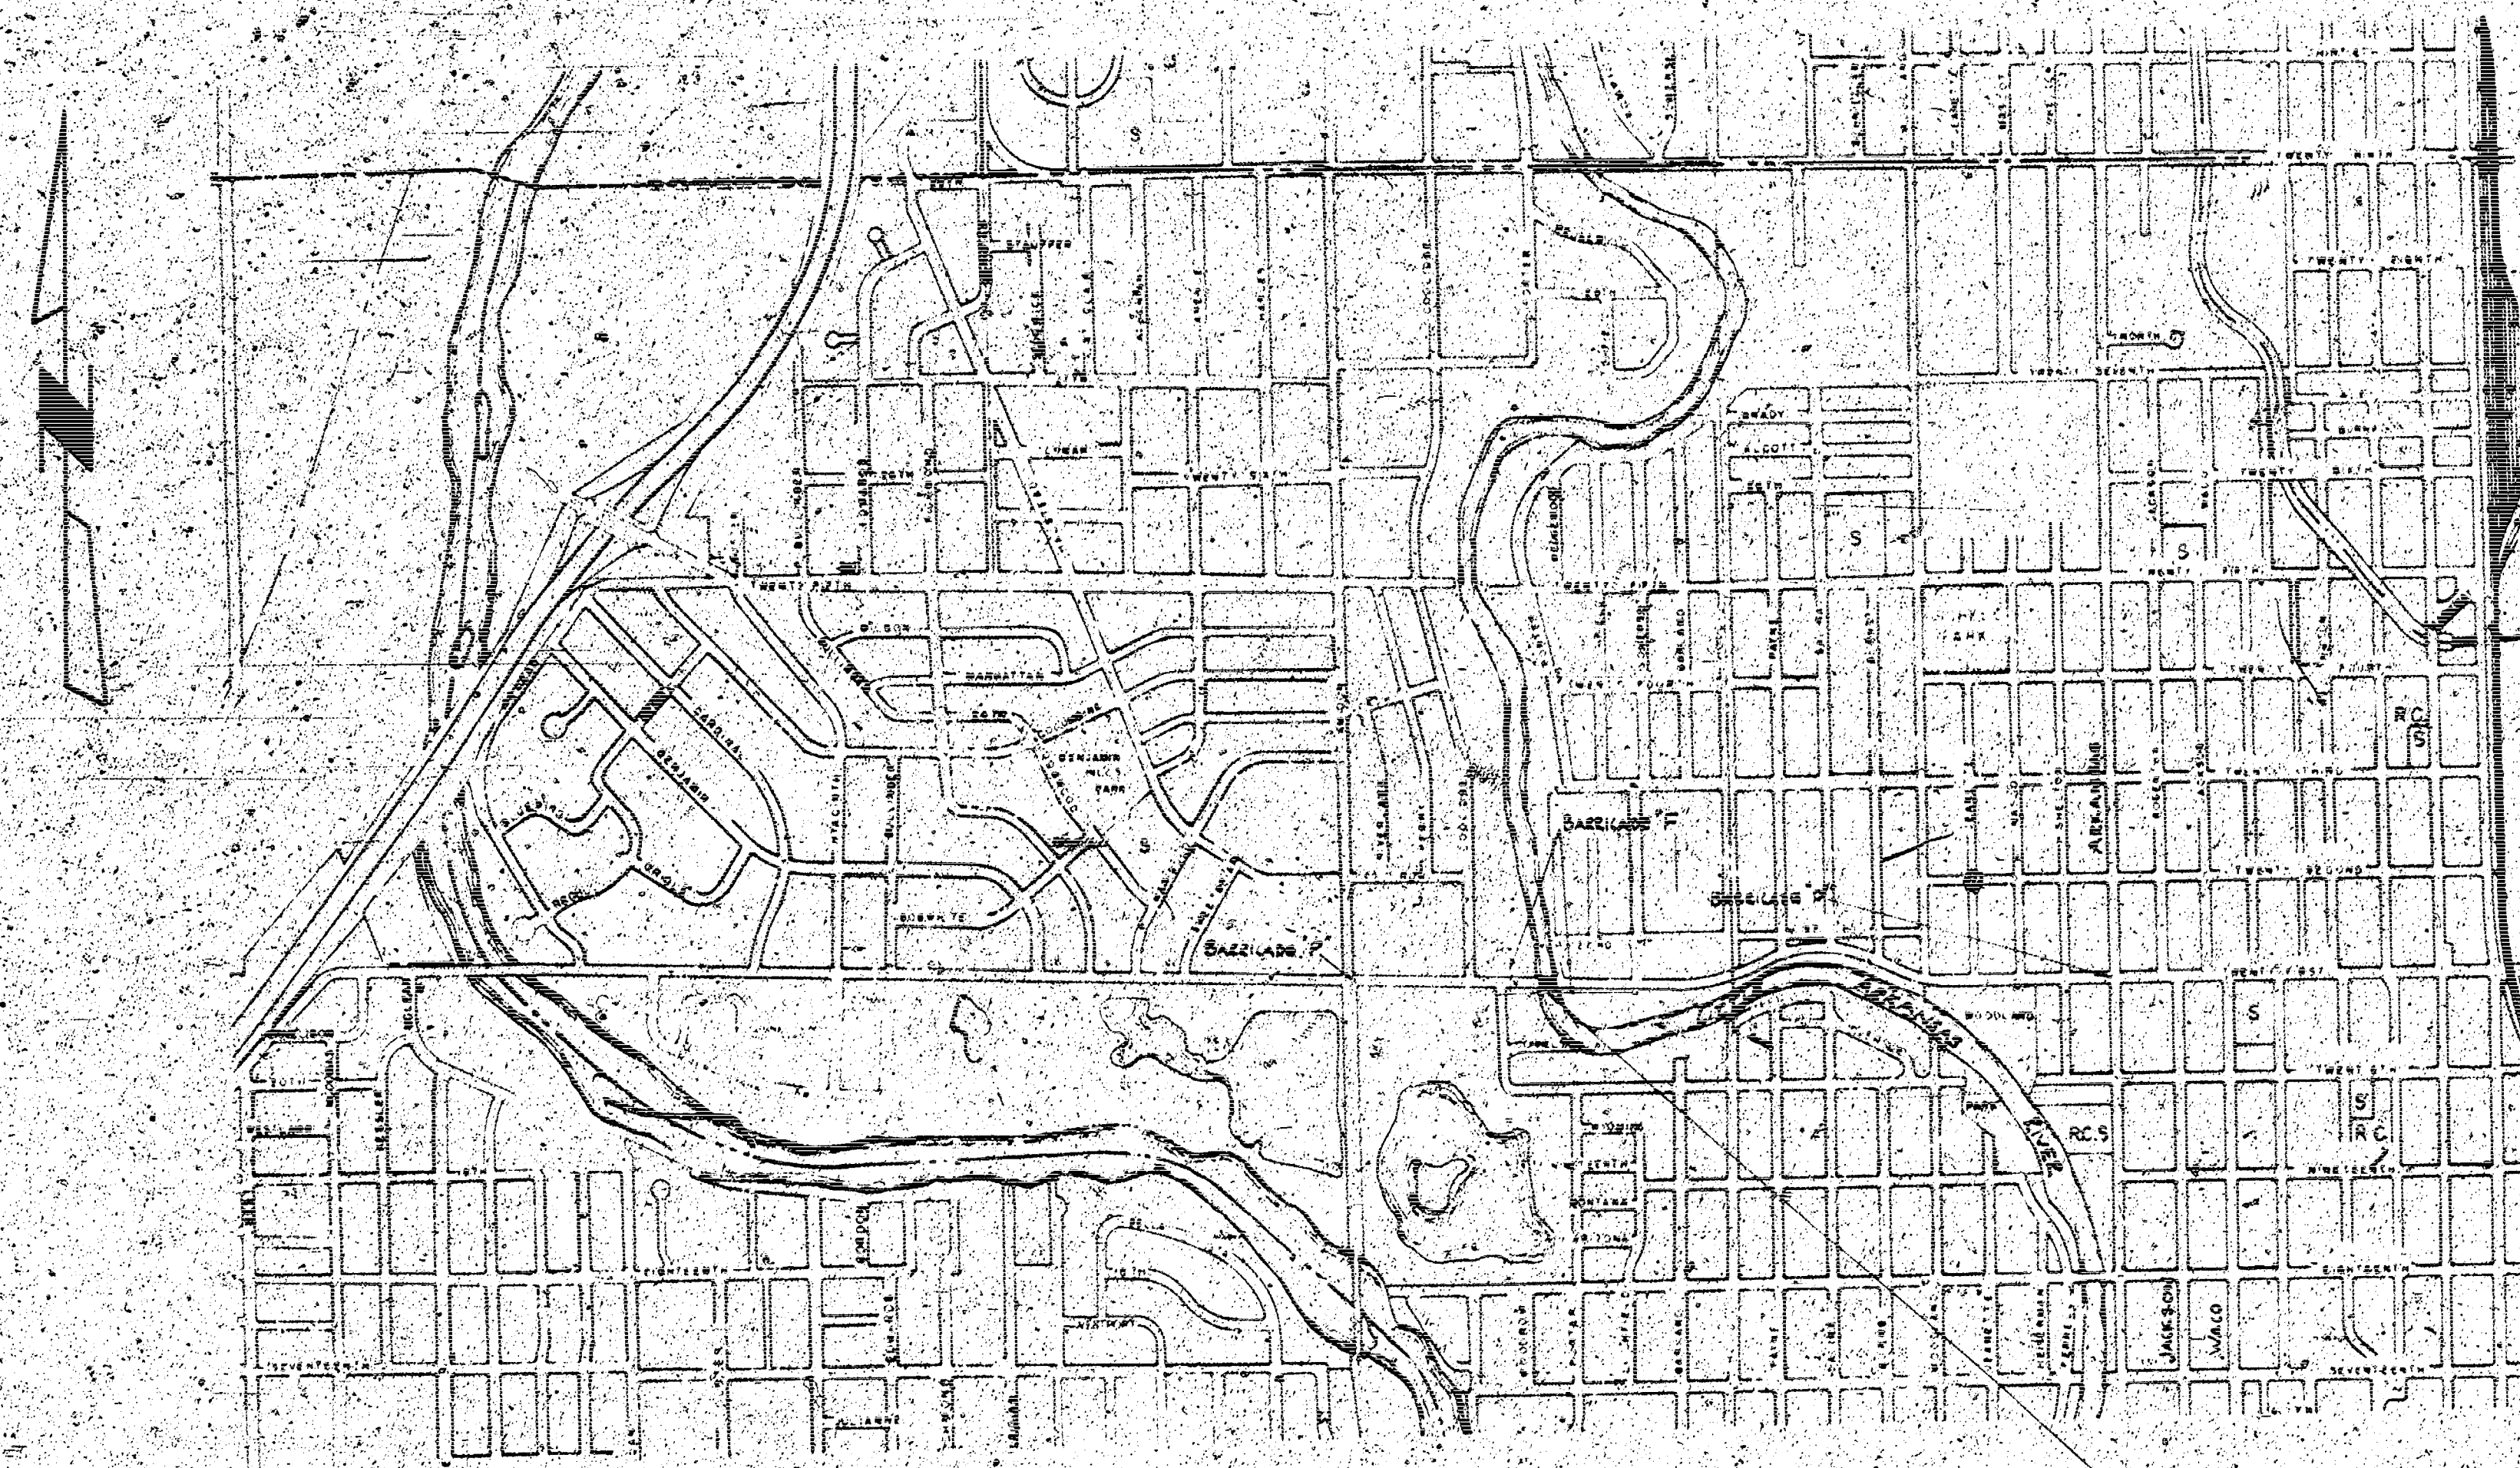

INDEX OF SHEETS


Sheet No.	Description
1	Title Sheet
2	Plan & Profile
3	Contour Map
4	Construction Layout
5	Abutment Details
6	Pier Details
7	Superstructure Details
8	Deck Section & Sidewalk Details
9	Handrail Details
10	Bar Lining
11	Sid. Pile Details
12	Bar Supports, Bridge Excavation, Notes & Summary of Quantities

DEPARTMENT OF PUBLIC WORKS
CITY OF WICHITA
B. E. SMITH, CITY ENGINEER
PROJECT C15-22

PLANS PREPARED BY
R. S. DELAMATER, CONSULTING ENGINEER
WICHITA, KANSAS
NOVEMBER, 1965

PROJECT LOCATION

LITTLE ARKANSAS RIVER @ 21st
3 SHEETS

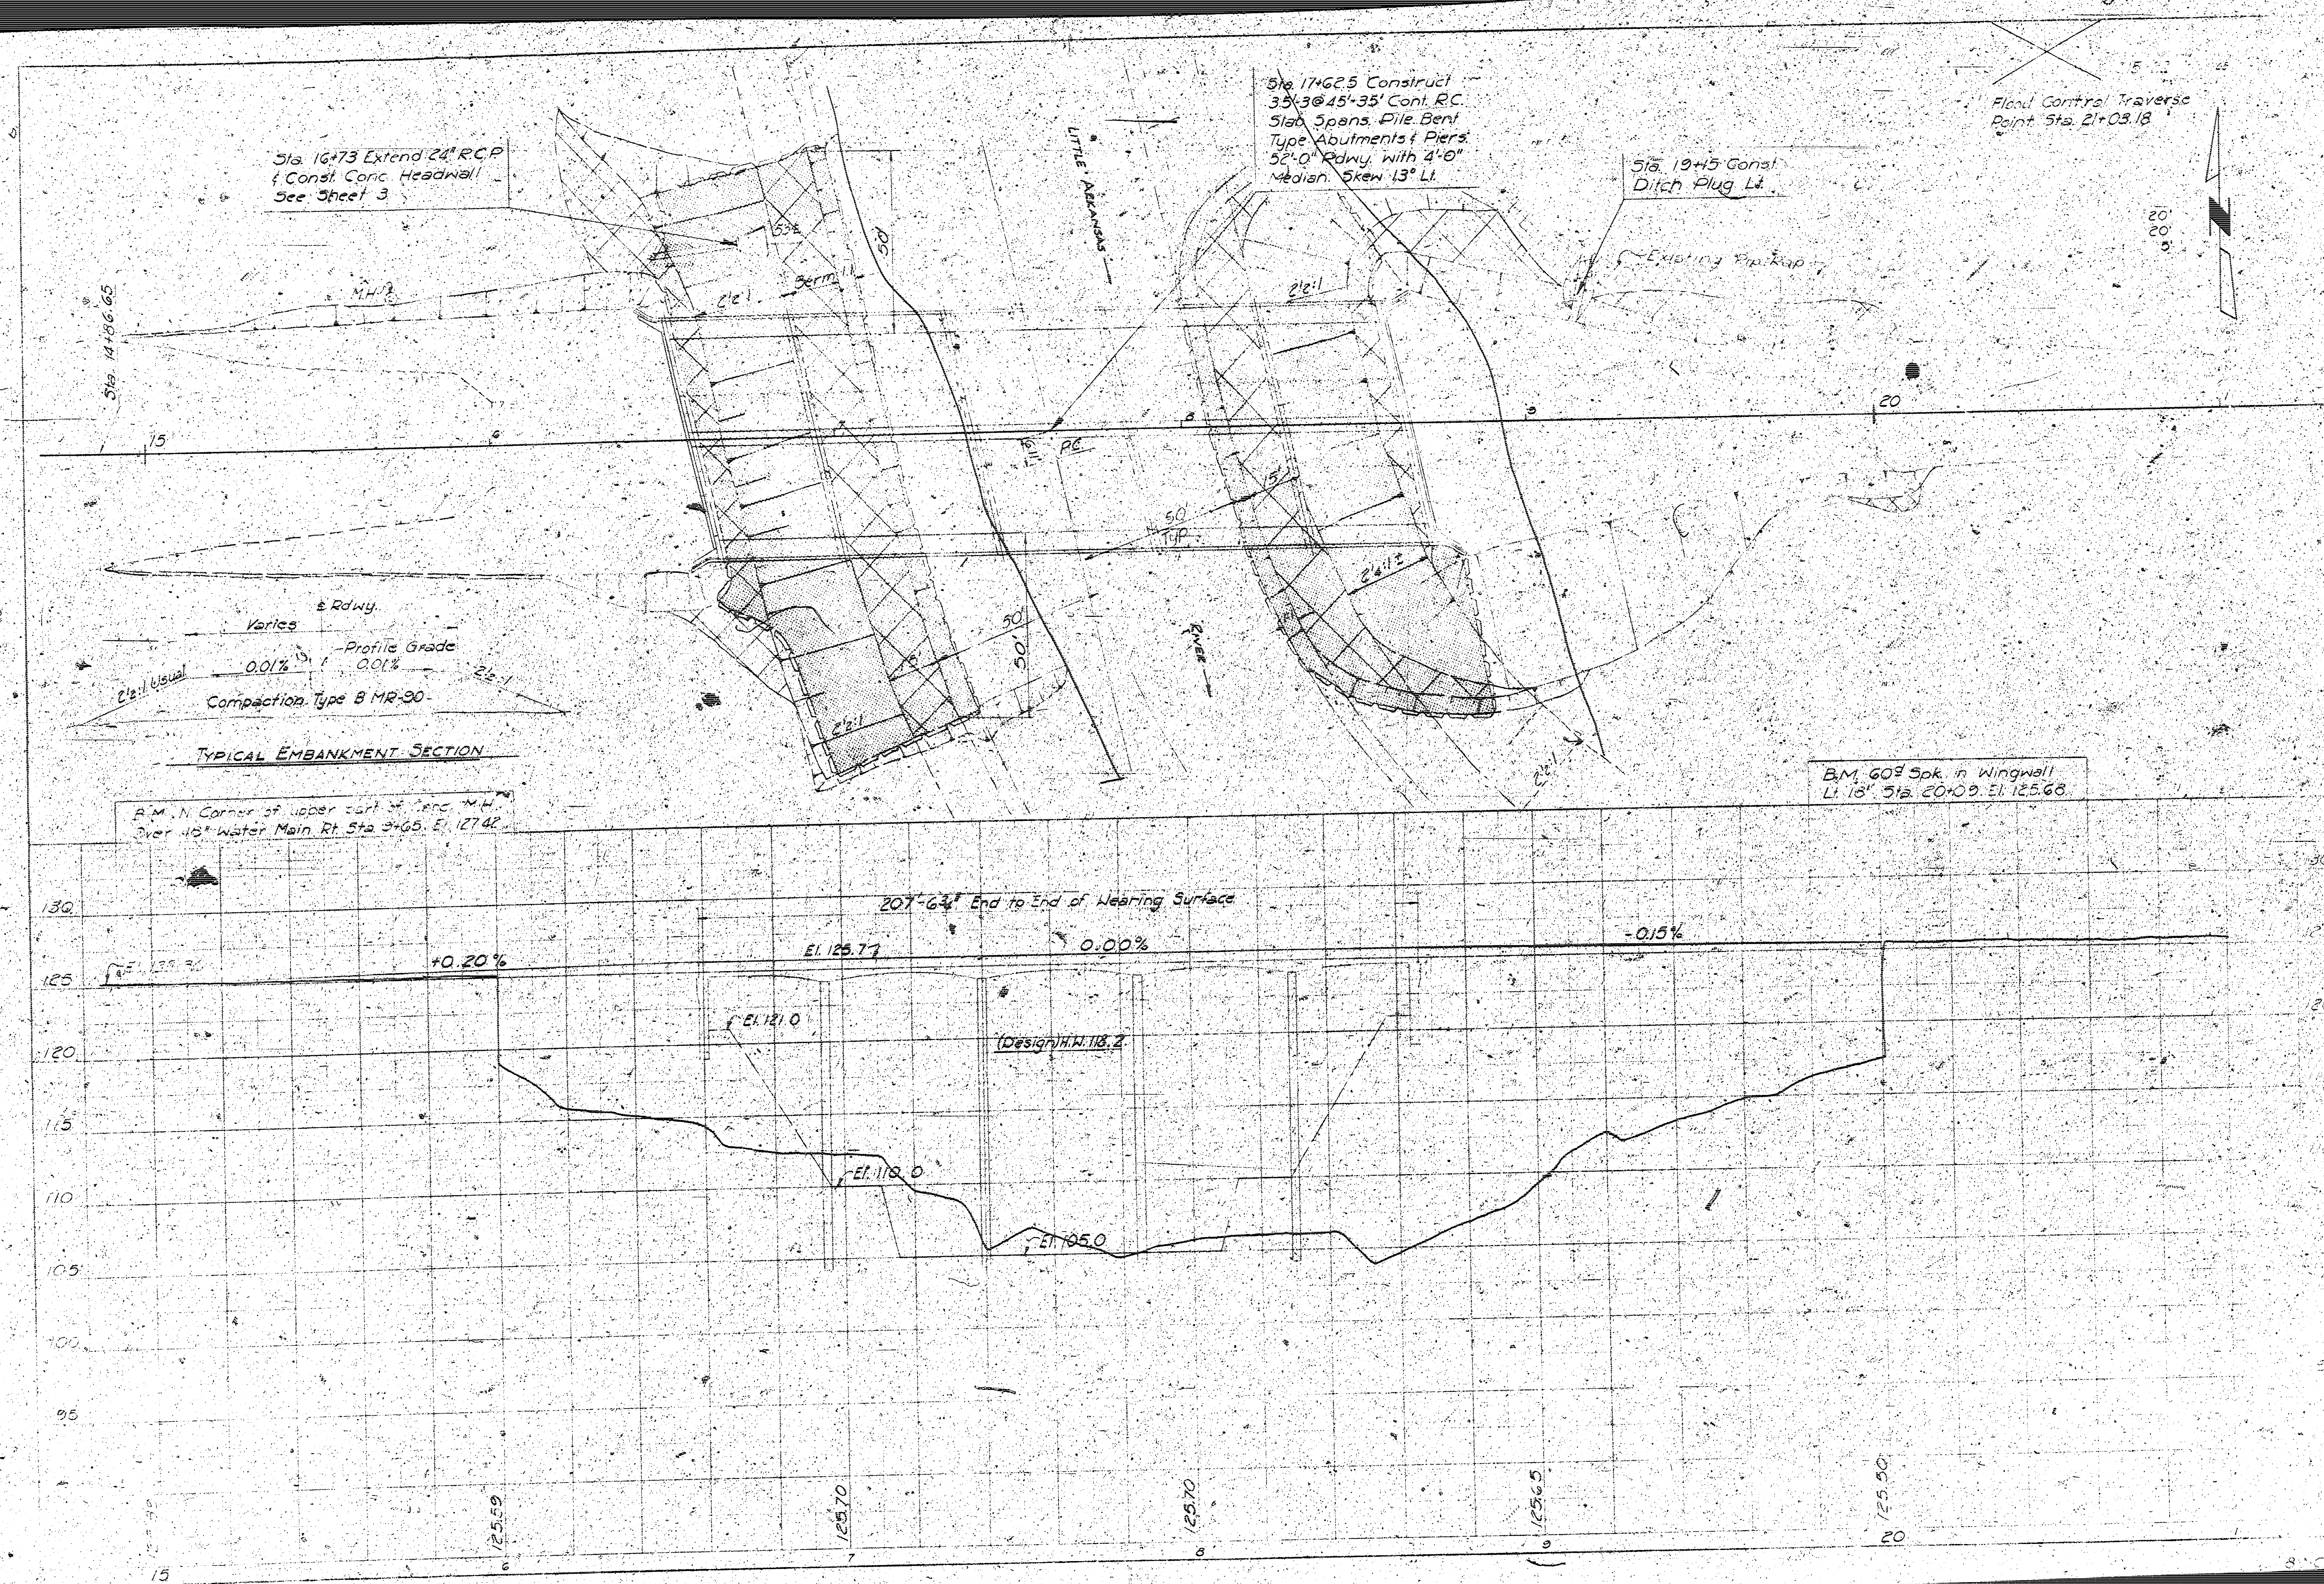

JG JG RLV DH

TYPICAL CHANNEL SECTION

PC 89-C-3



