




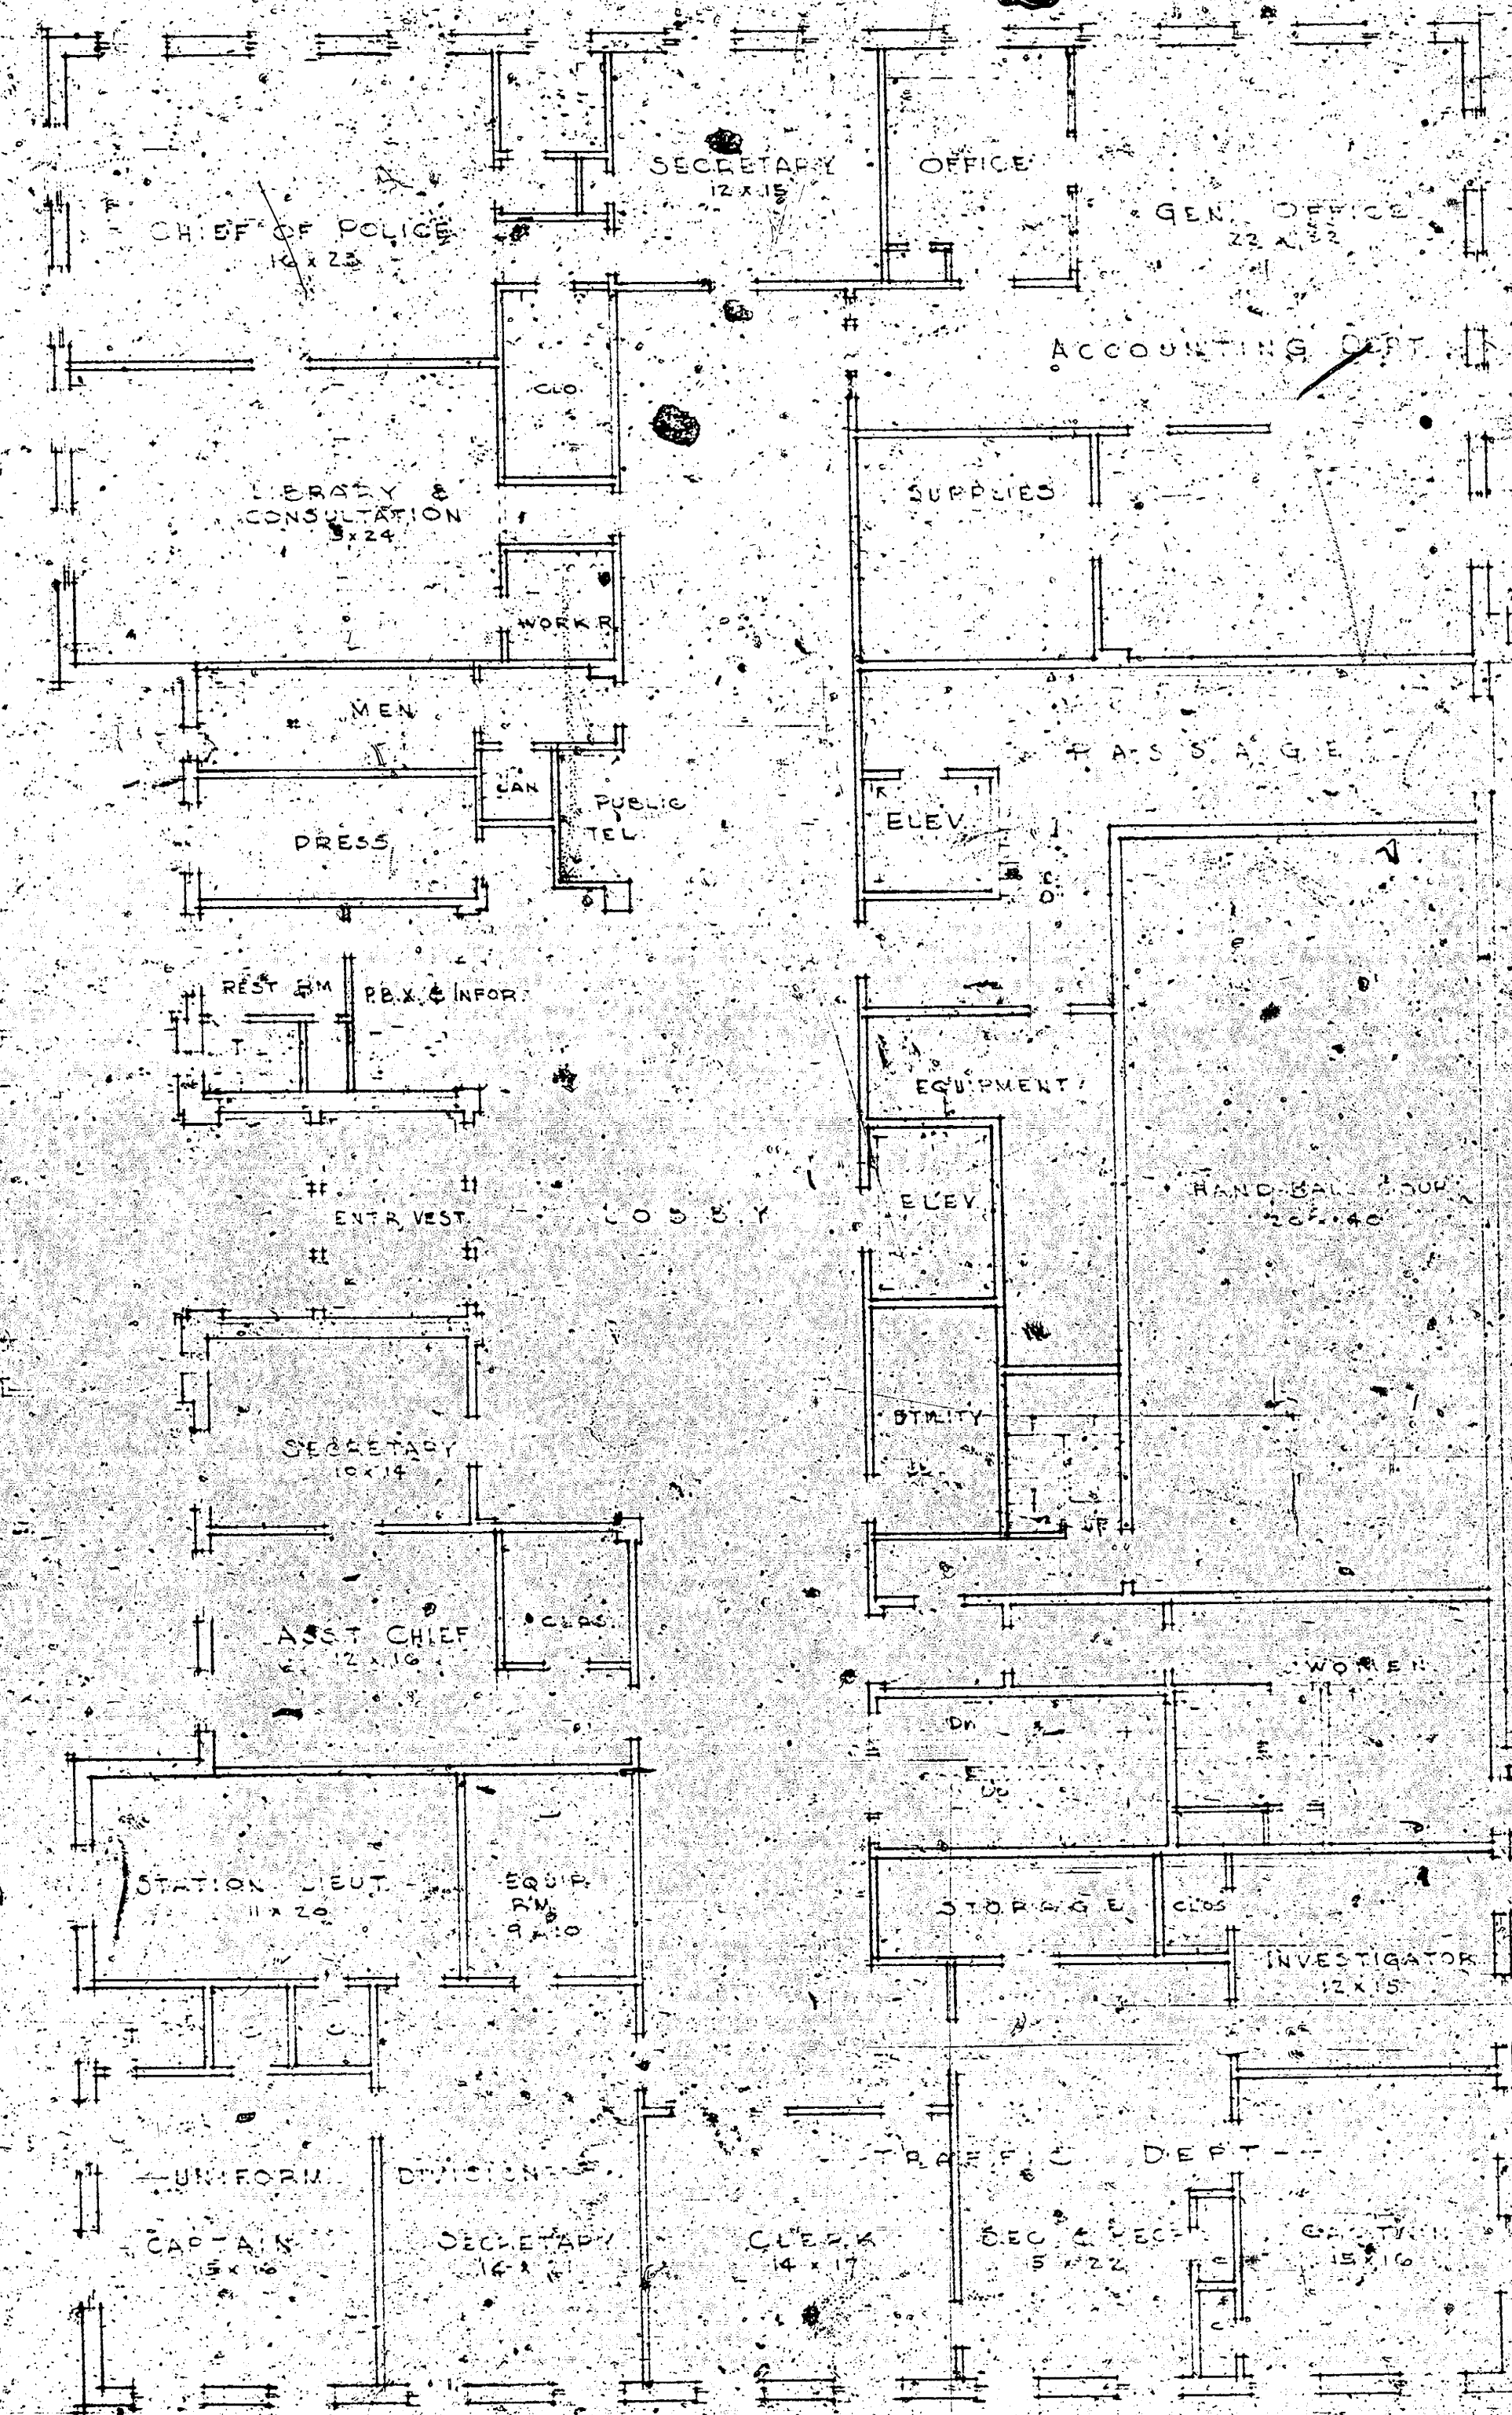

A BUILDING FOR
WICHITA POLICE DEPARTMENT
CITY OF WICHITA, OWNERS
WICHITA, KANS.
FORSELMAN & DARR
OCT 24, 1944

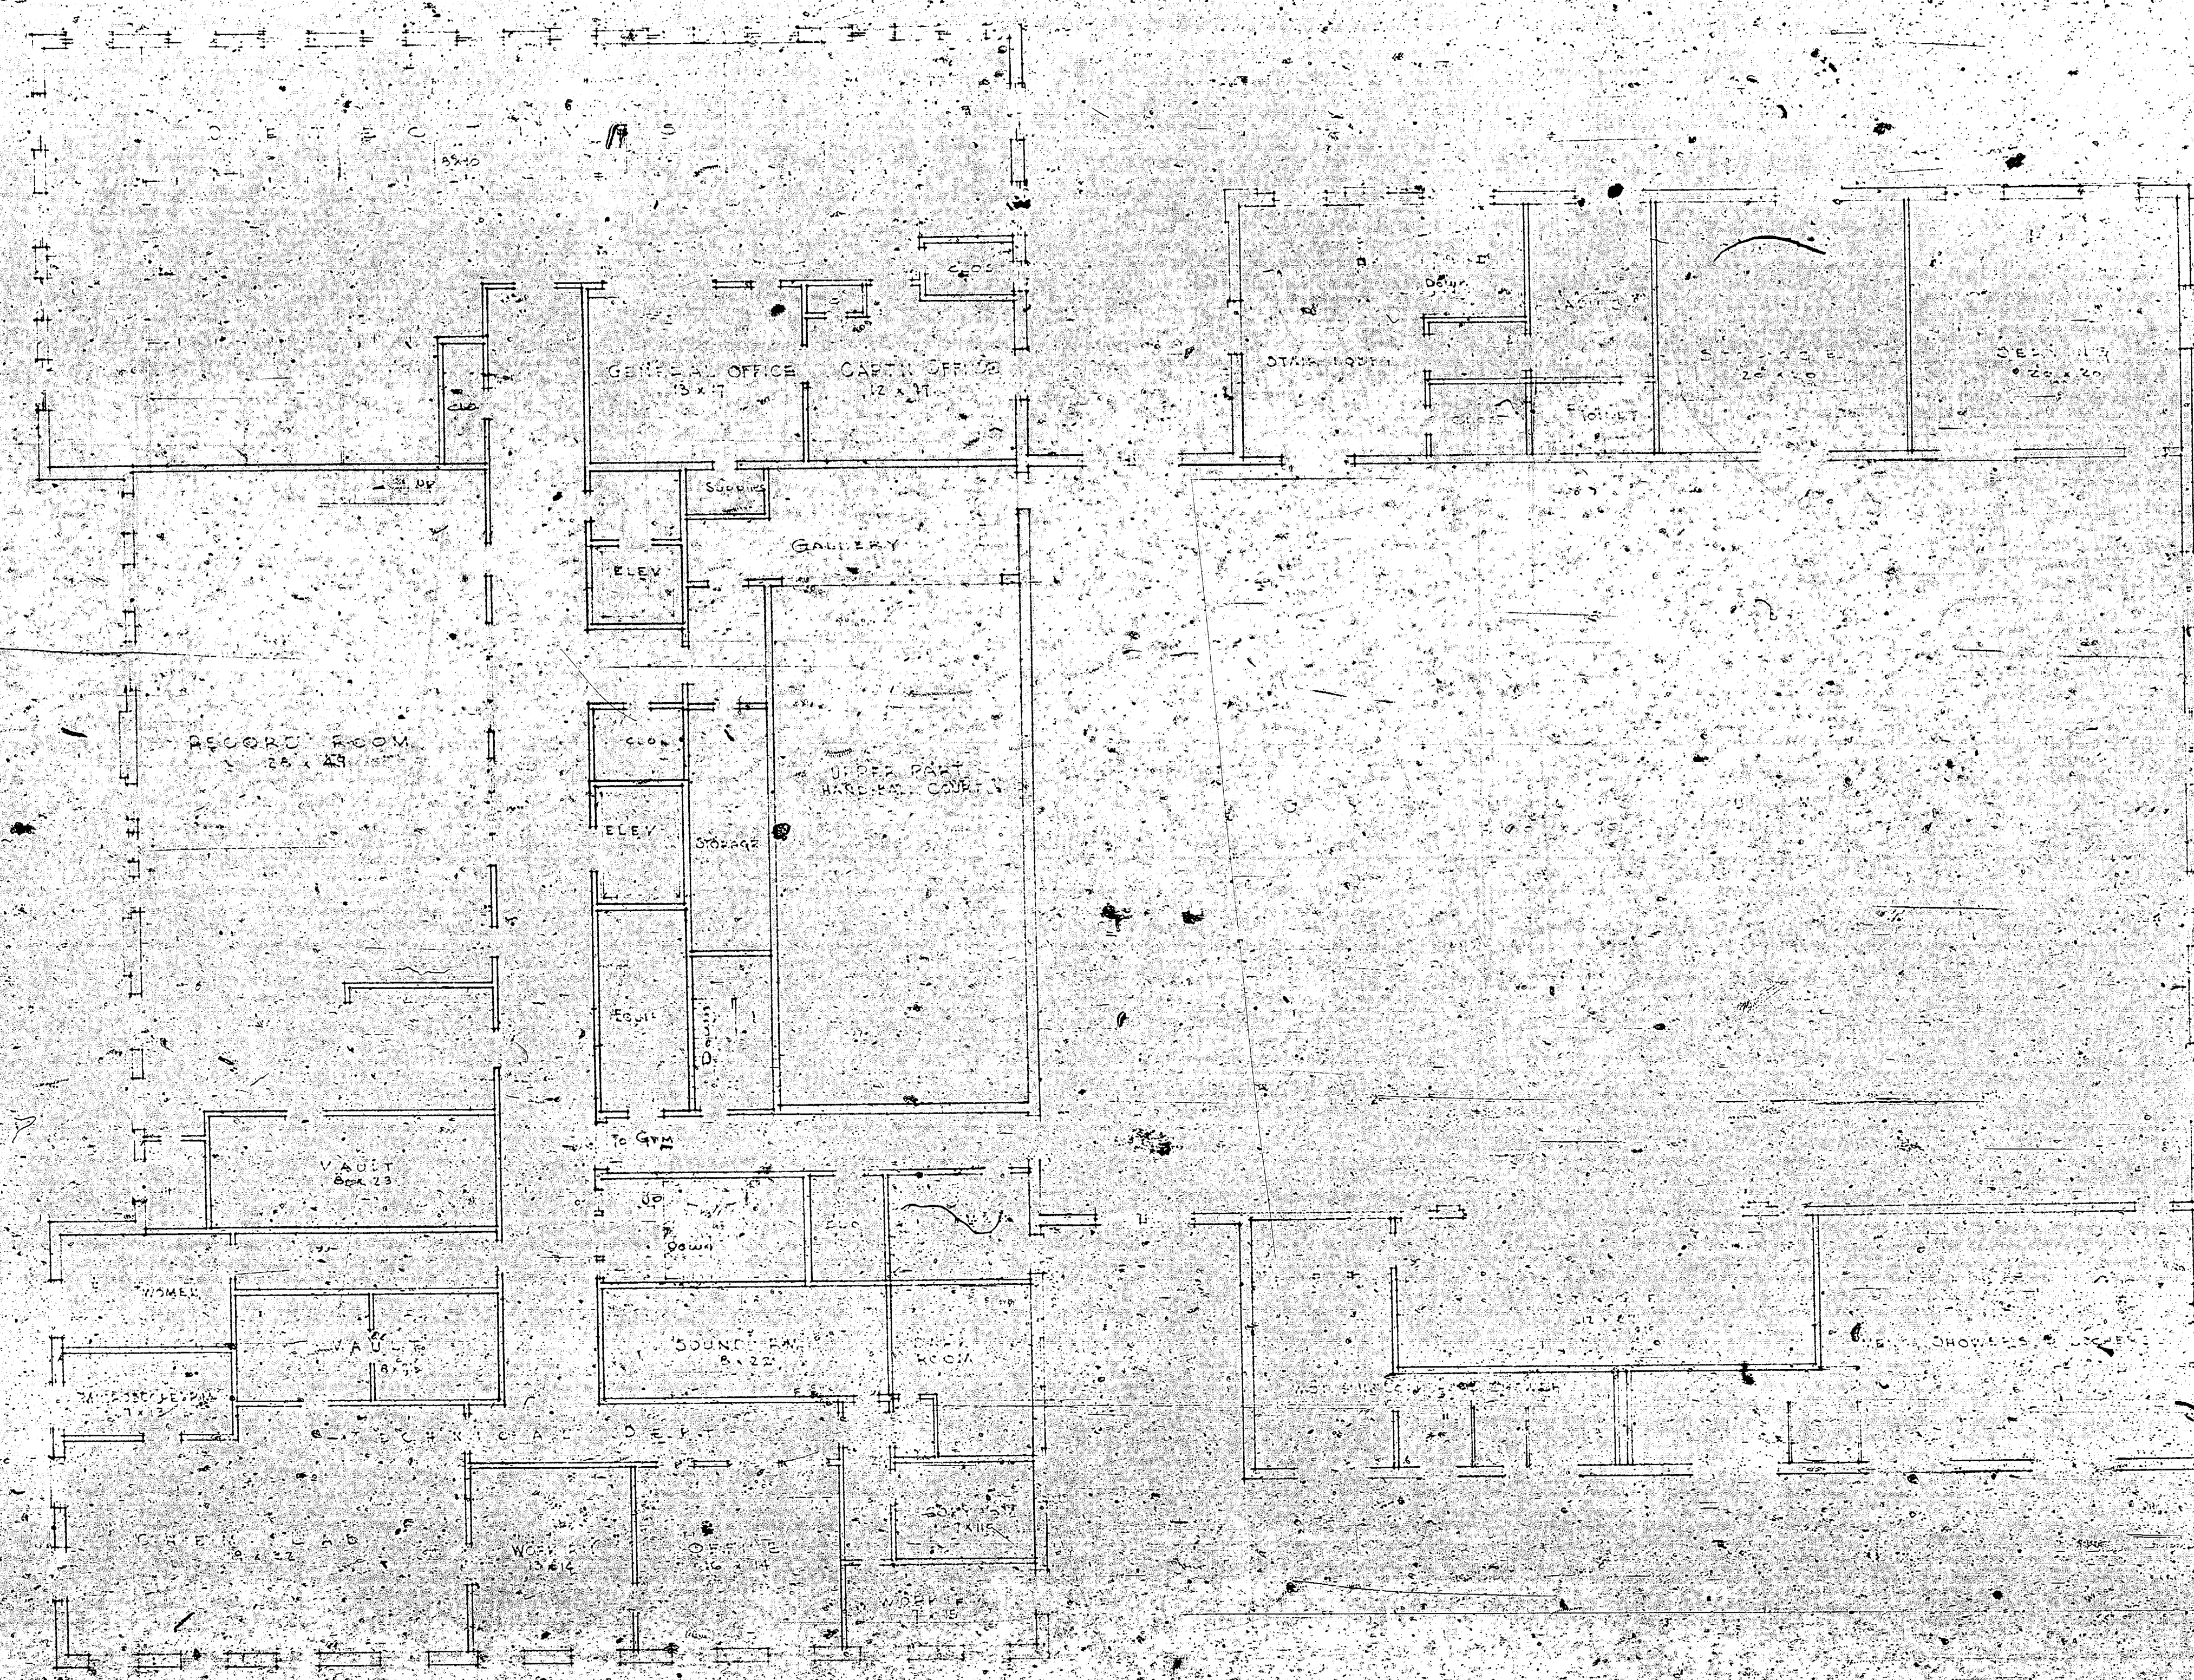

A BUILDING FOR
 CHITA POLICE DEPARTMENT
 BY WICHITA - OWNERS
 1913

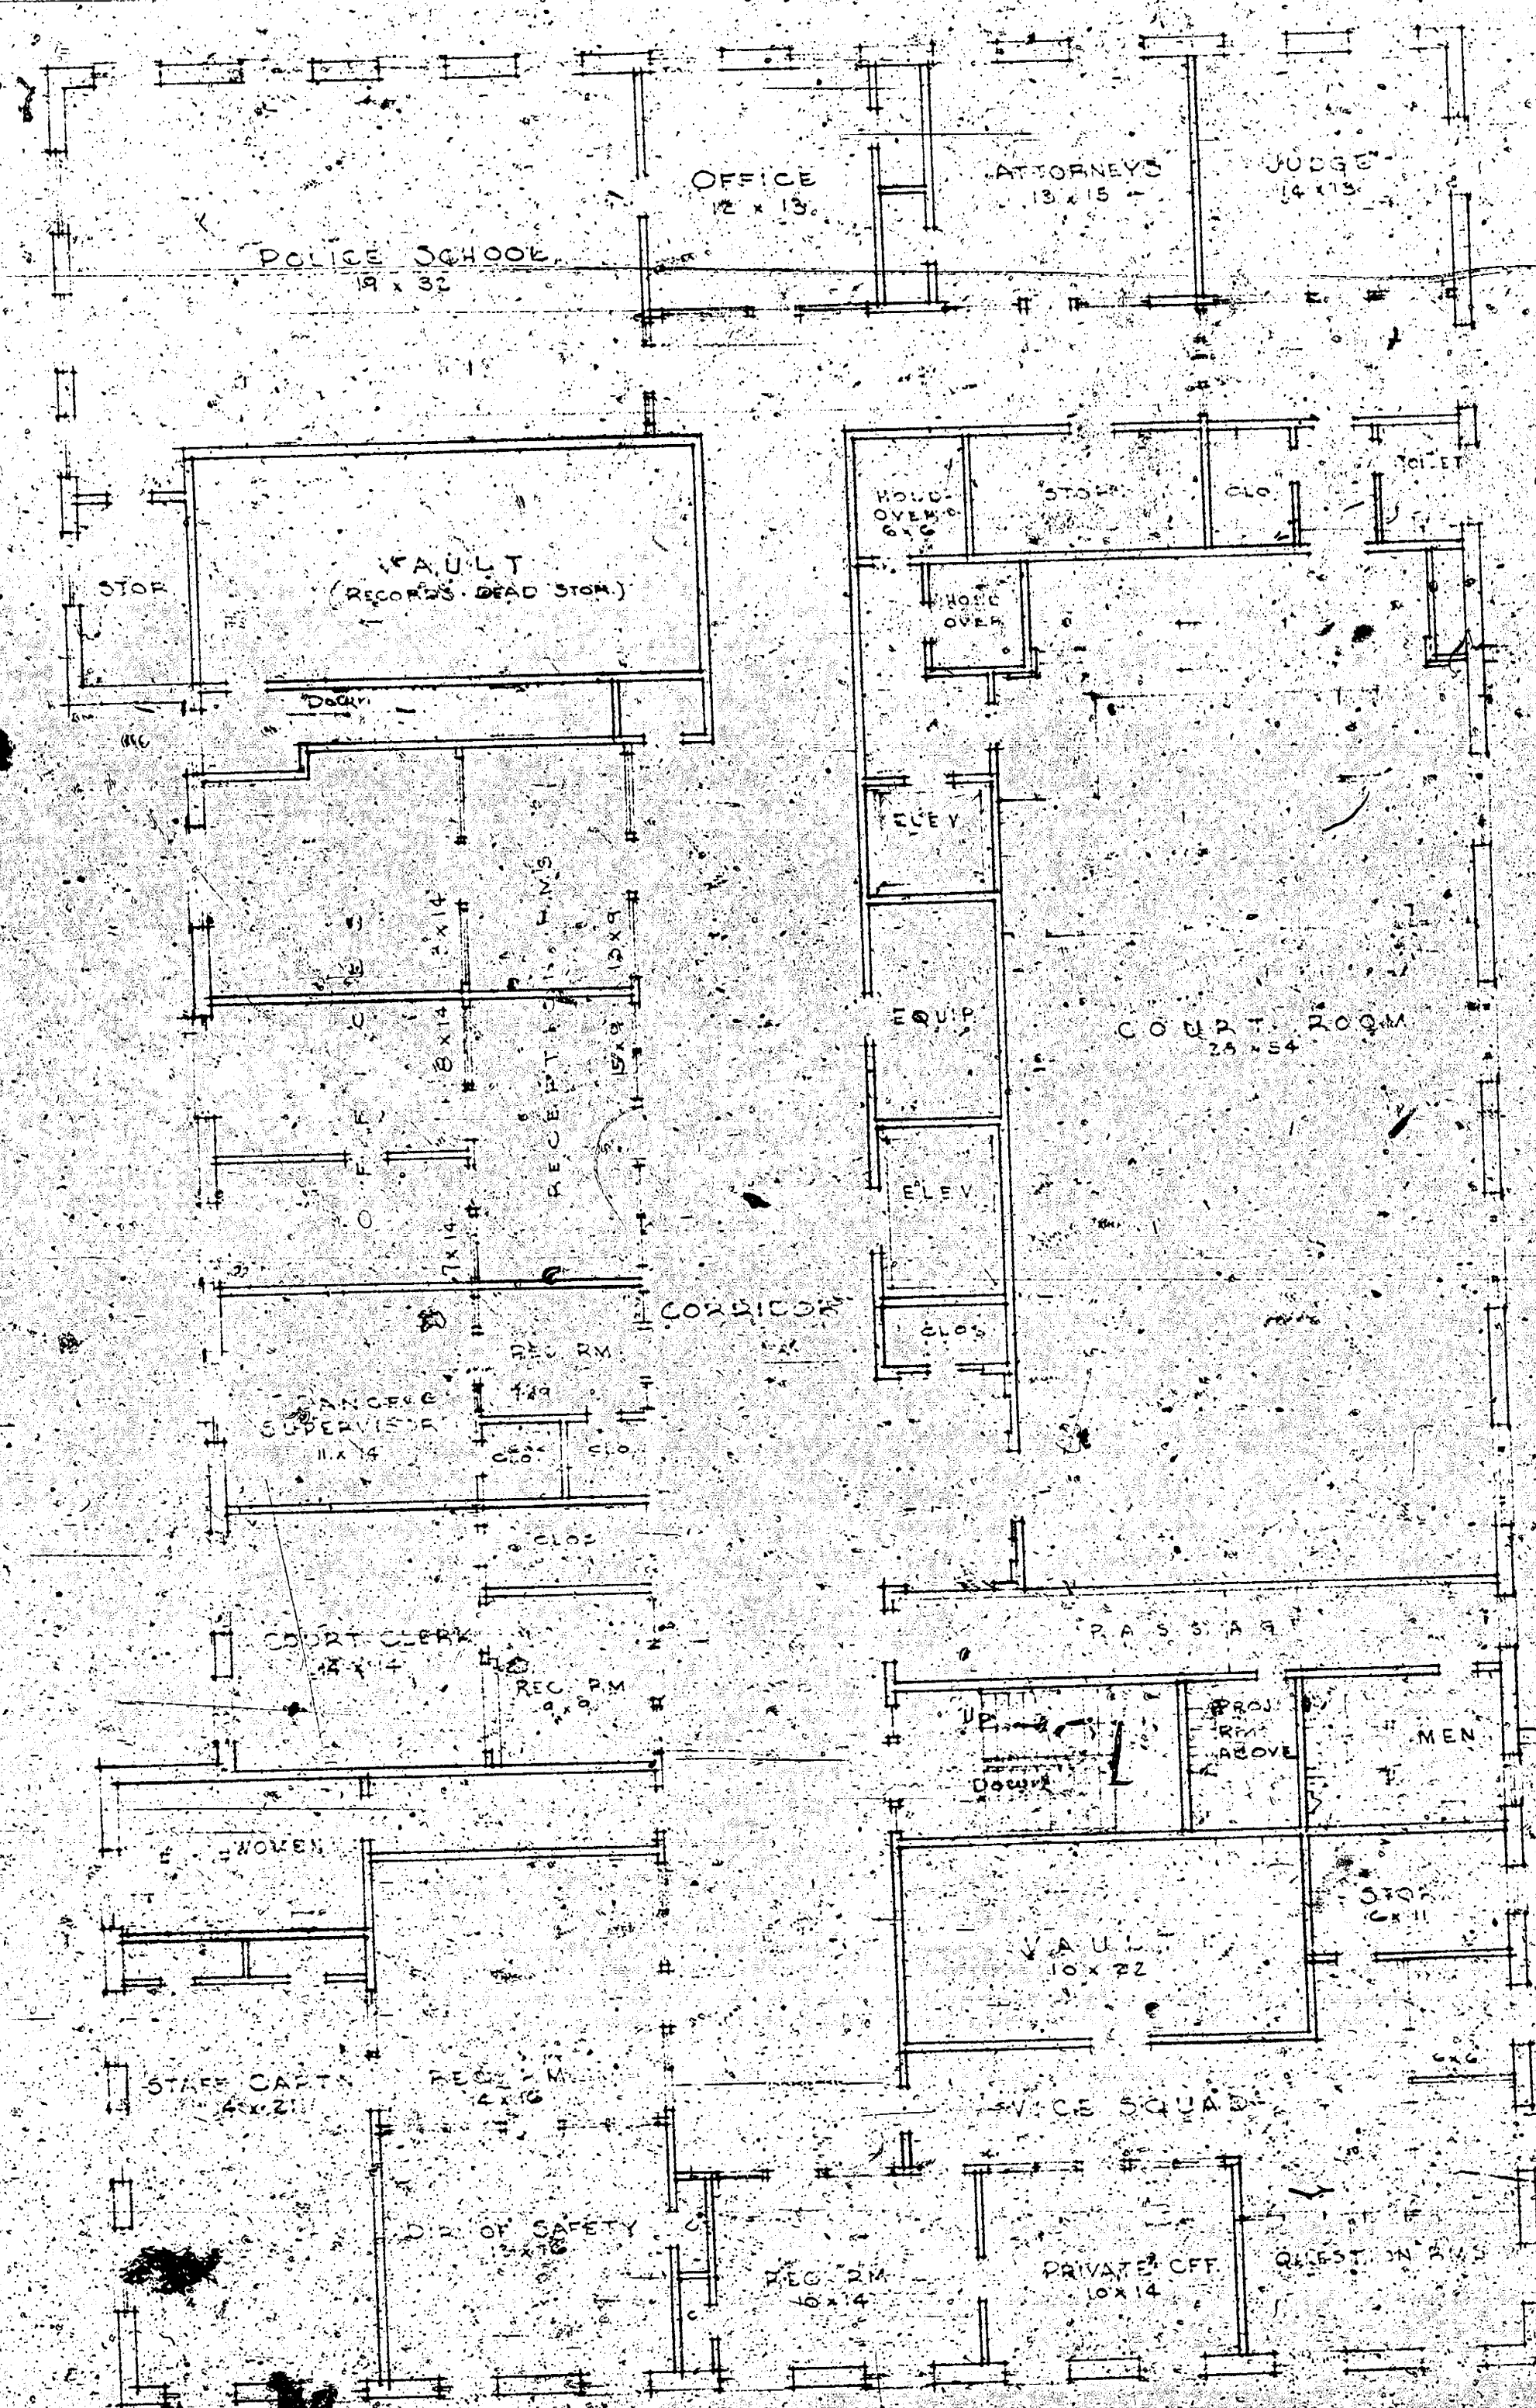

SECOND FLOOR PLAN
 OF BUILDING FOR
 WICHITA POLICE DEPARTMENT
 CITY OF WICHITA, KANSAS
 DESIGNED BY
 J. H. BROWN