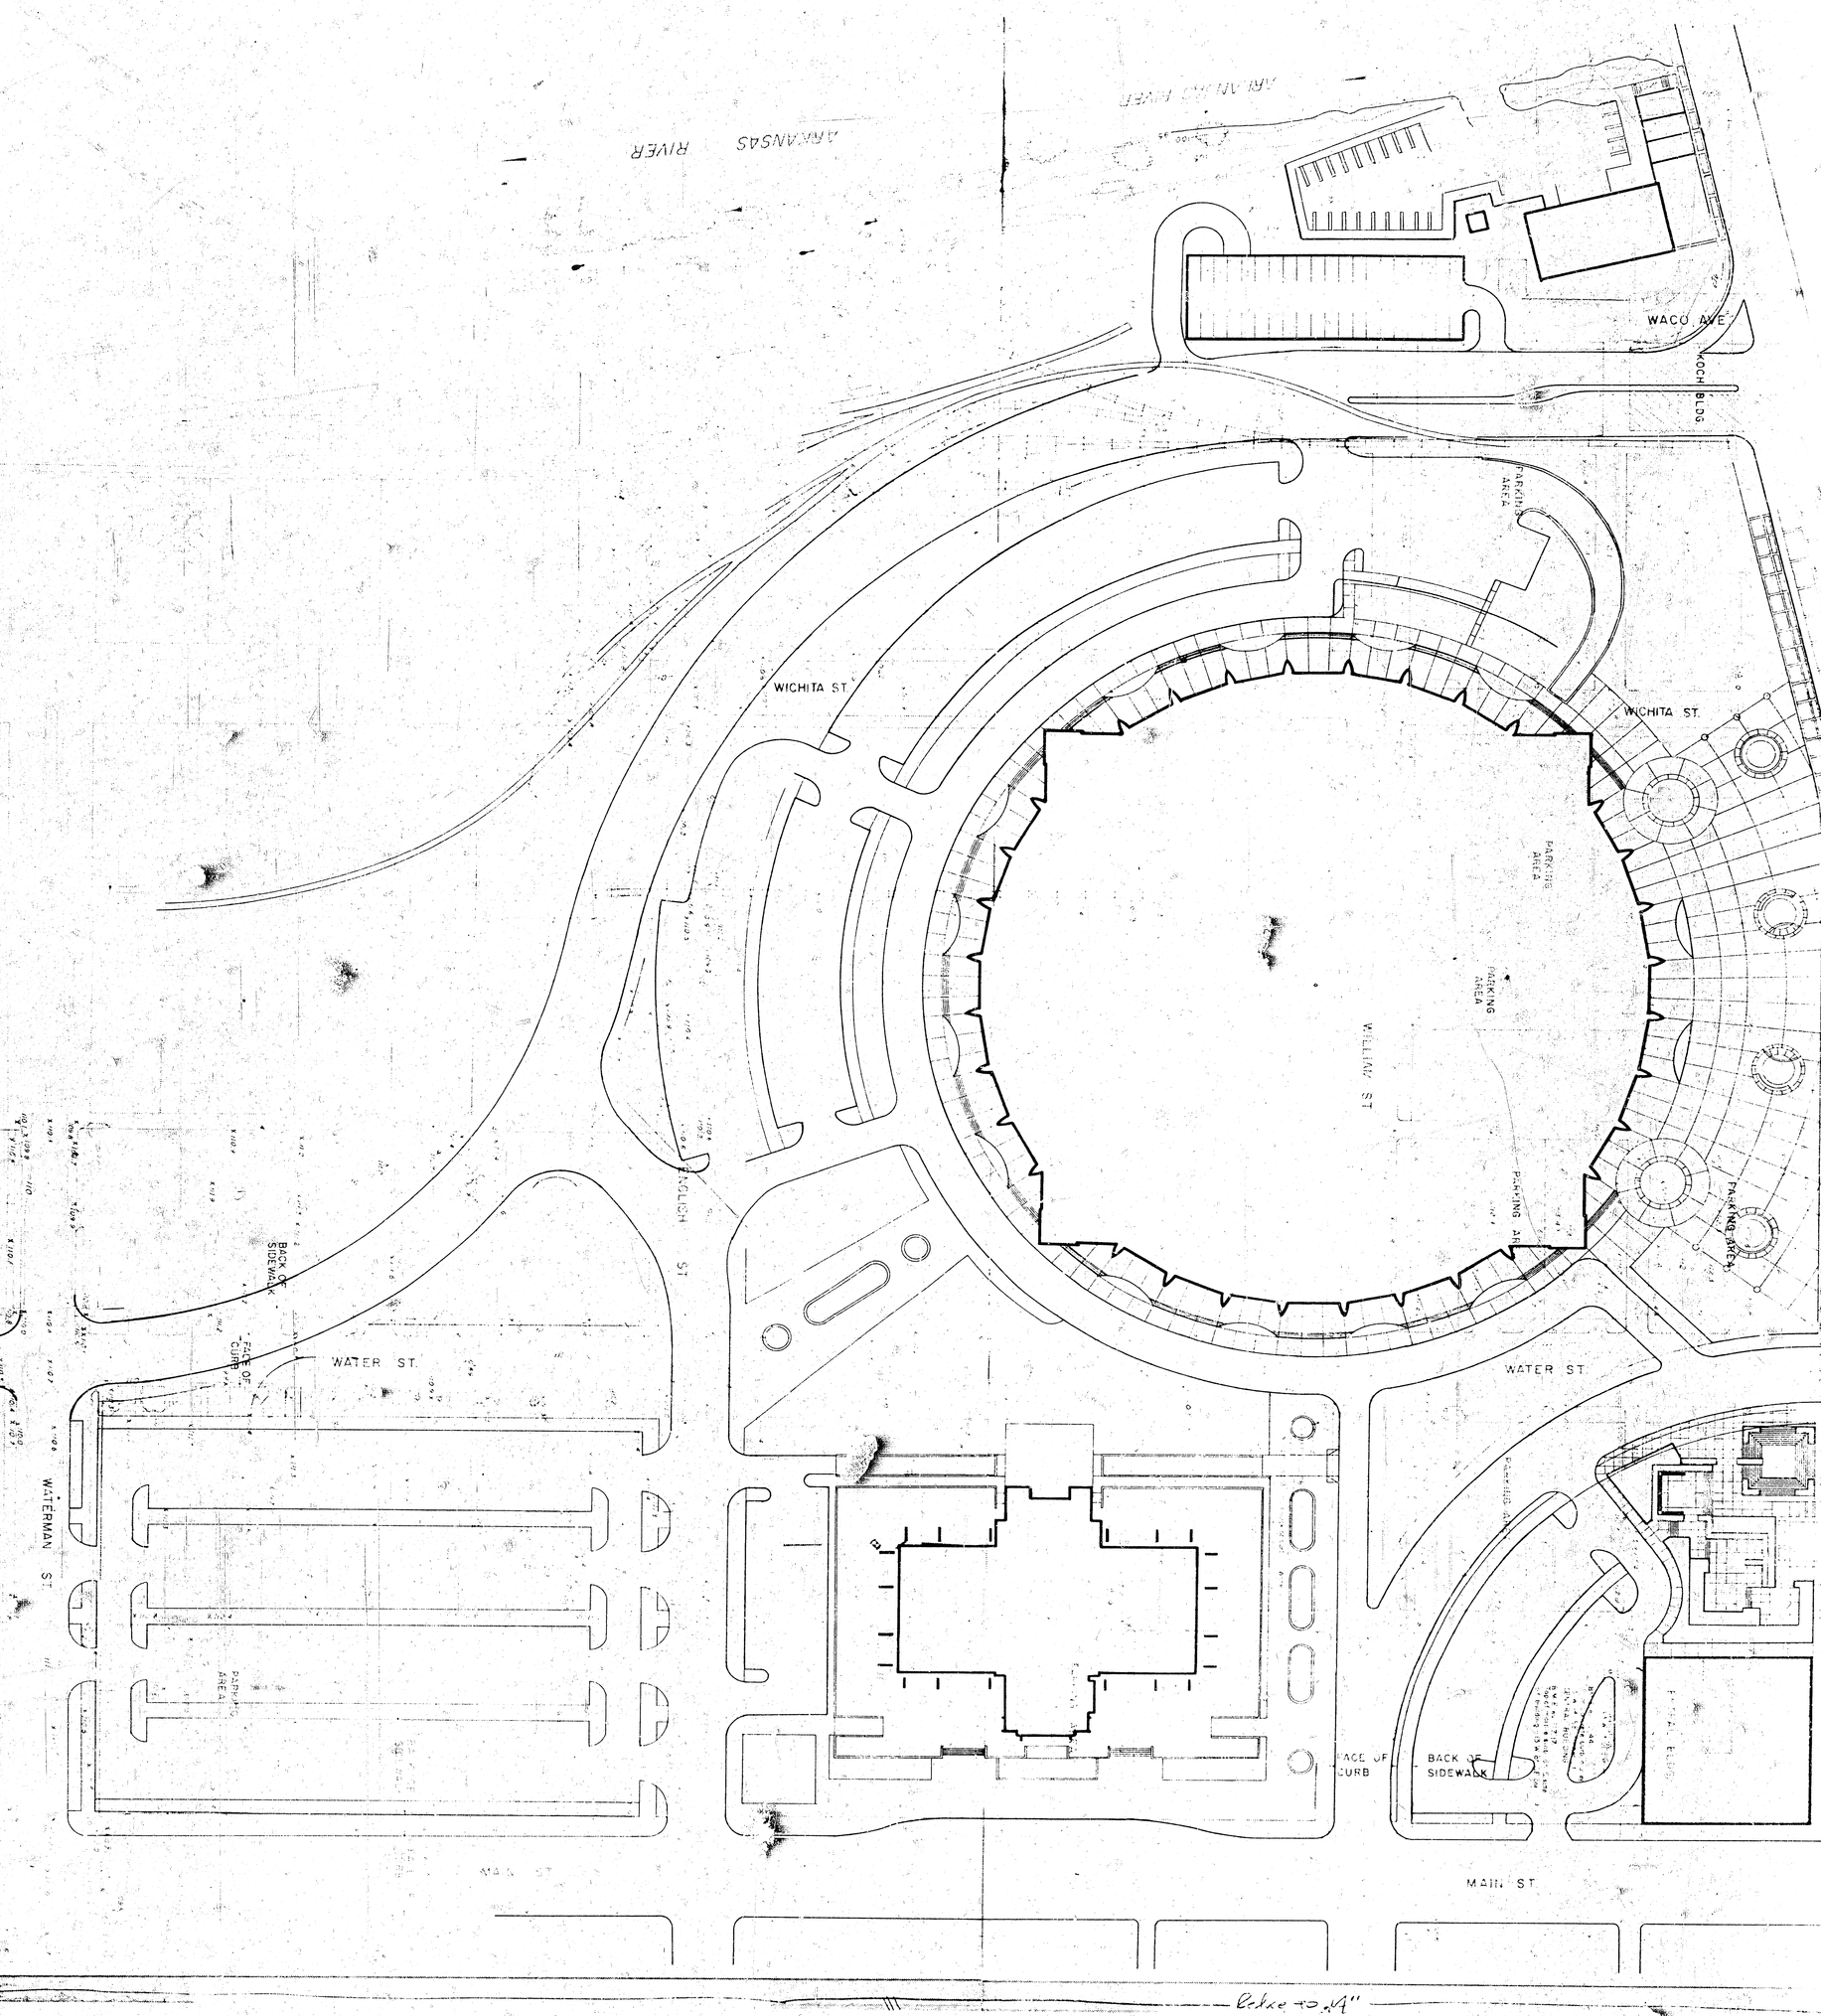
ARKANSAS RIVER
WACO AVE.
KOCH BLDG.
PARKING AREA
WICHITA ST.
WILLIAM ST.
PARKING AREA
WATER ST.
BACK OF SIDEWALK
FACE OF CURB
WATERMAN ST.
MAIN ST.

WACO AVE

KOCH BLDG.

PARKING AREA

WICHITA ST.

PARKING AREA

PARKING AREA

PARKING AREA

DOUGLAS AVE.

FACE OF CURB

WATER ST.

BACK OF SIDEWALK

MAIN ST.

WEBB ST.

PAVED ARE

WICHITA ST.

FACE OF CURB

BACK OF SIDEWALK

FIRST ST.

BACK OF SIDEWALK

FACE OF CURB

WATER ST.