

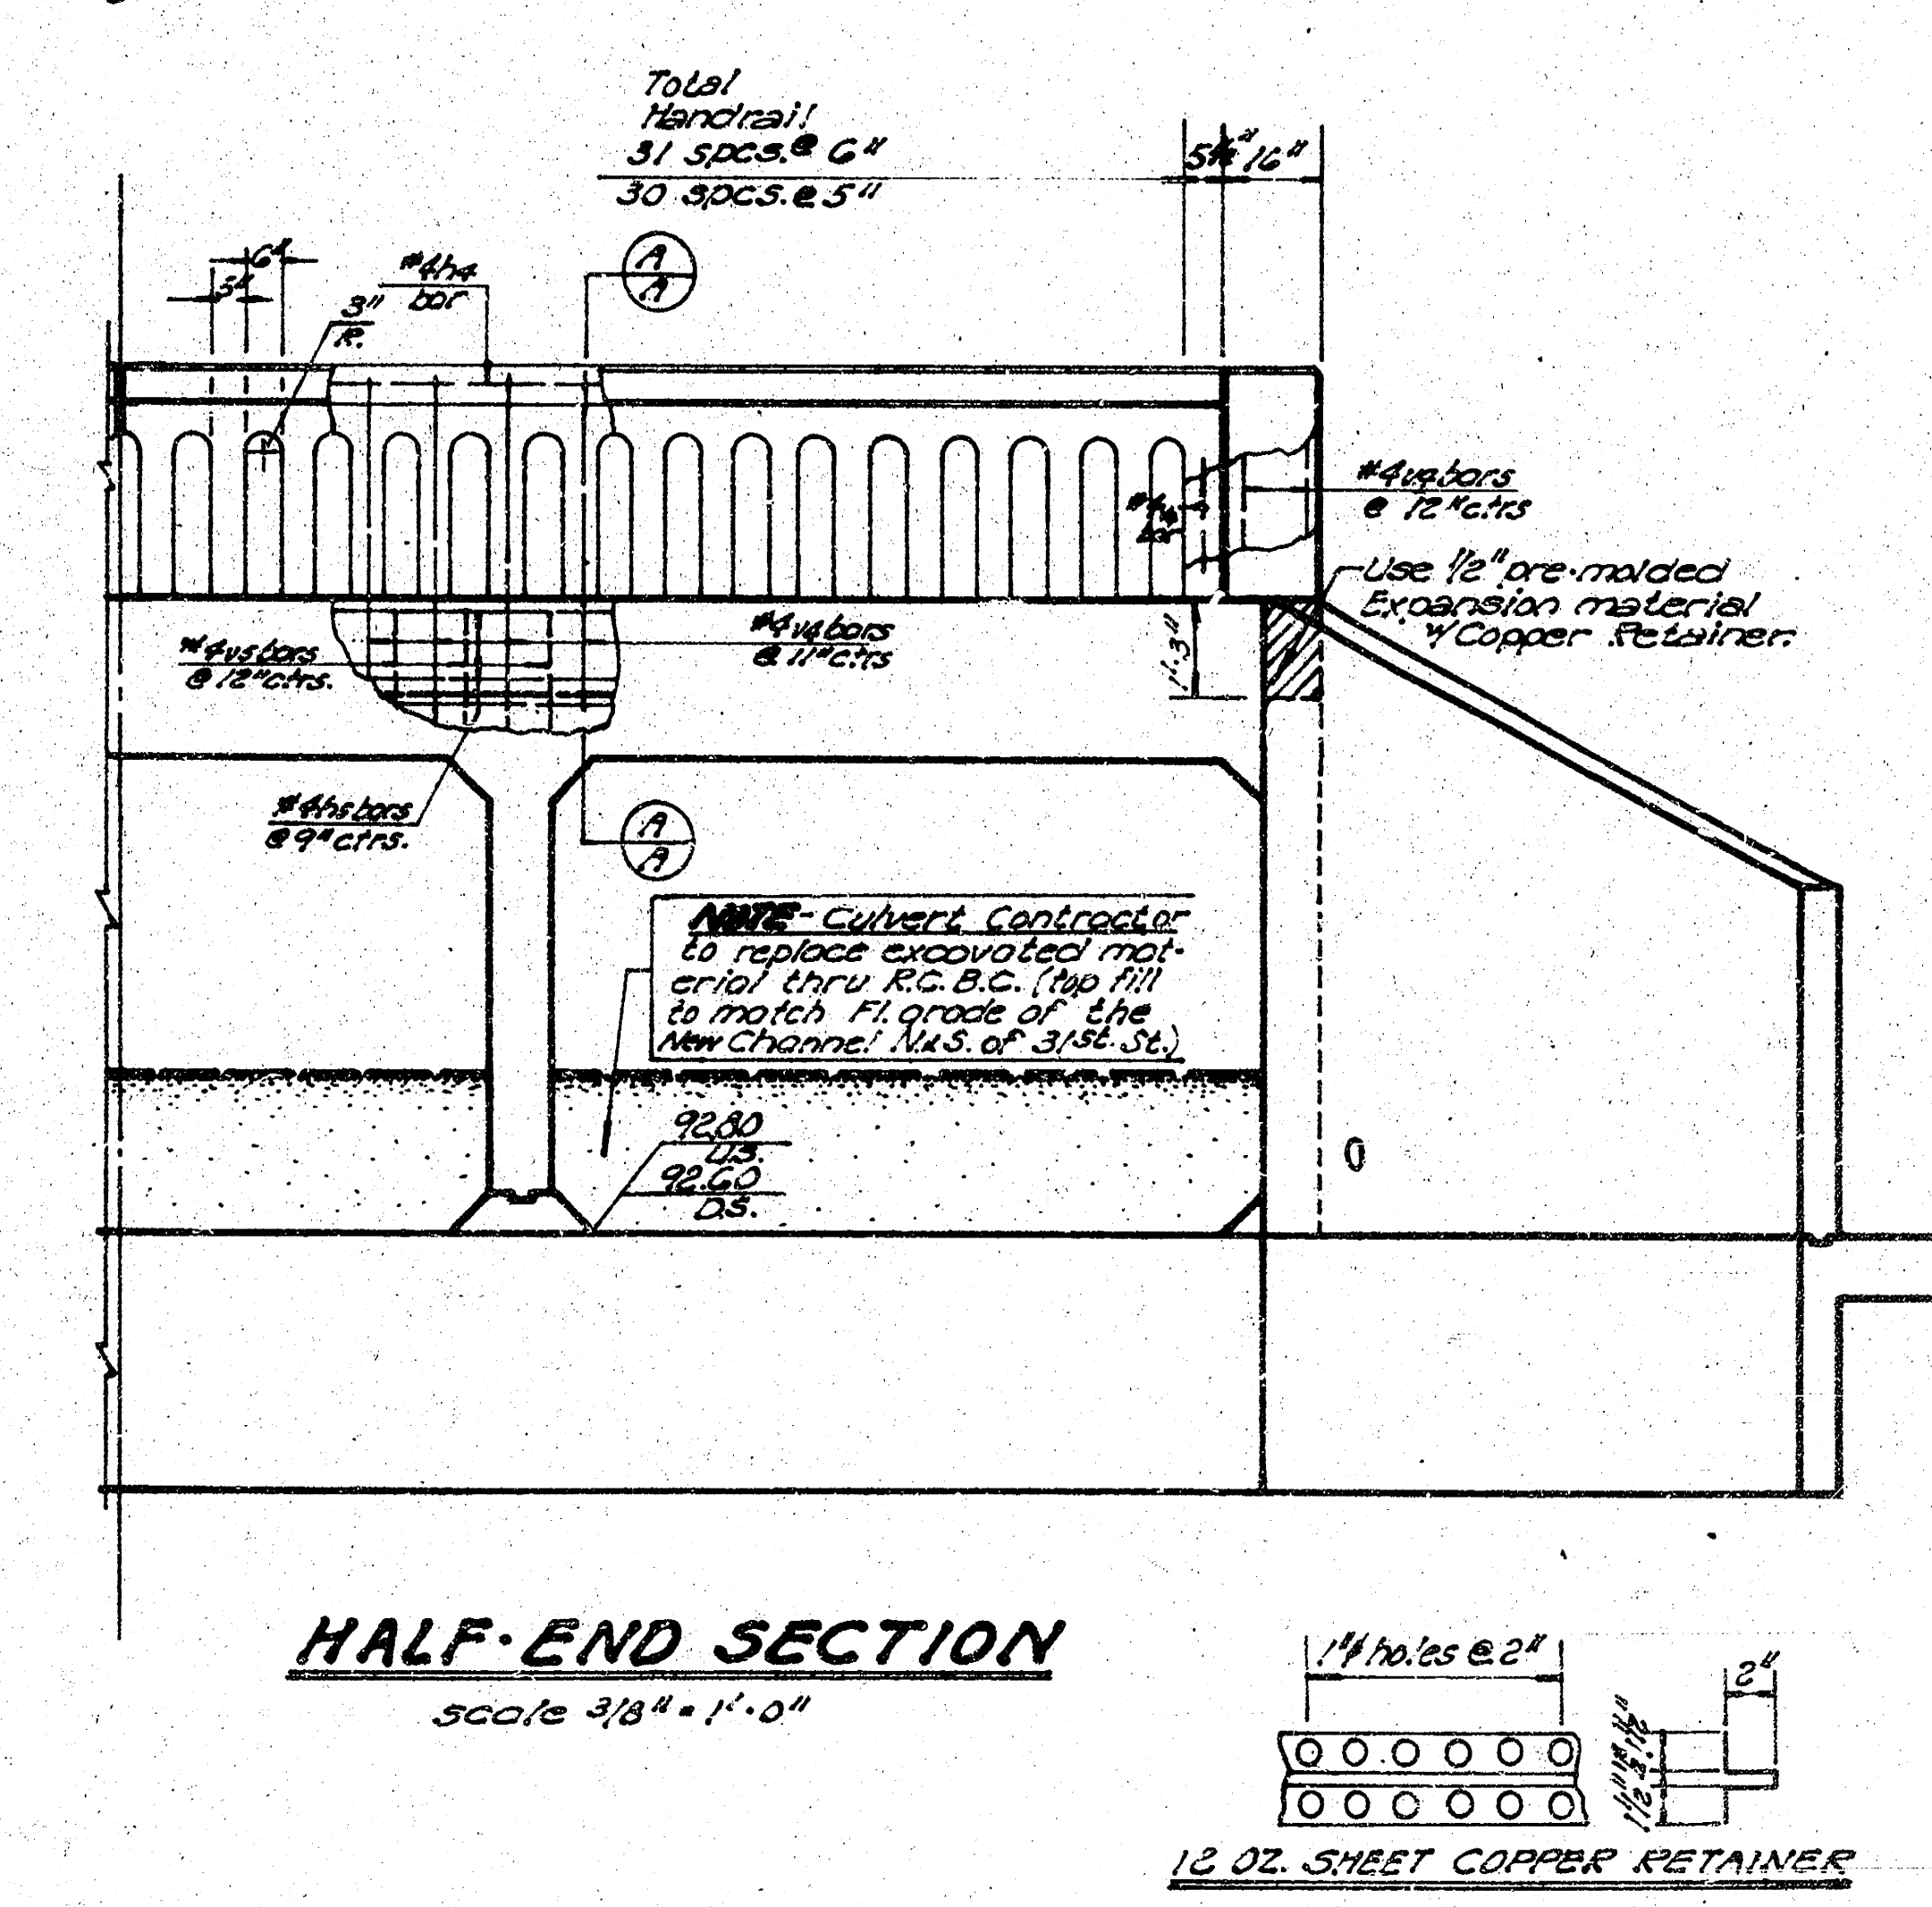
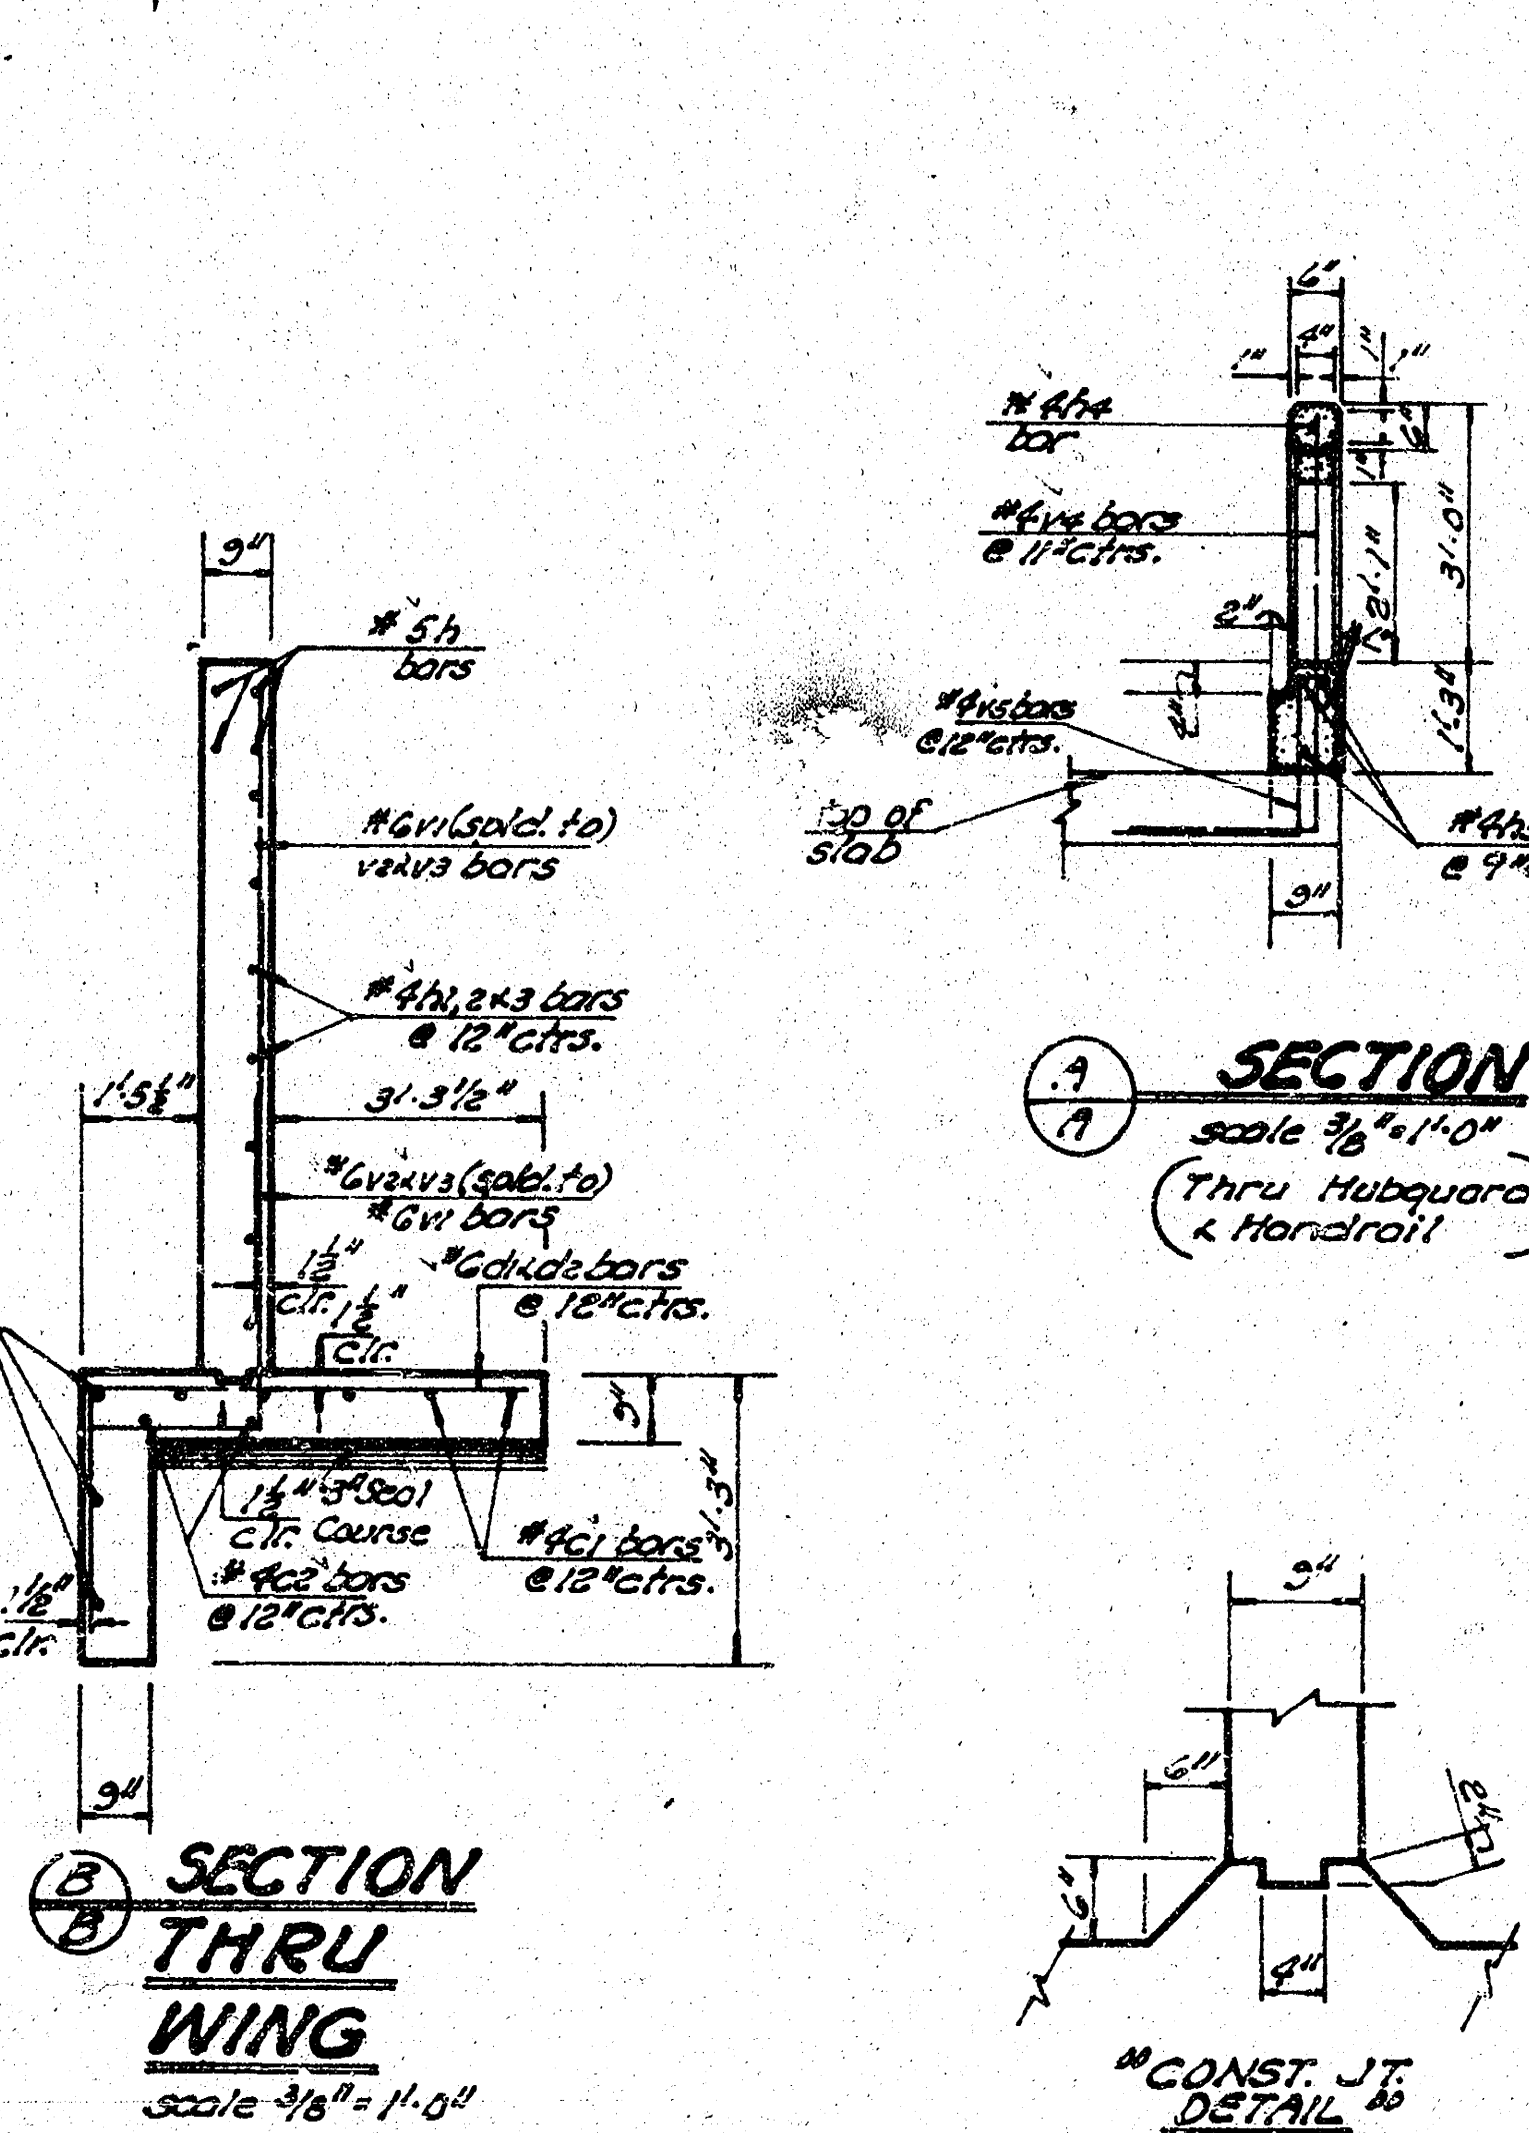
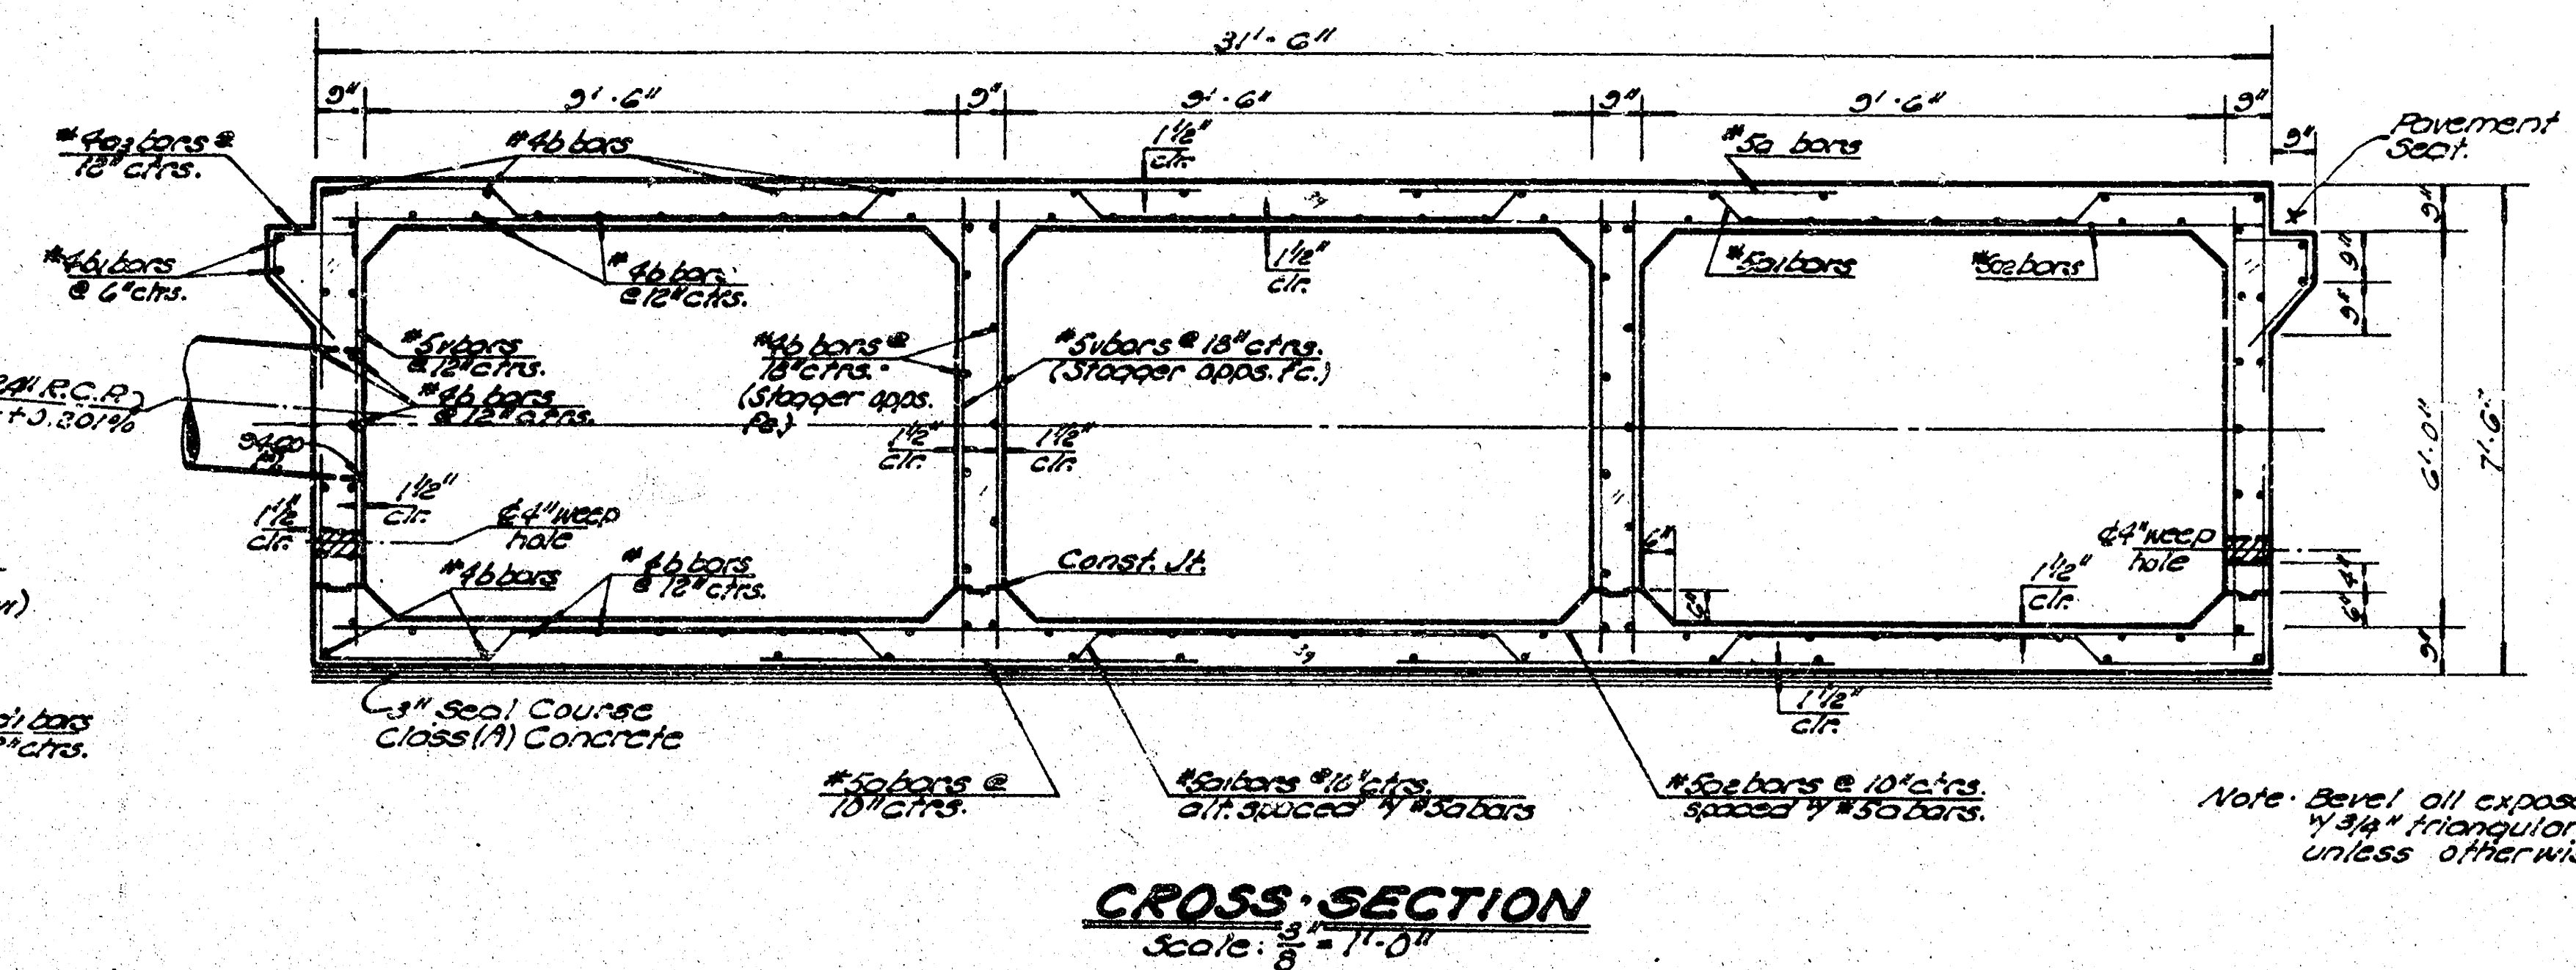


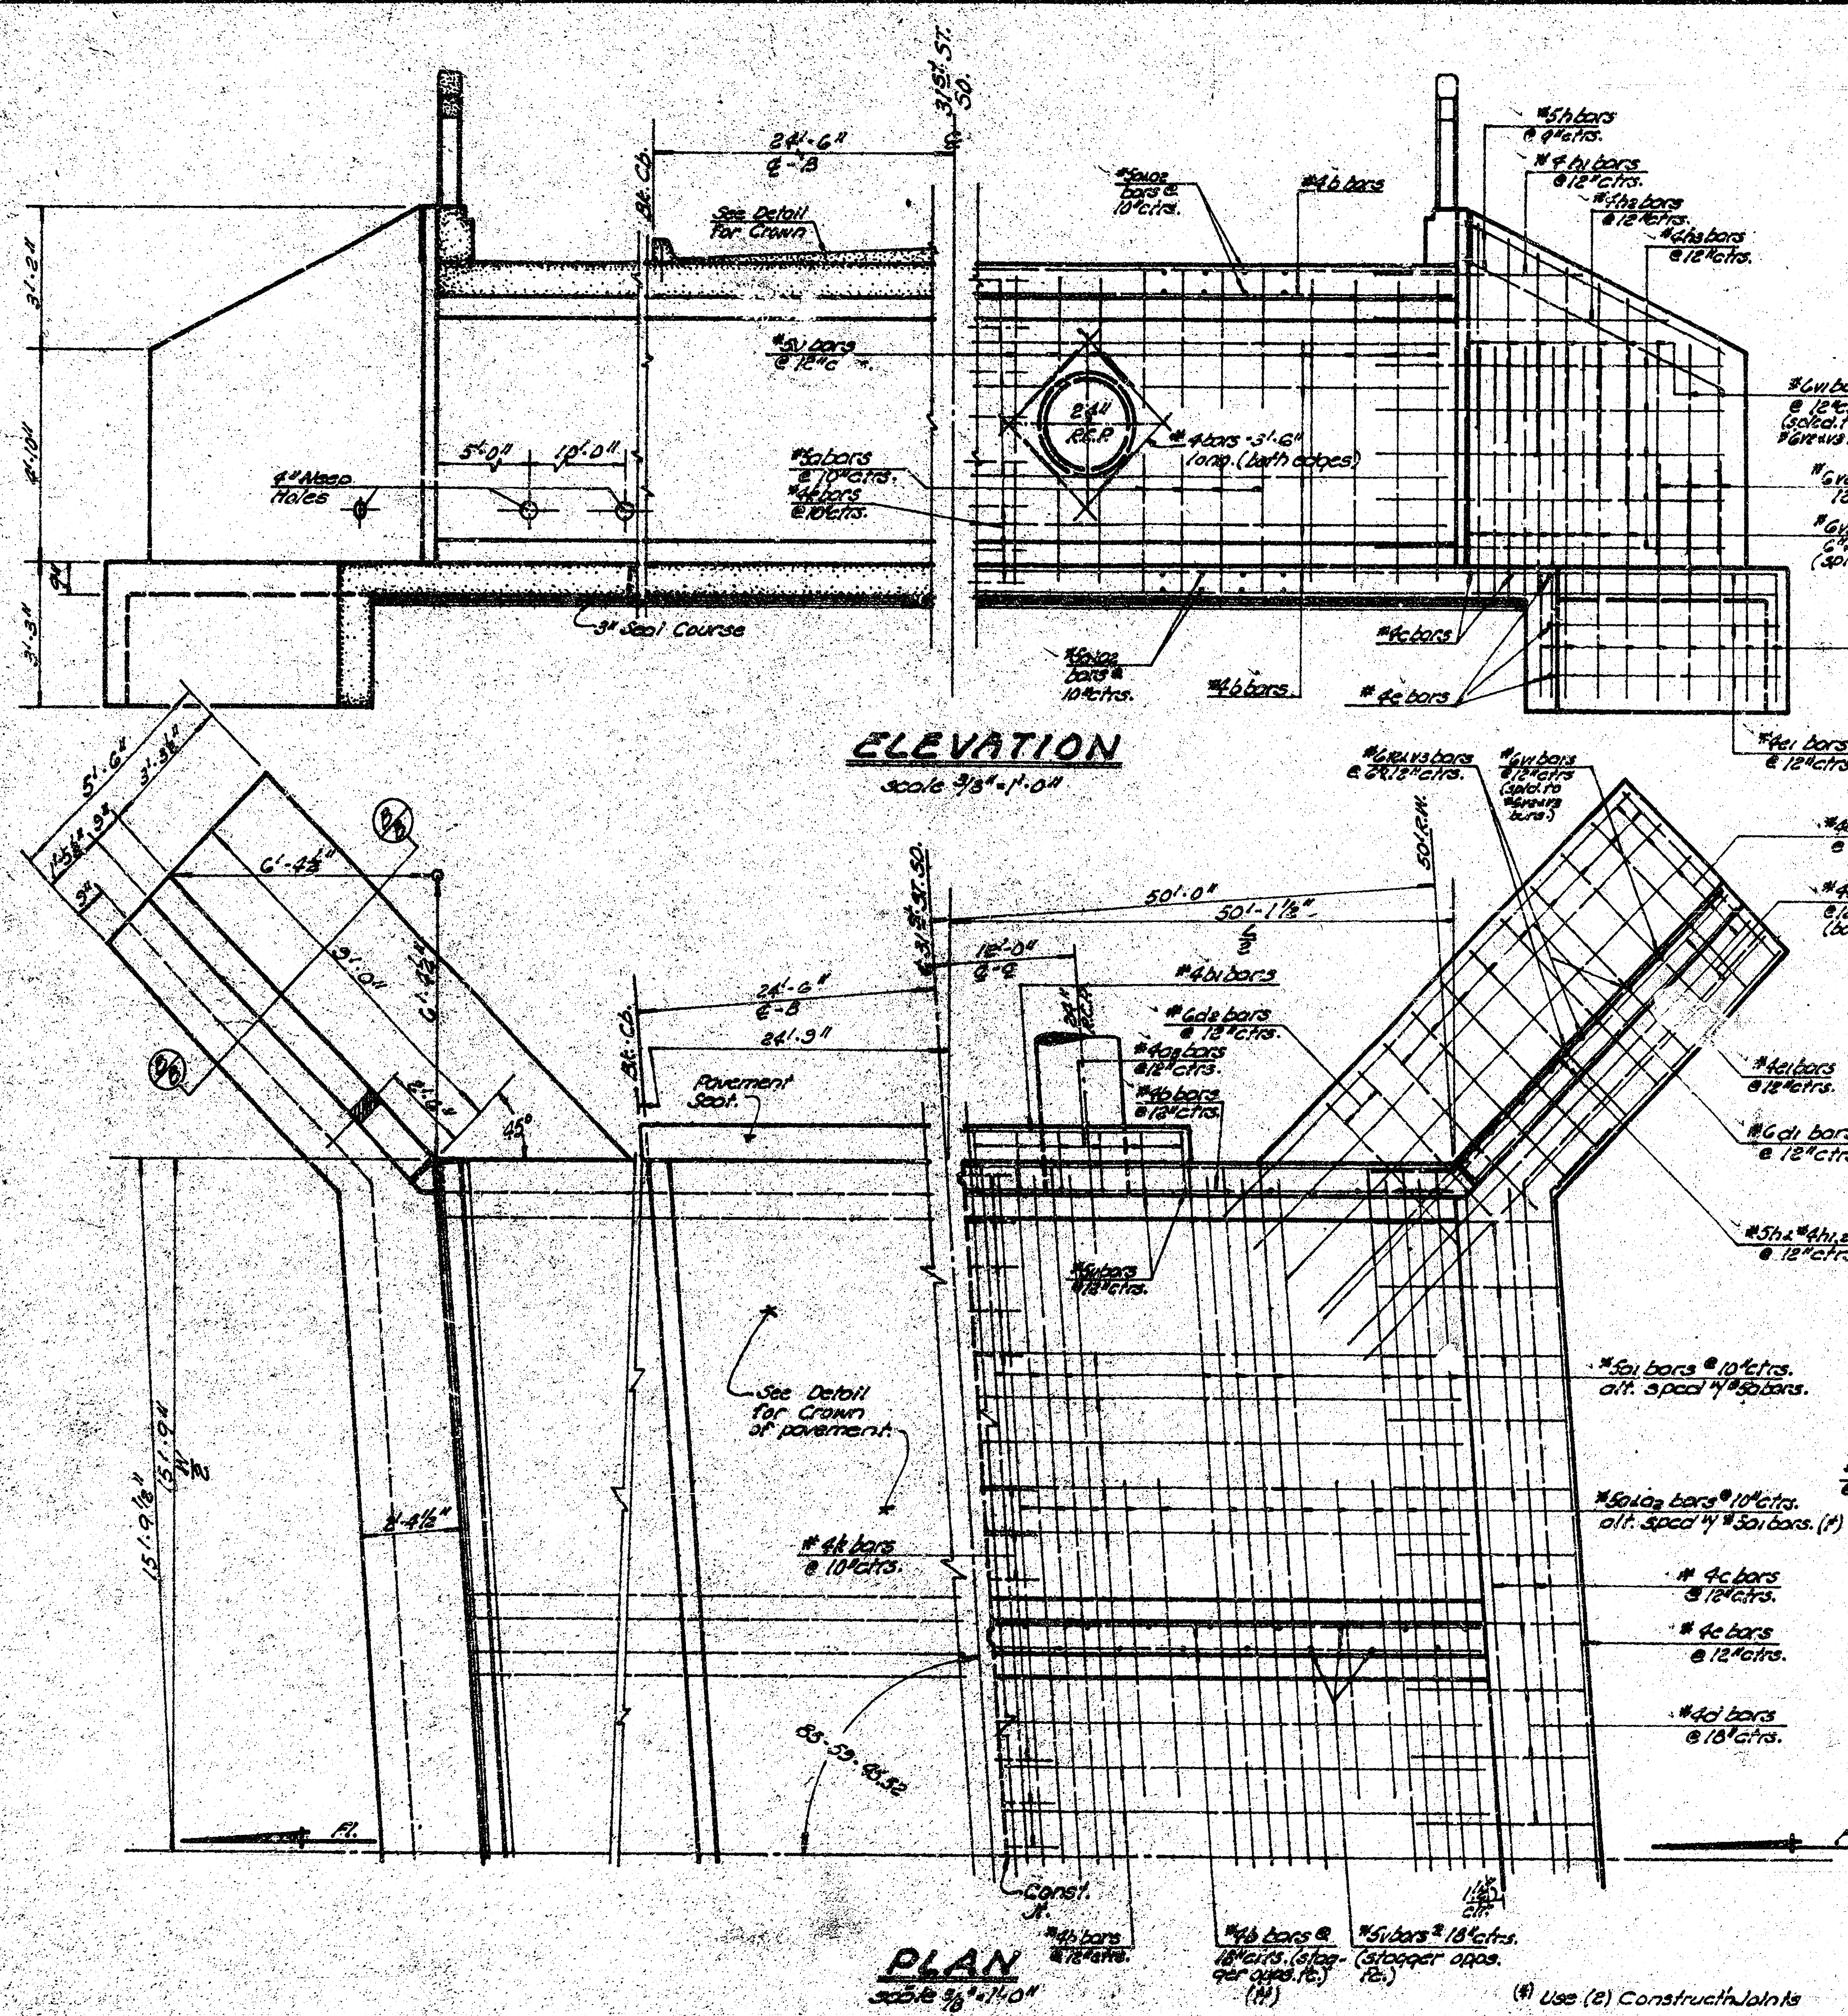

3-9.5'x6.0' R.C.B.C. @ 31st St. So. & Sheridan Ave.
 040558027

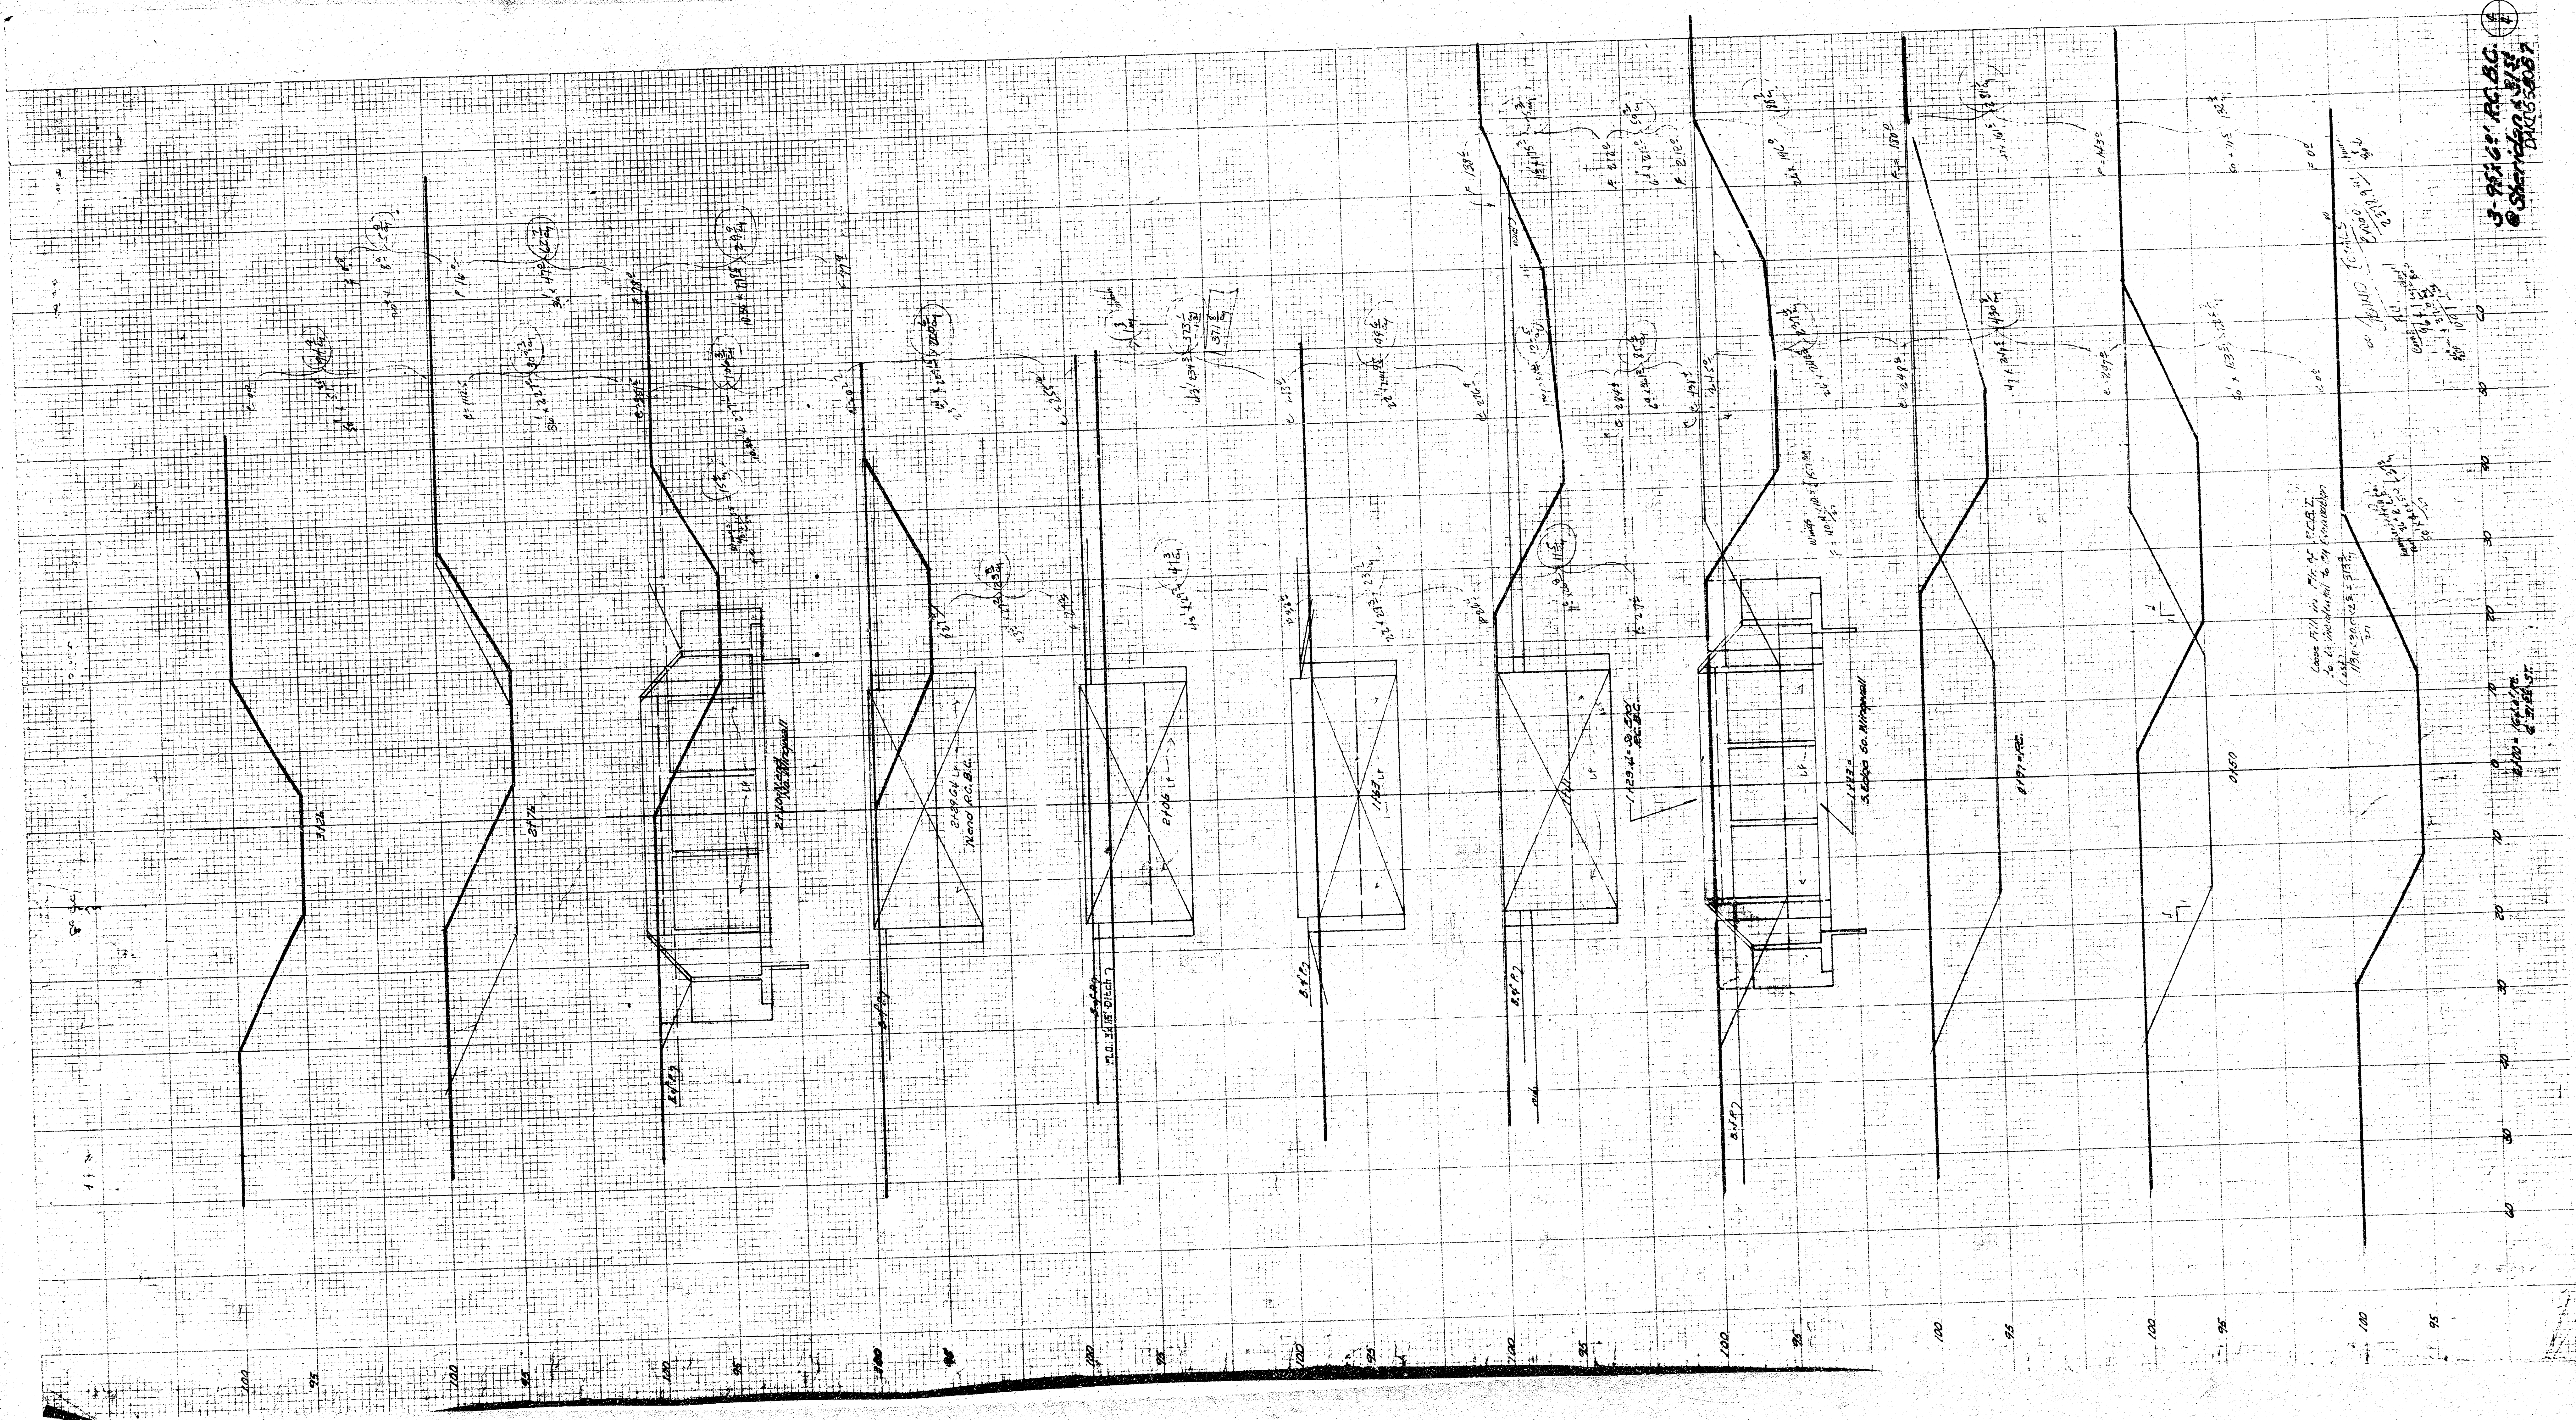

