SEDGWICK COUNTY KANSAS

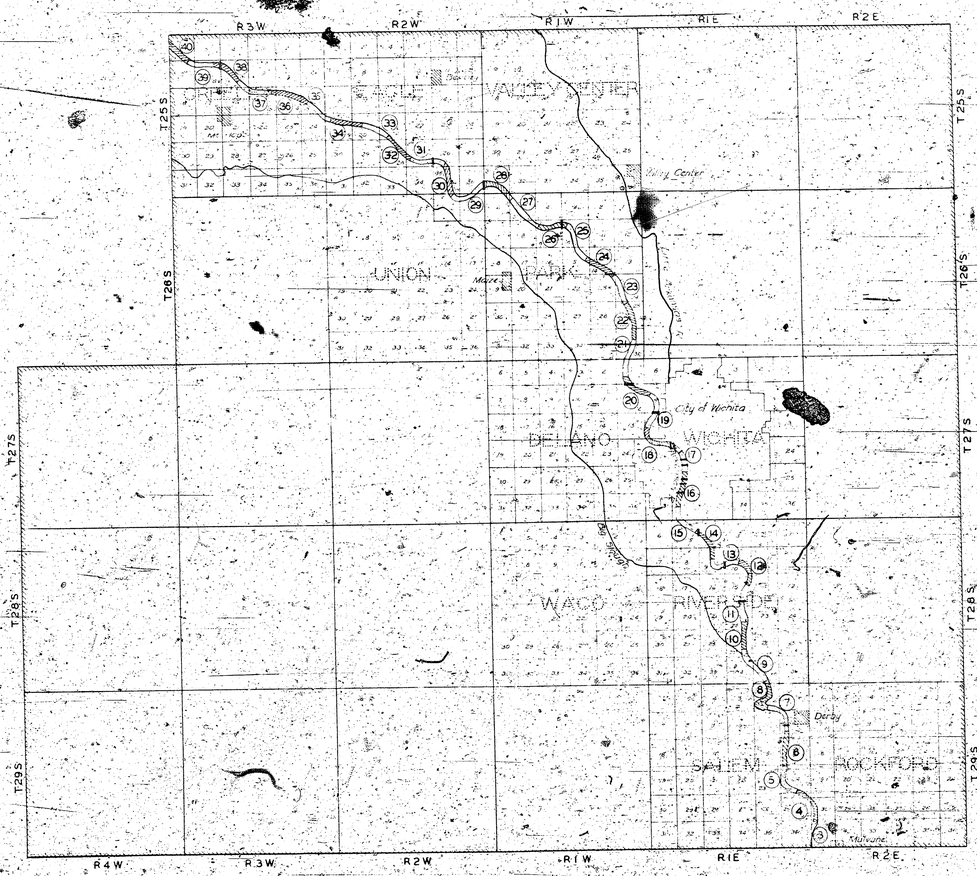

INDEX

SHEET	MILEAGE
3	
4	
5	
6	
7	
8	
9	
10	
11	
12	
13	
14	
15	
16	
17	
18	
19	
20	
21	
22	
23	
24	
25	
26	
27	
28	
29	
30	
31	
32	
33	
34	
35	
36	
37	
38	
39	
40	

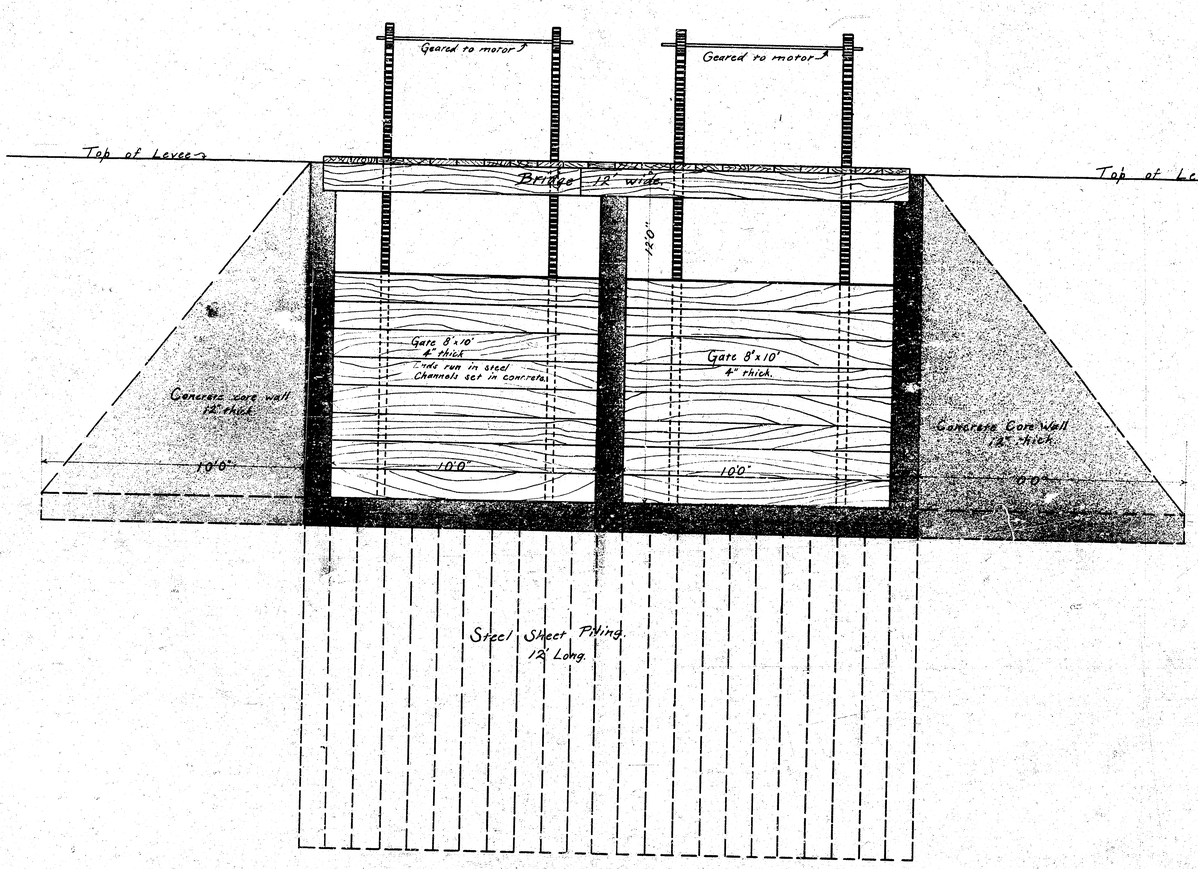

CROSS SECTION OF OUTLET SHOWING GATES
SULLIVAN'S DAM.

Scale ½" = 1'

Drawn by P.L. Brockway

June 5, 1915

Bert C. Wells, City Engineer.

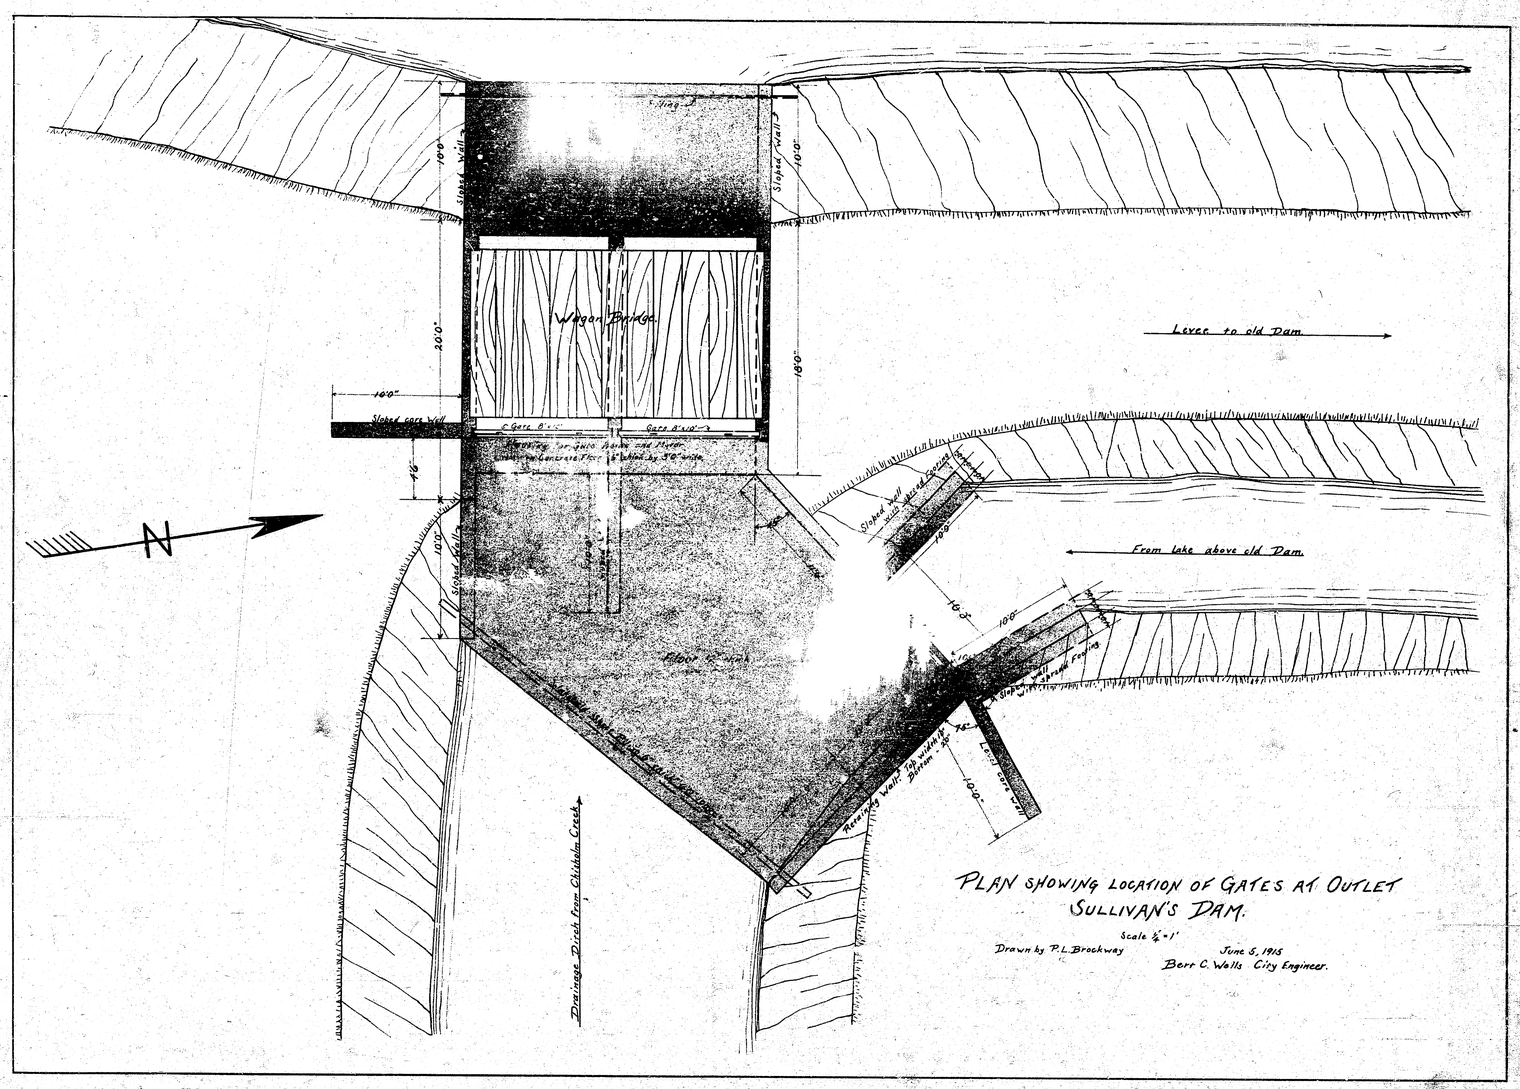

PLAN SHOWING LOCATION OF GATES AT OUTLET
SULLIVAN'S DAM.

Scale 1/8" = 1'

Drawn by P.L. Brockway June 5, 1915

Berr C. Walls City Engineer.