


SHEET NO. 1 OF 3

Scale 1" = 5' Horiz.
1" = 5' Vert.

Note Book No. G 6

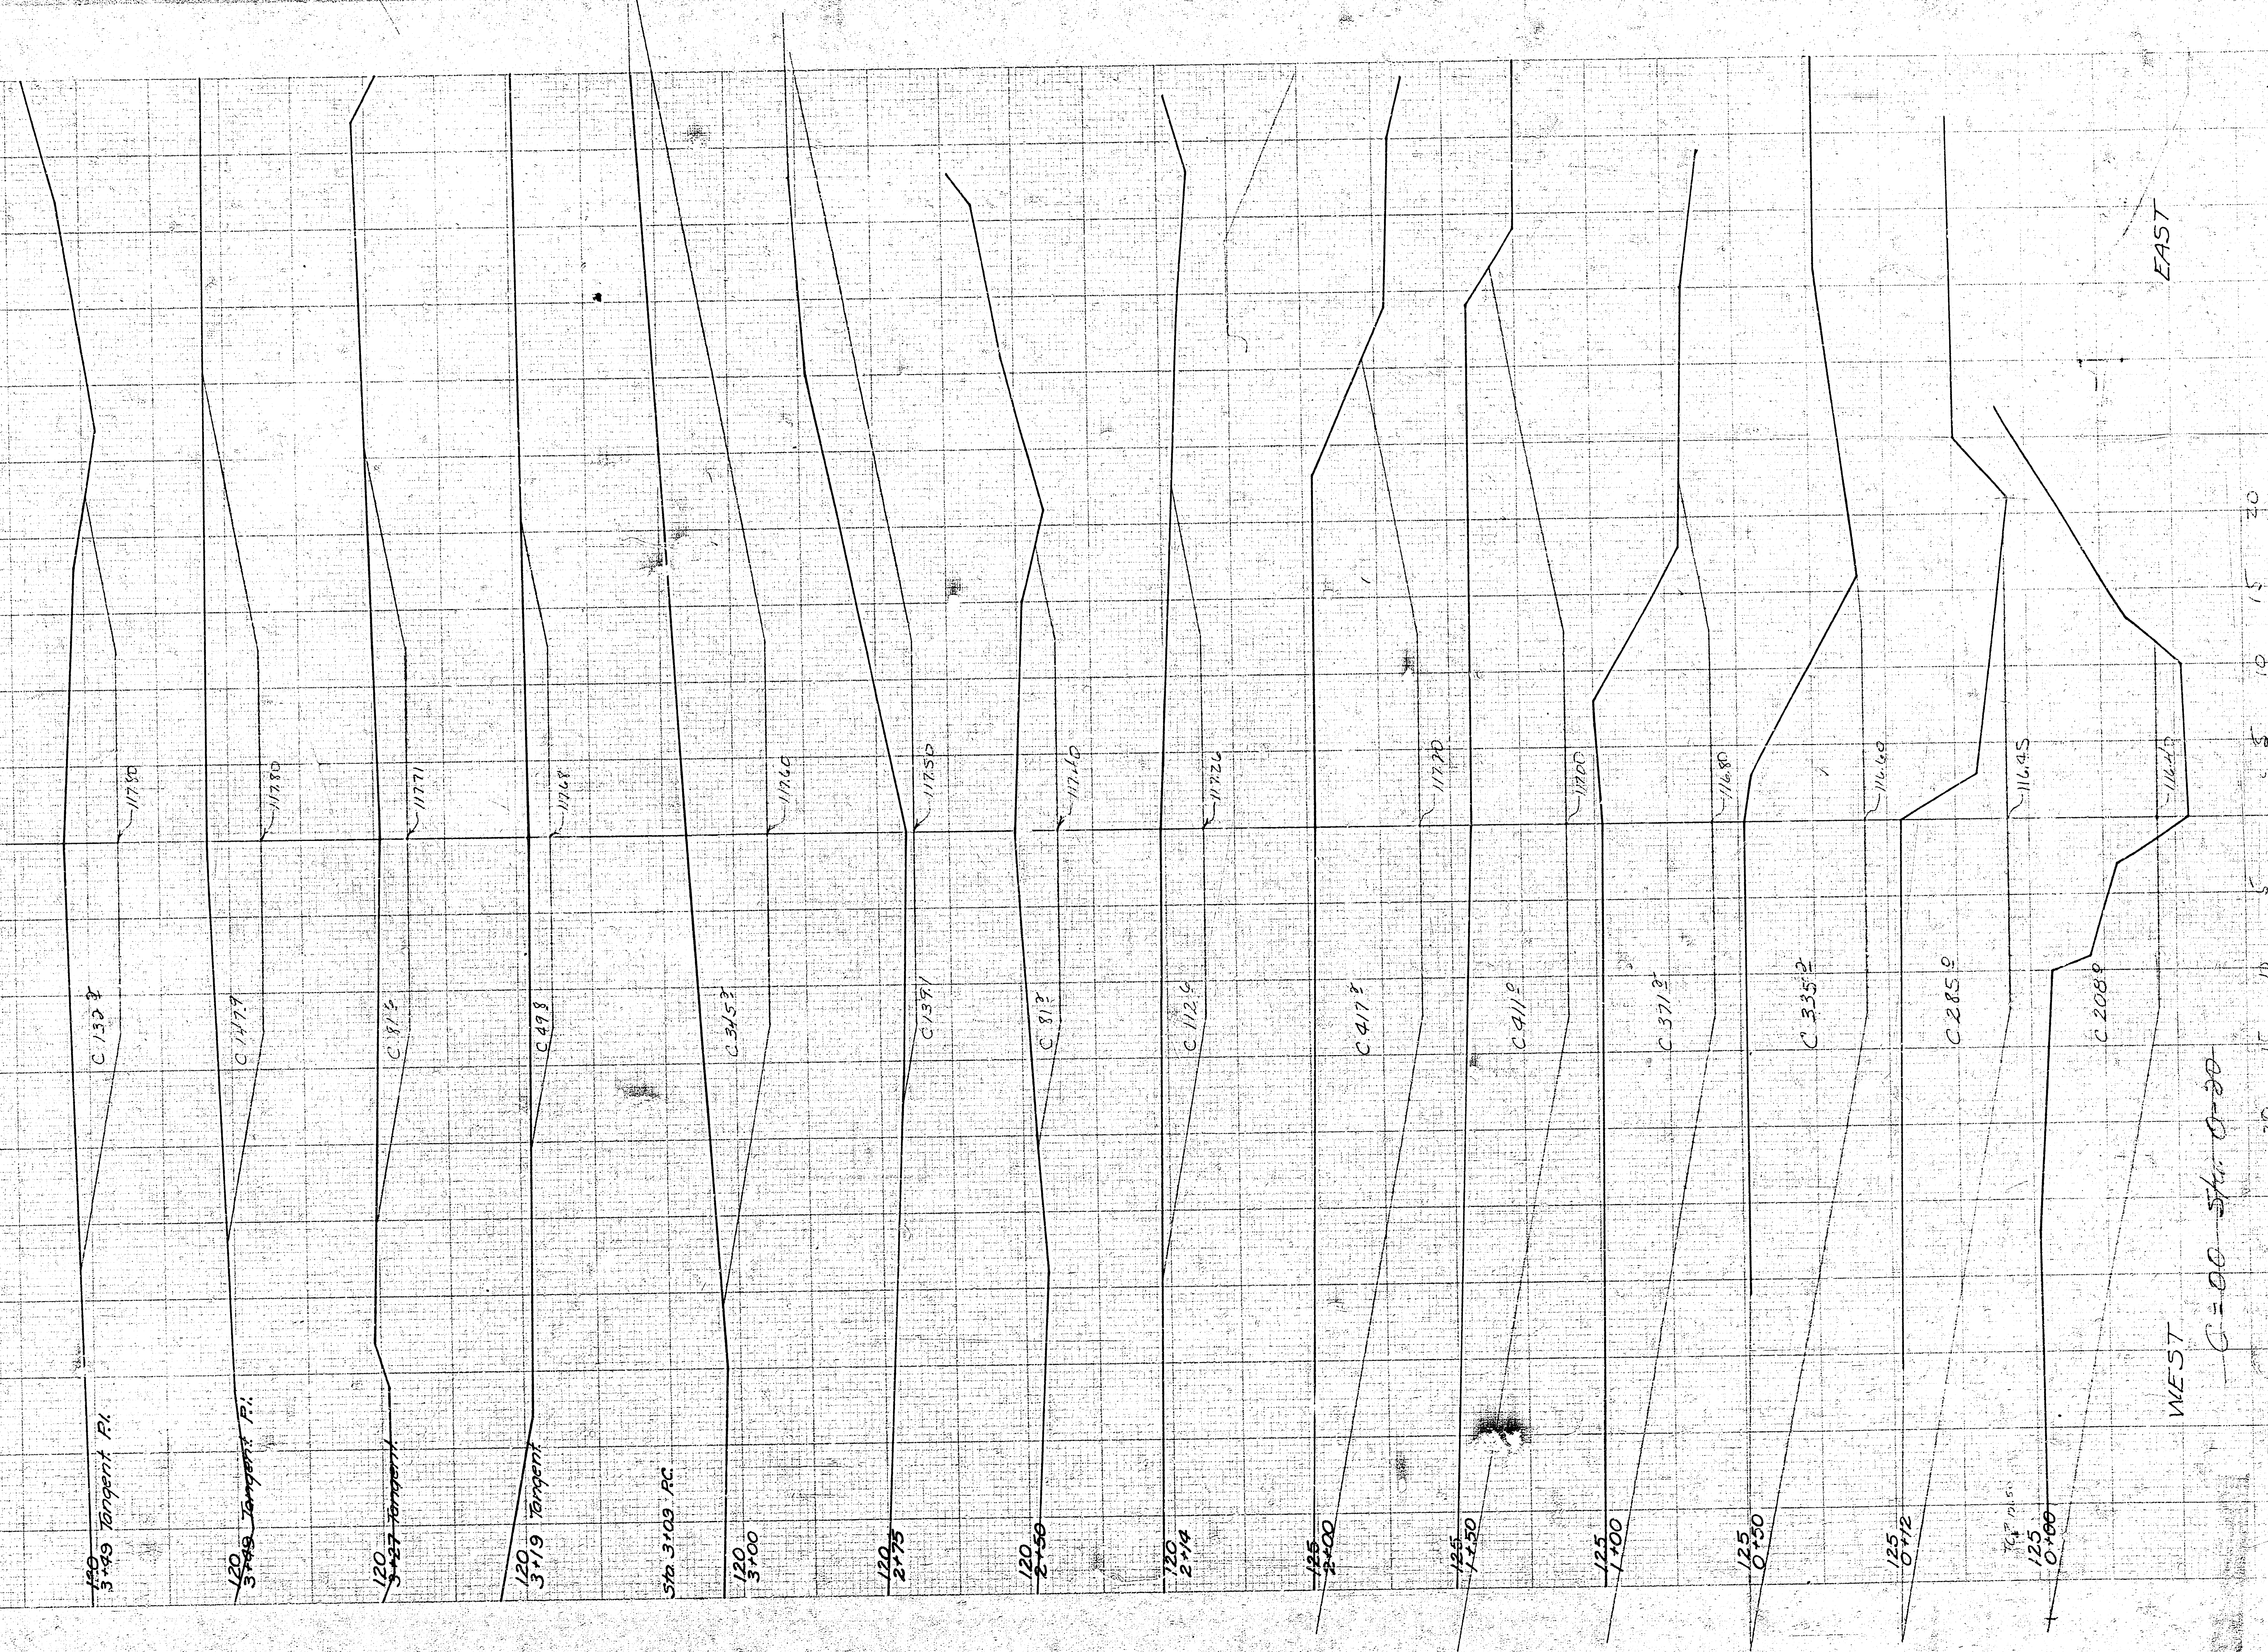

WF.57

CC-0 345 00 11


EAST

X Sections for drainage ditch between
Builders 6th and Builders 8th Additions,
and Purcells 8th Addition

SHEET NO. 2 OF 3

Scale 1" = 5' Horiz.
1" = 5' Vert.

Note Book No. 66

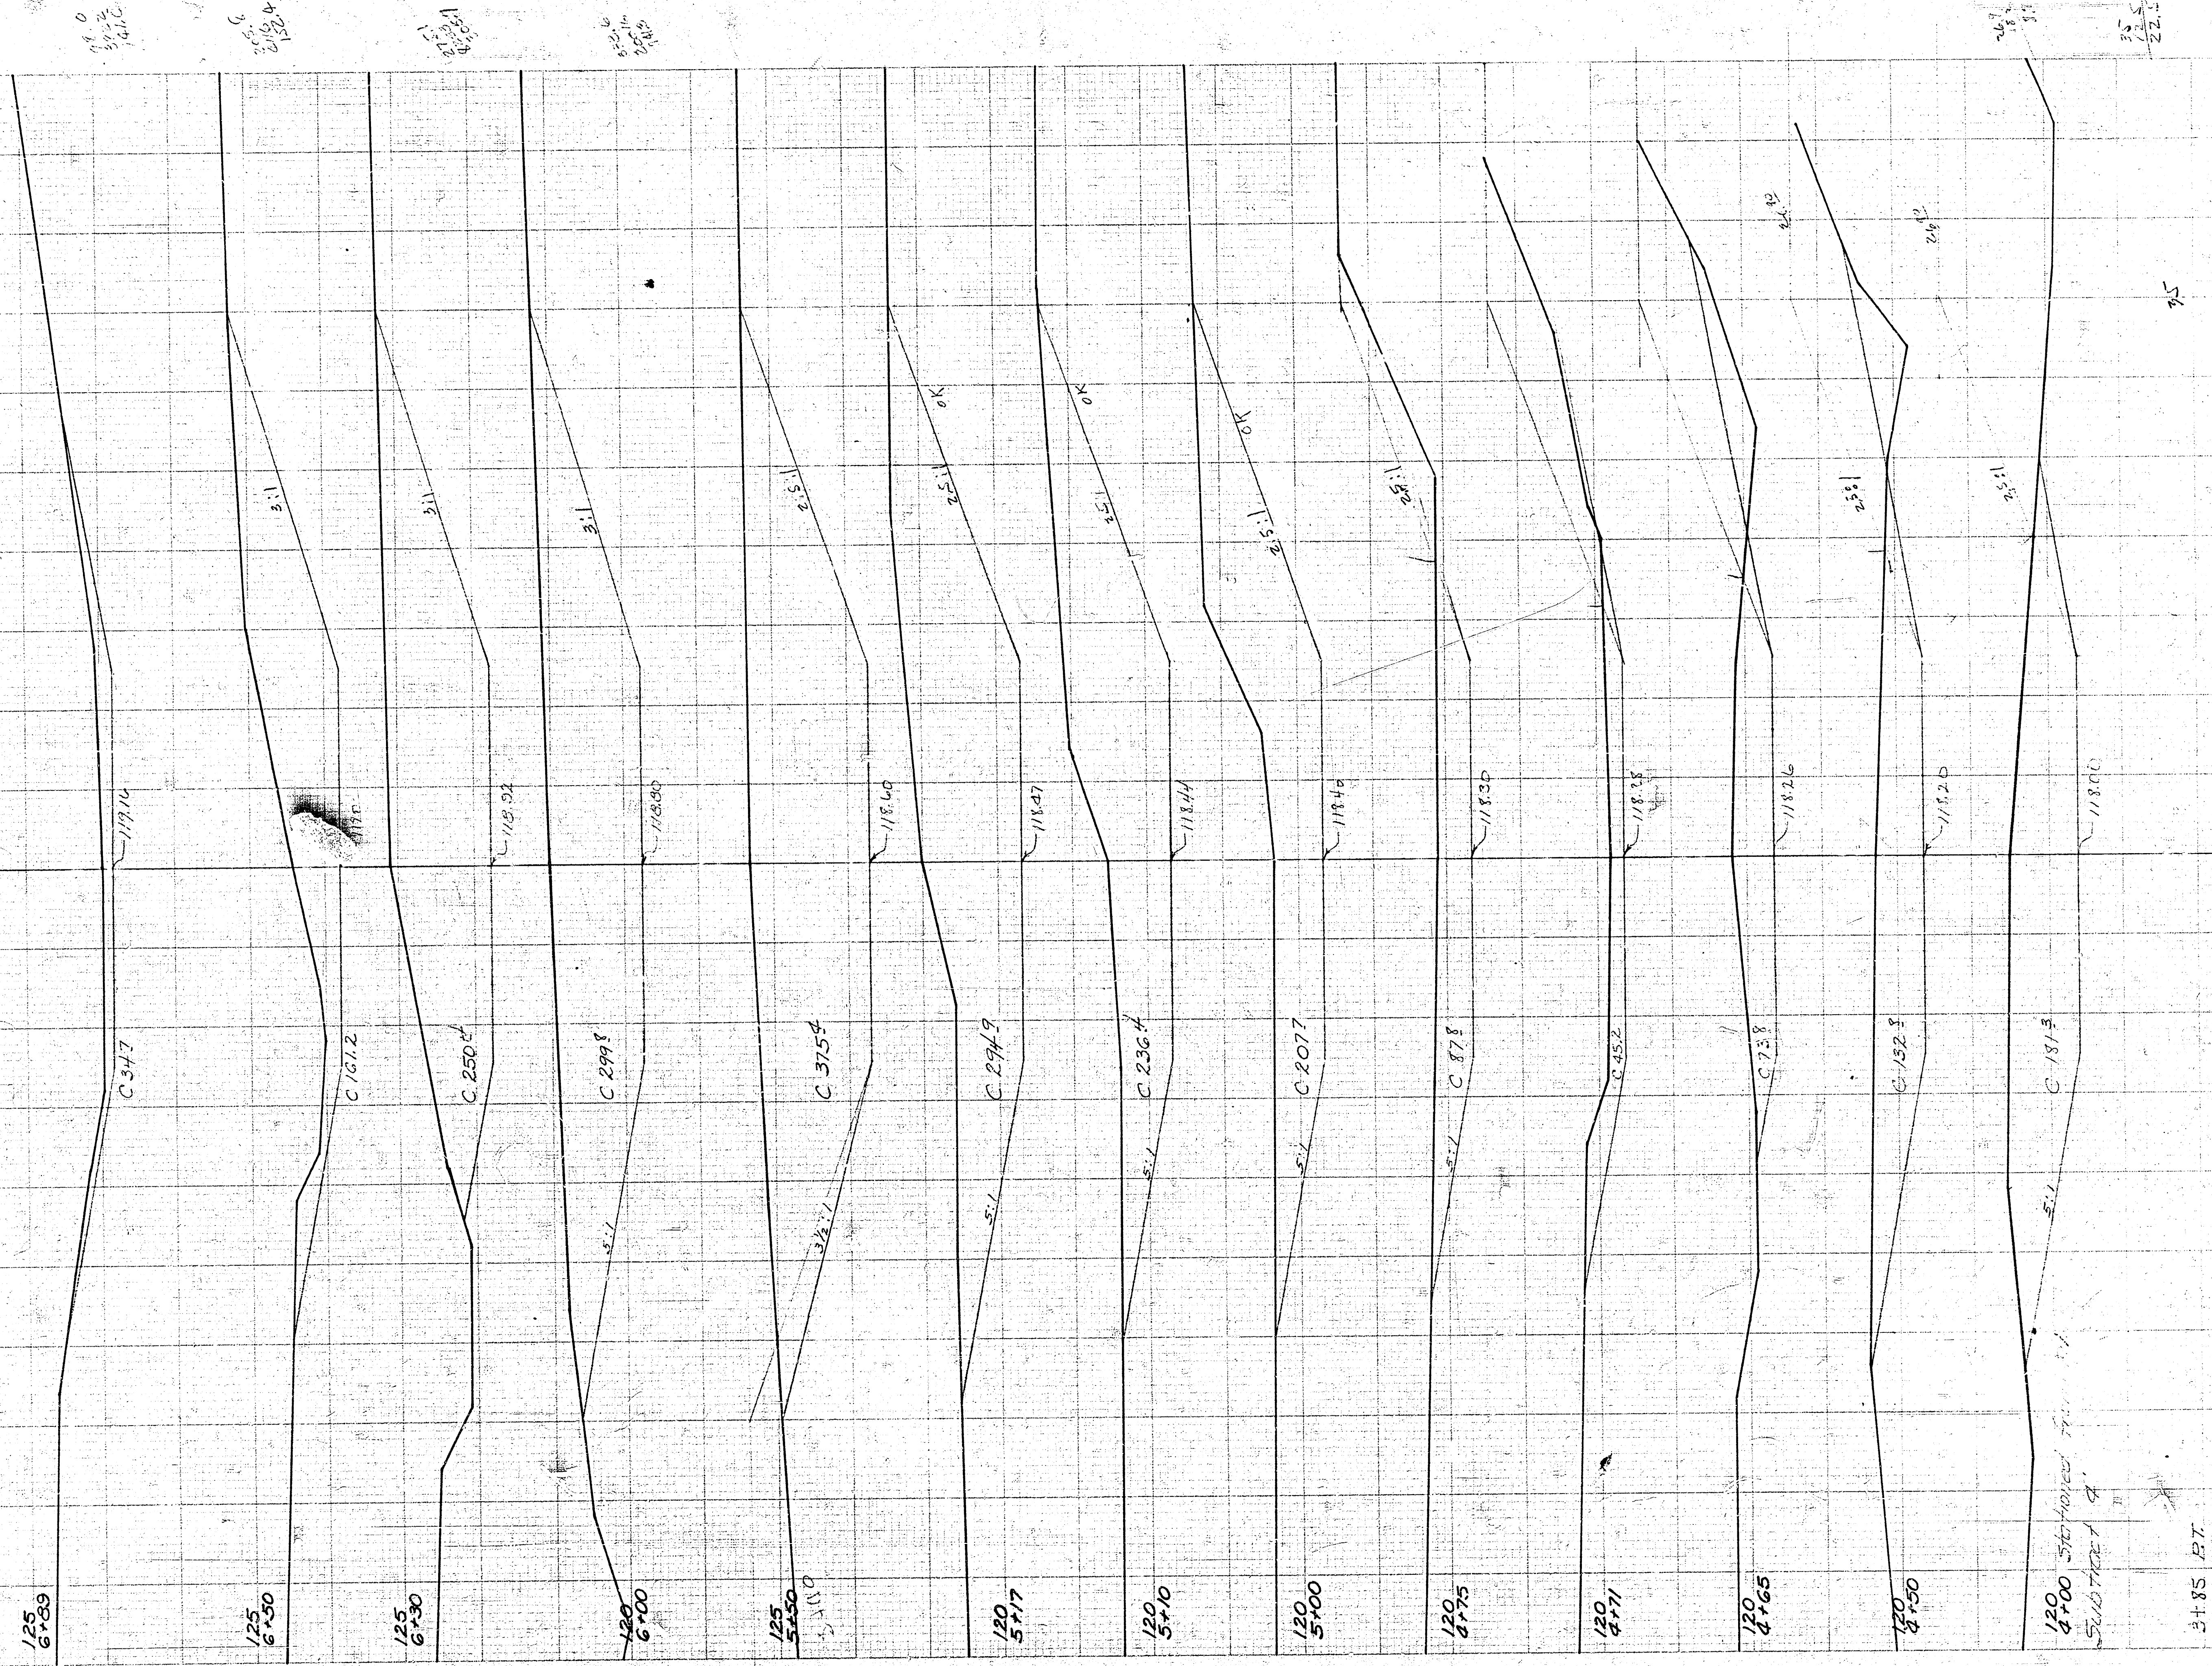

X Sections for drainage ditch between
Builders 8th and Builders 8th Additions,
and Purcells 8th Addition.

SHEET NO. 3 OF 3

Scale 1" = 5' Horiz.
1" = 5' Vert.
Note Book No. 5-16

11+00 ± Crest FLEI 1030

