
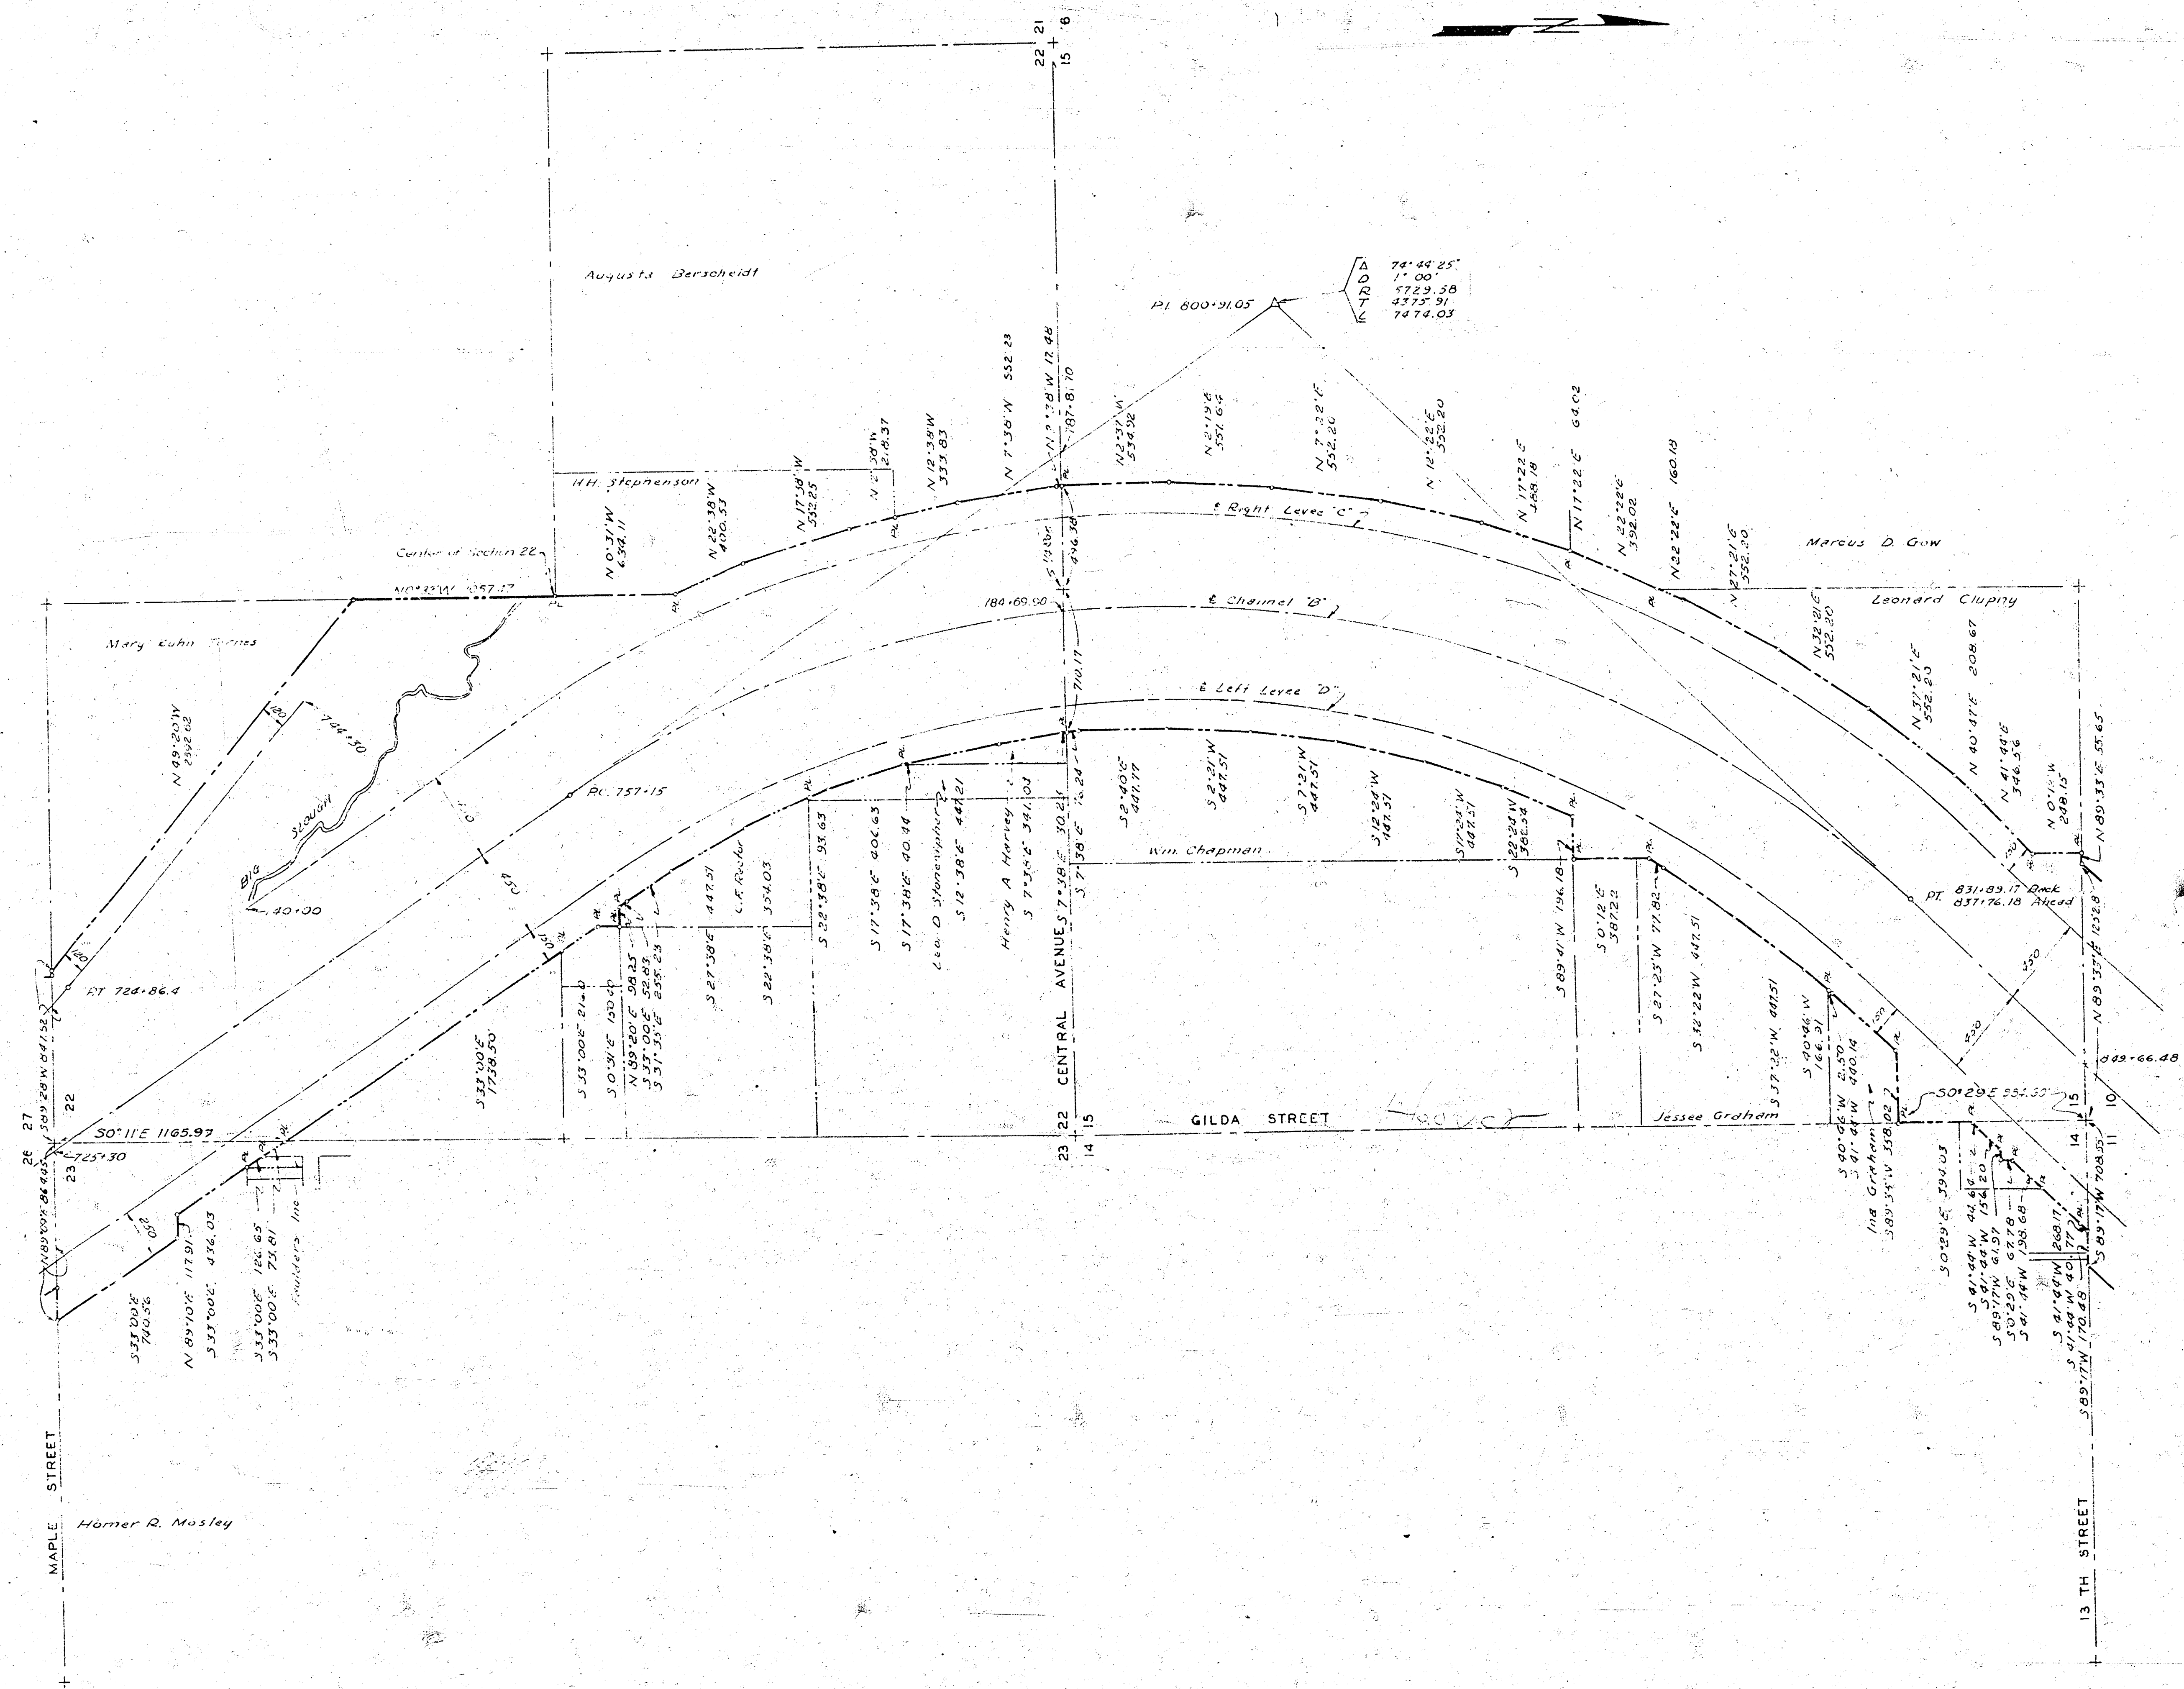


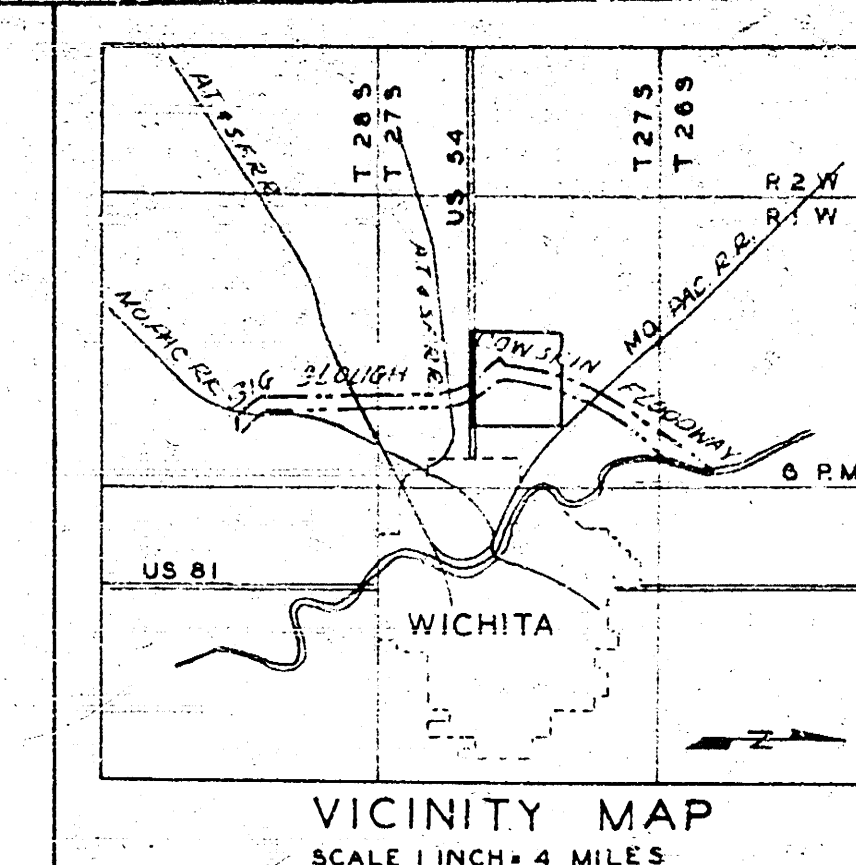

- LEGEND**
- CONCRETE MONUMENTS
 - △ P.I. OF CURVES
 - CENTER LINES OF LEVEES & CHANNELS
 - PROPERTY LINES
 - RIGHT OF WAY LIMITS

KANSAS RIVER BASIN
WICHITA AND VALLEY CENTER
FLOOD CONTROL PROJECT
**BIG SLOUGH-COWSKIN CREEK FLOODWAY
PARCEL "B" PART I & II
RIGHT OF WAY PLAN**

SCALE: 1 INCH = 400 FEET
CITY-COUNTY ENGINEER OFFICE, WICHITA, KANSAS

APPROVED: *[Signature]*
ENGINEER IN CHARGE



DRAWN: *[Signature]*
CHECKED: *[Signature]*

DATE: 1/31/50 DESCRIPTION: Relocation of Right of Way in Terres property

DATE	DESCRIPTION	CHKD.	REC.	APPR.
1/31/50	Relocation of Right of Way in Terres property			

REVISIONS

SHEET 3 OF 4 SHEETS

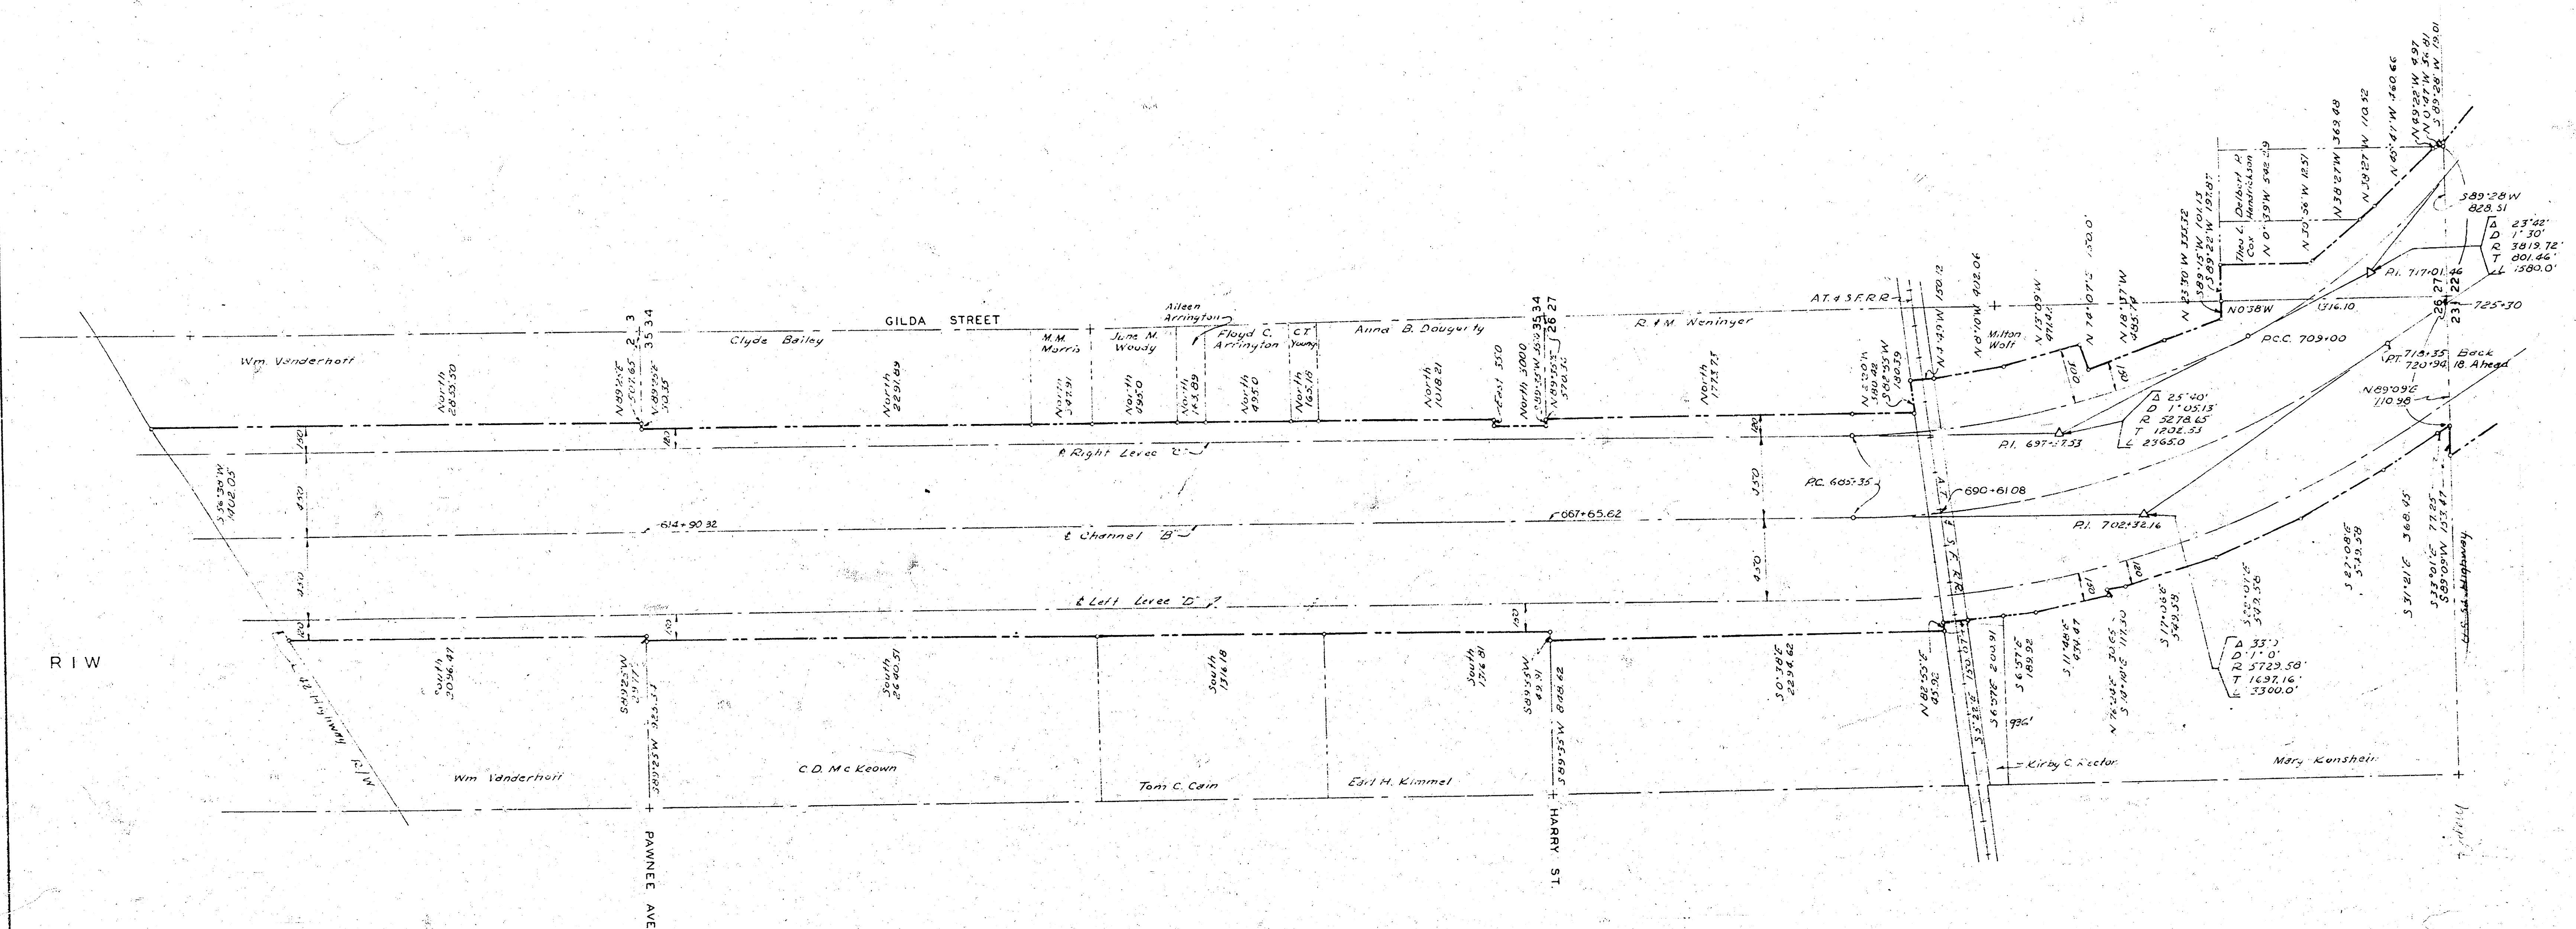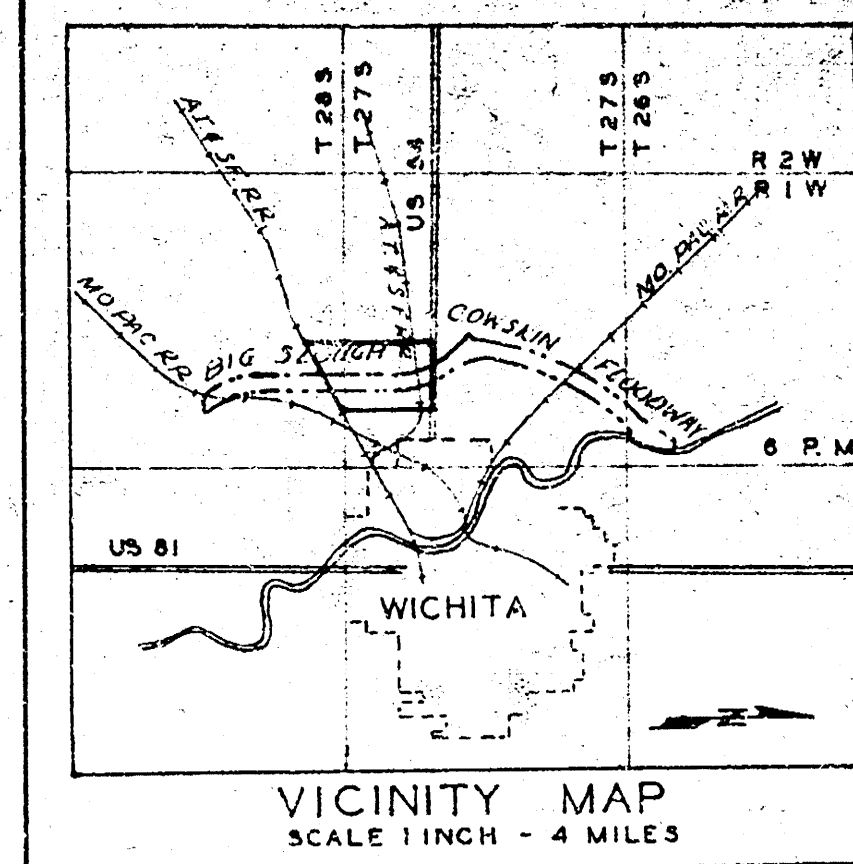

- LEGEND**
- ° CONCRETE MONUMENTS
 - △ P.I. OF CURVES
 - CENTER LINES OF LEVEES & CHANNELS
 - PROPERTY LINES
 - RIGHT OF WAY LIMITS

ARKANSAS RIVER BASIN
WICHITA AND VALLEY CENTER
FLOOD CONTROL PROJECT
**BIG SLOUGH-COWSKIN CREEK FLOODWAY
PARCEL "B" PART I & II
RIGHT OF WAY PLAN**

SCALE: 1 INCH = 400 FEET
CITY-COUNTY ENGINEER OFFICE, WICHITA, KANSAS


APPROVED:
C.D. McKeown
ENGINEER-IN-CHARGE




DRAWN: *Chad*
TRACED
CHECKED: *Chad*

DATE	DESCRIPTION	CHKD.	REC.	APPR.
	REVISIONS			

T 28 S

T 27 S

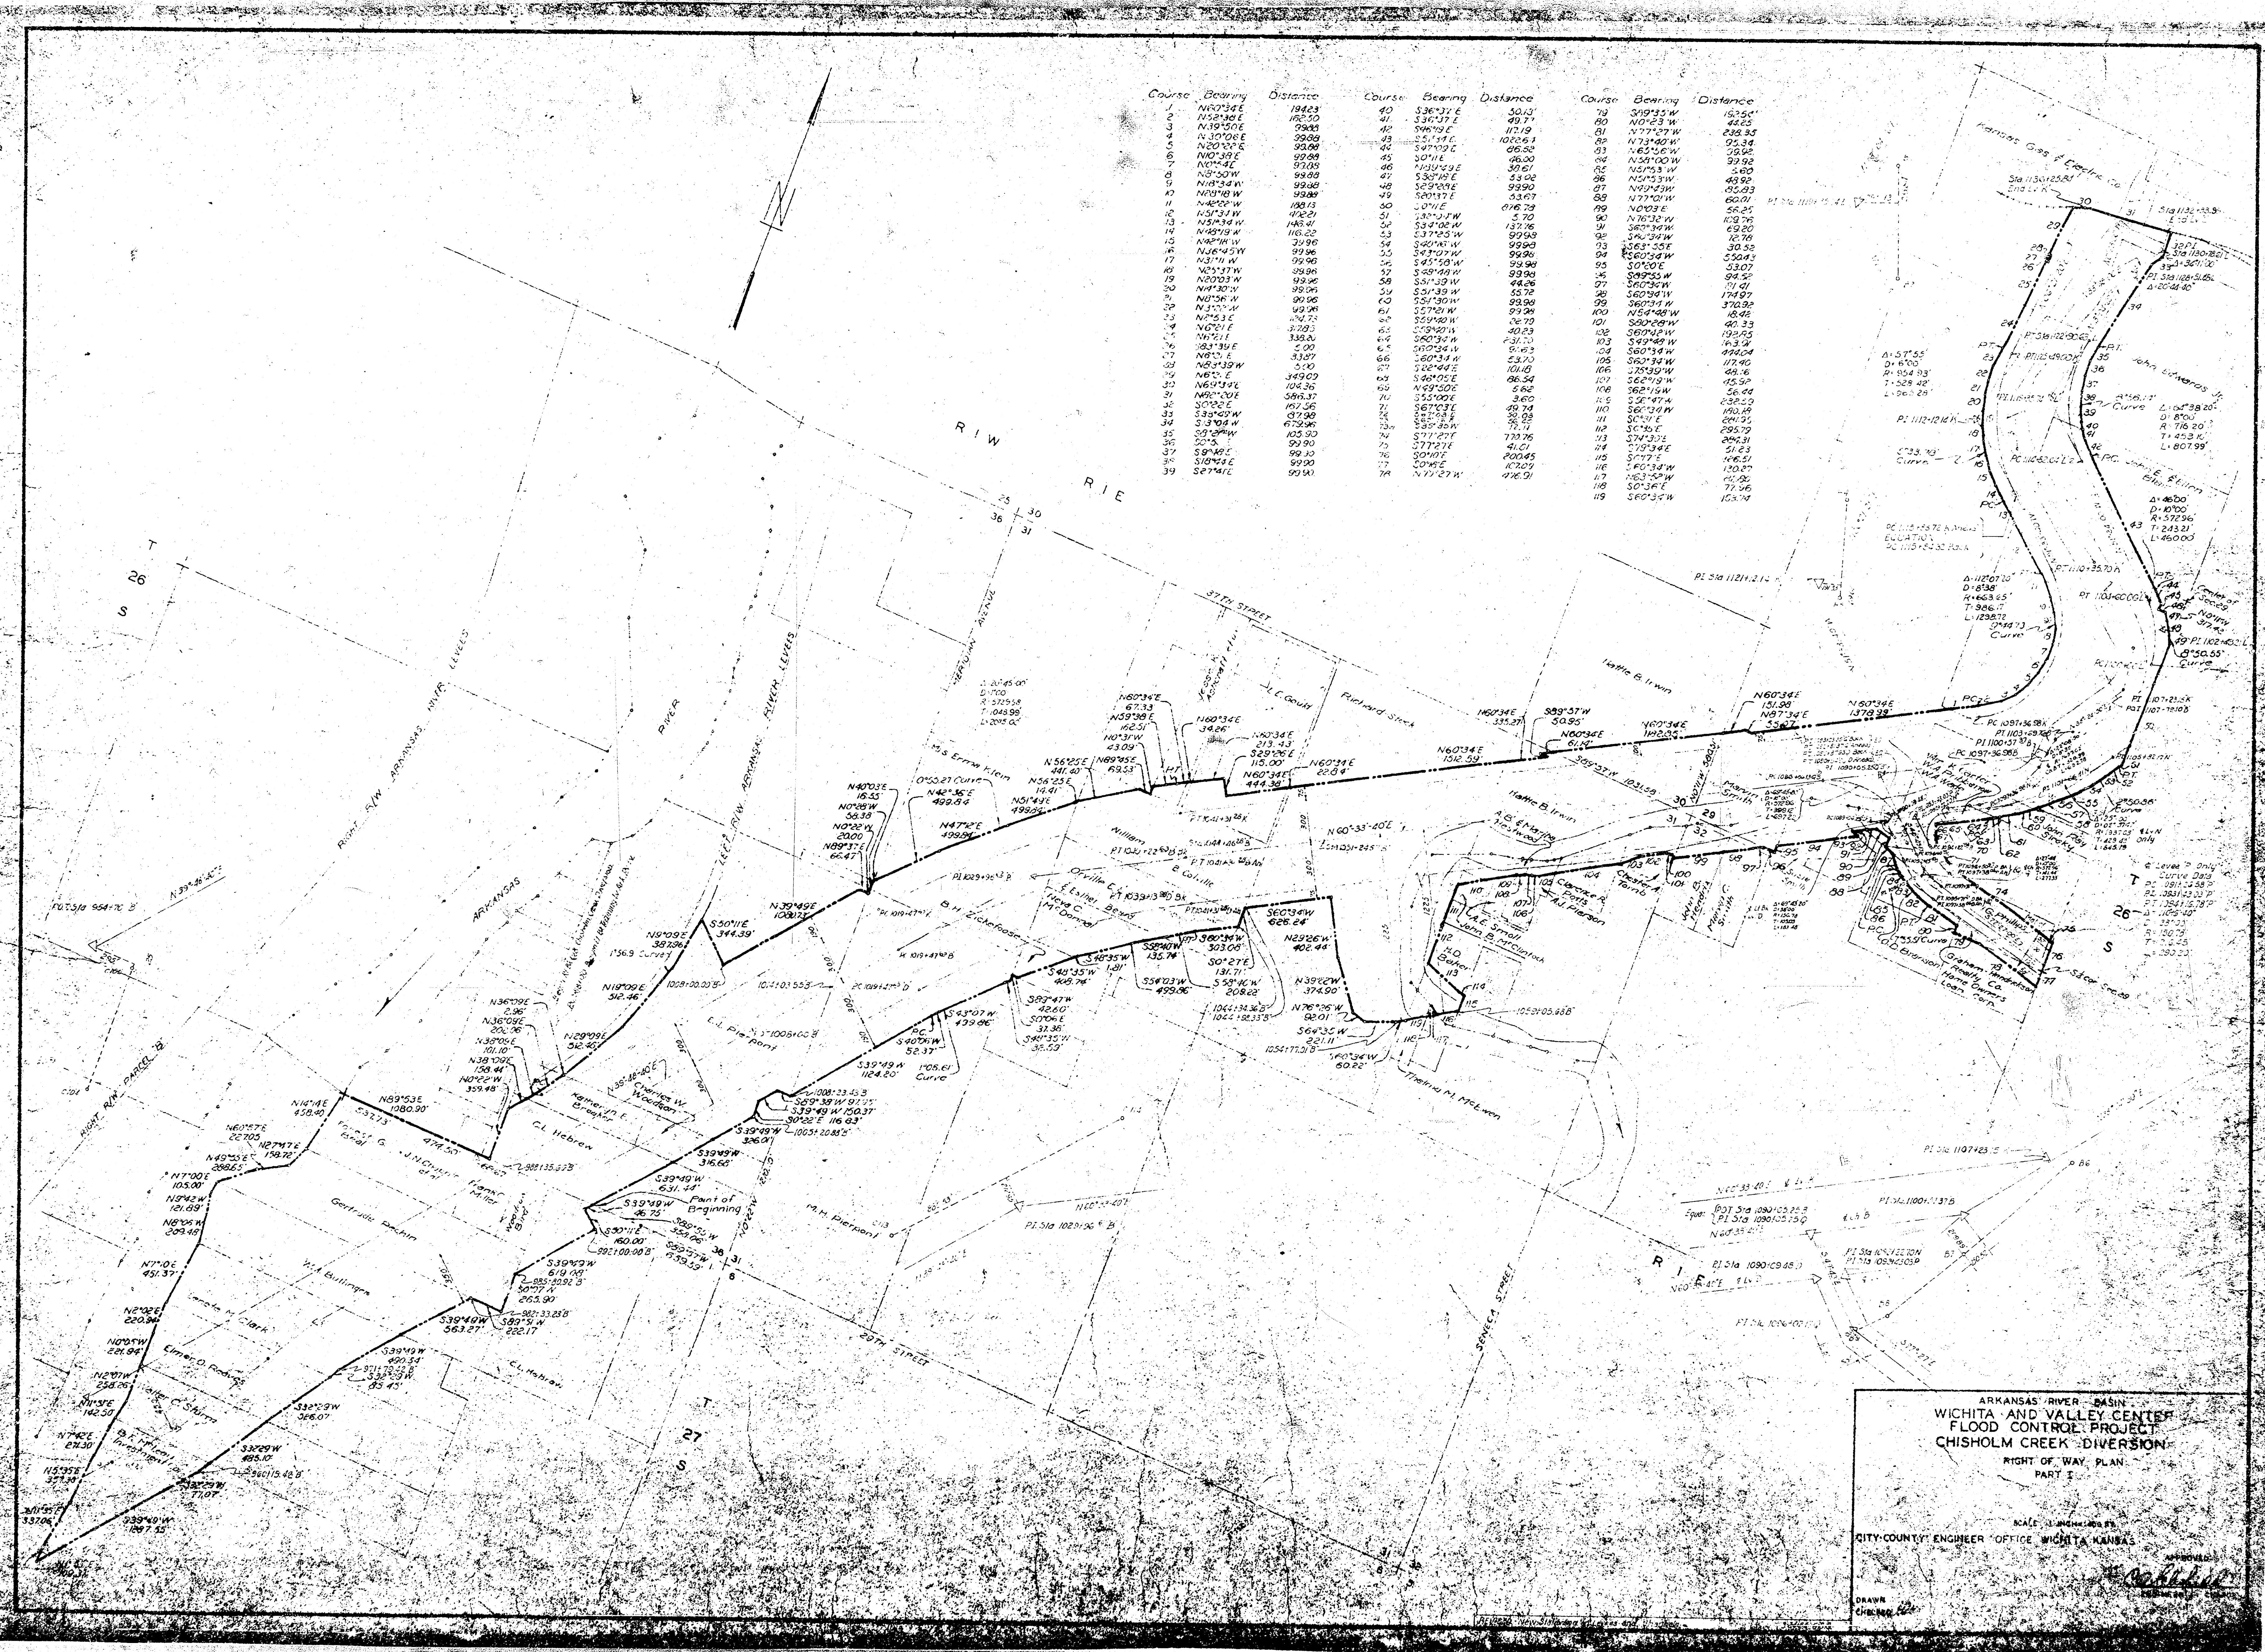

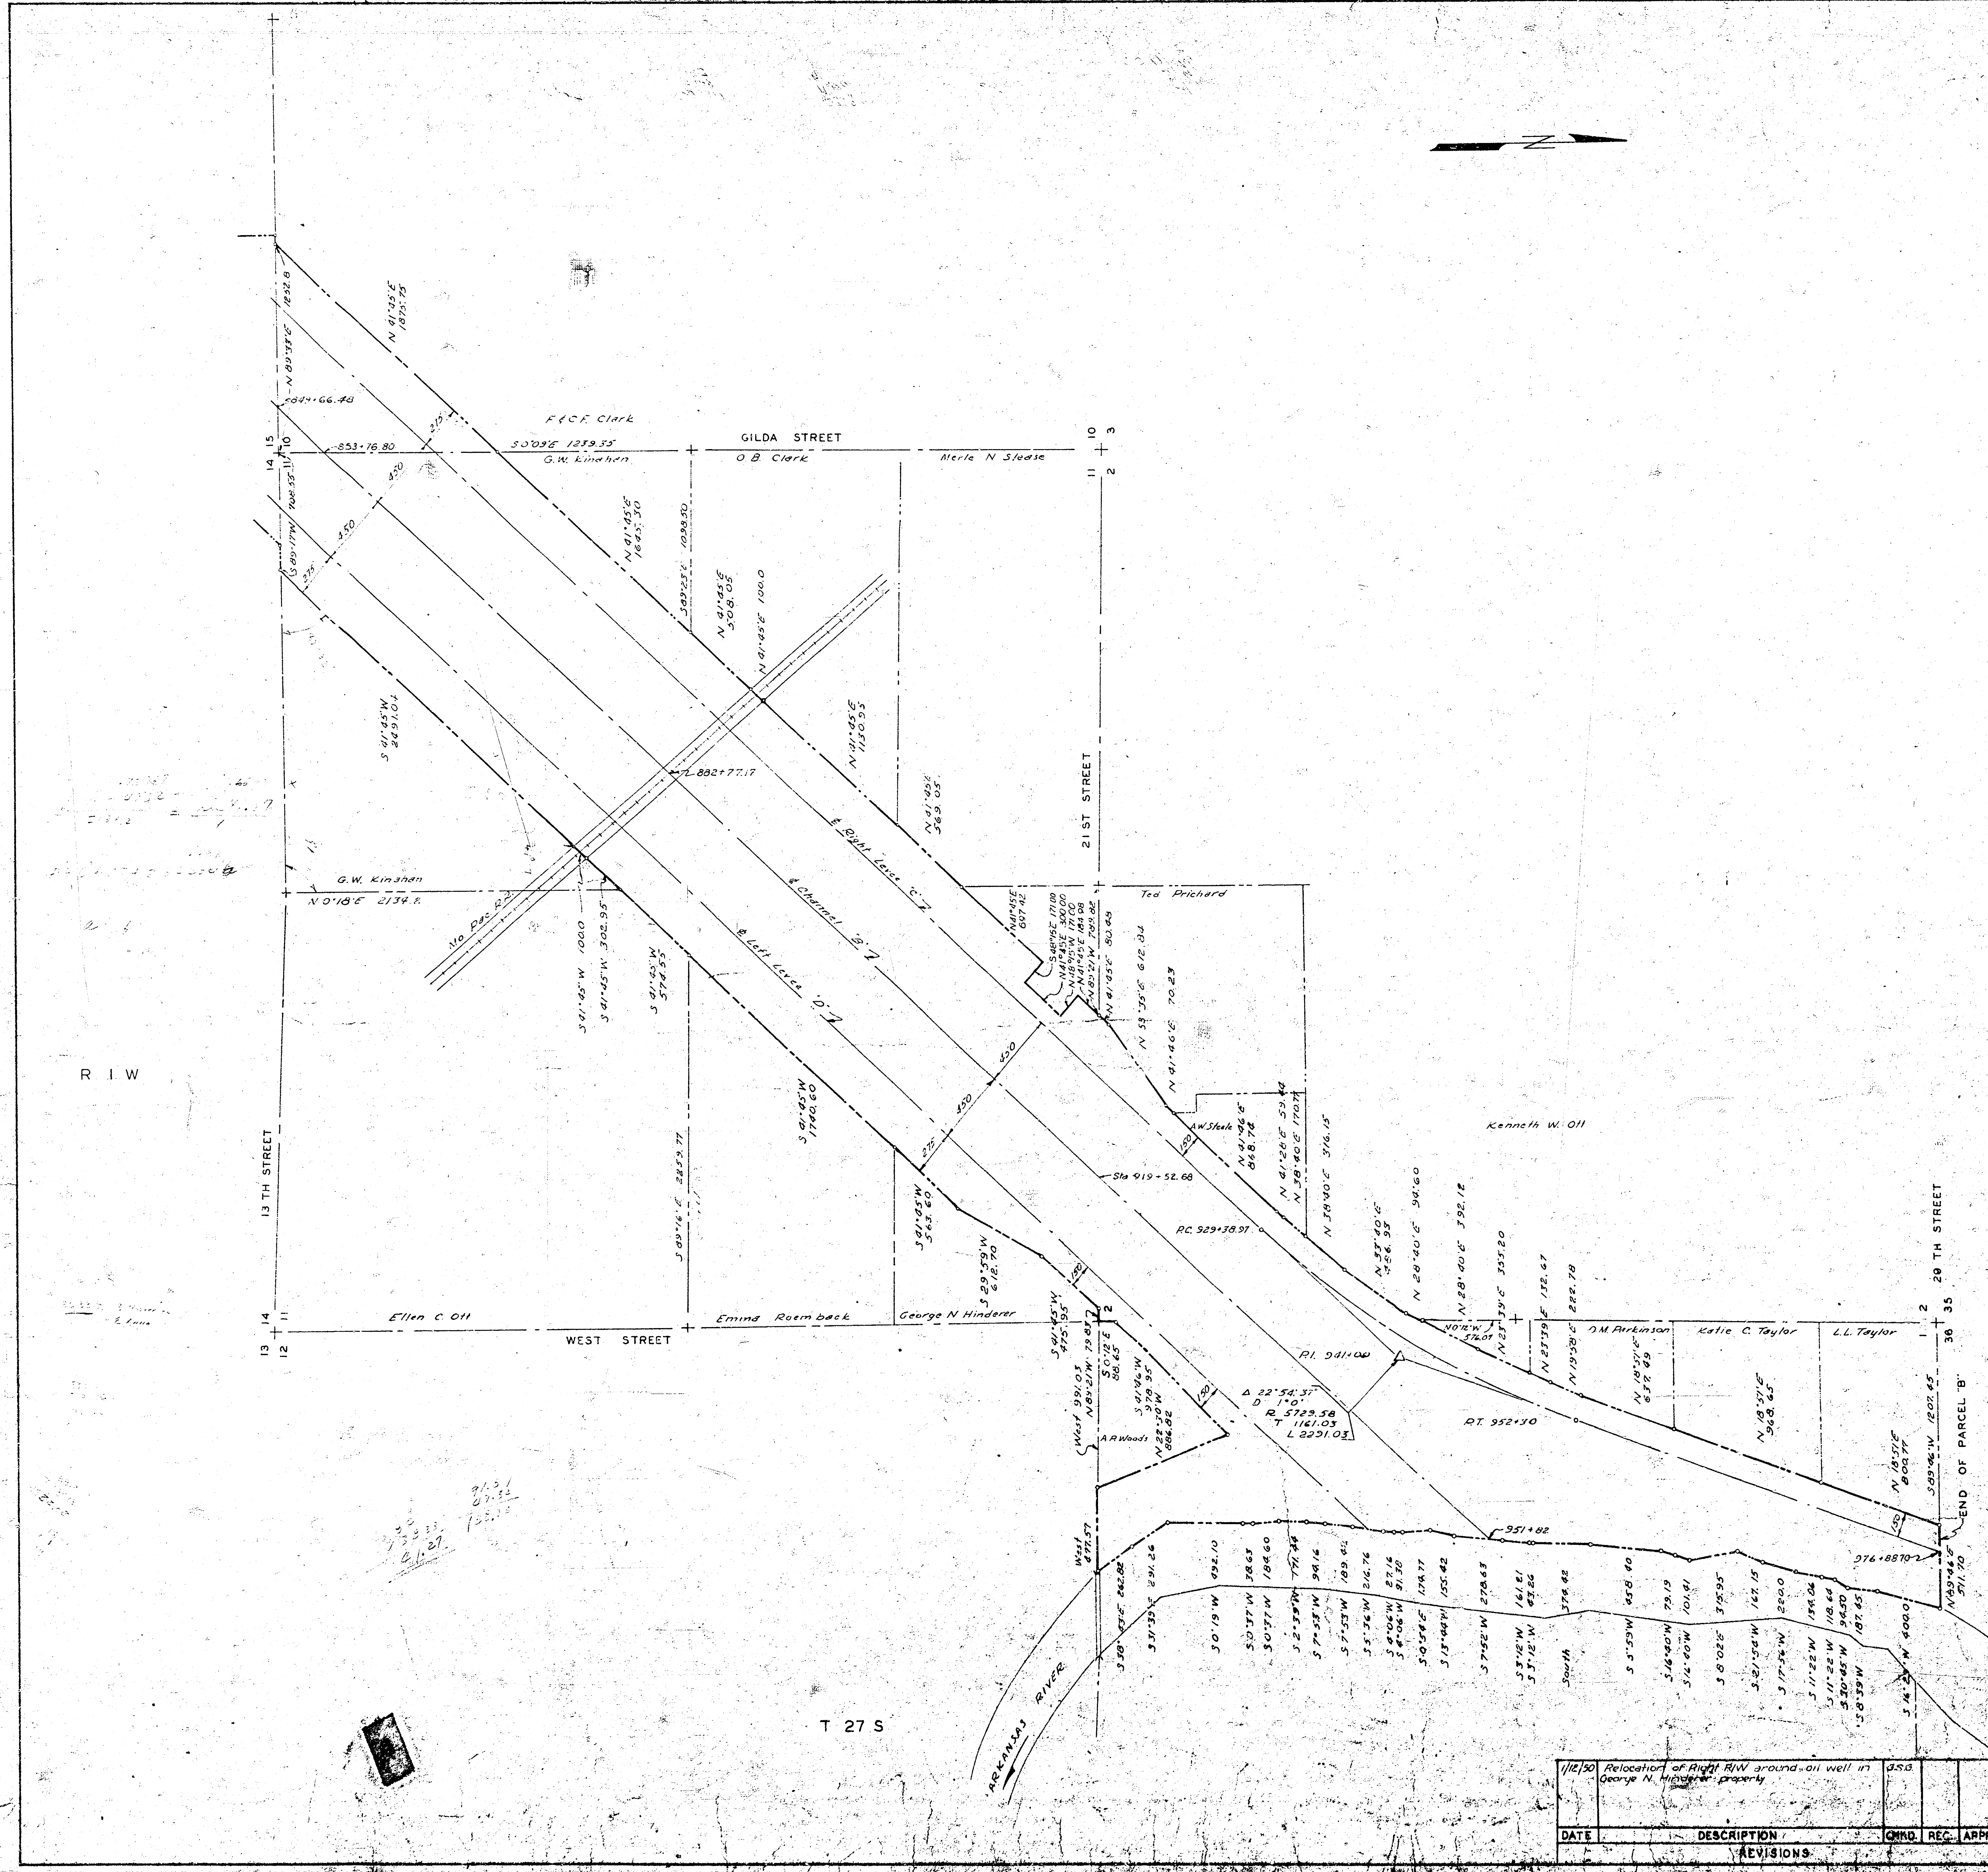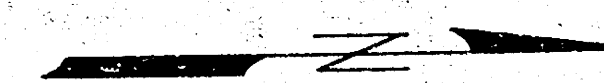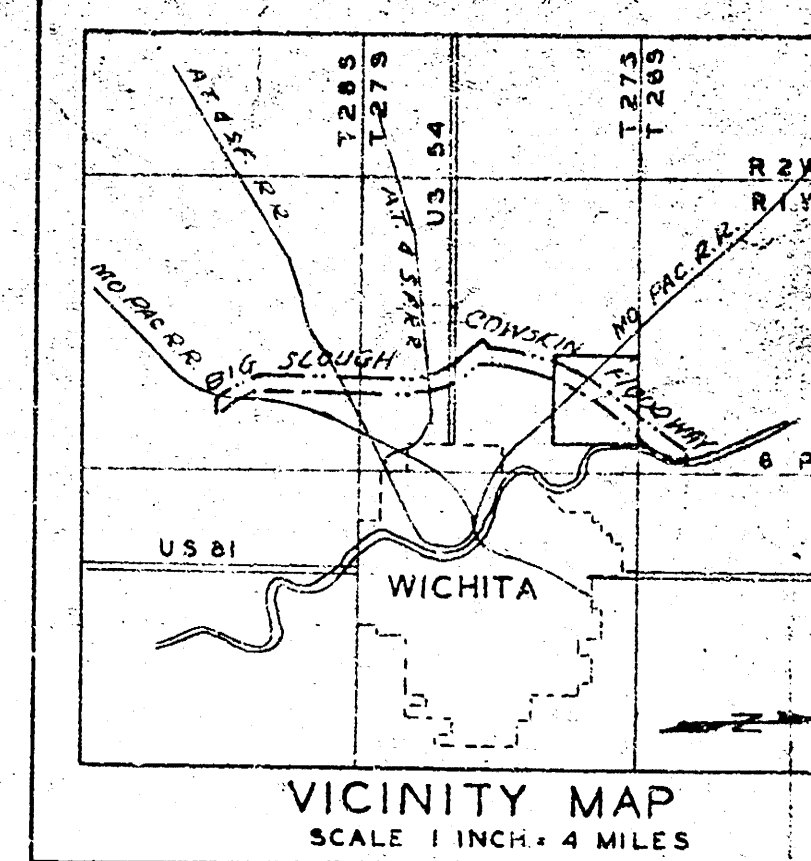

- LEGEND**
- CONCRETE MONUMENTS
 - △ P.I. OF CURVES
 - CENTER LINES OF LEVEES & CHANNELS
 - PROPERTY LINES
 - RIGHT OF WAY LIMITS


ARKANSAS RIVER BASIN
WICHITA AND VALLEY CENTER
FLOOD CONTROL PROJECT
BIG SLOUGH-COWSKIN CREEK FLOODWAY
PARCEL "B" PART I & II
RIGHT OF WAY PLAN

SCALE: 1 INCH = 400 FEET
CITY/COUNTY ENGINEER OFFICE WICHITA, KANSAS

DATE: 1/12/50
DESCRIPTION: Relocation of Right of Way around oil well in George N. Hinderer property


CHND REC APPR

DRAWN: [Signature]
CHECKED: [Signature]
REVISIONS:

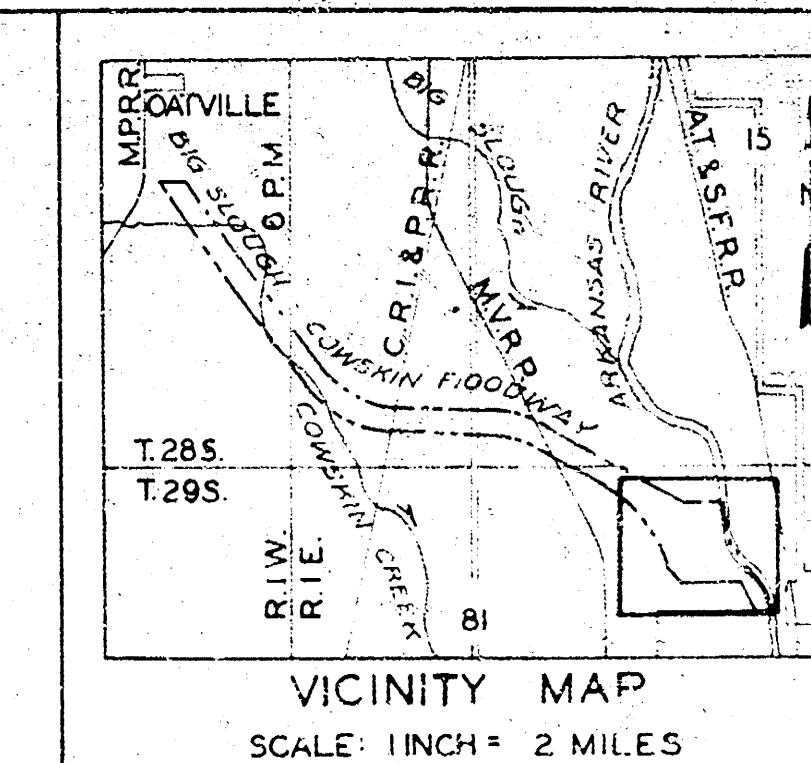

LEGEND

- CONCRETE MONUMENT
 △ P.I. OF CURVE
 ----- CENTER LINES OF LEVEES & CHANNELS
 ----- PROPERTY LINES
 ----- RIGHT OF WAY LIMIT

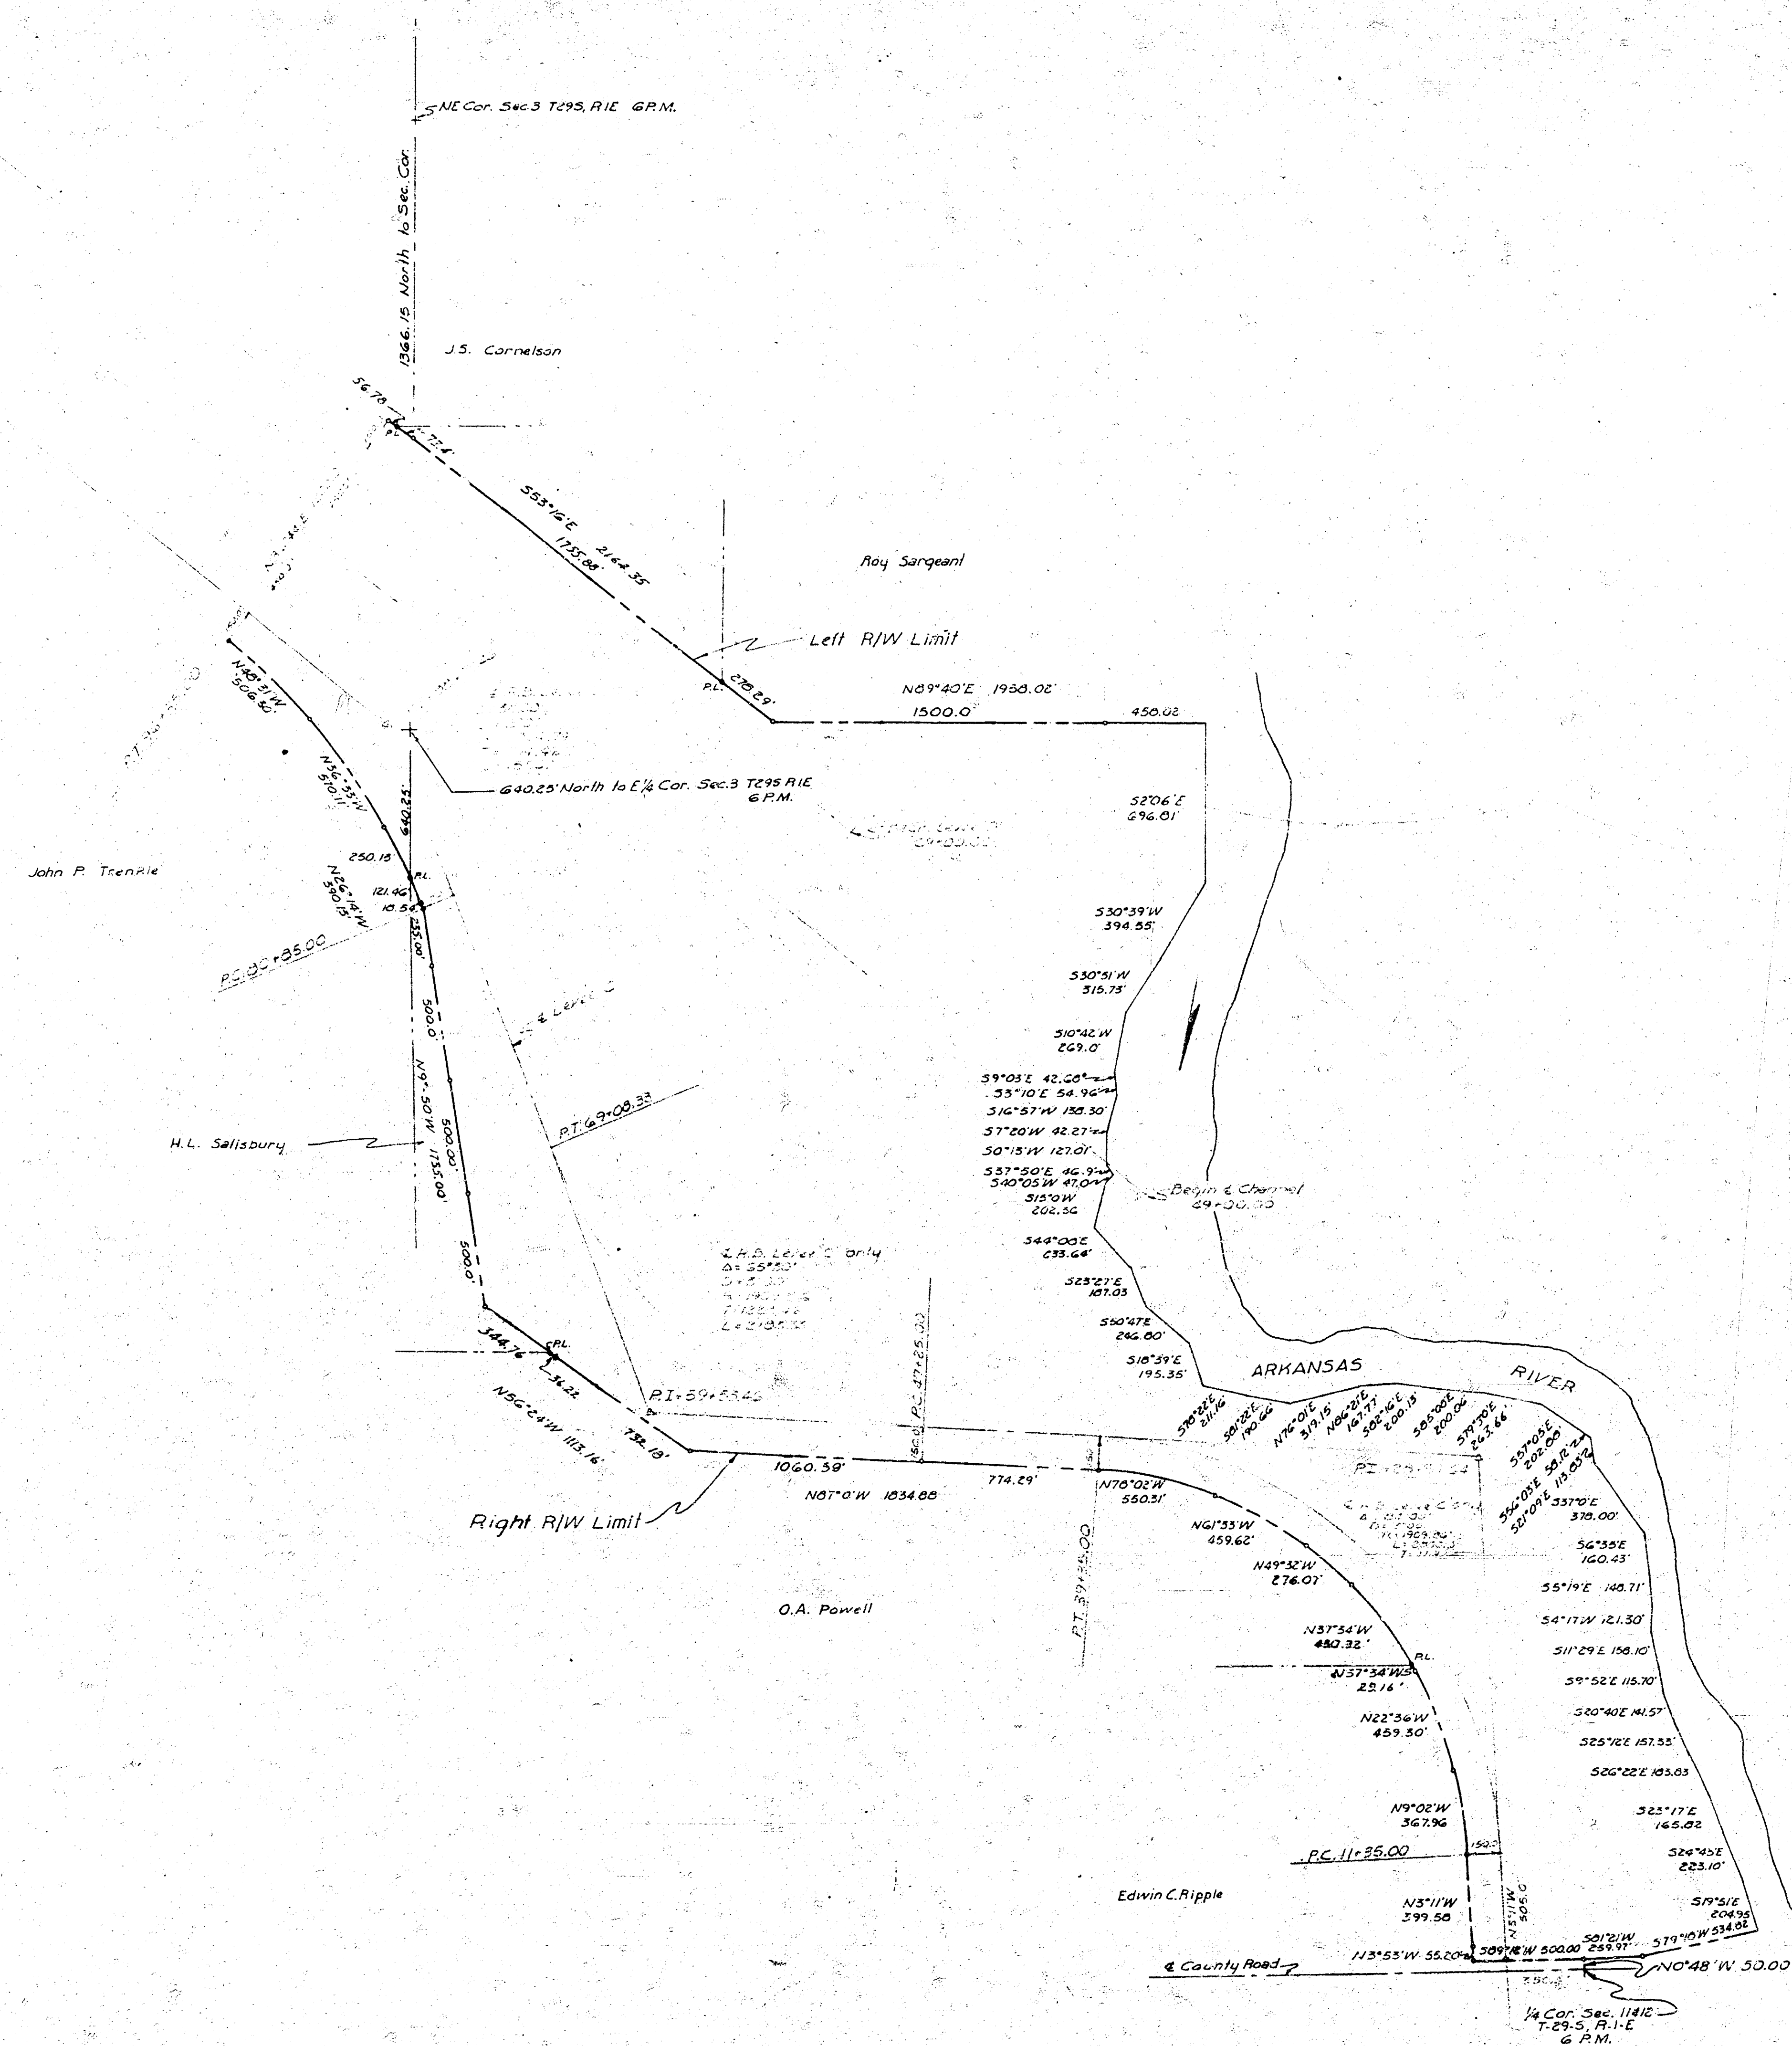

ARKANSAS RIVER WATERSHED
WICHITA AND VALLEY CENTER
ARKANSAS RIVER KANSAS
BIG SLOUGH - COWSKIN FLOODWAY
RIGHT OF WAY PLAN
PARCEL "A"
SCALE: 1 INCH = 400 FEET
400 200 0 400 800


CITY-COUNTY ENGINEER OFFICE, WICHITA, KANSAS

JULY 19, 1949


APPROVED:
C. Scholfield
ENGINEER IN CHARGE


DRAWN BY *My. S. S. S.*
CHECKED BY *72/1*

SHEET 1 OF 5 SHEETS


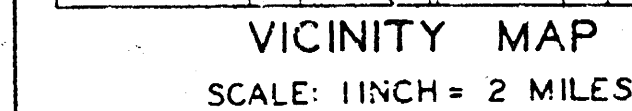



- CONCRETE MONUMENTS
- △ P.I. OF CURVE
- CENTER LINES OF LEVEES & CHANNELS
- PROPERTY LINES
- RIGHT OF WAY LIMIT

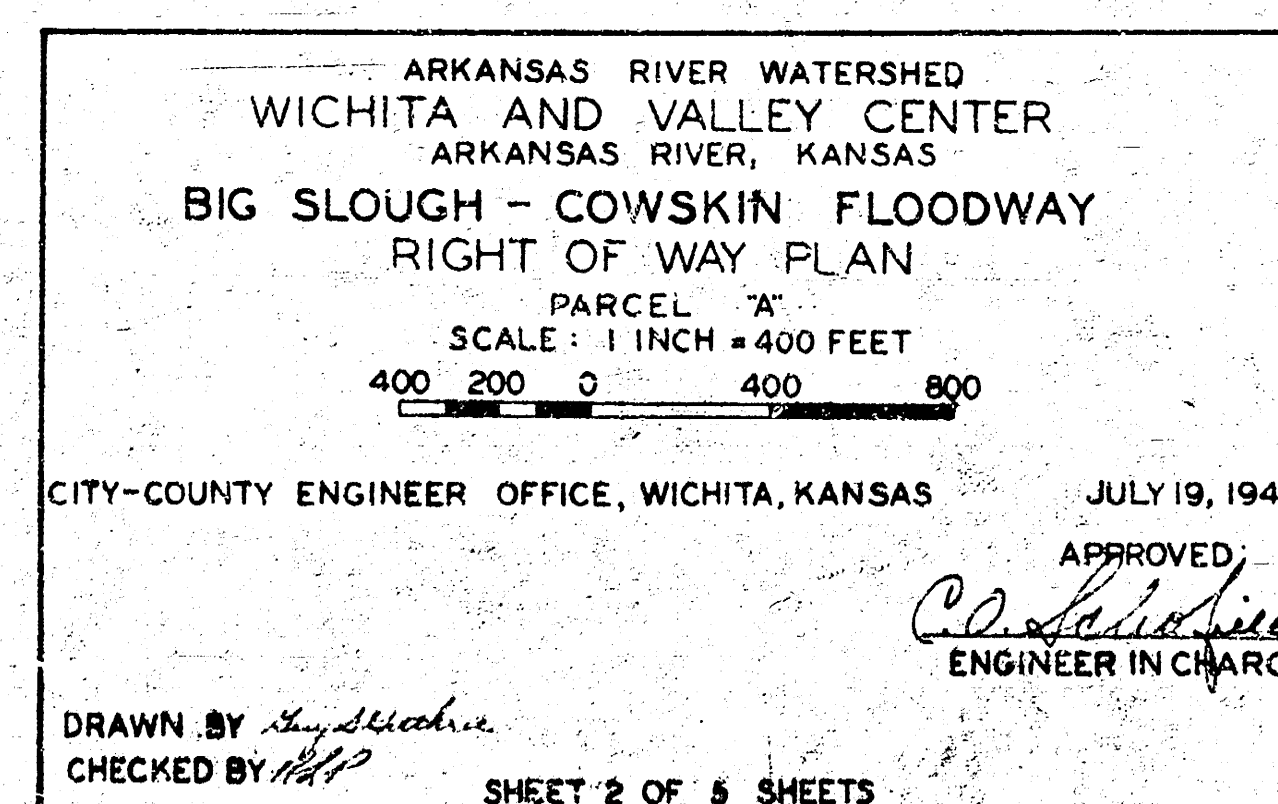


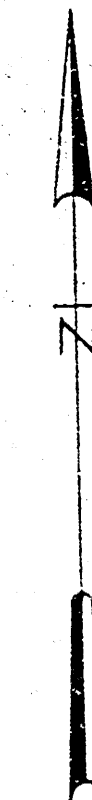
[illegible]

ARKANSAS RIVER WATERSHED
WICHITA AND VALLEY CENTER
ARKANSAS RIVER, KANSAS
BIG SLOUGH - COWSKIN FLOODWAY
RIGHT OF WAY PLAN
PARCEL "A"
SCALE: 1 INCH = 400 FEET
400 200 0 400 800
CITY-COUNTY ENGINEER OFFICE, WICHITA, KANSAS
JULY 19, 1949
APPROVED:
C. C. Caldwell
ENGINEER IN CHARGE
DRAWN BY *W. J. Sullivan*
CHECKED BY *W. J. Sullivan*
SHEET 3 OF 5 SHEETS

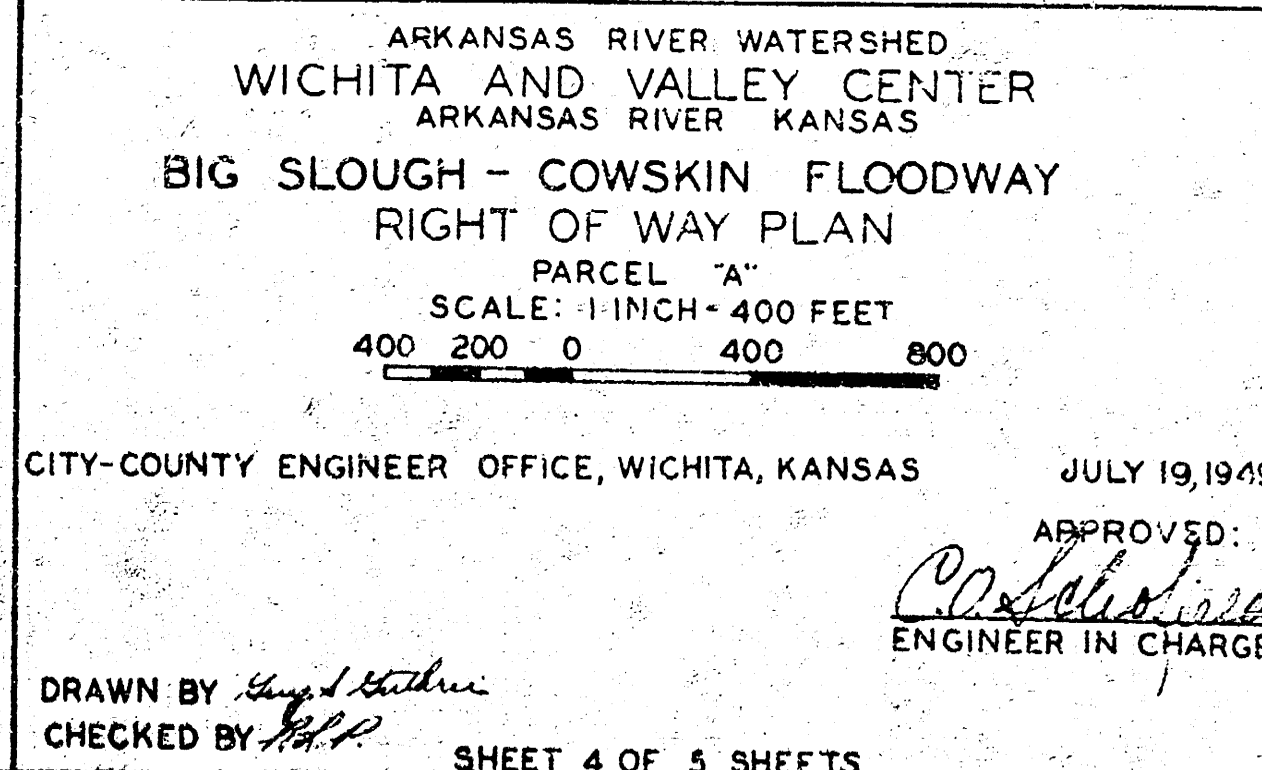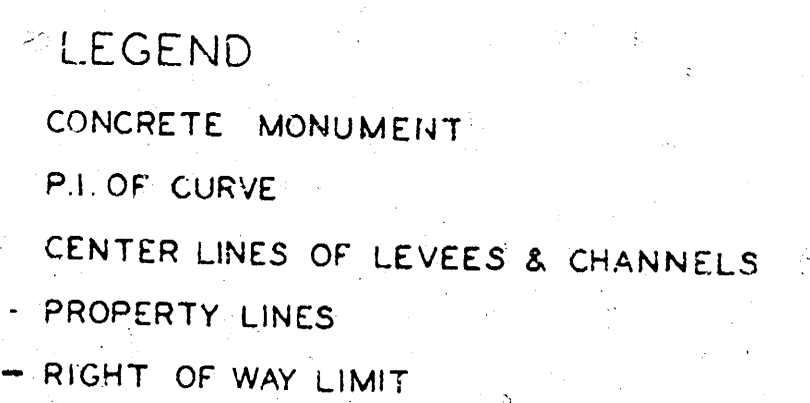

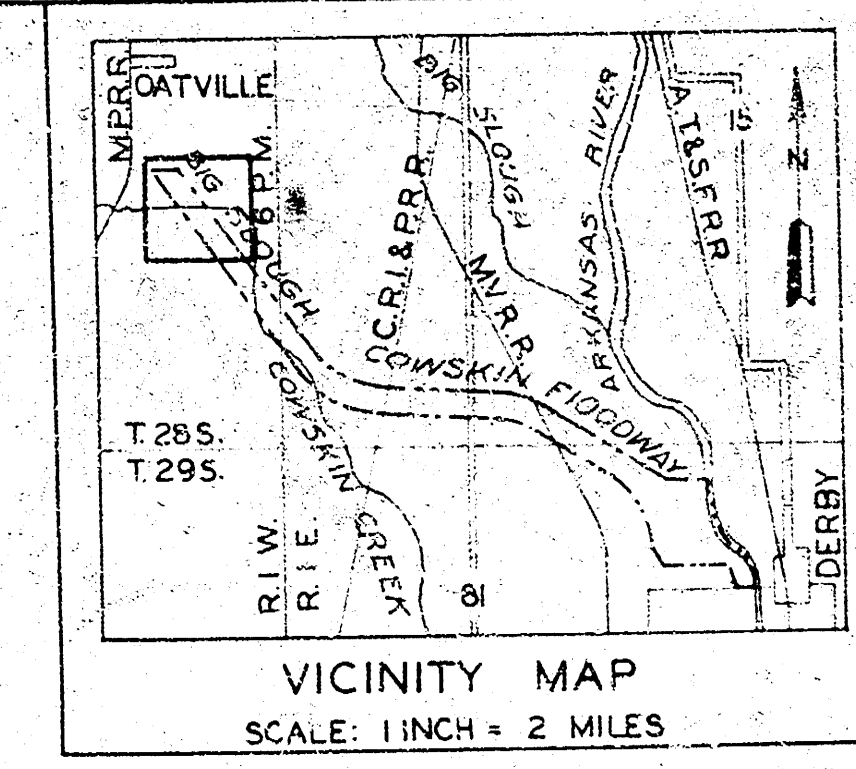

- LEGEND
- CONCRETE MONUMENTS
 - △ P.I. OF CURVE
 - CENTER LINES OF LEVEES & CHANNELS
 - PROPERTY LINES
 - RIGHT OF WAY LIMIT

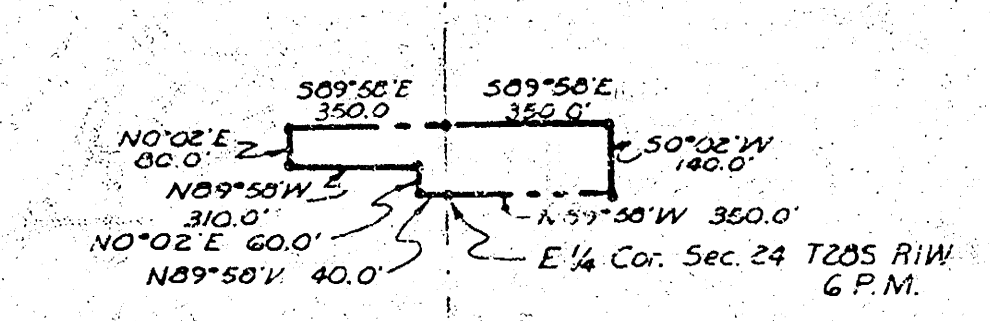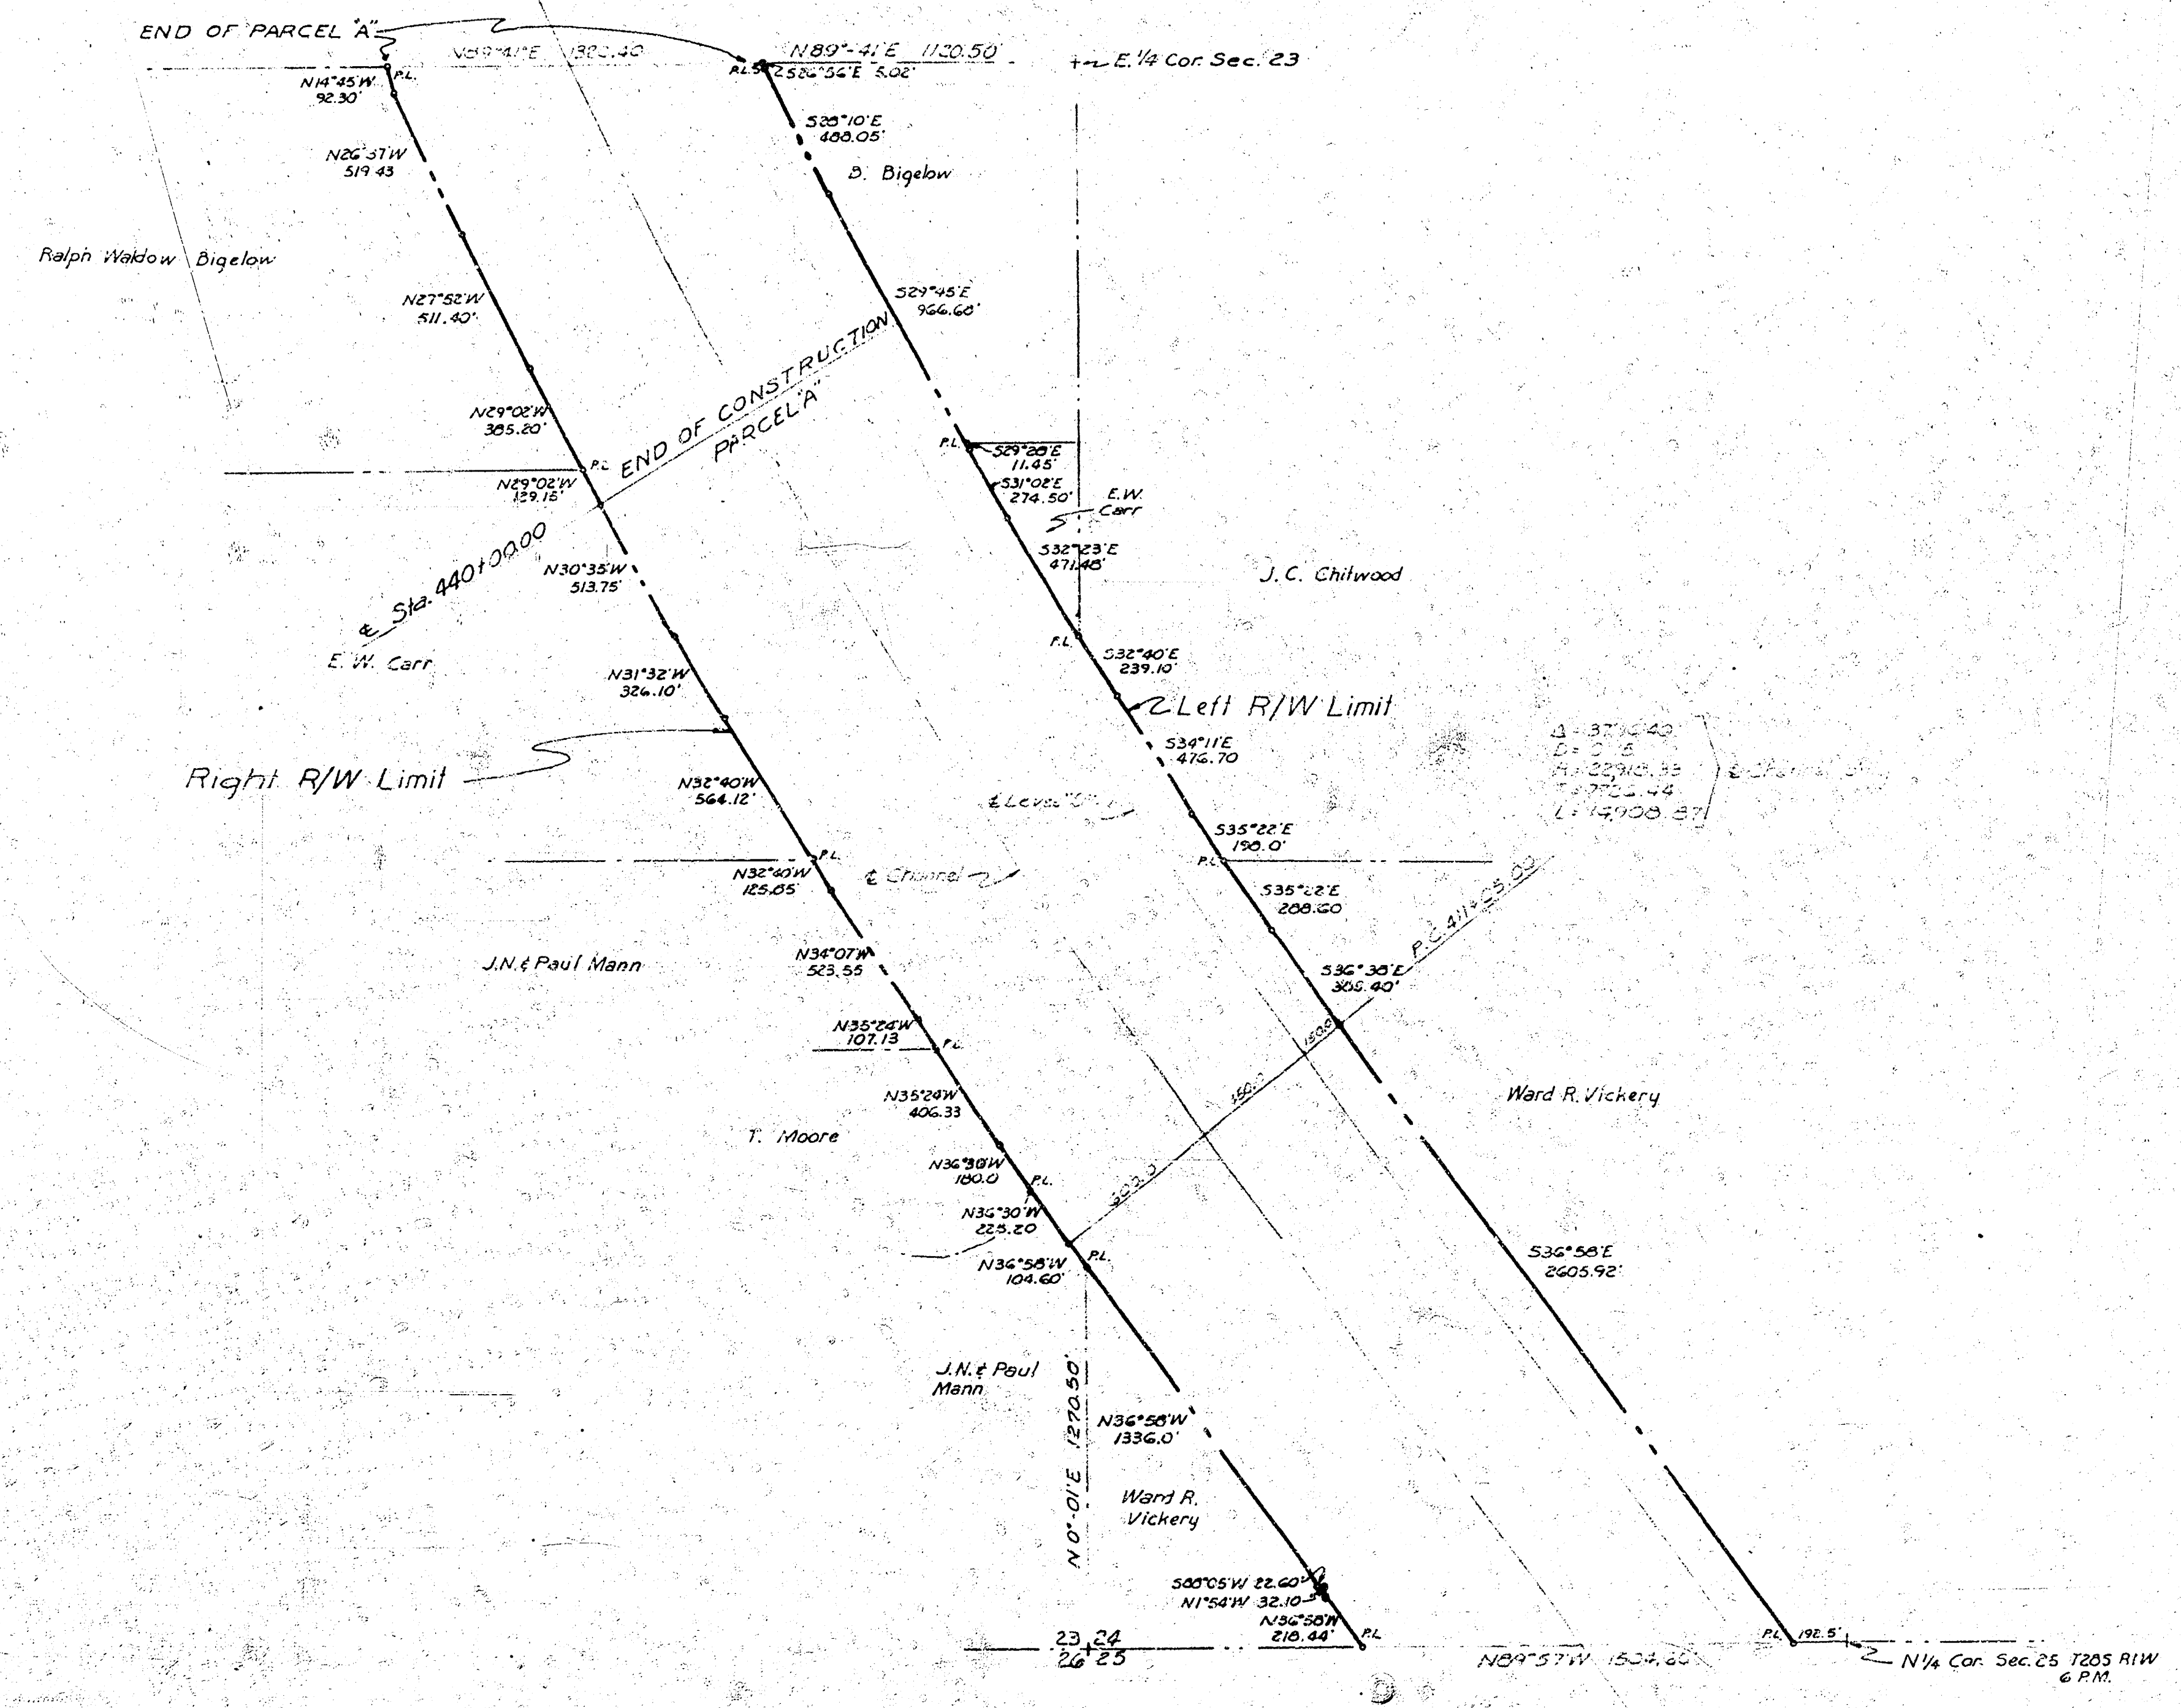

ARKANSAS RIVER WATERSHED
WICHITA AND VALLEY CENTER
ARKANSAS RIVER, KANSAS
BIG SLOUGH - COWSKIN FLOODWAY
RIGHT OF WAY PLAN
PARCEL "A"
SCALE: 1 INCH = 400 FEET
400 200 0 400 800

CITY-COUNTY ENGINEER OFFICE, WICHITA, KANSAS JULY 19, 1949
APPROVED: *C. J. ...*
ENGINEER IN CHARGE

DRAWN BY *...*
CHECKED BY *...*
SHEET 1 OF 5 SHEETS