
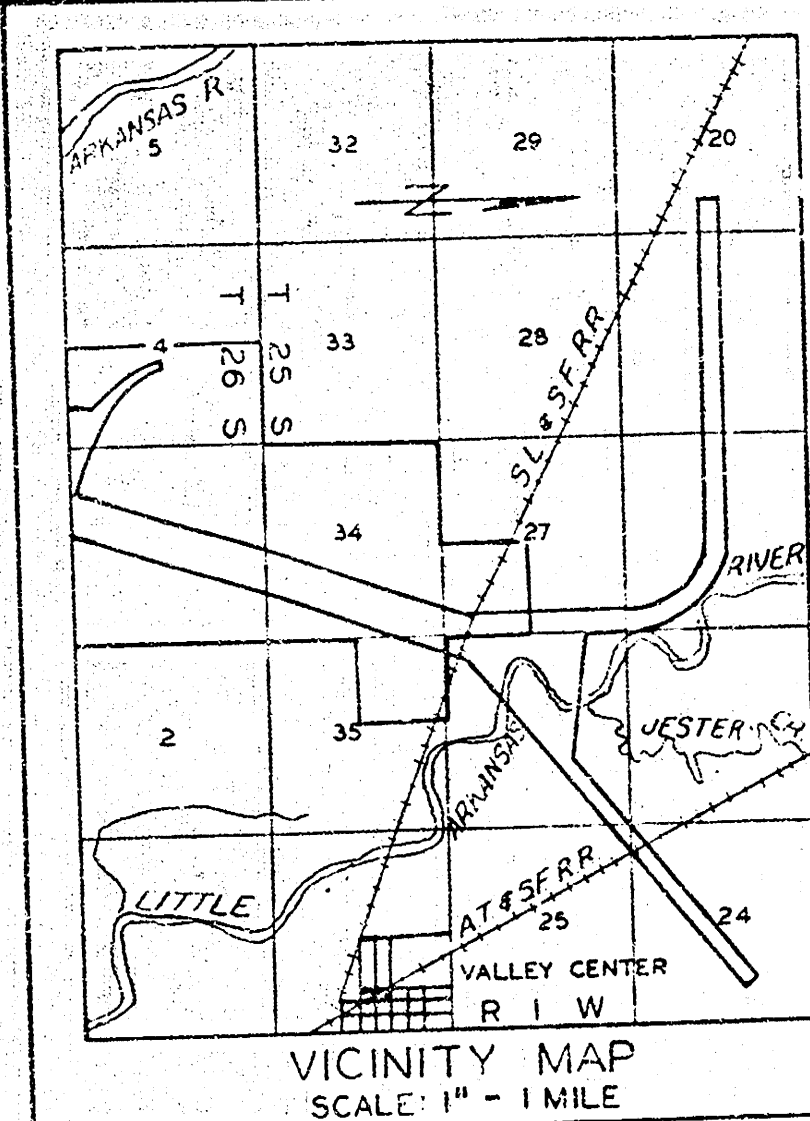


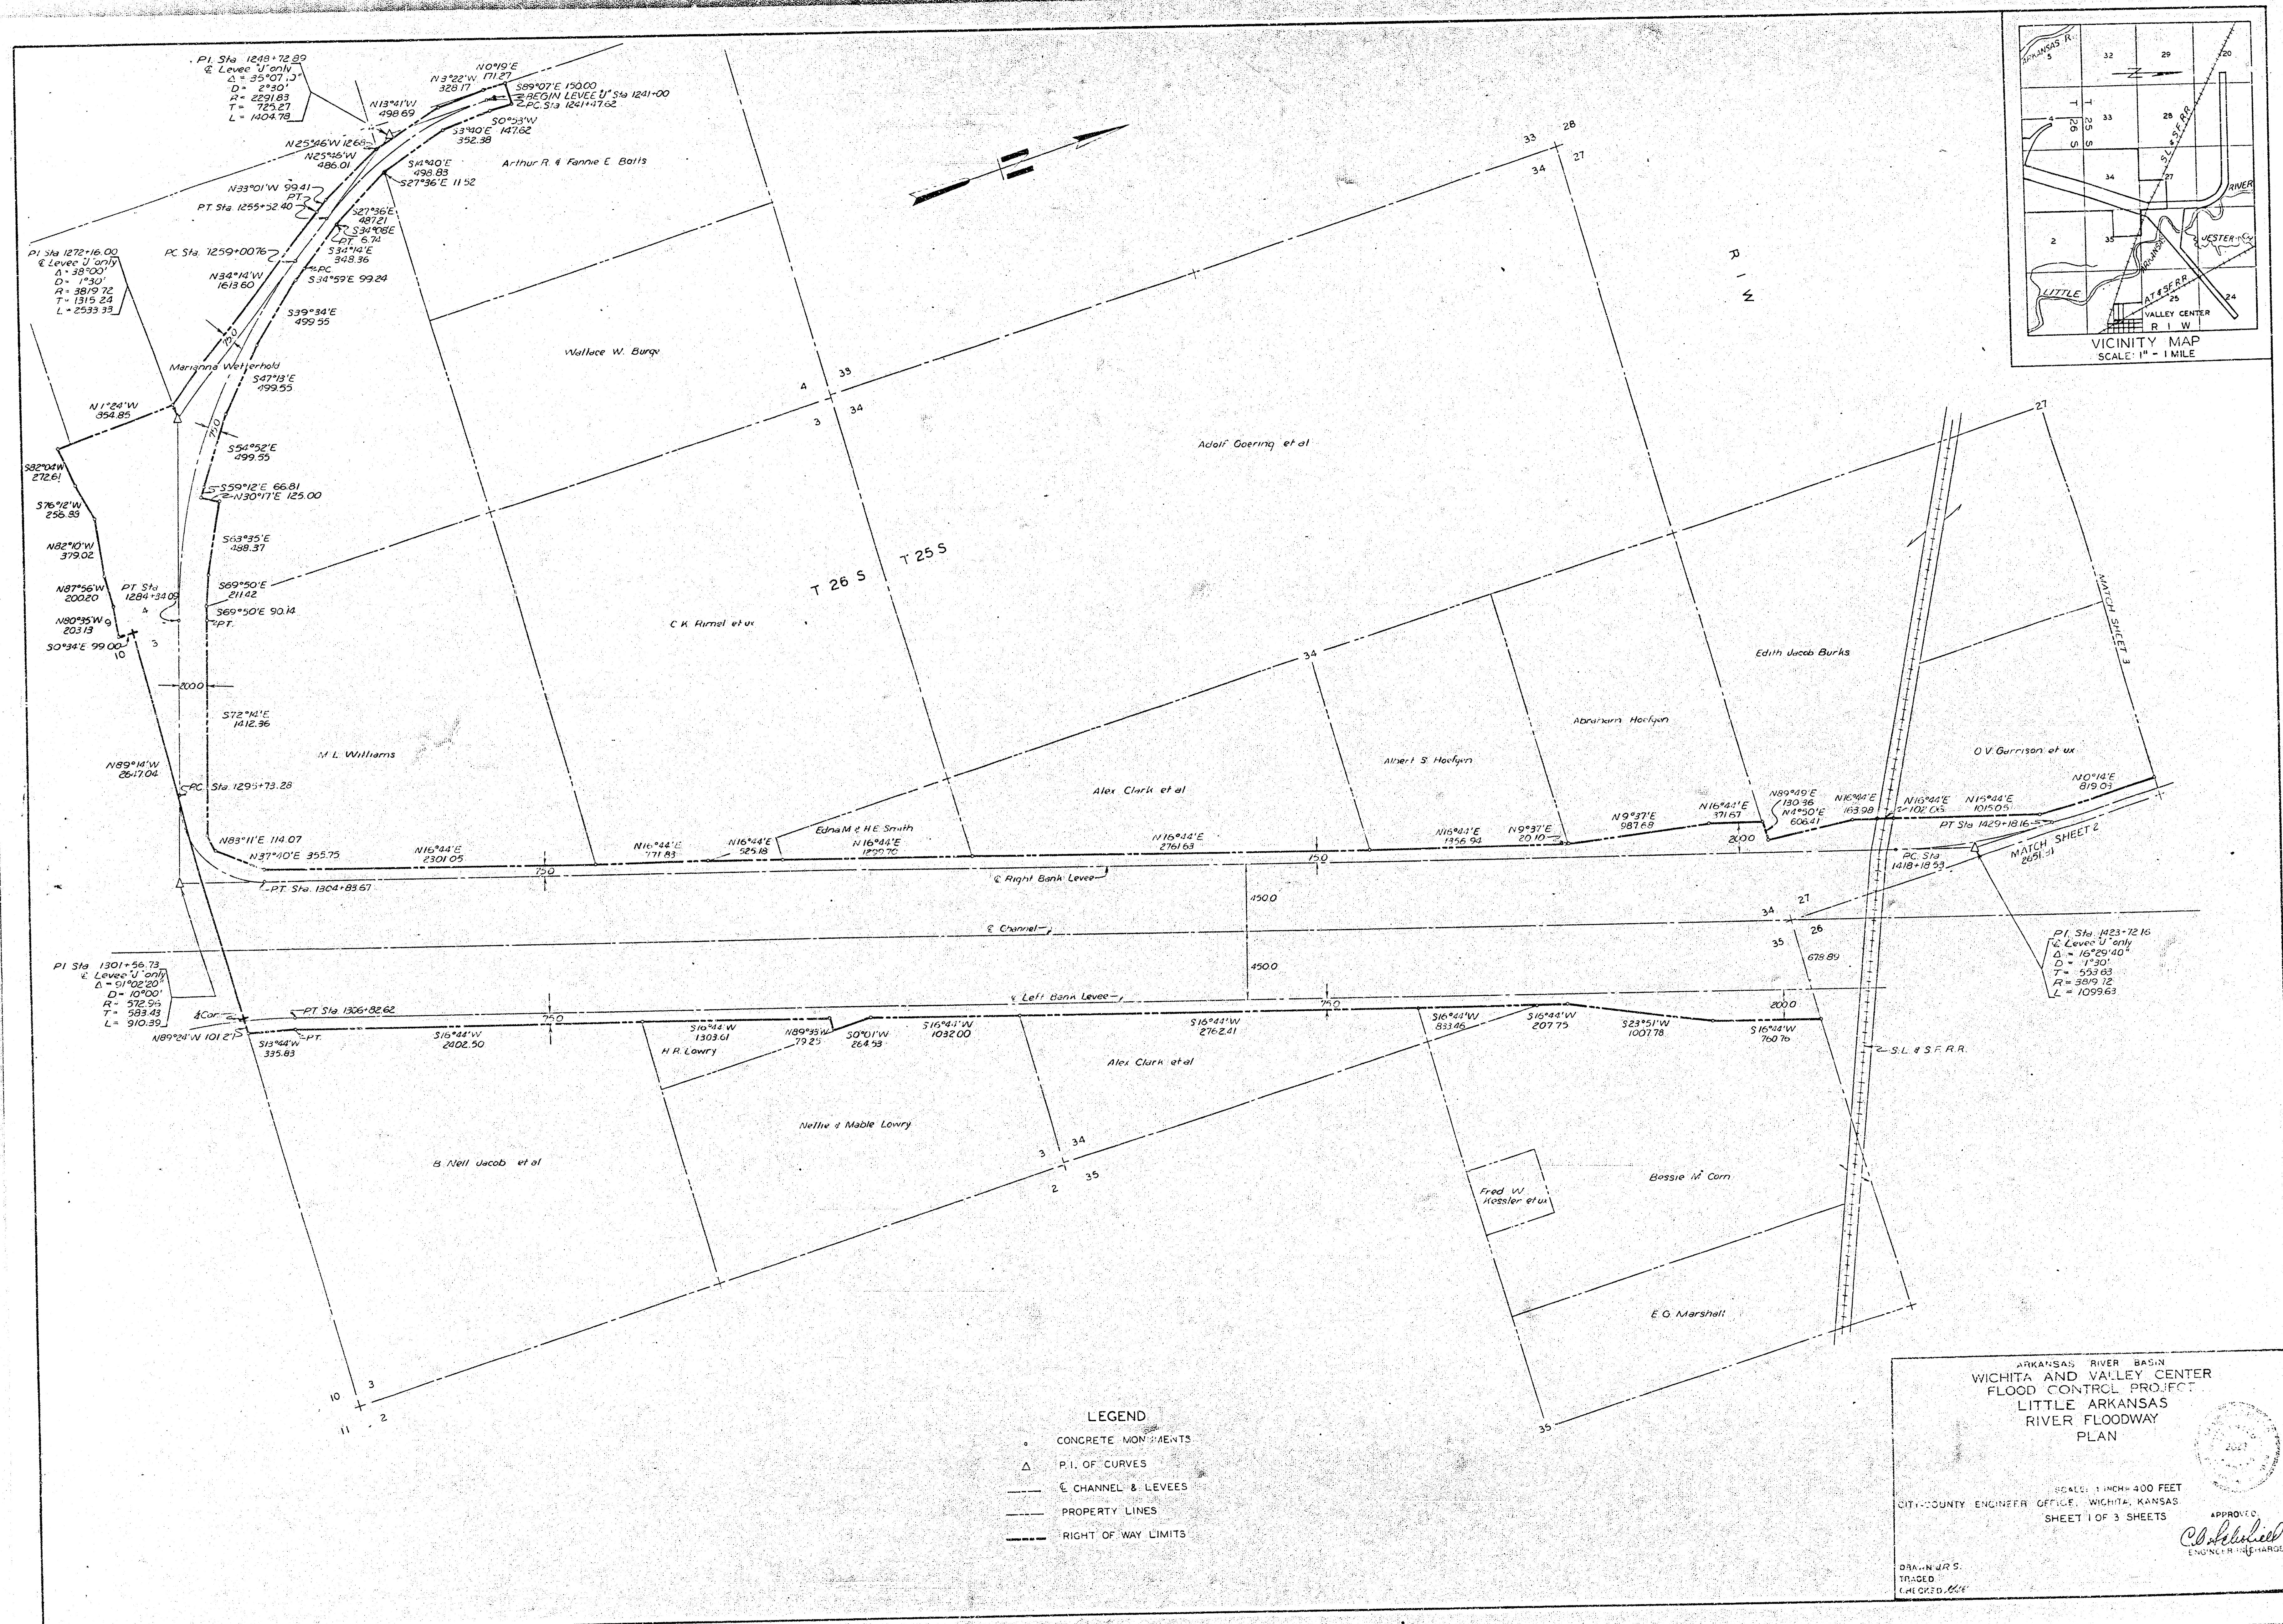



- LEGEND**
- CONCRETE MONUMENTS
 - P.I. OF CURVES
 - CHANNEL & LEVEES
 - PROPERTY LINES
 - RIGHT OF WAY LIMITS


ARKANSAS RIVER BASIN
WICHITA AND VALLEY CENTER
FLOOD CONTROL PROJECT
LITTLE ARKANSAS
RIVER FLOODWAY
PLAN

SCALE: 1" = 100 FEET
CITY-COUNTY ENGINEER OFFICE, WICHITA, KANSAS
SHEET 1 OF 3 SHEETS


APPROVED
C. J. Hessler
ENGINEER IN CHARGE

DRAWN BY:
TRACED
CHECKED, *W. E.*

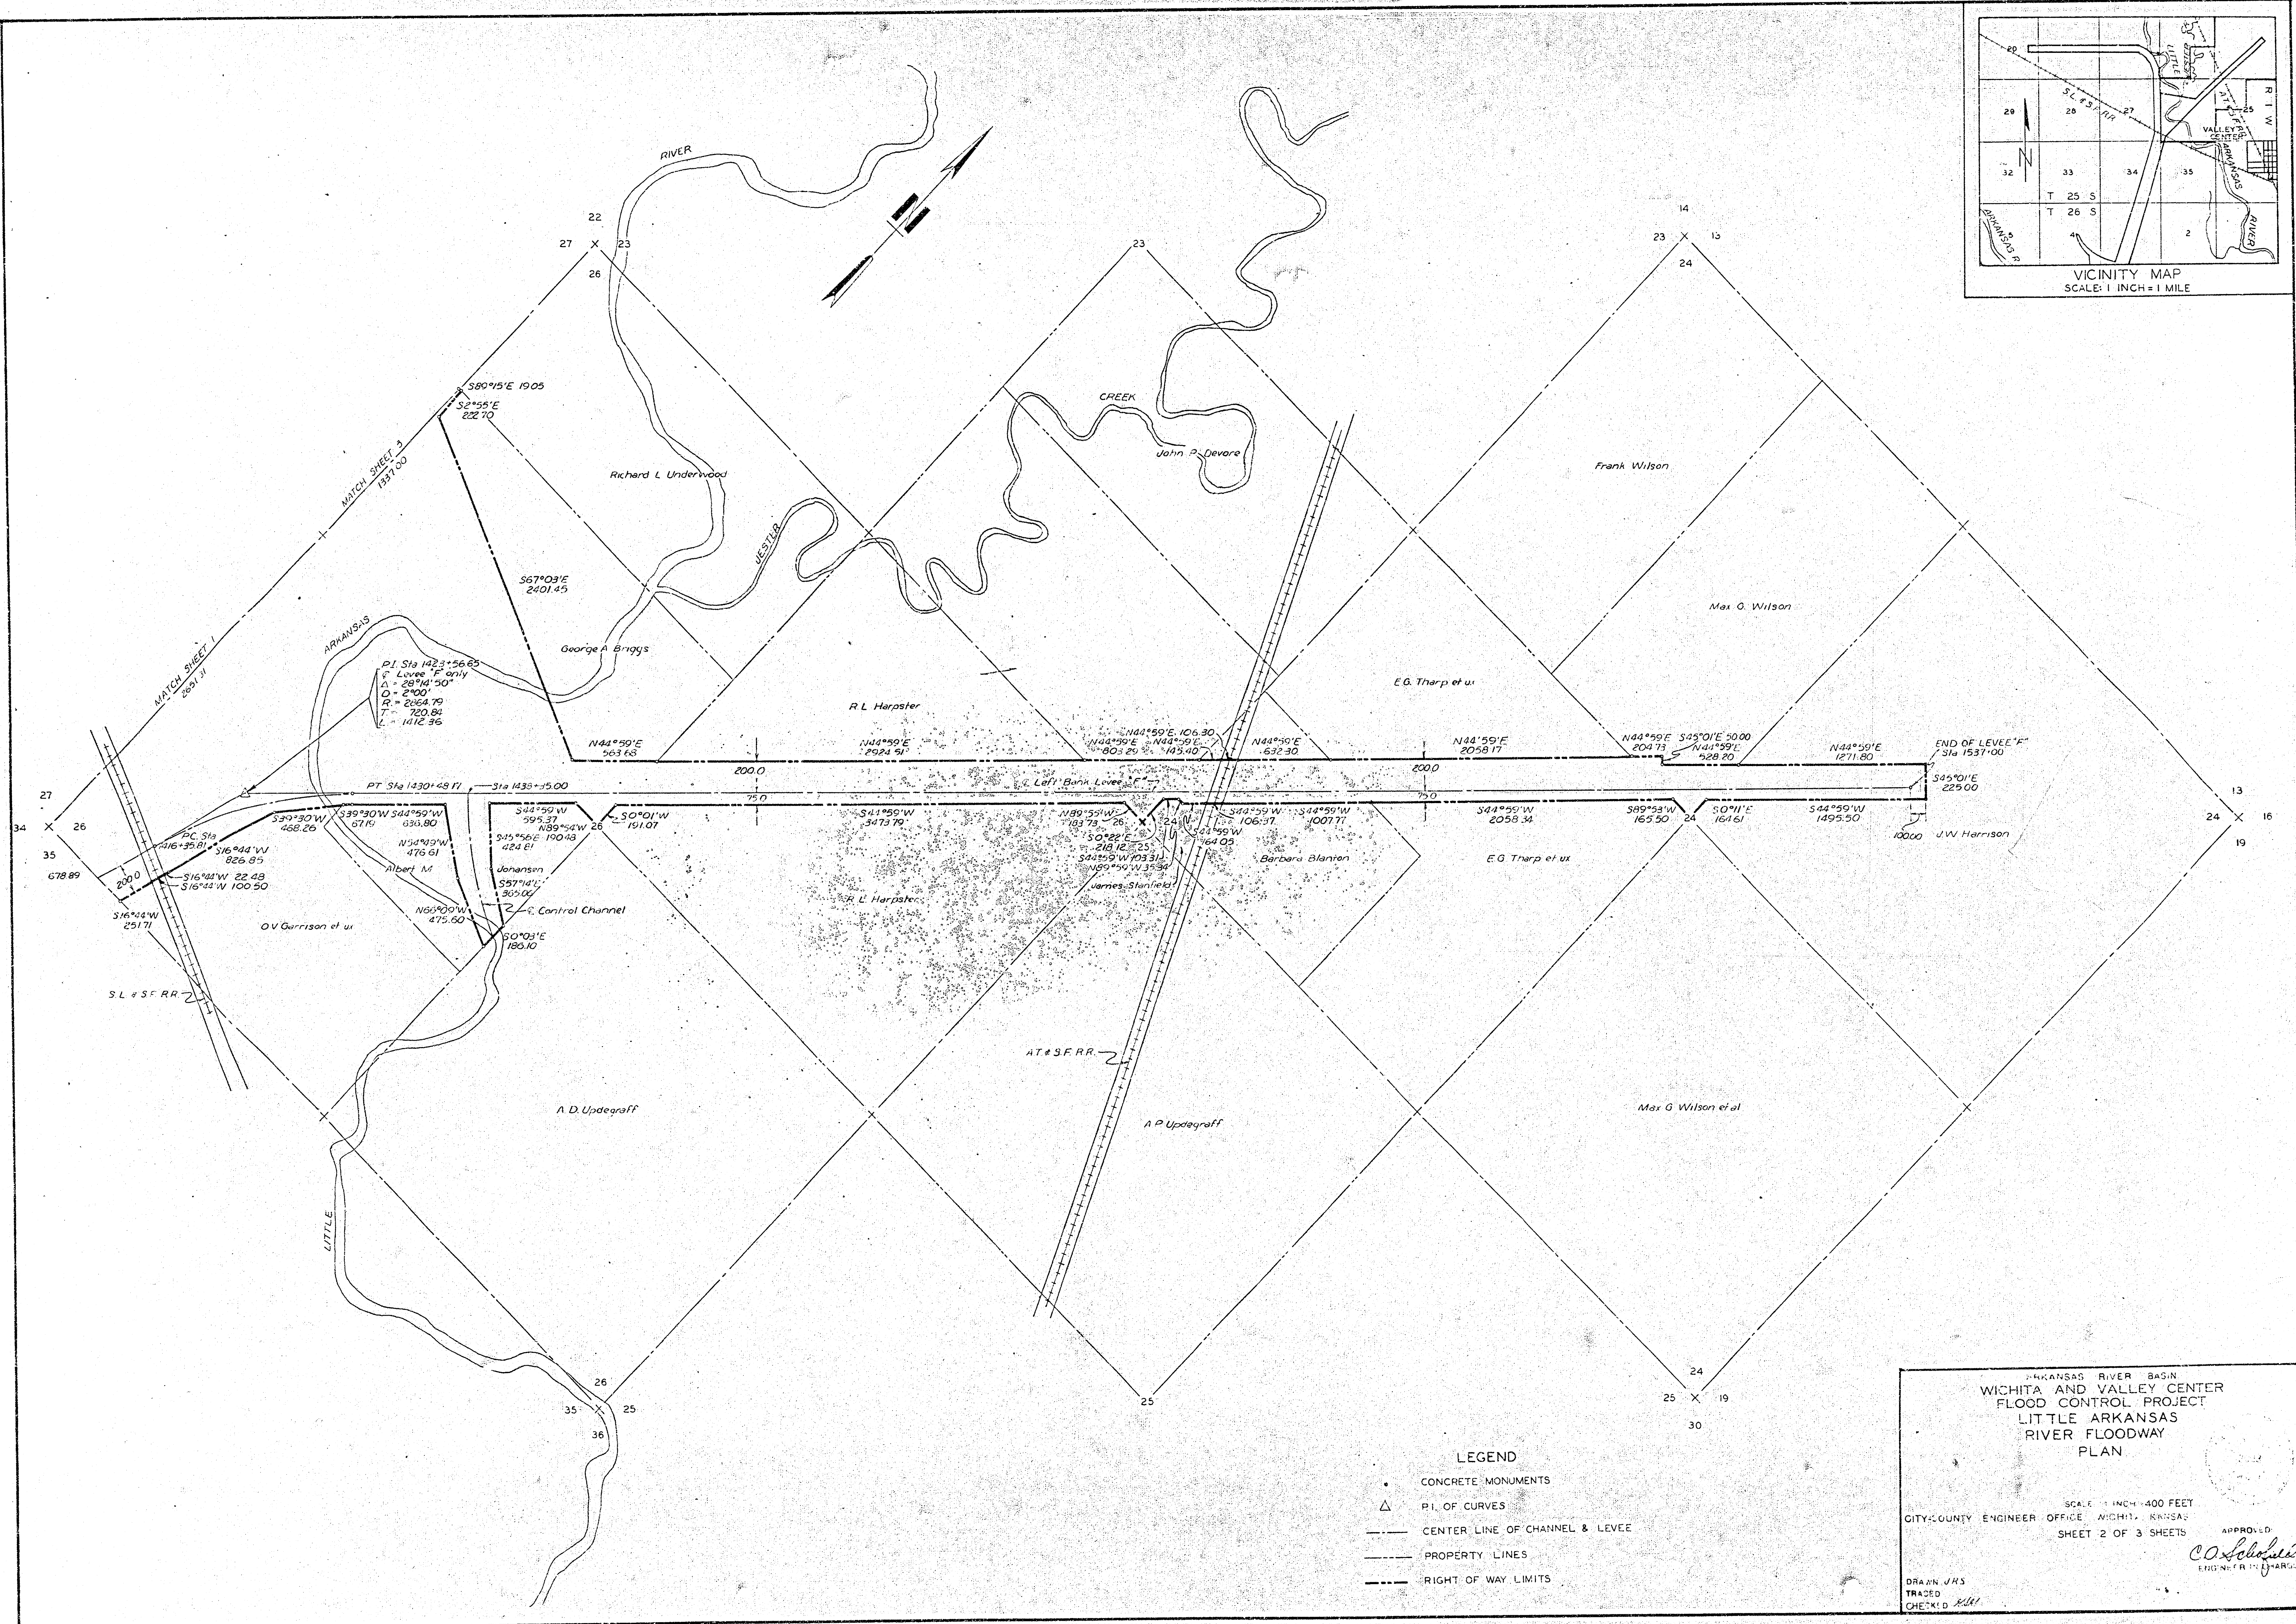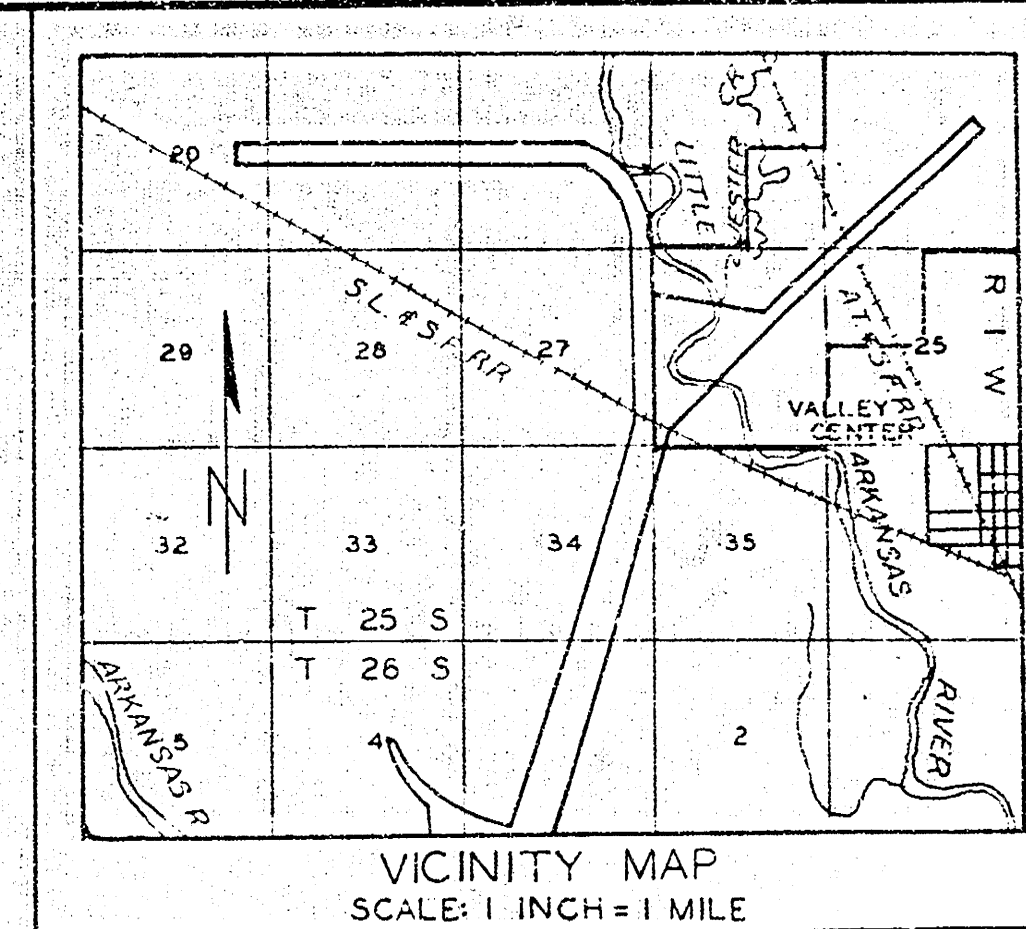

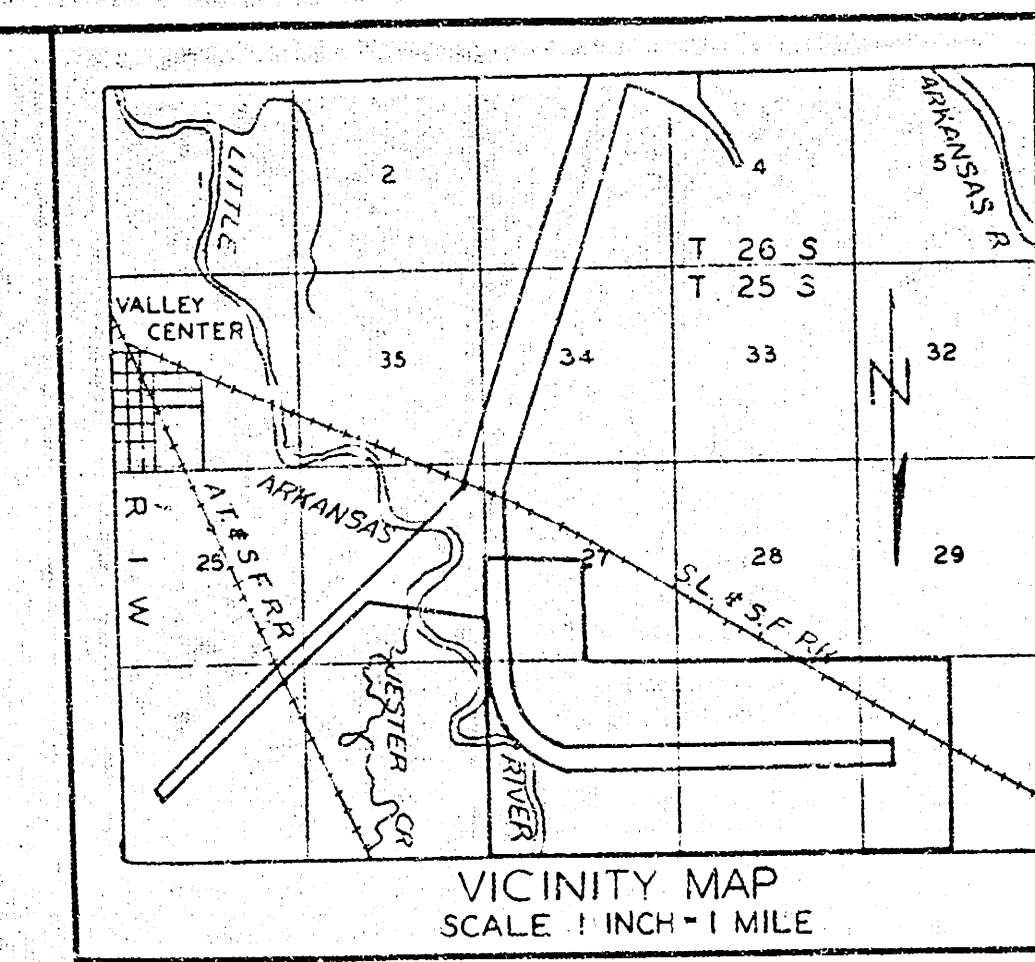

VICINITY MAP
SCALE 1 INCH = 1 MILE

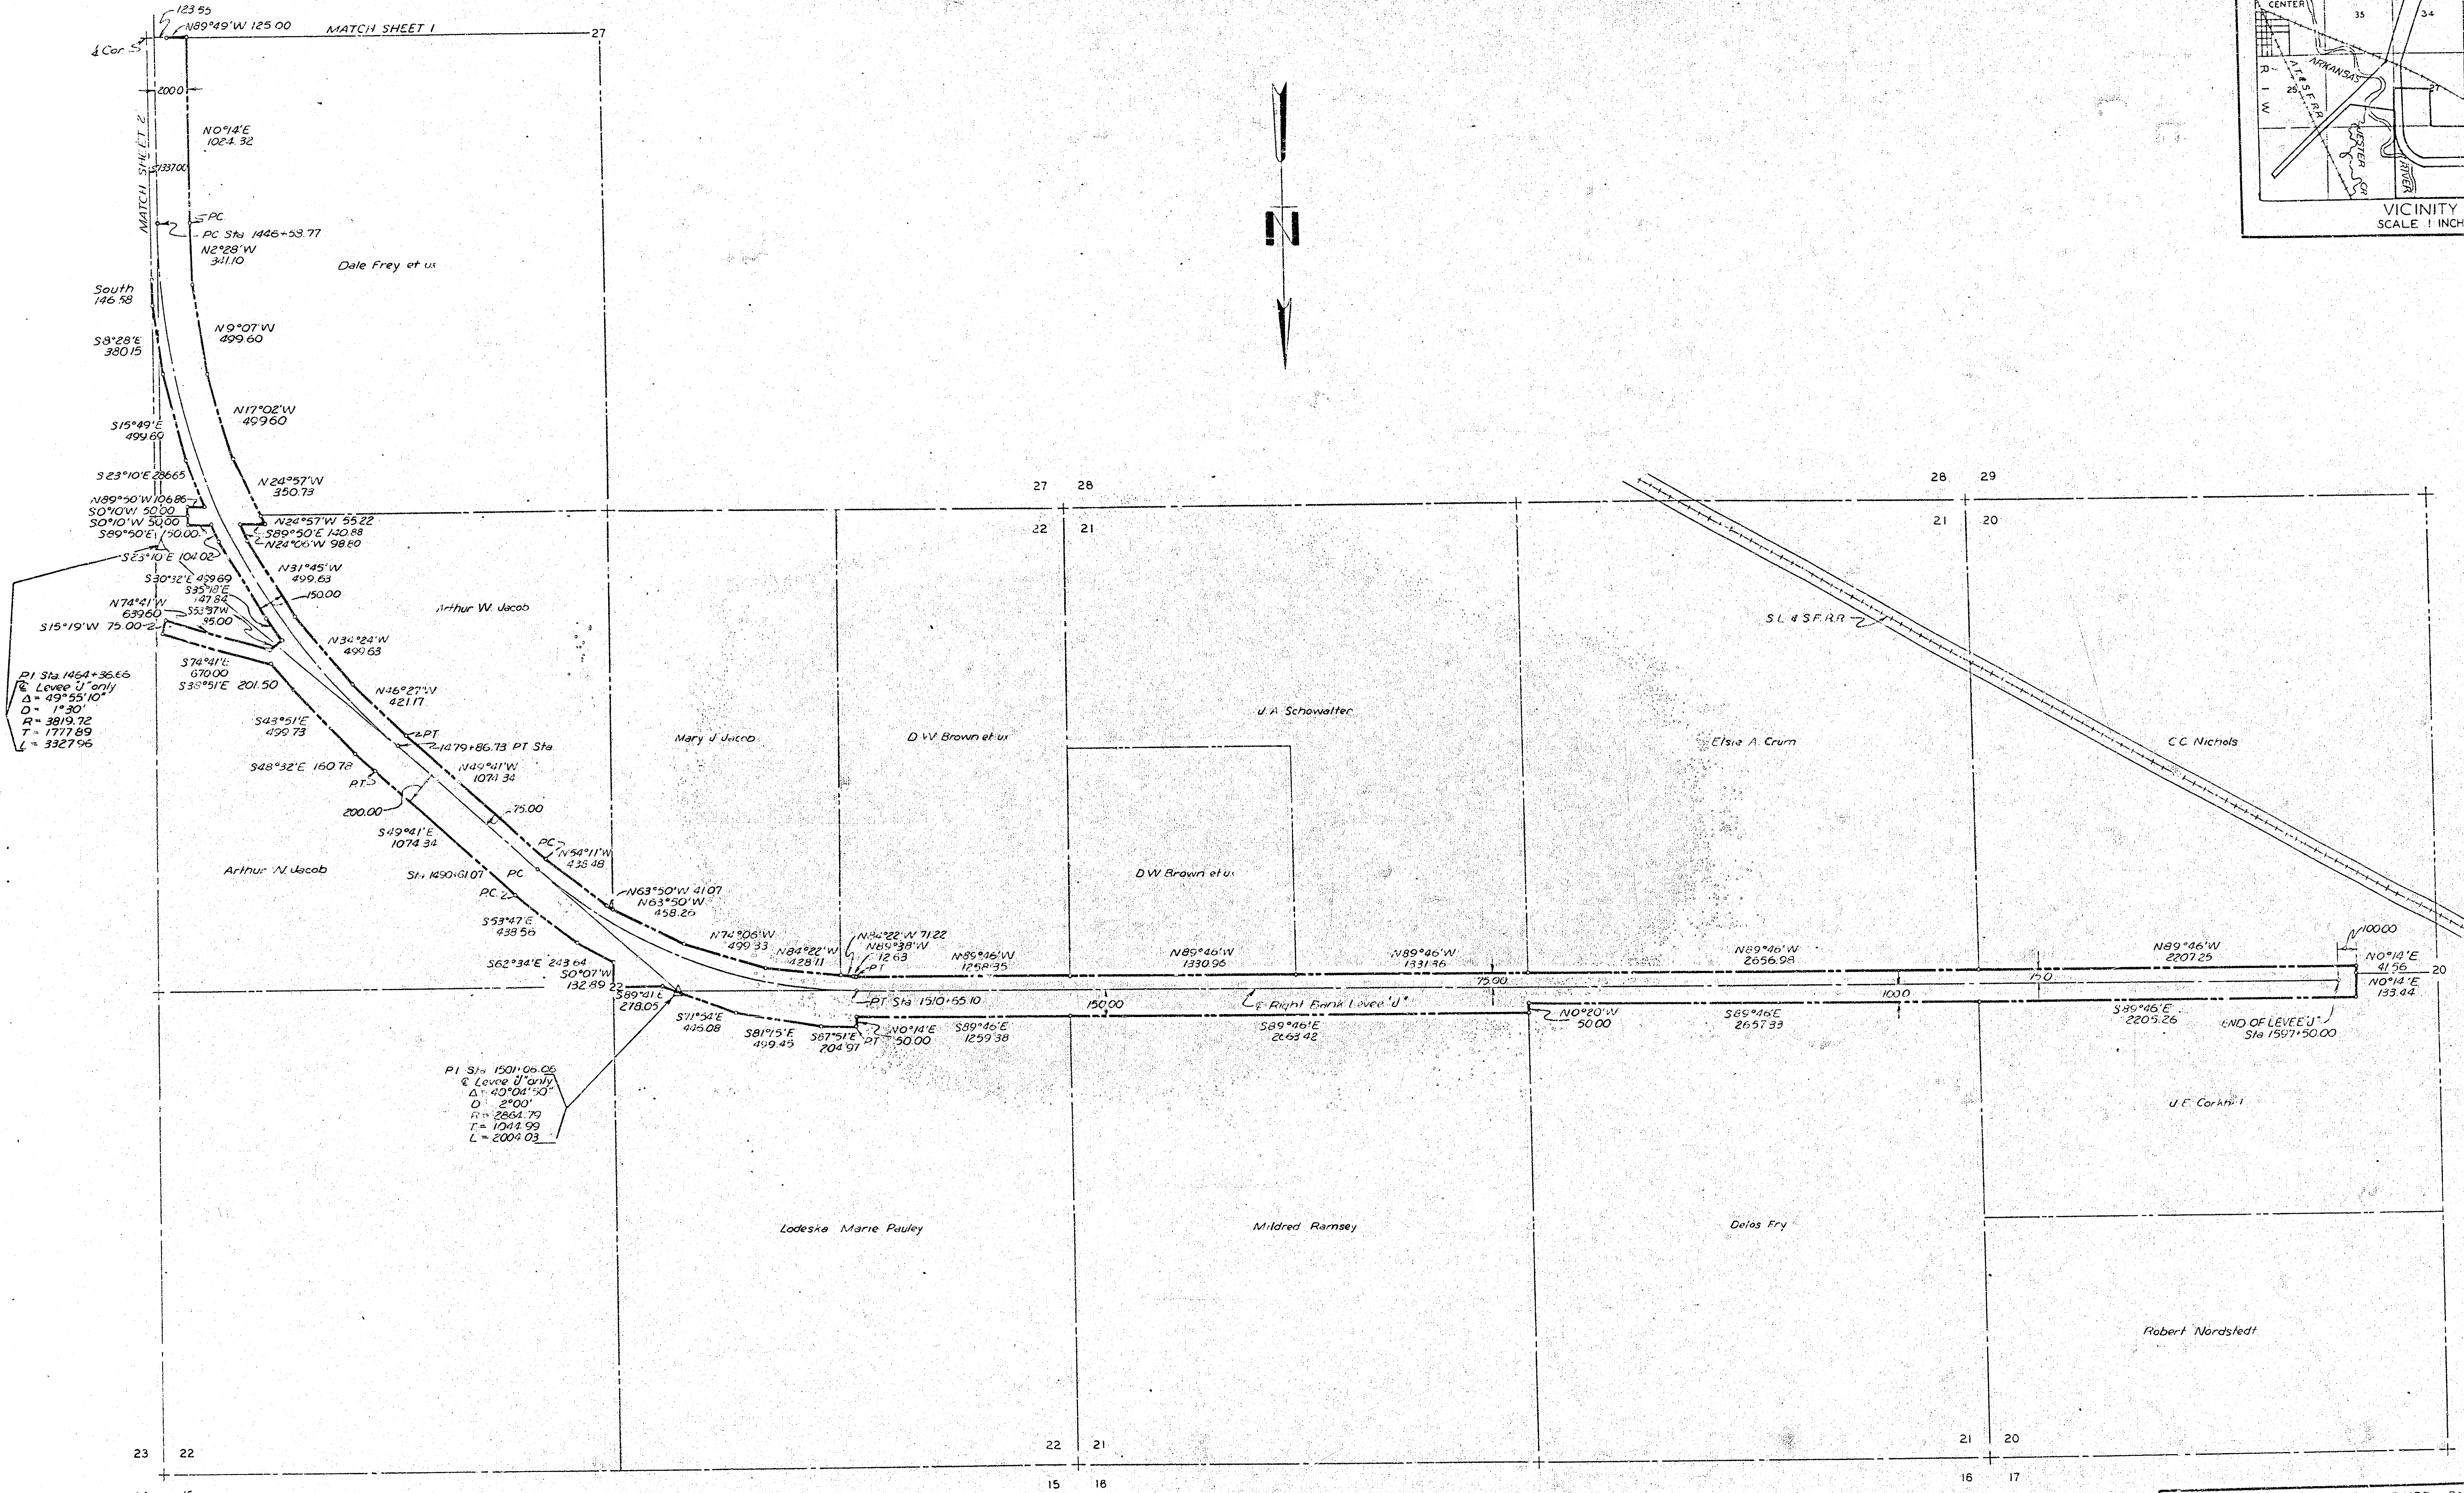

LEGEND

- CONCRETE MONUMENTS
- PI. OF CURVES
- CENTER LINE OF CHANNEL & LEVEE
- PROPERTY LINE
- RIGHT OF WAY LIMITS

ARKANSAS RIVER BASIN
WICHITA AND VALLEY CENTER
FLOOD CONTROL PROJECT
LITTLE ARKANSAS
RIVER FLOODWAY
PLAN

SCALE 1 INCH = 400 FEET
CITY-COUNTY ENGINEER OFFICE, WICHITA, KANSAS
SHEET 3 OF 3 SHEETS

DRAWN J.R.S.
TRAZED
11-15-52

APPROVED:
C. Schwaefler
ENGINEER IN CHARGE