CITY PLANNING COMMISSION

**PREPARED BY WORKS PROGRESS ADMINISTRATION**


DRAWN BY R.E. FRIZZELLE. CHECKED BY L.K. WHITE.

SUPERVISED BY H.S. DENISON.

1937 INST. MAN L. HANDLEY. SCALE 1"=100 FEET.

# N.W. 1/4 SEC. 35 T. 27 S. R. 1 E.

B.M.#7 IRON PLATE AT 1/4 CORNER EAST OF HILLSIDE ON HARRY. ELEV. 154.16

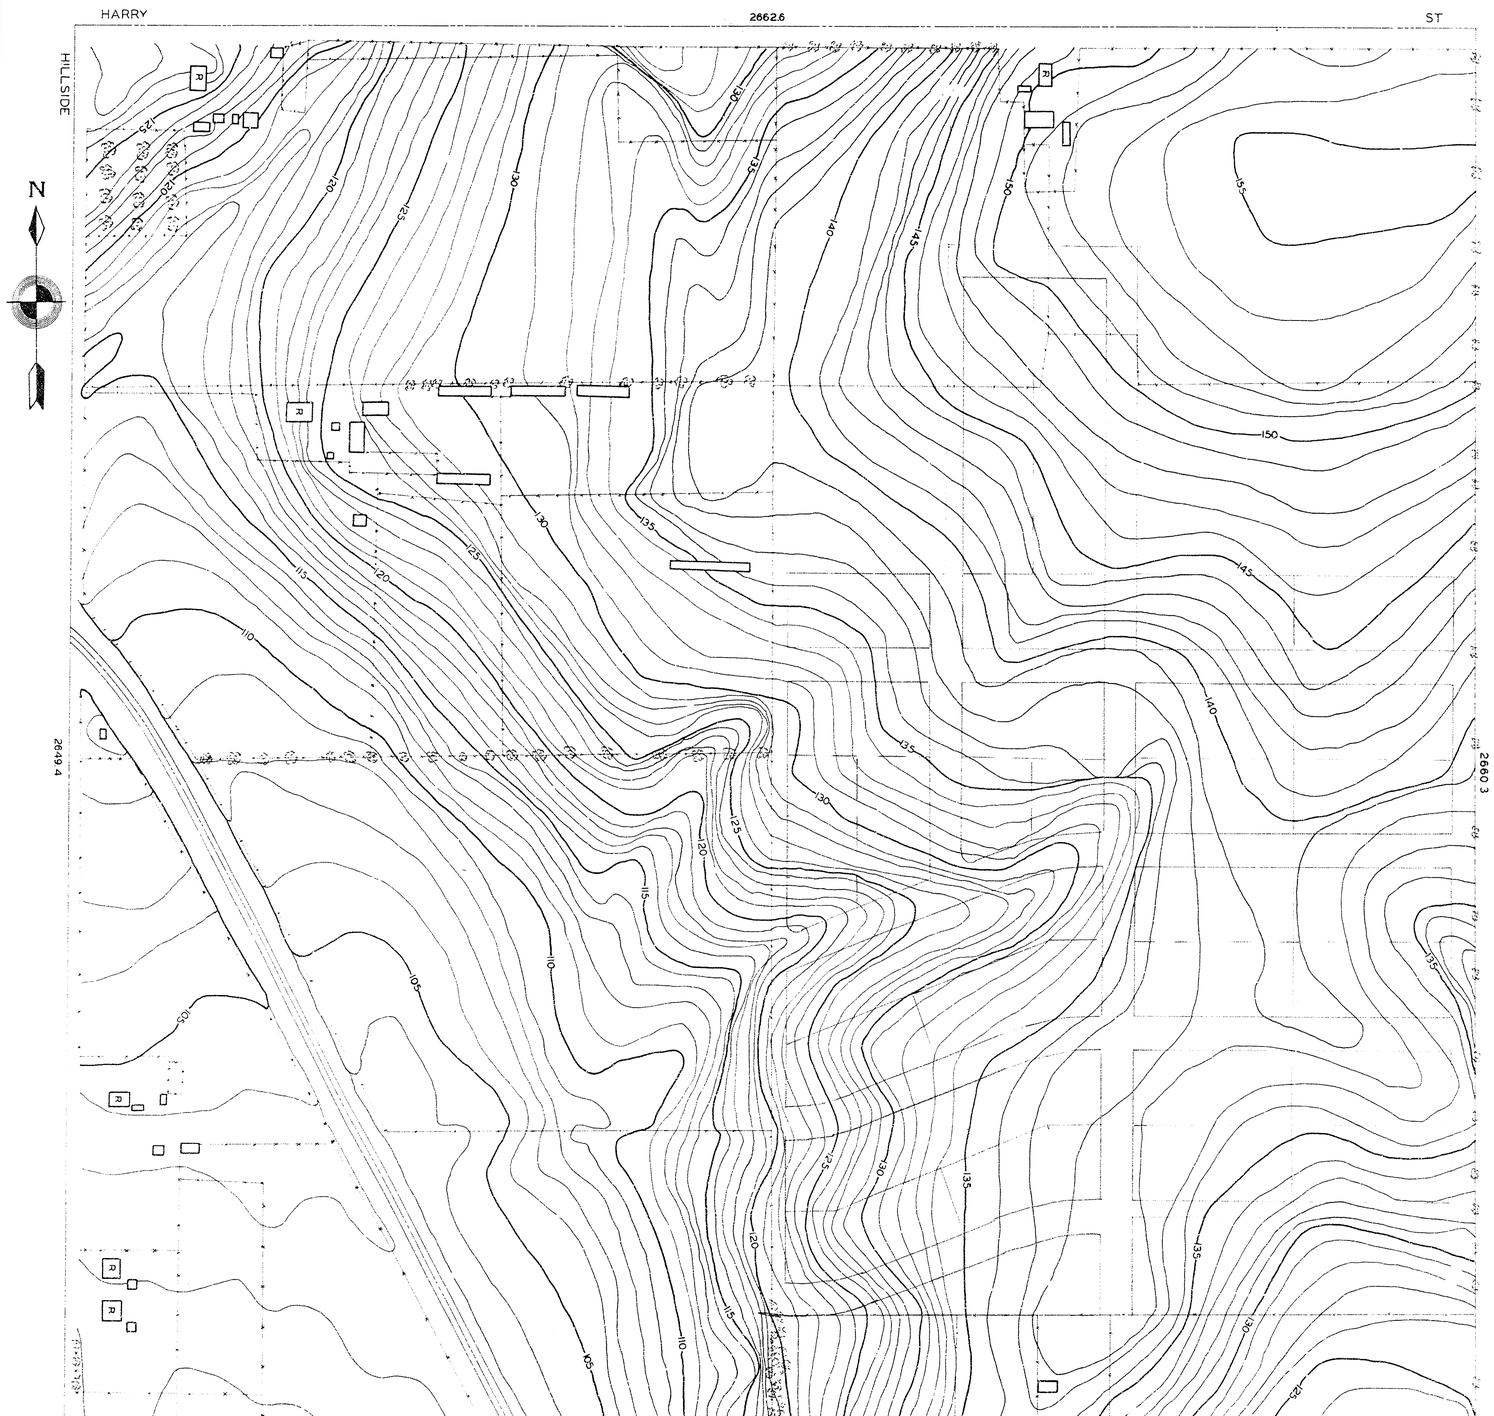

CITY PLANNING COMMISSION

**PREPARED BY WORKS PROGRESS ADMINISTRATION**

DRAWN BY R.E. FRIZZELLE. CHECKED BY L.K. WHITE.

SUPERVISED BY H.S. DENISON.

1937 INST. MAN L. HANDLEY. SCALE 1"=100 FEET.

# N.W. 1/4 SEC. 35 T. 27 S. R. 1 E.

B.M.#7 IRON PLATE AT 1/4 CORNER EAST OF HILLSIDE ON HARRY. ELEV. 154.16

