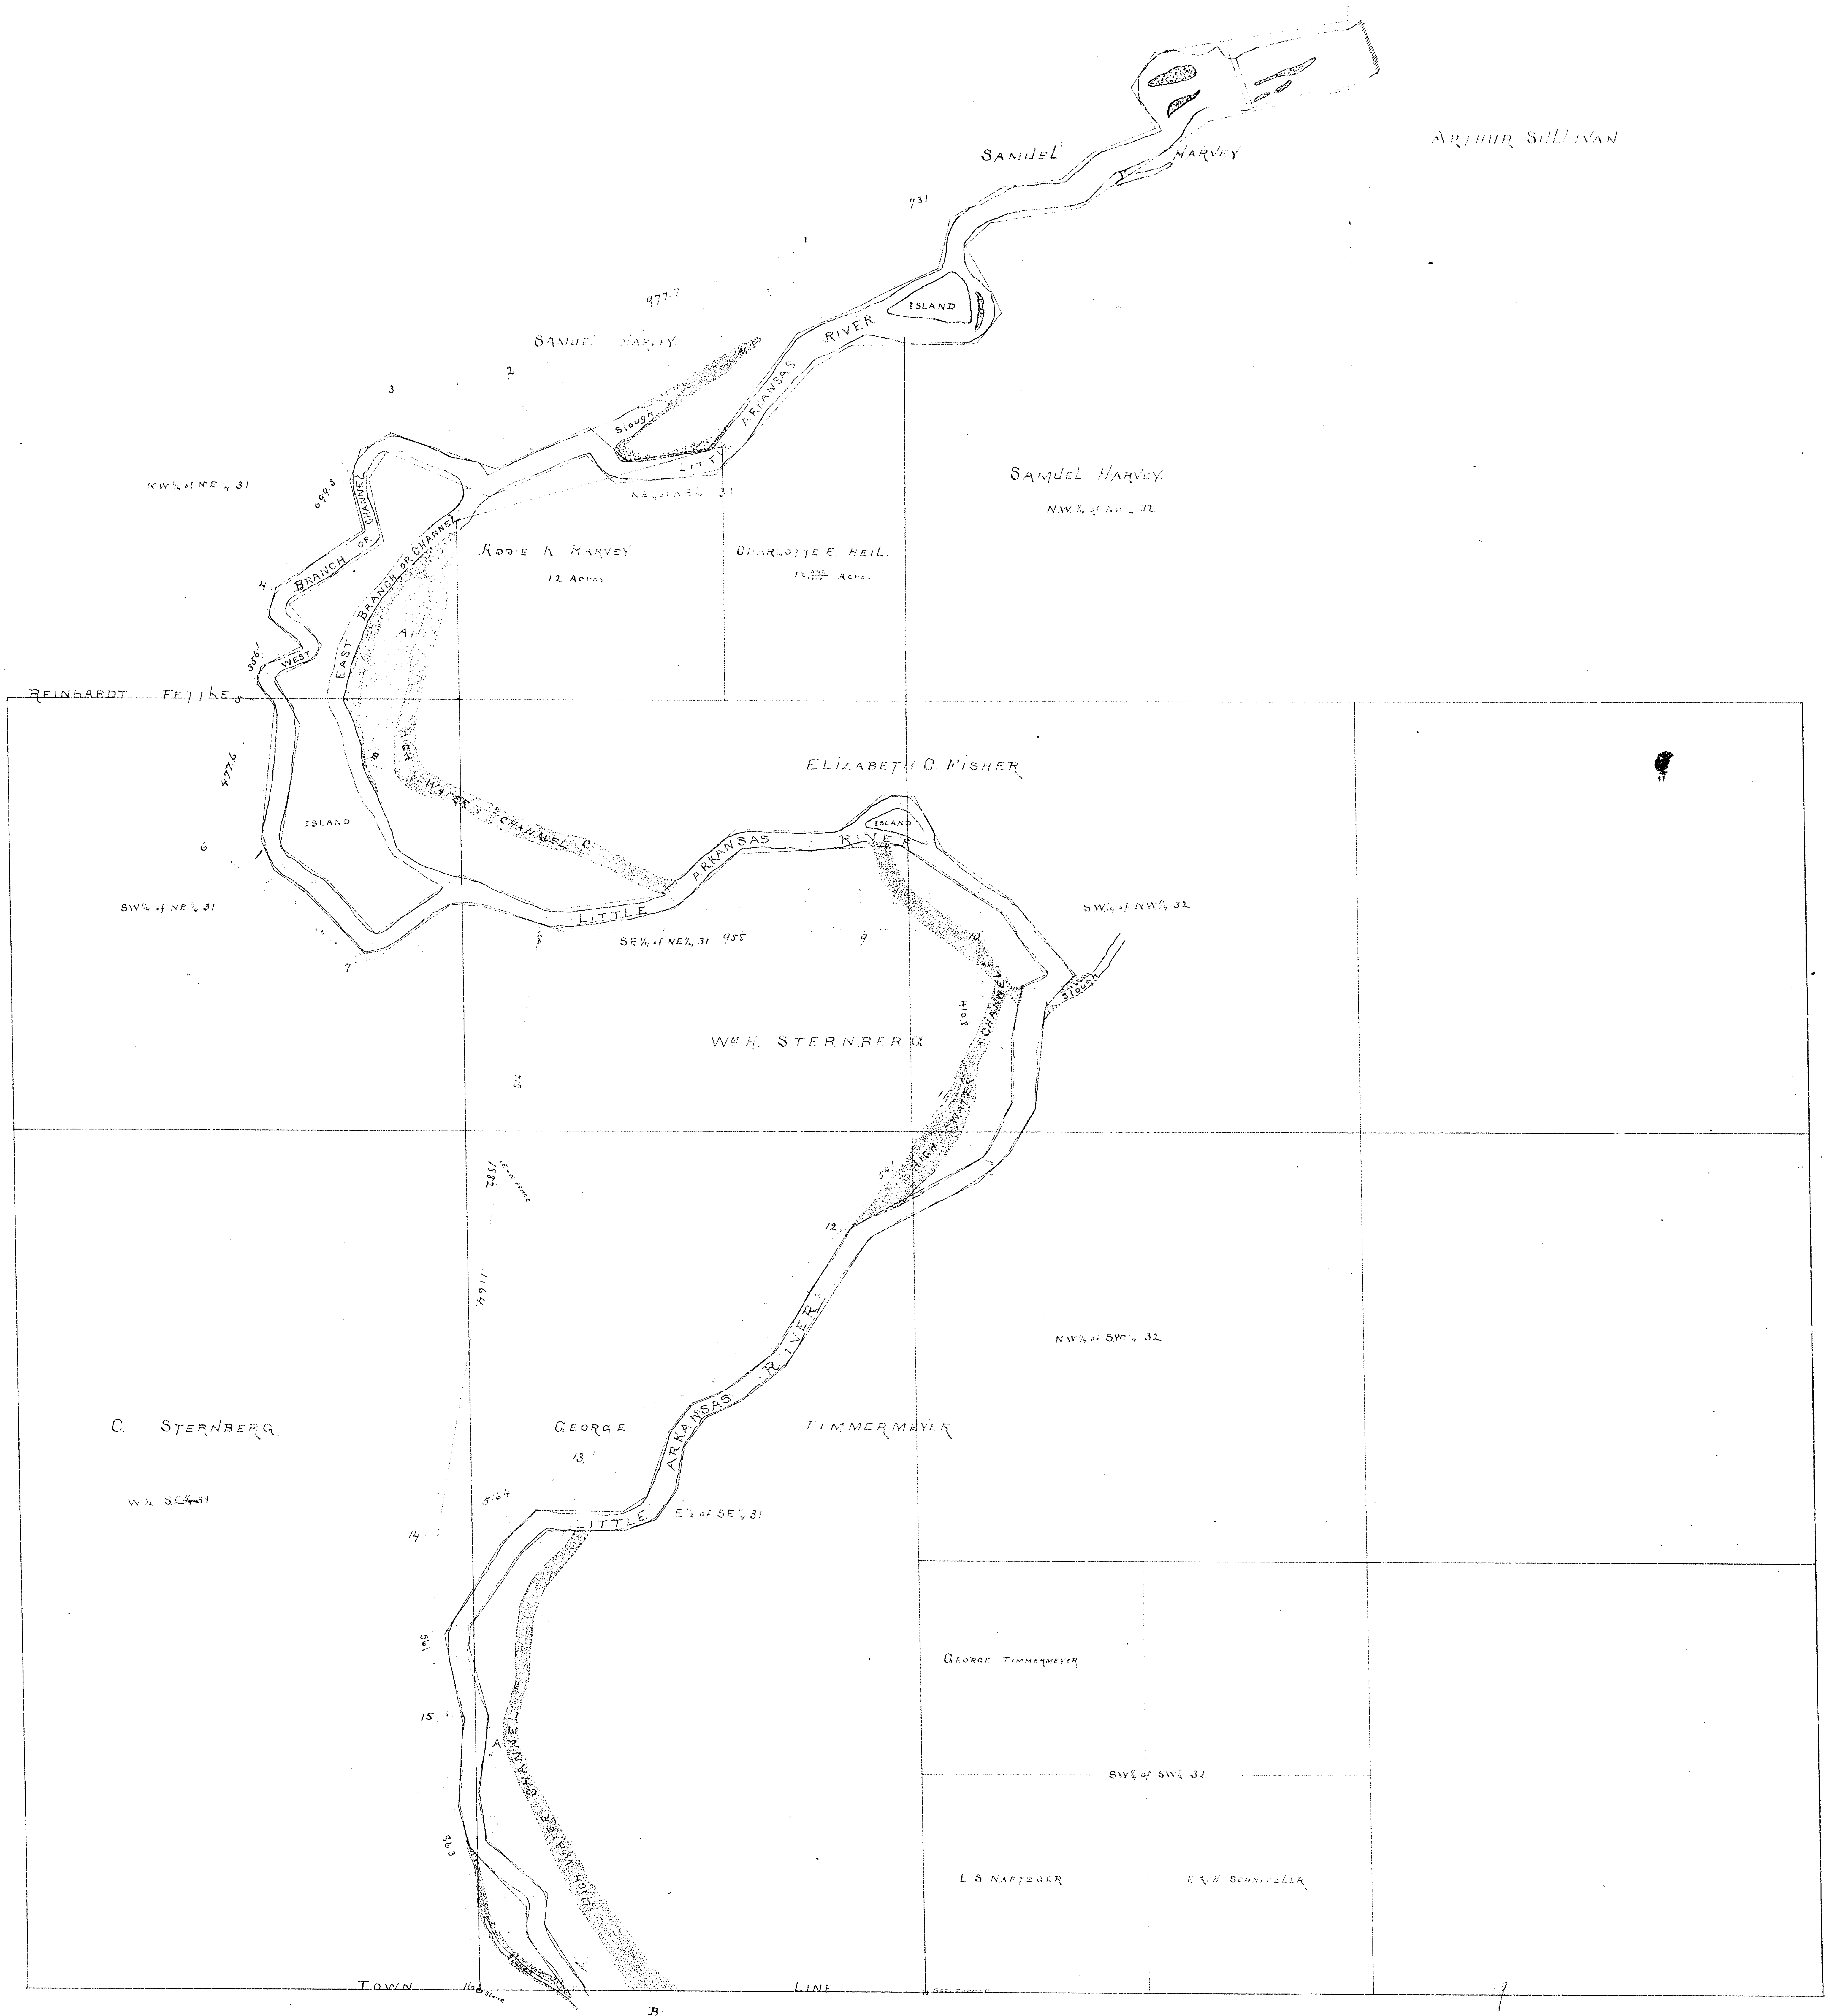
Arthur Sullivan
Samuel Harvey
731
1
977.7
Samuel Harvey
2
3
Island
River
Arkansas
Slough
Little
NE¼ of NE¼ 31
NW¼ of NE¼ 31
699.3
Branch or Channel
East Branch or Channel
West
4
356
Rodie K. Harvey
12 Acres
Charlotte E. Heil
12 Acres
Samuel Harvey
NW¼ of NW¼ 32
Reinhardt Fettke
5
477.6
High Water Channel C
B
Island
6
7
Elizabeth C Fisher
Island
Little Arkansas River
SW¼ of NE¼ 31
8
SE¼ of NE¼ 31
958
9
10
SW¼ of NW¼ 32
Slough
High Water Channel
Wm H. Sternberg
11
541
12
1552
1164
NW¼ of SW¼ 32
C. Sternberg
W½ SE¼ 31
George Timmermeyer
13
Little Arkansas River
E½ of SE¼ 31
564
14
561
15
A
High Water Channel
563
George Timmermeyer
SW¼ of SW¼ 32
L. S. Naftzger
F. & H. Schnitzler
Town
Line
Stone
Sec. Corner
B

Beg. at S.W. Cor. S.E.¼ S.W.¼ Sec 29. 27. 1 E thence N 484 ft.

S	77°	25'	W	420 Feet
S	56	20	W	464 ..
S	80°	10	W	269 ..
S	[illegible]	[illegible]	W	106 ..
S	24	35	E	251 ..
S	43	39	W	114 ..
S	89°	50	W	376 ..
S	60°	35	W	130 ..
S	[illegible]	70	W	429 ..
S	86	05	W	301 ..
N	42	38	W	121 ..
S	06	26	W	316 ..
N	[illegible]	[illegible]	W	332 ..
S	32	30	W	[illegible] ..
S	11°	[illegible]	E	207 ..
S	56	47	W	334 ..
S	36	37	E	184 ..
S	63	32	W	173 ..
S	24	55	E	168 ..
S	9°	00	W	388 ..
S	53°	20	E	178 ..
S	38	35	E	217 ..
N	53	40	E	312 ..
S	66	12	E	291 ..
N	82	48	E	313 ..
N	48	30	E	313 ..
S	87	10	E	297 ..
N	49	48	E	180 ..
S	86	12	E	93 ..
S	26	10	E	192 ..
S	57	20	E	251 ..
S	37°	55	E	304 ..
S	42°	30	W	134 ..
S	6°	[illegible]	W	316 ..
S	30°	37	W	159 ..
S	[illegible]	13	W	127 ..
S	62°	[illegible]	W	318 ..
S	32°	[illegible]	W	471 ..
S	50°	29	W	164 ..
S	67	53	W	[illegible] ..
[illegible]	[illegible]	[illegible]	W	[illegible] ..
[illegible]	4°	3	W	134 ..
S	36	[illegible]	W	111 ..
S	70°	[illegible]	W	[illegible] ..
S	[illegible]	[illegible]	W	299 ..
S	[illegible]	[illegible]	W	101 ..
S	33	46	W	277 ..
S	[illegible]	[illegible]	W	8 ..
S	4°	43	E	224 ..
S	7°	06	W	241 ..
S	8°	36	E	149 ..
S	[illegible]	[illegible]	E	241 ..
S	6°	12	W	5 ..
[illegible]	29°	[illegible]	E	247 ..
N	60	05	[illegible]	64 ..
N	37	20	W	212 ..

N	5°	25'	E	91 Feet
N	47	30	W	208 ..
N	13	16	W	129 ..
N	[illegible]	17	E	207 ..
N	17	45	W	270 ..
N	31	[illegible]	E	331 ..
N	46	20	E	147 ..
S	57	52	E	259 ..
N	52	13	E	85 ..
N	[illegible]	[illegible]	E	205 ..
N	36	53	E	112 ..
N	66	17	E	108 ..
N	51	27	E	153 ..
N	50	02	E	430 ..
N	6	15	E	413 ..
N	26	18	E	187 ..
N	0	27	E	191 ..
N	11	40	E	163 ..
N	63	12	E	79 ..
N	32°	48	W	233 ..
N	50	03	W	370 ..
S	87	29	W	482 ..
S	47	28	W	245 ..
S	80	41	W	334 ..
N	70	55	W	228 ..
N	85	42	W	92 ..
S	53	26	W	232 ..
S	79	17	W	71 ..
N	41	18	W	257 ..
N	57	06	W	117 ..
N	22	17	W	94 ..
N	5	55	E	424 ..
N	15	25	W	89 ..
N	11	33	E	57 ..
N	63	08	E	135 ..
N	46	03	W	131 ..
N	14	03	E	94 ..
N	56	29	E	310 ..
N	12	52	W	164 ..
N	18	25	E	105 ..
N	59	55	E	106 ..
S	69	05	E	327 ..
N	65	28	E	303 ..
S	46	12	E	155 ..
N	82	10	E	240 ..
N	37	25	E	437 ..
N	67	40	E	217 ..
N	61	43	E	250 ..
N	12	30	E	171 ..
N	59	40	E	183 ..
N	83	02	E	177 ..
N	48	19	E	122 ..
N	69	11	E	198 ..
N	28	55	W	146 ..
N	32	18	E	132 ..
N	80	38	E	578 ..
South	00	00		220 ..

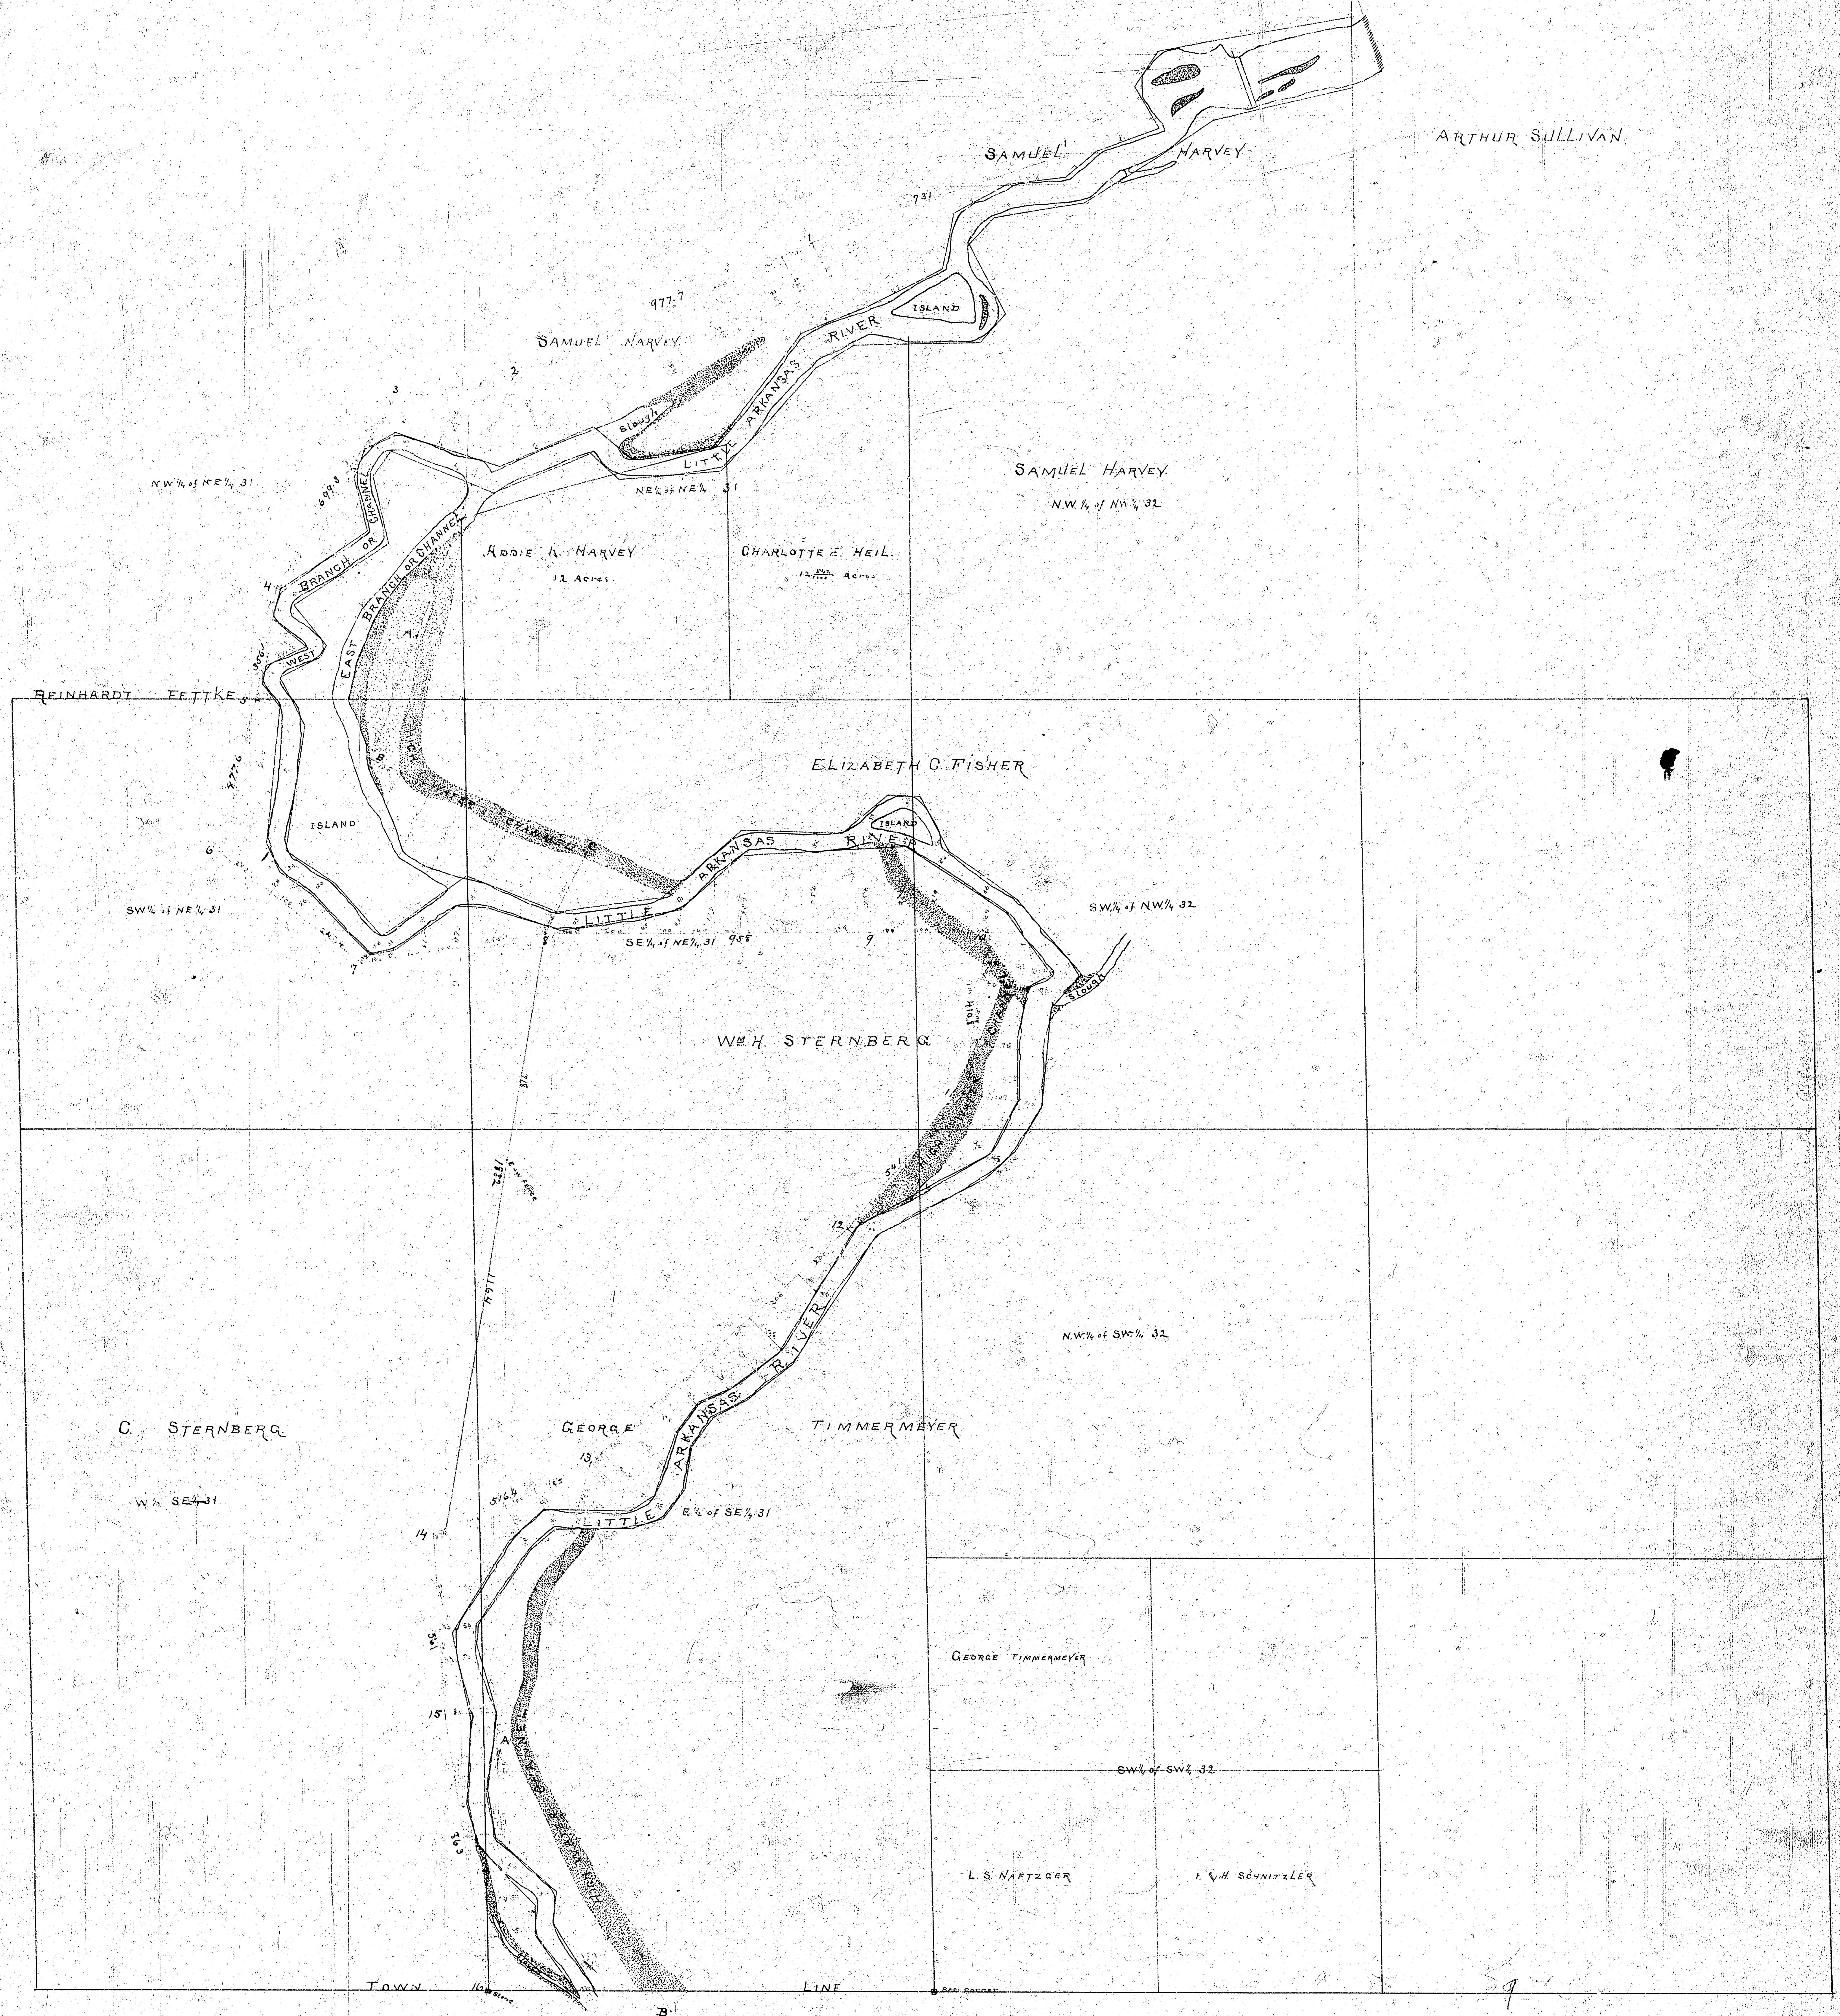
ARTHUR SULLIVAN
SAMUEL HARVEY
731
ISLAND
977.7
SAMUEL HARVEY
LITTLE ARKANSAS RIVER
Slough
NE¼ of NE¼ 31
SAMUEL HARVEY
N.W.¼ of NW¼ 32
N.W.¼ of NE¼ 31
WEST BRANCH OR CHANNEL
EAST BRANCH OR CHANNEL
ADDIE K. HARVEY
12 Acres
CHARLOTTE E. HEIL
12 Acres
REINHARDT FETTKE
ELIZABETH C. FISHER
977.6
ISLAND
HIGH WATER CHANNEL
SW¼ of NE¼ 31
SE¼ of NE¼ 31
958
Wm H. STERNBERG
SW¼ of NW¼ 32
Slough
N.W.¼ of SW¼ 32
C. STERNBERG
SW¼ SE¼ 31
GEORGE TIMMERMEYER
E½ of SE¼ 31
GEORGE TIMMERMEYER
SW¼ of SW¼ 32
L.S. NAFTZGER
F. W. H. SCHNITZLER
TOWN LINE
Sec corner
A
B

Beg. at S.W. Cor S.E.¼ S.W.¼ Sec 29. 27. 1 E thence N. 484 ft

S	77°	25	W	420 Feet	N	0°	25	E	91 Feet
S	56°	20	W	464 "	N	47°	31	W	248 "
S	80°	70	W	269 "	N	13°	16	W	129 "
S	45°	47	W	106 "	N	5°	17	E	267 "
S	24°	25	E	251 "	N	10°	45	W	275 "
S	45°	57	W	114 "	N	35°	45	E	331 "
S	89°	50	W	375 "	N	45°	20	E	147 "
S	60°	05	W	130 "	S	87°	52	E	254 "
S	41°	70	W	429 "	N	56°	13	E	85 "
S	80°	00	W	301 "	N	18°	45	E	205 "
N	42°	38	W	121 "	N	36°	52	E	212 "
S	66°	25	W	316 "	N	66°	13	E	108 "
N	84°	10	W	332 "	N	51°	27	E	183 "
S	37°	06	W	101 "	N	31°	02	E	450 "
S	11°	16	E	207 "	N	6°	18	E	453 "
S	56°	47	W	394 "	N	26°	18	E	187 "
S	35°	37	E	184 "	N	0°	27	E	198 "
S	63°	32	W	173 "	N	11°	40	E	163 "
S	24°	55	E	168 "	N	63°	12	E	79 "
S	9°	00	W	388 "	N	32°	48	W	233 "
S	53°	26	E	178 "	N	54°	03	W	370 "
S	38°	55	E	217 "	S	87°	29	W	482 "
N	53°	40	E	312 "	S	47°	28	W	245 "
S	66°	12	E	291 "	S	80°	41	W	359 "
N	82°	48	E	313 "	N	70°	55	W	228 "
N	48°	50	E	313 "	N	85°	42	W	92 "
S	87°	10	E	297 "	S	53°	26	W	232 "
N	49°	48	E	180 "	S	79°	17	W	71 "
S	86°	12	E	93 "	N	41°	18	W	257 "
S	26°	10	E	142 "	N	57°	06	W	117 "
S	31°	45	E	251 "	N	22°	17	W	99 "
S	37°	55	E	304 "	N	5°	55	E	424 "
S	42°	30	W	134 "	N	35°	25	W	89 "
S	6°	00	W	316 "	N	11°	33	E	57 "
S	30°	37	W	159 "	N	63°	08	E	135 "
S	42°	13	W	127 "	N	48°	03	W	131 "
S	62°	43	W	358 "	N	14°	03	E	94 "
S	32°	25	W	47 "	N	56°	29	E	310 "
S	50°	29	[illegible]	169 "	N	12°	52	W	164 "
S	62°	53	W	100 "	N	18°	2[illegible]	E	103 "
S	35°	50	W	109 "	N	39°	55	E	106 "
S	4°	13	W	138 "	S	69°	05	E	327 "
S	34°	06	W	111 "	N	65°	21	E	363 "
S	70°	47	W	100 "	S	46°	12	E	155 "
S	[illegible]	[illegible]	W	225 "	N	82°	10	E	240 "
S	[illegible]	31	W	101 "	N	37°	25	E	437 "
S	33°	46	W	277 "	N	67°	43	E	217 "
S	1°	57	W	78 "	N	61°	43	E	250 "
S	10°	45	E	224 "	N	12°	30	E	171 "
S	7°	06	W	242 "	N	59°	40	E	183 "
S	8°	26	E	149 "	N	83°	02	E	177 "
S	47°	05	E	241 "	N	48°	19	E	122 "
S	6°	12	W	95 "	N	69°	11	E	198 "
S	29°	15	E	247 "	N	28°	55	W	146 "
N	00°	00		64 "	N	37°	18	E	132 "
N	32°	20	W	212 "	N	80°	38	E	578 "
					[illegible]	[illegible]	00		120 "