


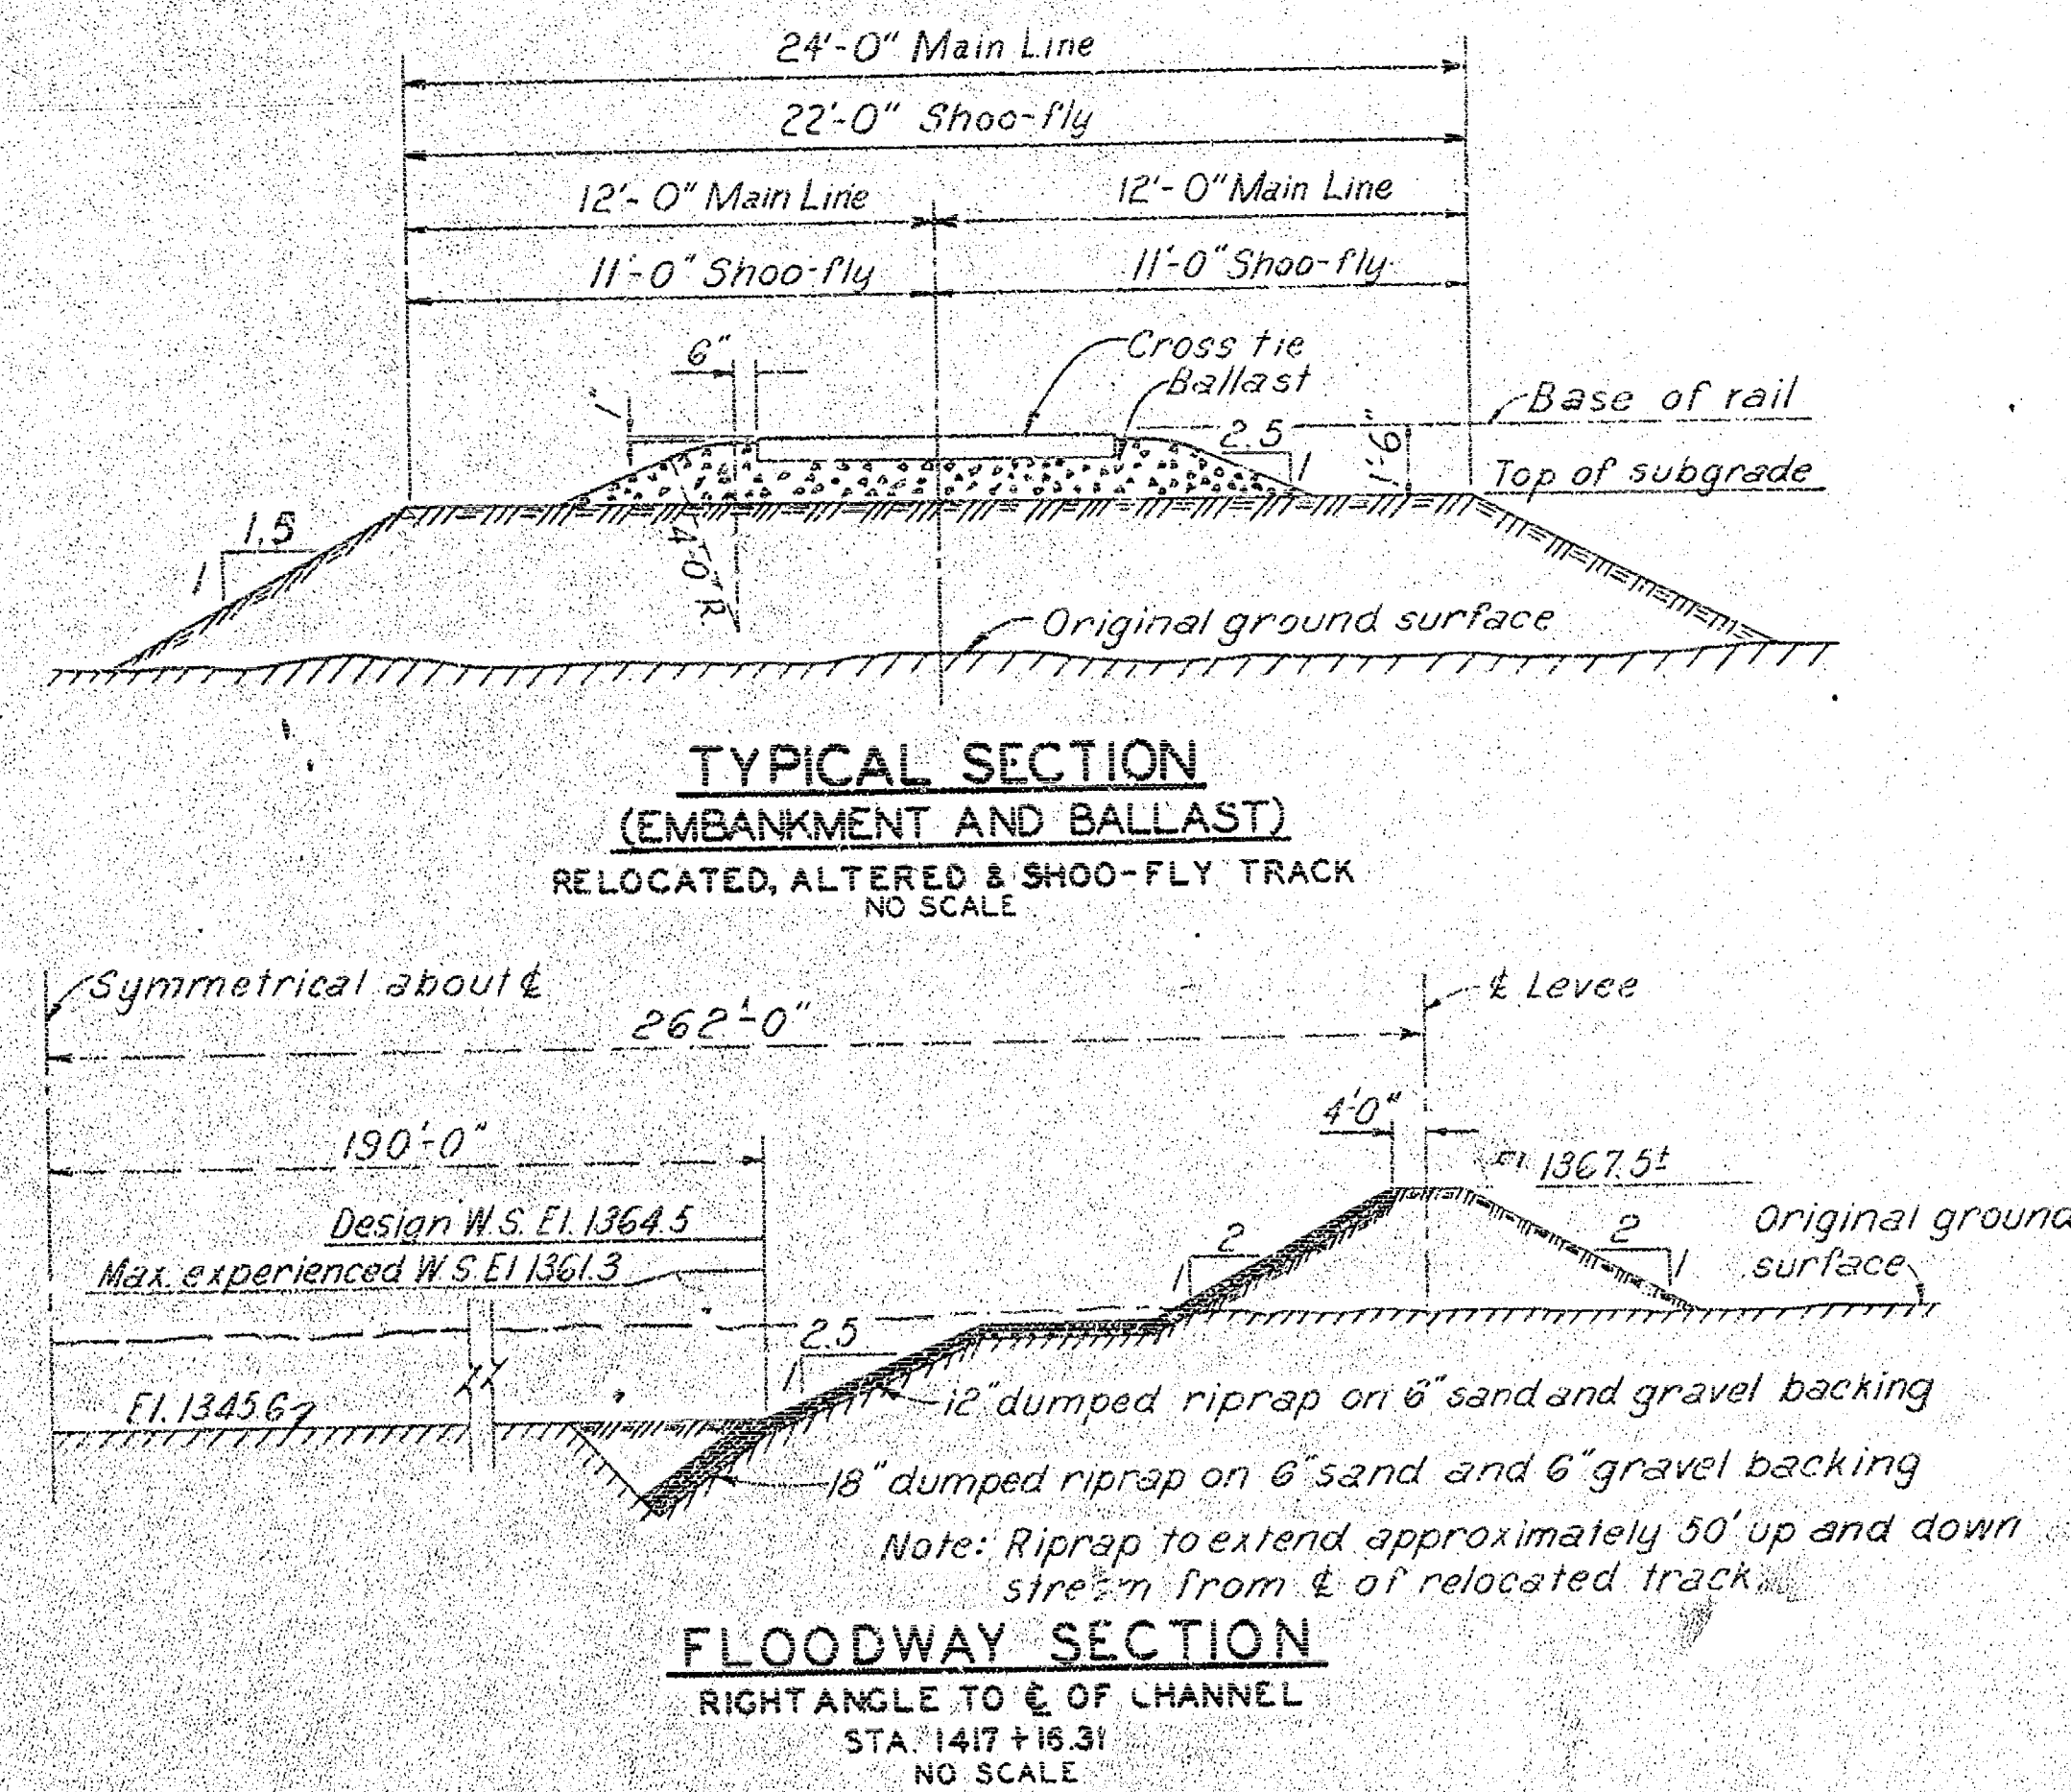

COLOR LEGEND

- APPROXIMATE PROJECT BOUNDARY
- APPROXIMATE C OF RELOCATED TRACK TO BE CONSTRUCTED.
- C OF EXISTING TRACK TO BE REMOVED.
- APPROXIMATE LIMIT OF EXISTING TRACK TO BE REMOVED AND REPLACED AND/OR EXISTING BRIDGE TO BE REMOVED
- APPROXIMATE C OF TEMPORARY SHO-FLY TRACK TO BE CONSTRUCTED AND REMOVED.
- C OF EXISTING TRACK NOT AFFECTED BY THIS CONTRACT.

EXHIBIT "B" Received Tulca C. of E. JAN 18 1960

ARKANSAS RIVER WATERSHED

ARKANSAS RIVER, KANSAS

WICHITA AND VALLE CENTER
PROJECT

RELOCATION OF ST. LOUIS-SAN FRANCISCO
RAILWAY COMPANY FACILITIES - I

IN 2 SHEETS

SHEET NO. 1

CORPS OF ENGINEERS, U. S. ARMY, TULSA DISTRICT, OCT. 31, 1955

SUBMITTED

APPROVAL RECOMMENDED

APPROVED

Marion E. Plante *Marion E. Plante* *Marion E. Plante*

CHIEF, RELOCATIONS SECTION


CHIEF, PROJECTS BRANCH

CHIEF ENGINEER
FOR THE DISTRICT ENGINEER

DRAWN G.T.O. P.
TRACED
CHECKED L.B. PAS.


TO ACCOMPANY CONTRACT
NO. DA-34-086-CIVENS-58-2

C121-98

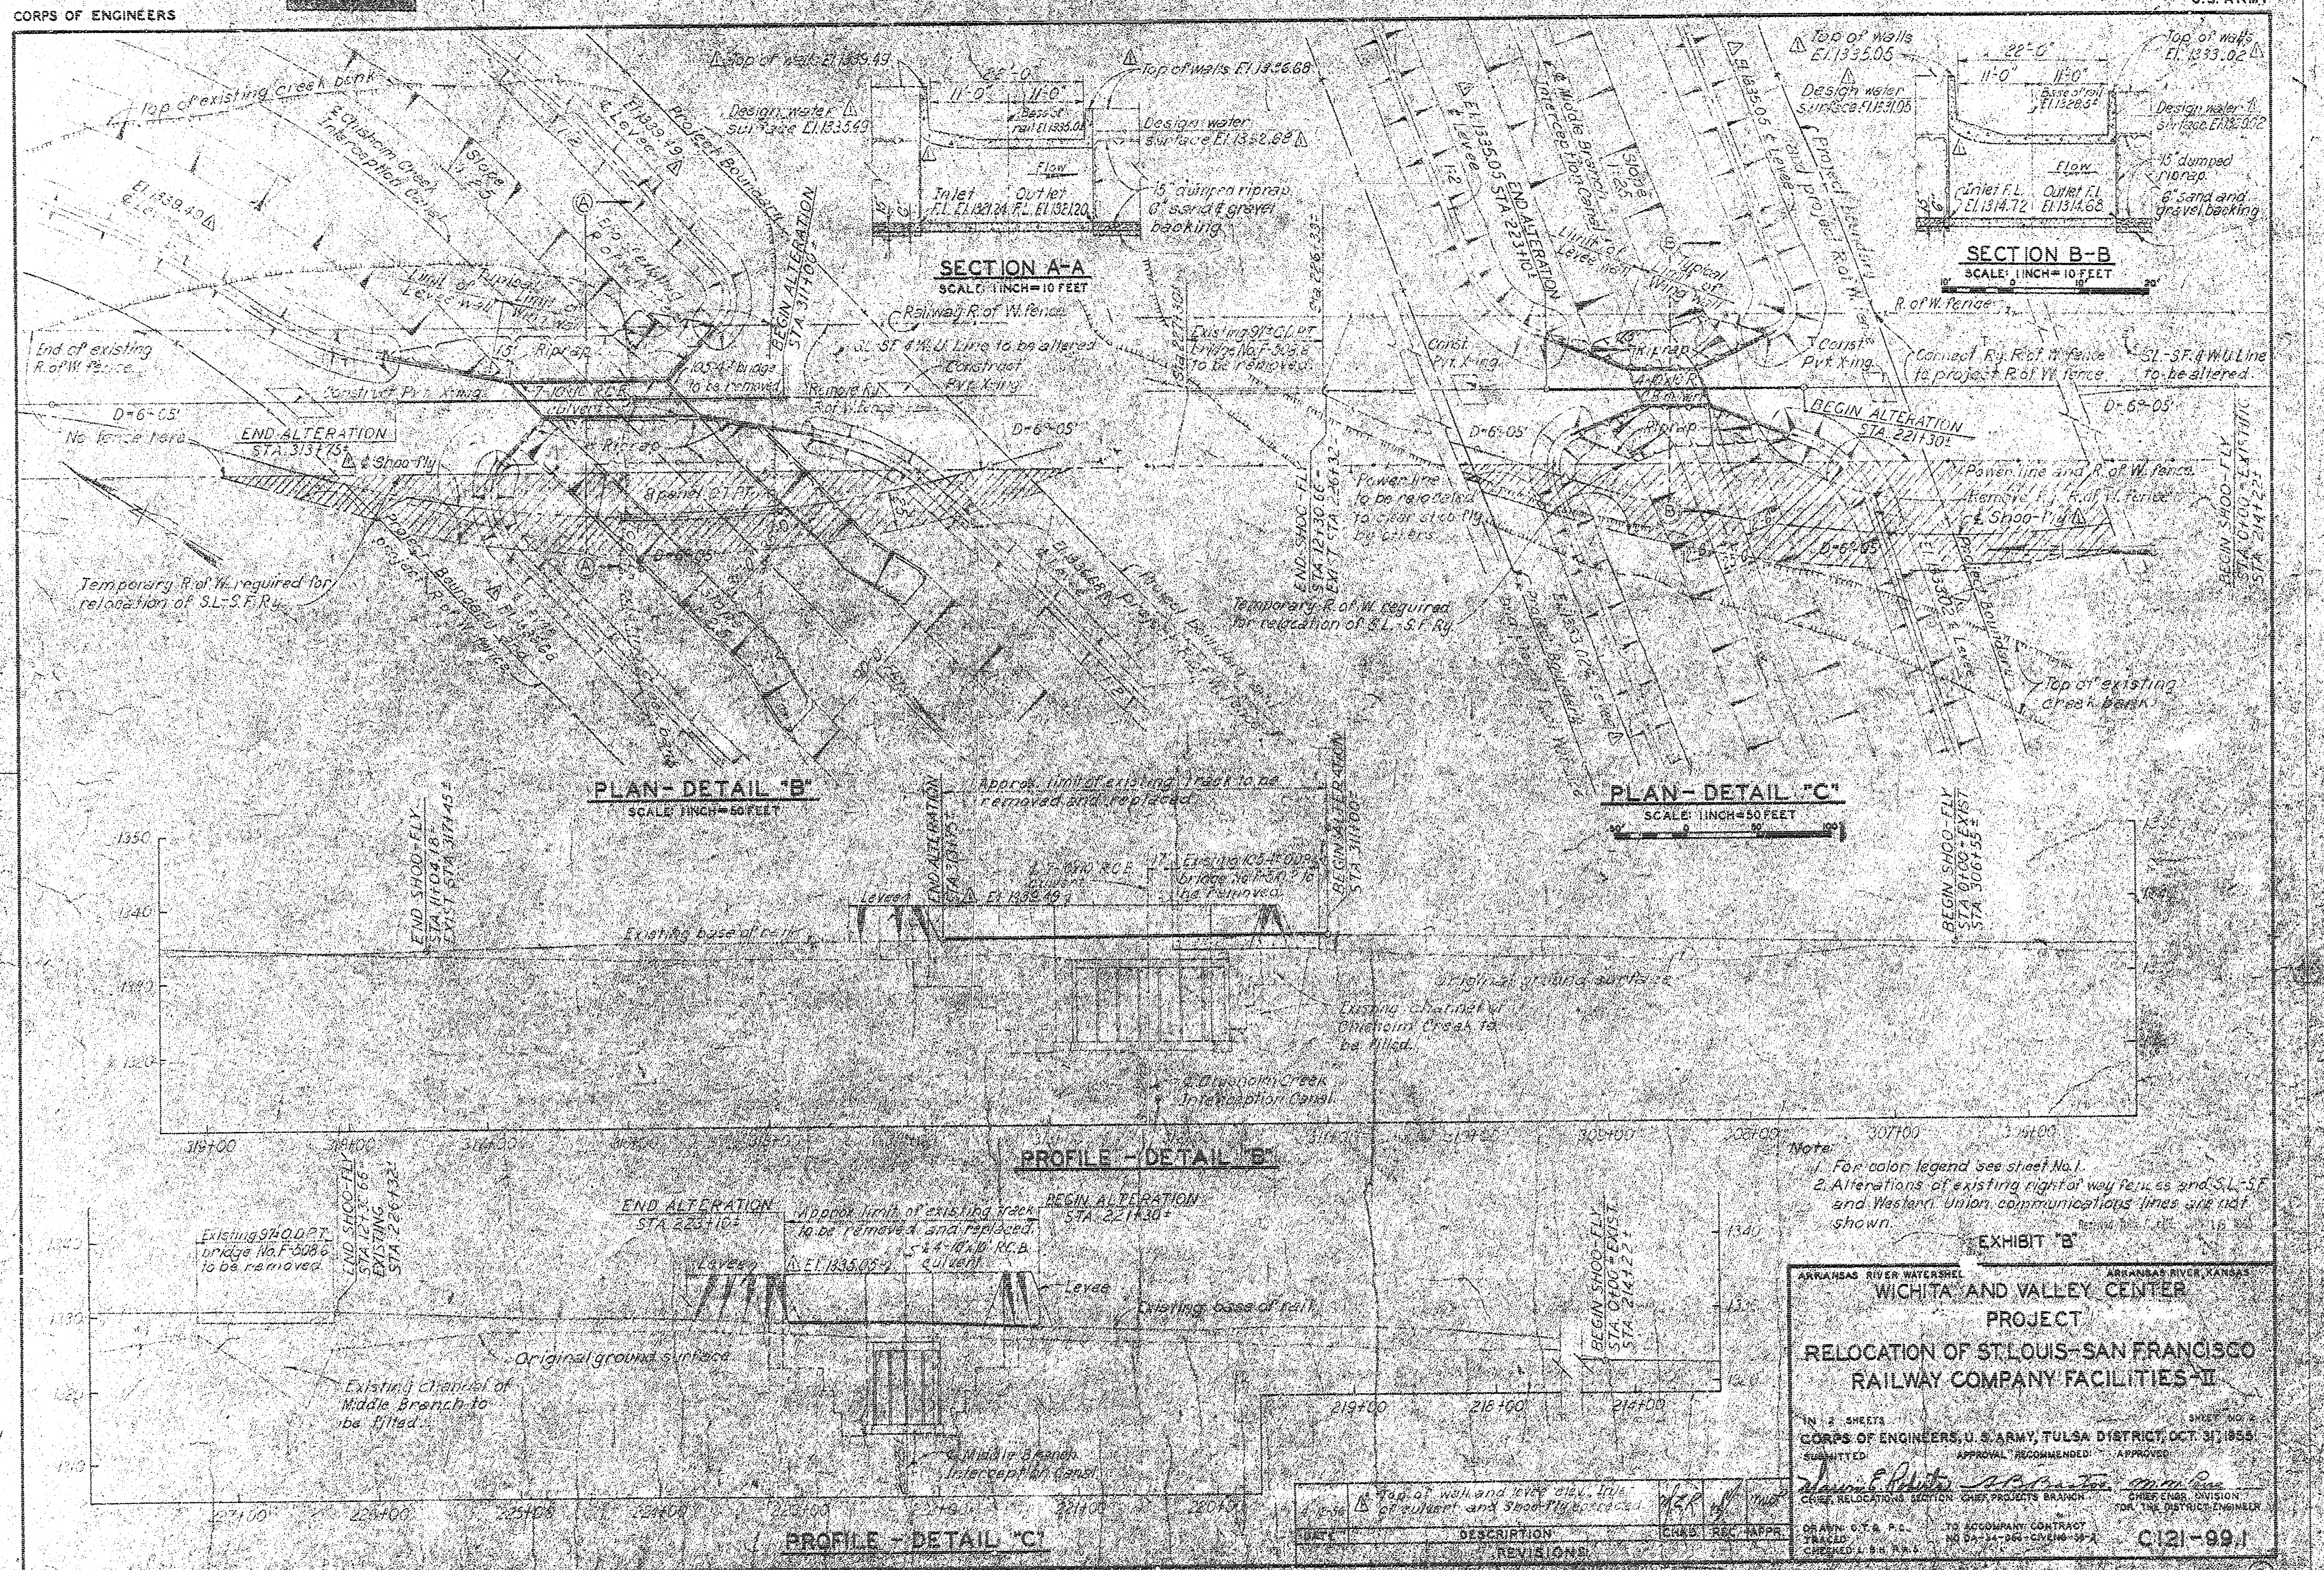

CORPS OF ENGINEERS

ALTERATION OF SL-SF RY

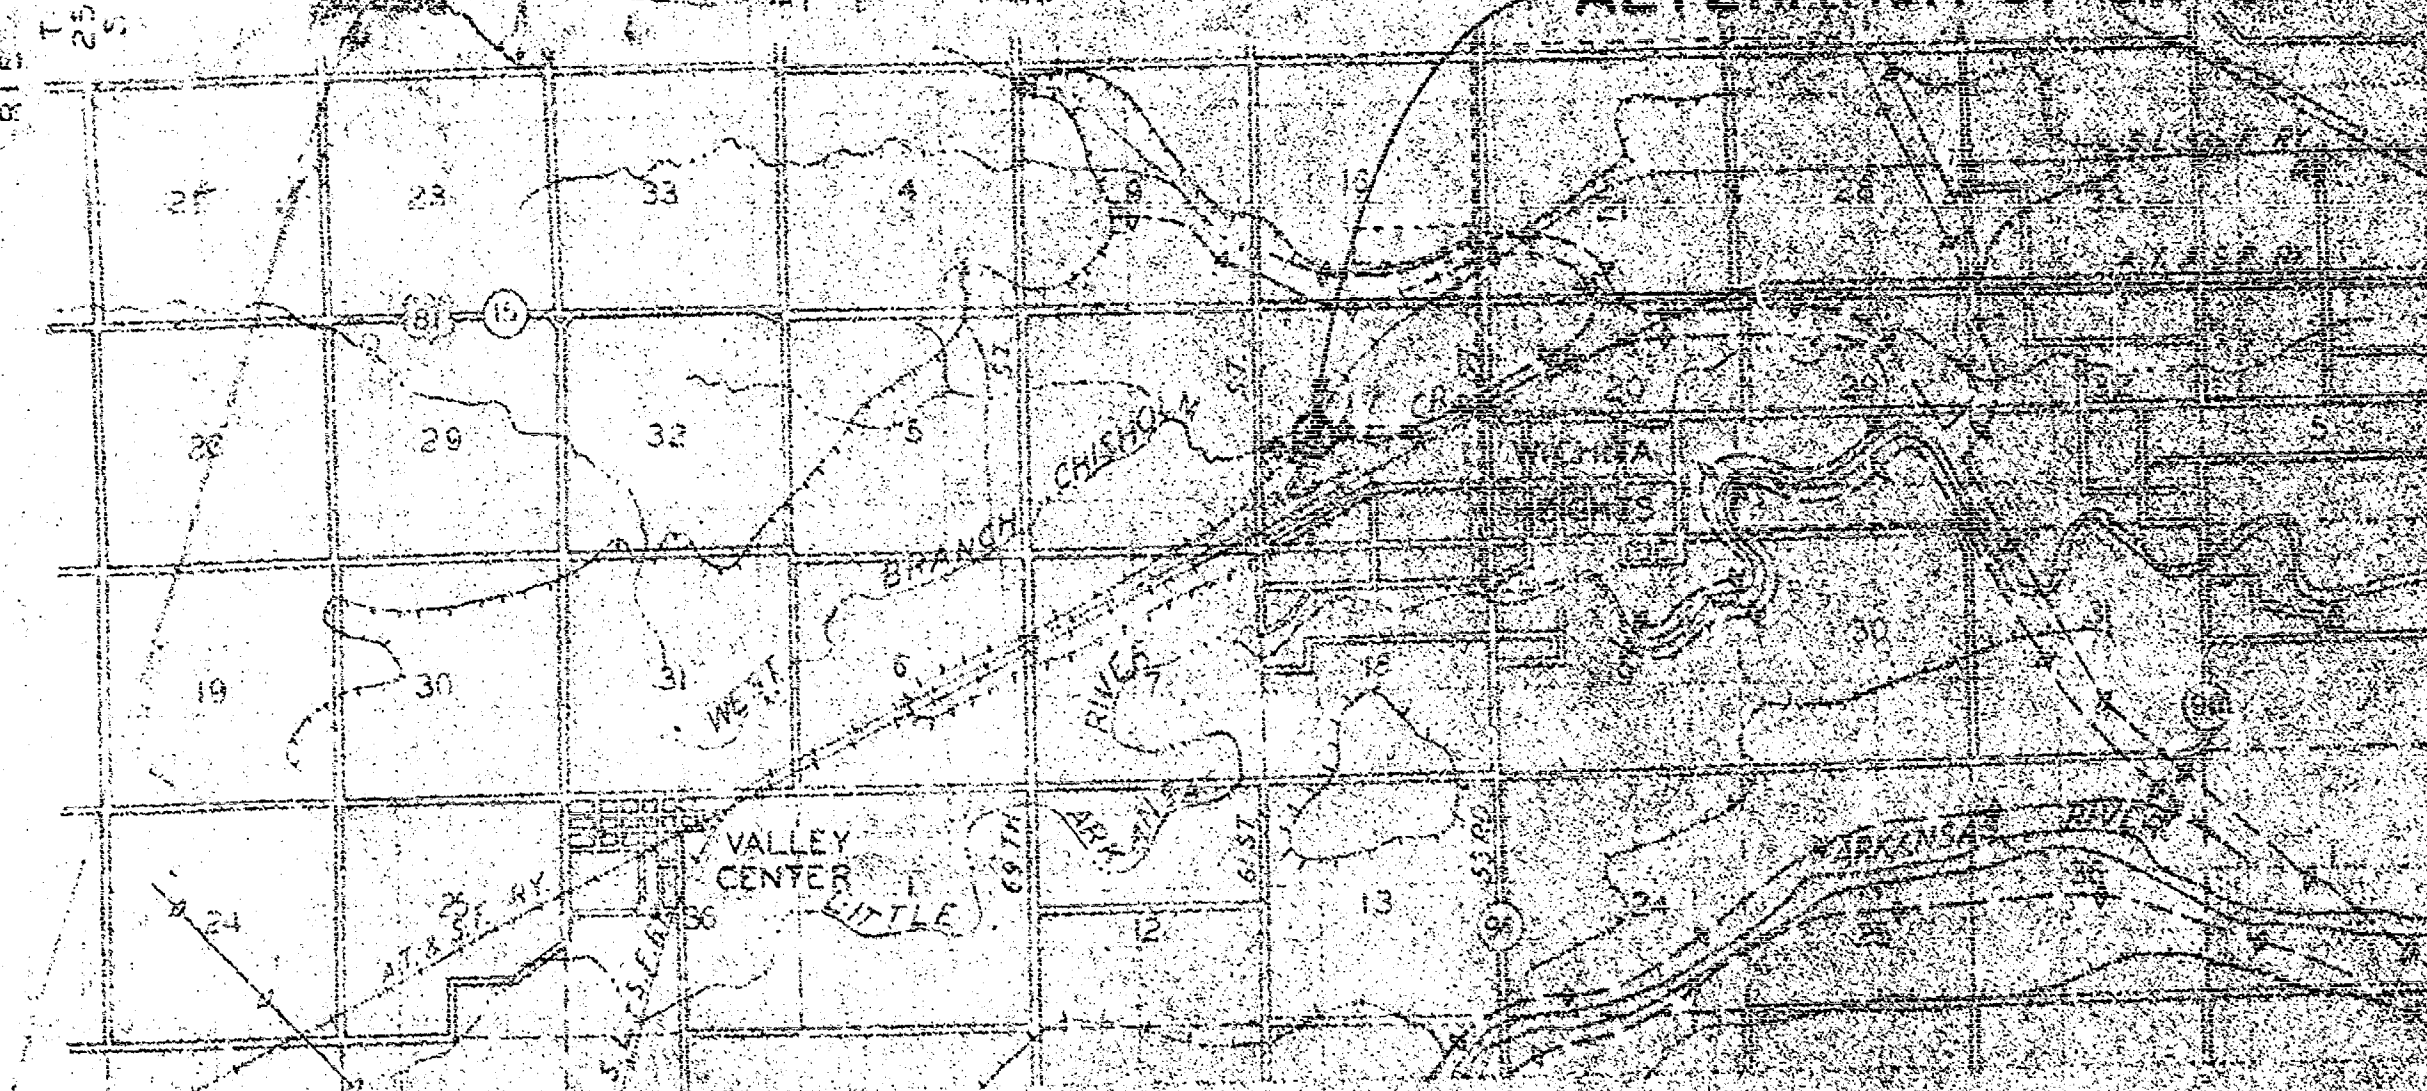


GENERAL PLAN

SCALE: 1 INCH = 4000 FEET



LEGEND

- PROPOSED LEVEL
- EXISTING LEVEL
- APPROXIMATE BRIDGE OVERLAY LIMITS
- DRAINAGE DISTRICT BOUNDARY
- RAILROAD
- U.S. HIGHWAY
- STATE BOUNDARY

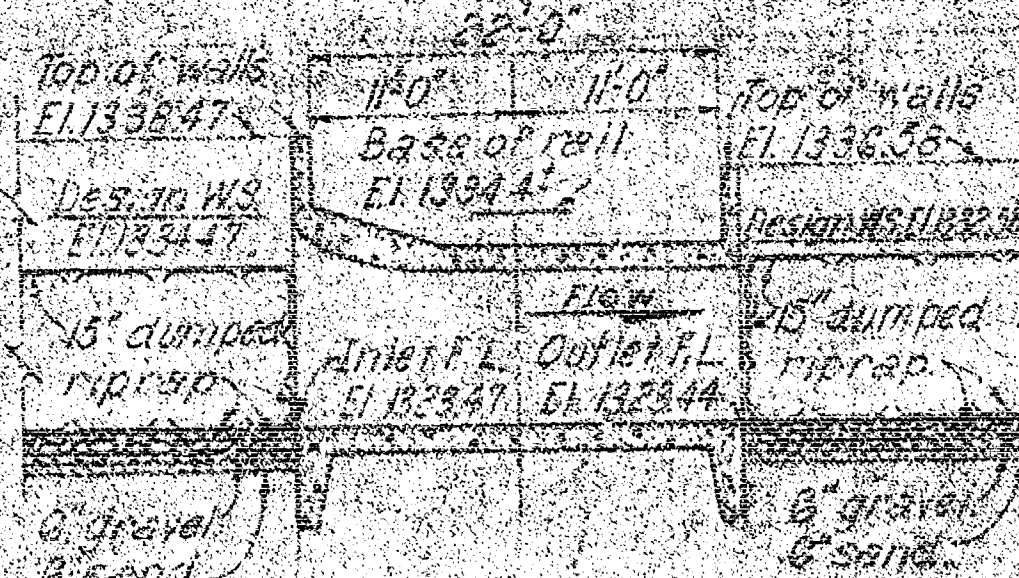

SECTION A-A

SCALE: 1 INCH = 10 FEET

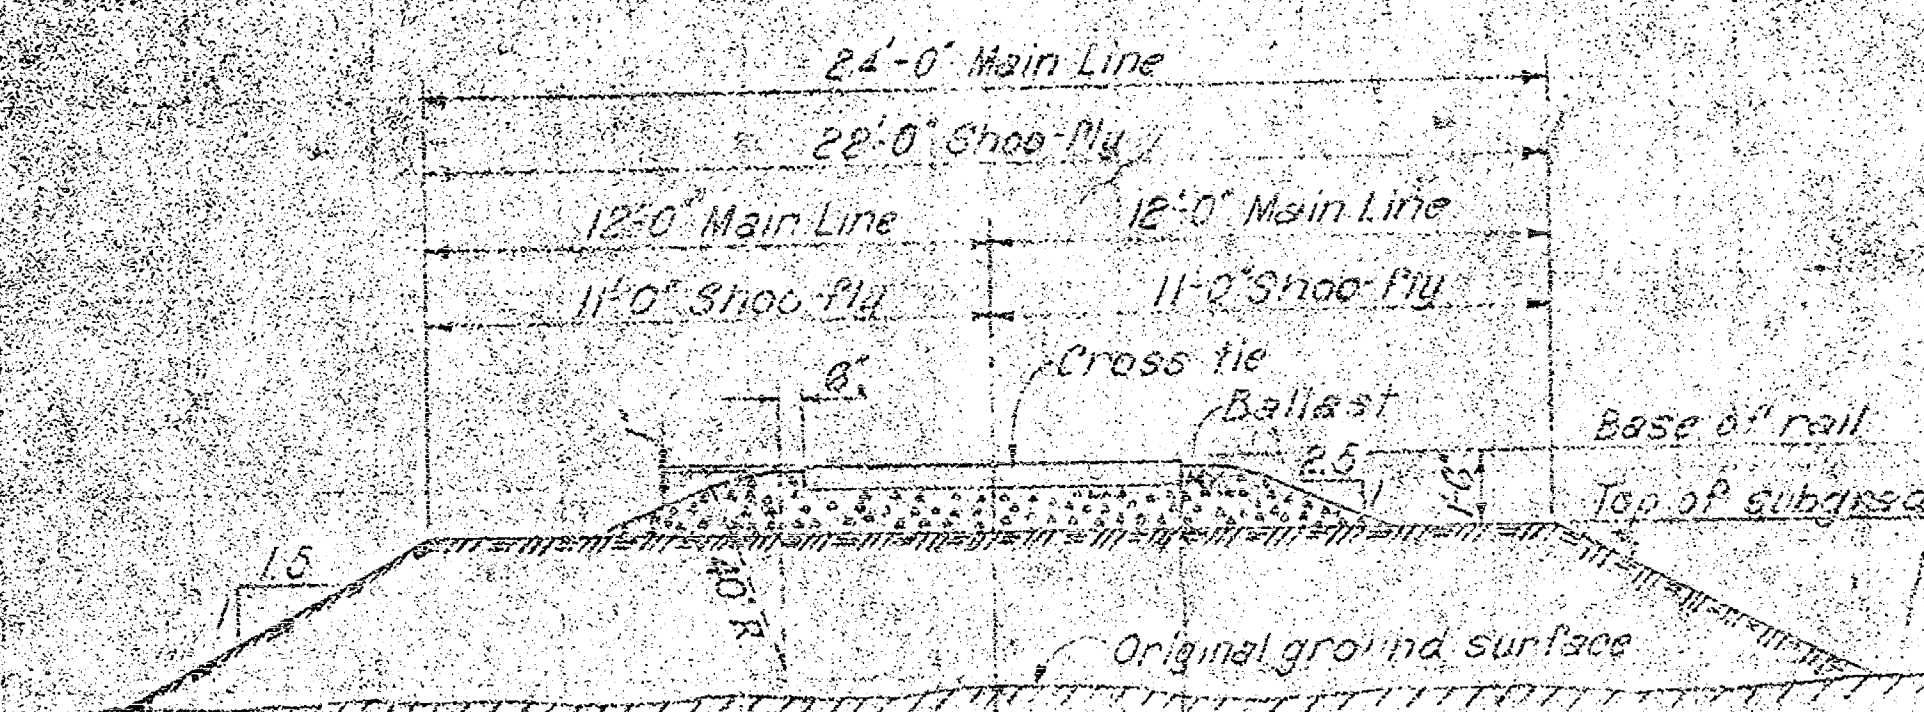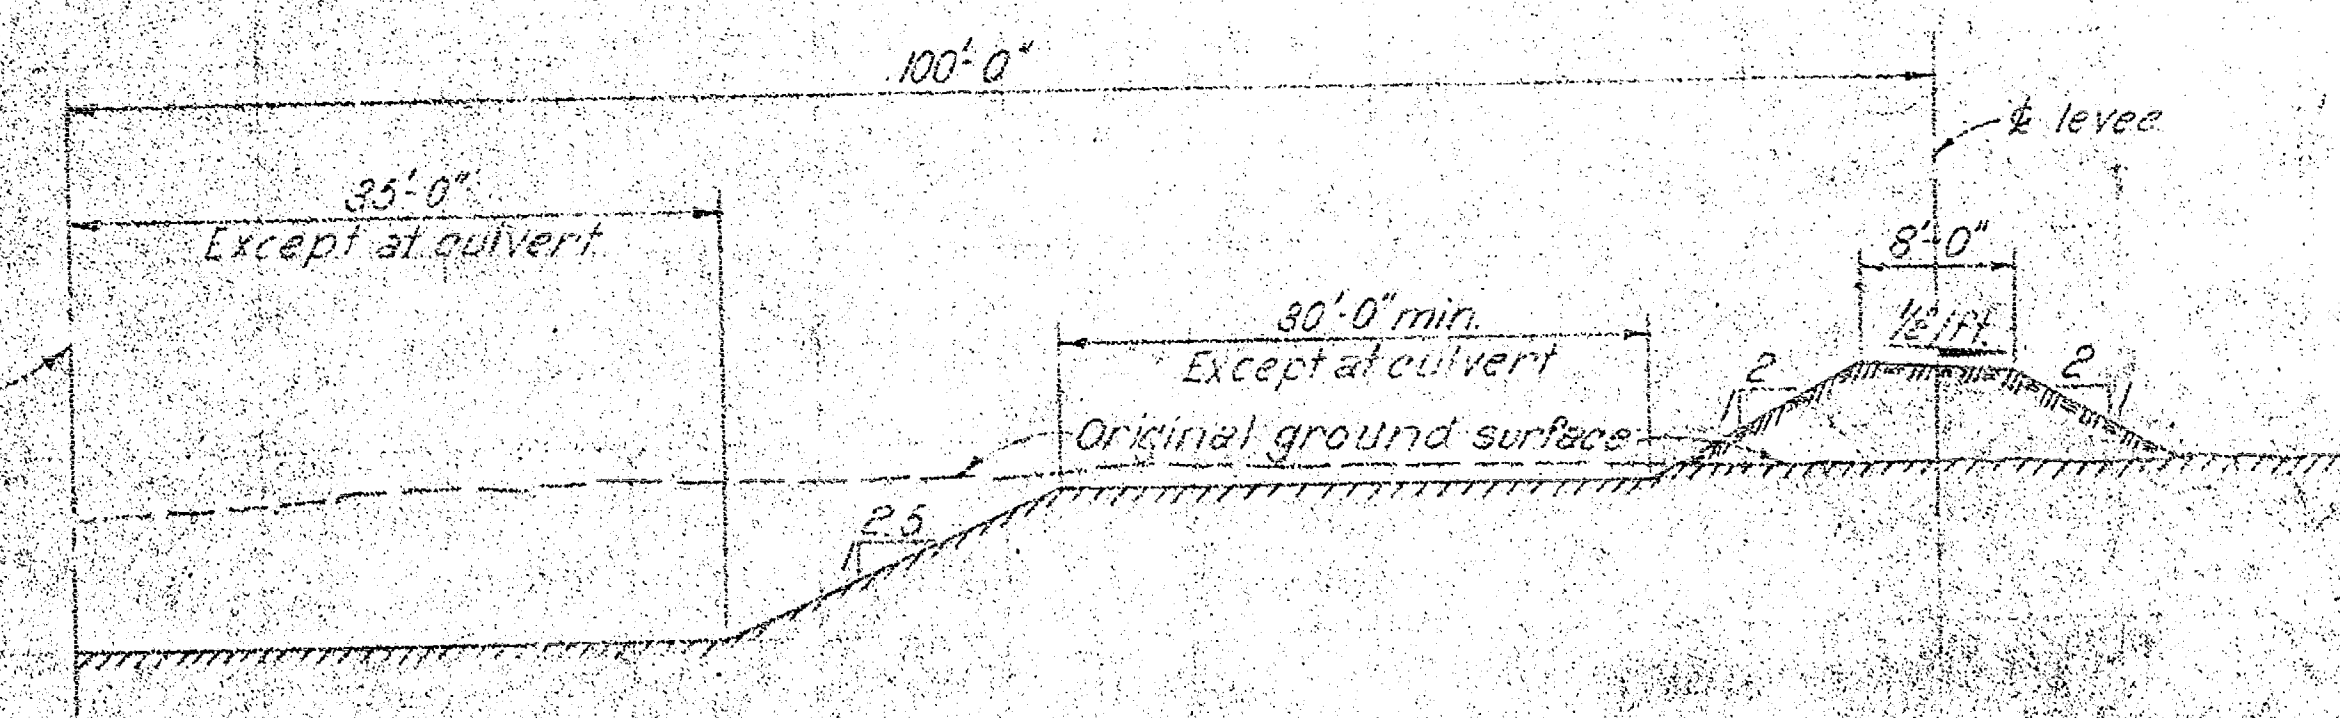TYPICAL SECTION
(EMBANKMENT AND BALLAST)
ALTERED & SHOO-FLY TRACK
NO SCALE

TYPICAL CHANNEL SECTION


SCALE: 1 INCH = 10 FEET

COLOR LEGEND

- APPROXIMATE PROJECT BOUNDARY
- APPROXIMATE LIMIT OF EXISTING TRACK TO BE REMOVED AND REPLACED AND/OR EXISTING BRIDGE TO BE REMOVED
- APPROXIMATE LIMIT OF TEMPORARY SHOO-FLY TRACK TO BE CONSTRUCTED AND REMOVED
- EXISTING TRACK NOT AFFECTED BY THIS CONTRACT

PLAN

SCALE: 1 INCH = 50 FEET

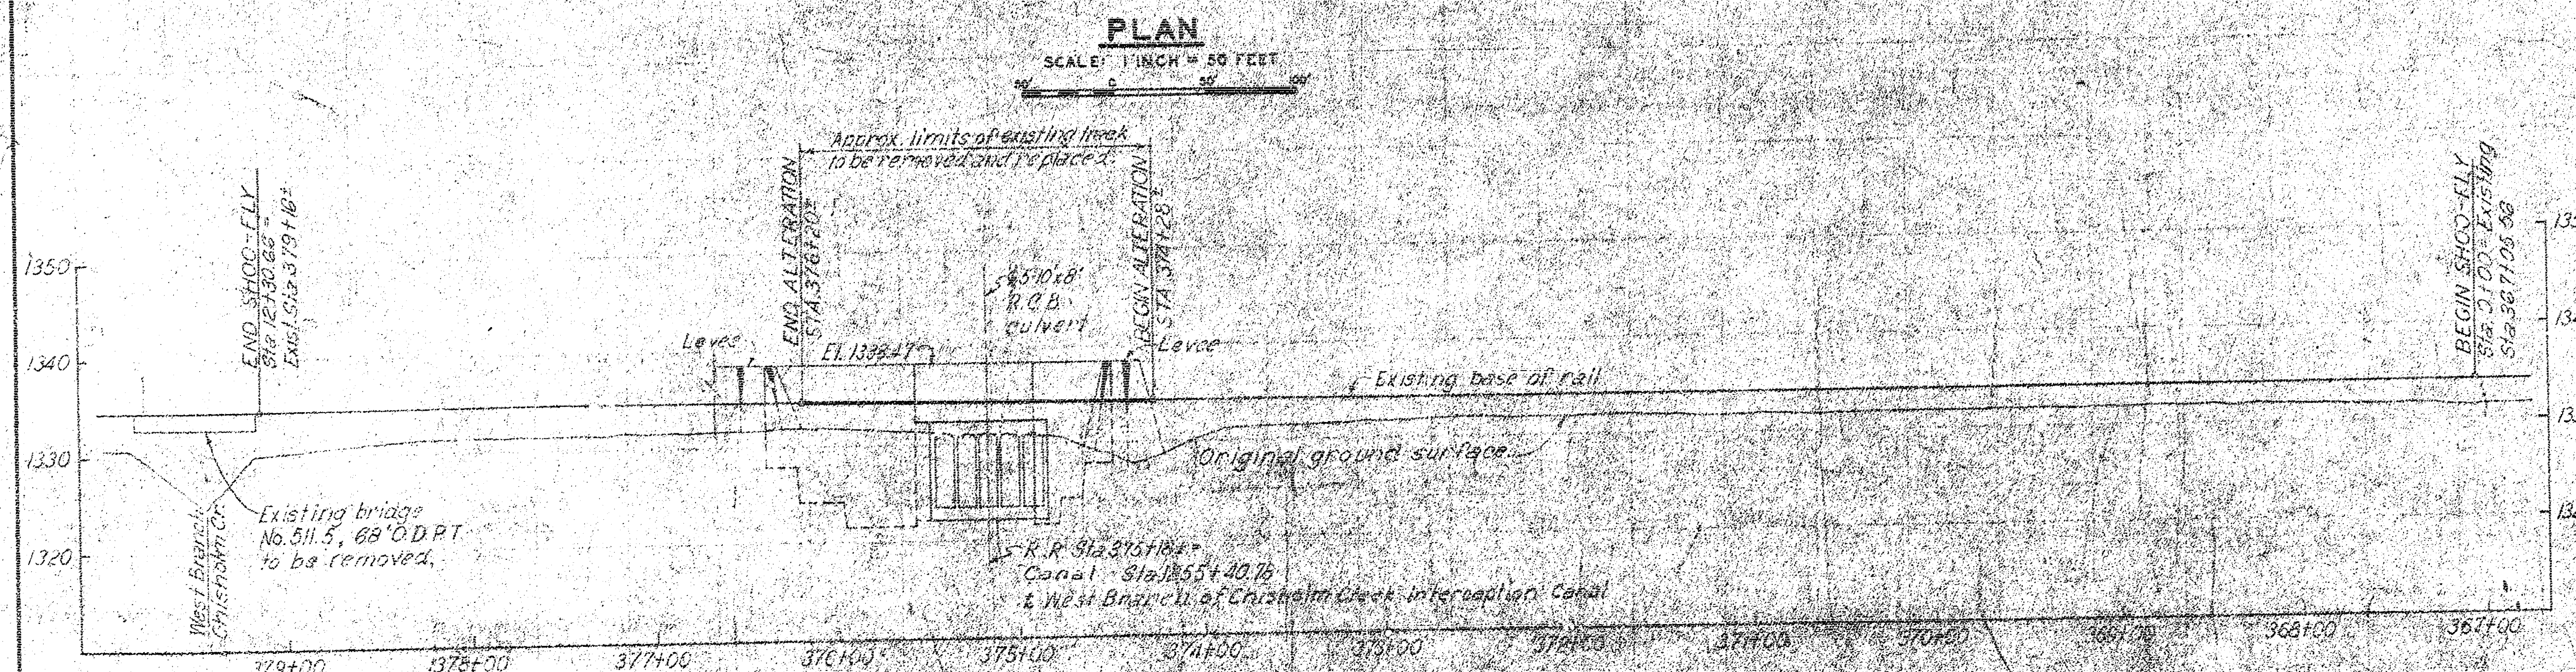

PROFILE

Notes:
1. Alteration of existing right-of-way fences and SL-SF and Western Union communication lines are not shown.

EXHIBIT C

ARKANSAS RIVER WATERSHED		ARKANSAS RIVER, KANSAS	
WICHITA AND VALLEY CENTER PROJECT			
RELOCATION OF ST. LOUIS-SAN FRANCISCO RAILWAY COMPANY FACILITIES - III			
IN 1" SHEET		SCALE: AS SHOWN	
CORPS OF ENGINEERS, U.S. ARMY, TULSA DISTRICT		SHEET NO. 1	
SUBMITTED: DEC. 17, 1956		APPROVED: DEC. 17, 1956	
FOR CHIEF, RELOCATION SECTION		FOR CHIEF, PROJECTS BRANCH	
DRAWN: G.T.G. R.O.B.		CHECKED: P.A.S.	
PROJECT: 1-100-100		PROJECT: 1-100-100	