


F.H.A. PROJECT NO. 35003 NP/SUP
ALLEN-KENNEDY MANOR
 WICHITA, SEDGWICK COUNTY, KANSAS

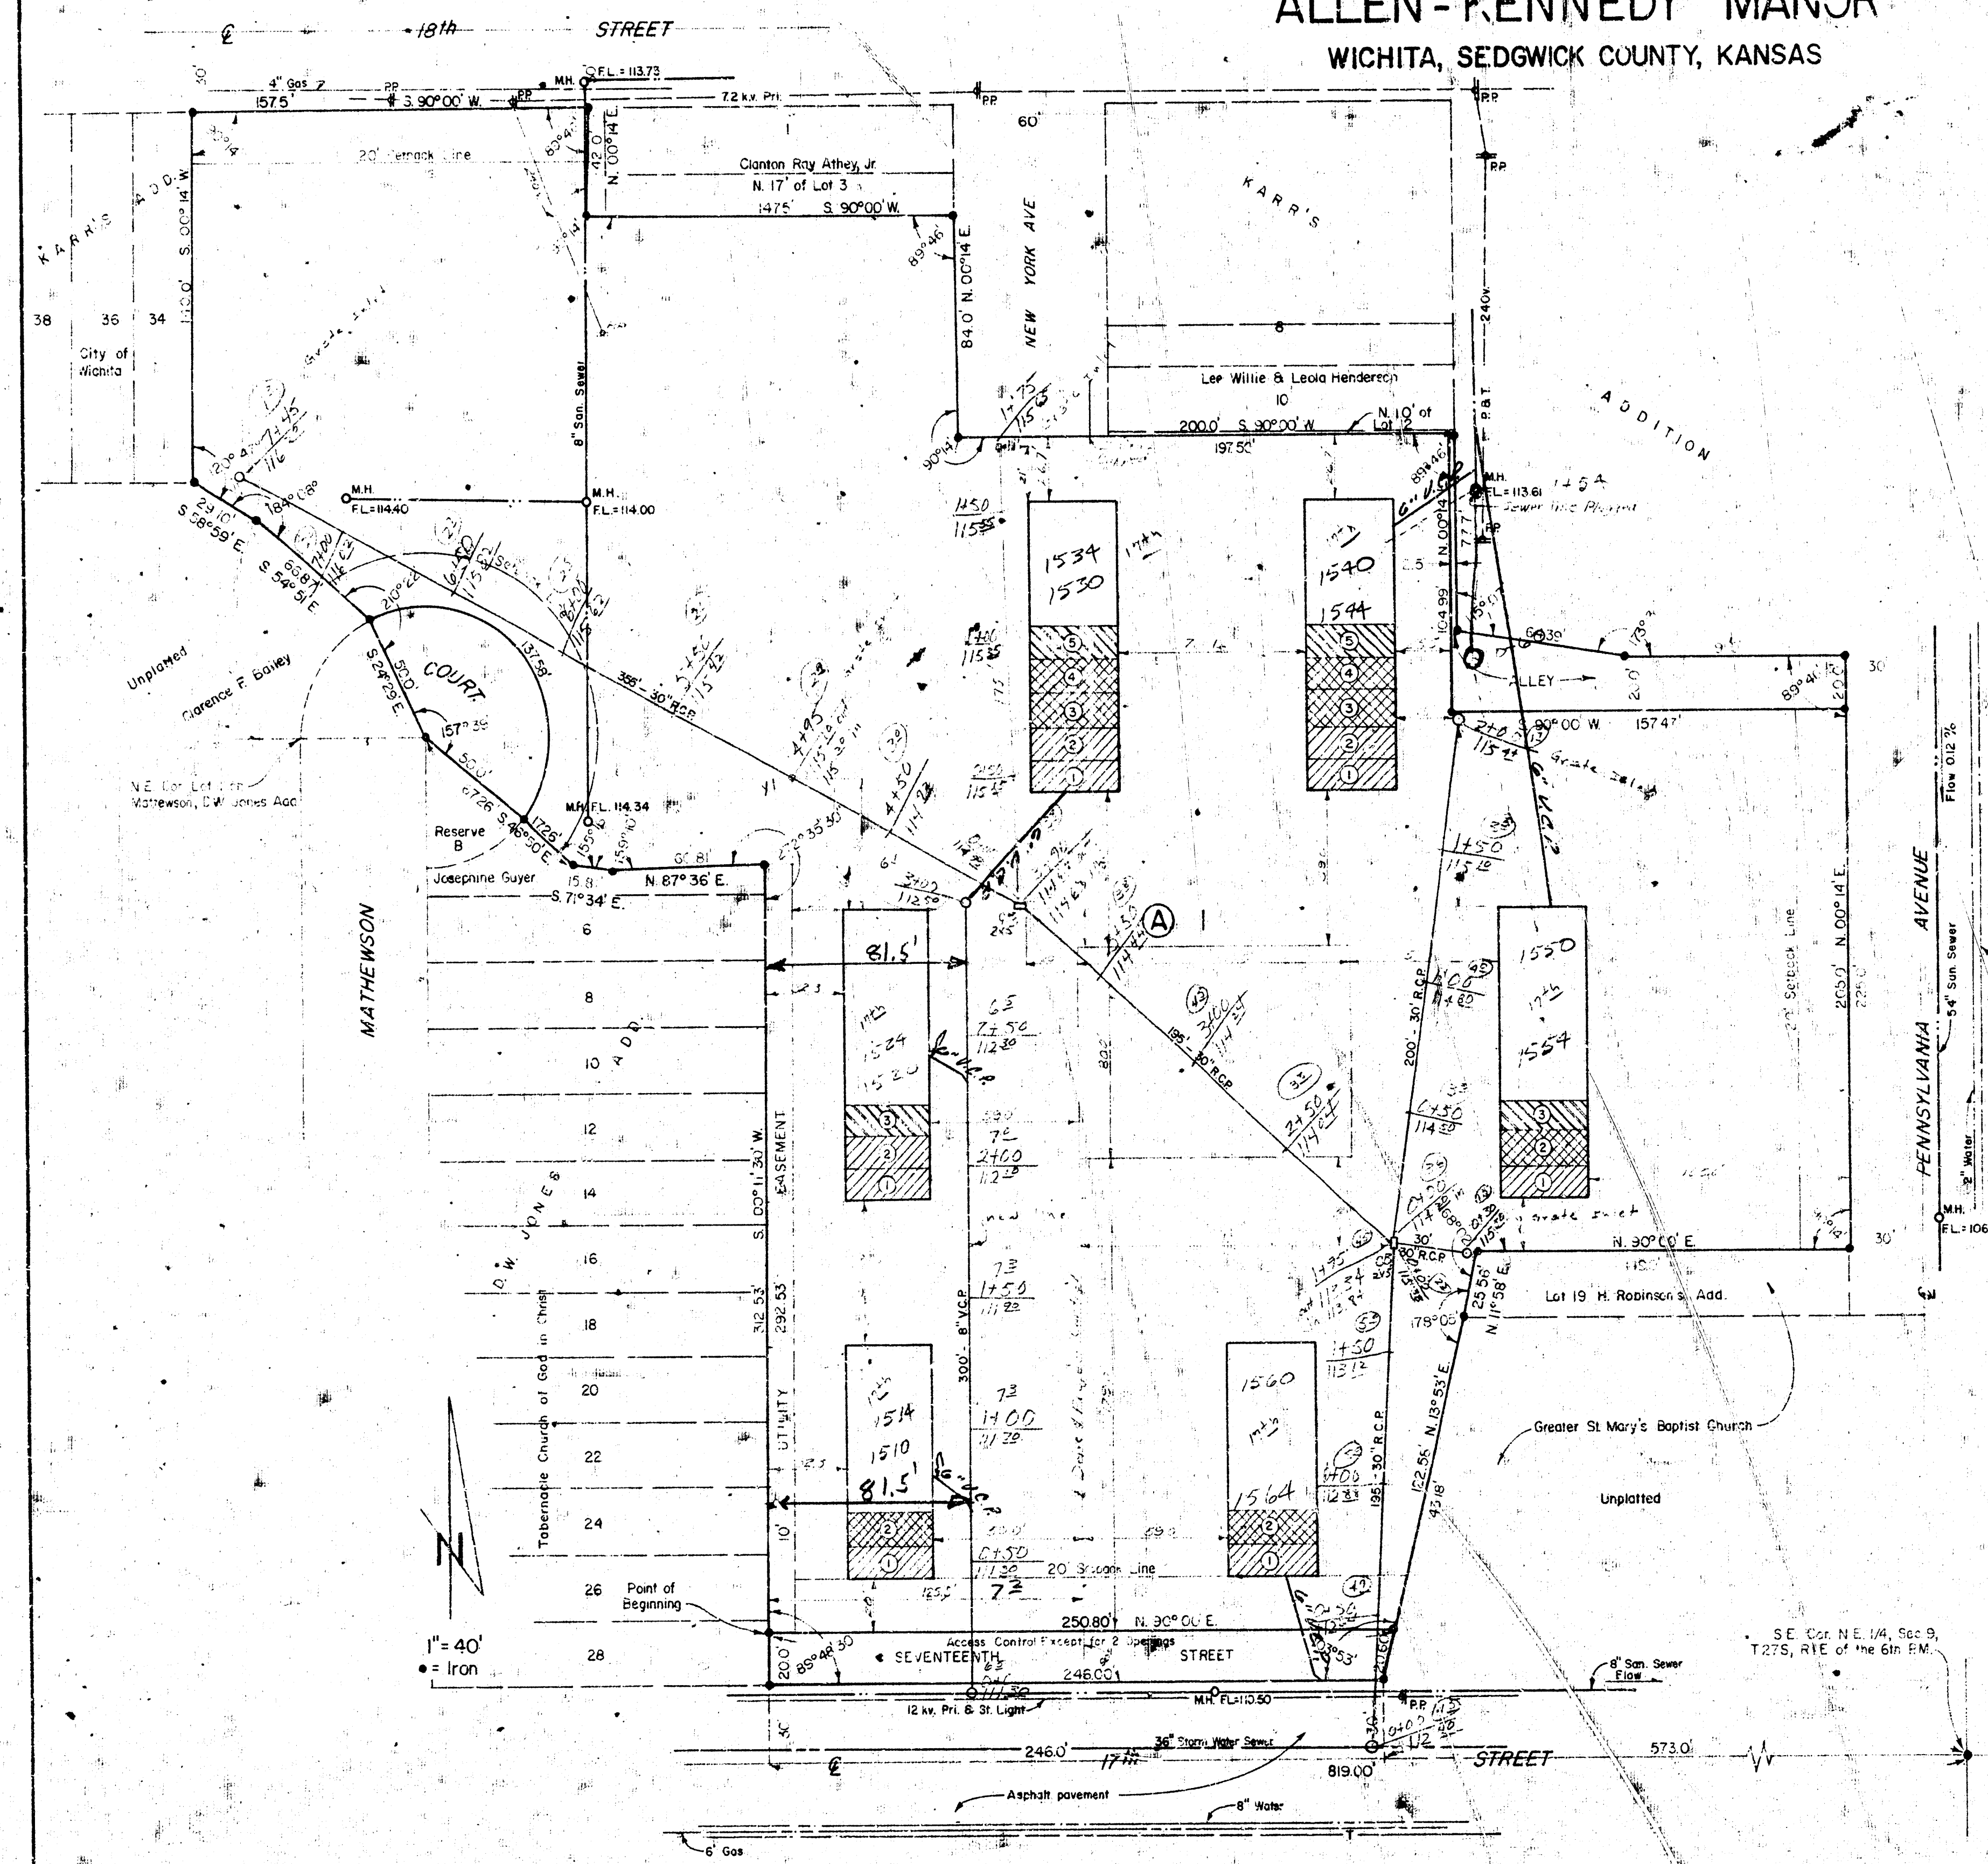

STATE OF KANSAS
 COUNTY OF SEDGWICK SS

TO ALL PARTIES INTERESTED IN TITLE TO PREMISES SURVEYED,
 I, DON C. MUEHRING, C.E., A CIVIL ENGINEER IN SAID STATE AND COUNTY,
 DO HEREBY CERTIFY THAT I HAVE SURVEYED LOT 1, BLOCK A, ALLEN-KENNEDY
 MANOR, WICHITA, SEDGWICK COUNTY, KANSAS, more particularly described as follows:
 Beginning at a point 819.00 feet West and 50.00 feet North of the Southeast Corner of
 the Northeast 1/4 of Section 3, Township 27 South, Range 1 East of the 6th P.M.; thence
 parallel with the South line of the Northeast 1/4 of said Section 3, and bearing N.
 36° 00' E., a distance of 250.80 feet; thence North 13° 52' East, a distance of 122.56 feet;
 thence N. 11° 58' E., a distance of 23.58 feet; thence N. 30° 00' E., a distance of 140.00
 feet; thence N. 00° 14' E., a distance of 205.00 feet; thence S. 52° 00' W., a distance
 of 157.47 feet; thence N. 00° 14' E., a distance of 104.99 feet; thence S. 90° 00' W., a
 distance of 197.50 feet; thence N. 00° 14' E., a distance of 84.00 feet; thence S. 89°
 00' W., a distance of 147.50 feet; thence N. 00° 14' E., a distance of 42.00 feet; thence
 S. 89° 00' W., a distance of 157.50 feet; thence S. 00° 14' W., a distance of 140.00 feet;
 thence S. 89° 59' E., a distance of 29.10 feet; thence S. 54° 01' E., a distance of 66.87
 feet to a point on a curve to the right having a Radius of 50.00 feet; thence Easterly
 1/4 Southwesterly along said curve to the right, and through a central angle of 157° 39', a
 distance of 157.50 feet; thence S. 46° 50' E., a distance of 172.25 feet; thence S. 77° 34'
 E., a distance of 15.81 feet; thence N. 87° 36' E., a distance of 60.81 feet; thence S. 00°
 11' 30' W., a distance of 292.53 feet to the point of beginning, containing 4.91 Acres
 more or less. The Survey was actually made on the ground as per record description
 and is correct. There are no encroachments either way across property lines except as shown.
 This plat is a true and correct exhibit of said Survey.

Don C. Muehring, C.E.
 Don C. Muehring, C.E. Consulting Civil Engineer
 314 Brown Bldg. File No. 20062-N
 11-22-68 Wichita, Kansas





BUILDING LEGEND

- ① Footing Completed
- ② First Floor Walls Completed
- ③ 2nd Floor Walls Framed
- ④ 2nd Floor Walls Boxed
- ⑤ 3rd Floor Walls Boxed

- Completed as of 11-22-68
- Completed as of 12-23-68
- Completed as of 1-22-69

MONTHLY REVISIONS	
REVISED DATE	INITIAL
12-23-68	<i>[Signature]</i>
1-22-69	<i>[Signature]</i>

© owned and used but not for grade

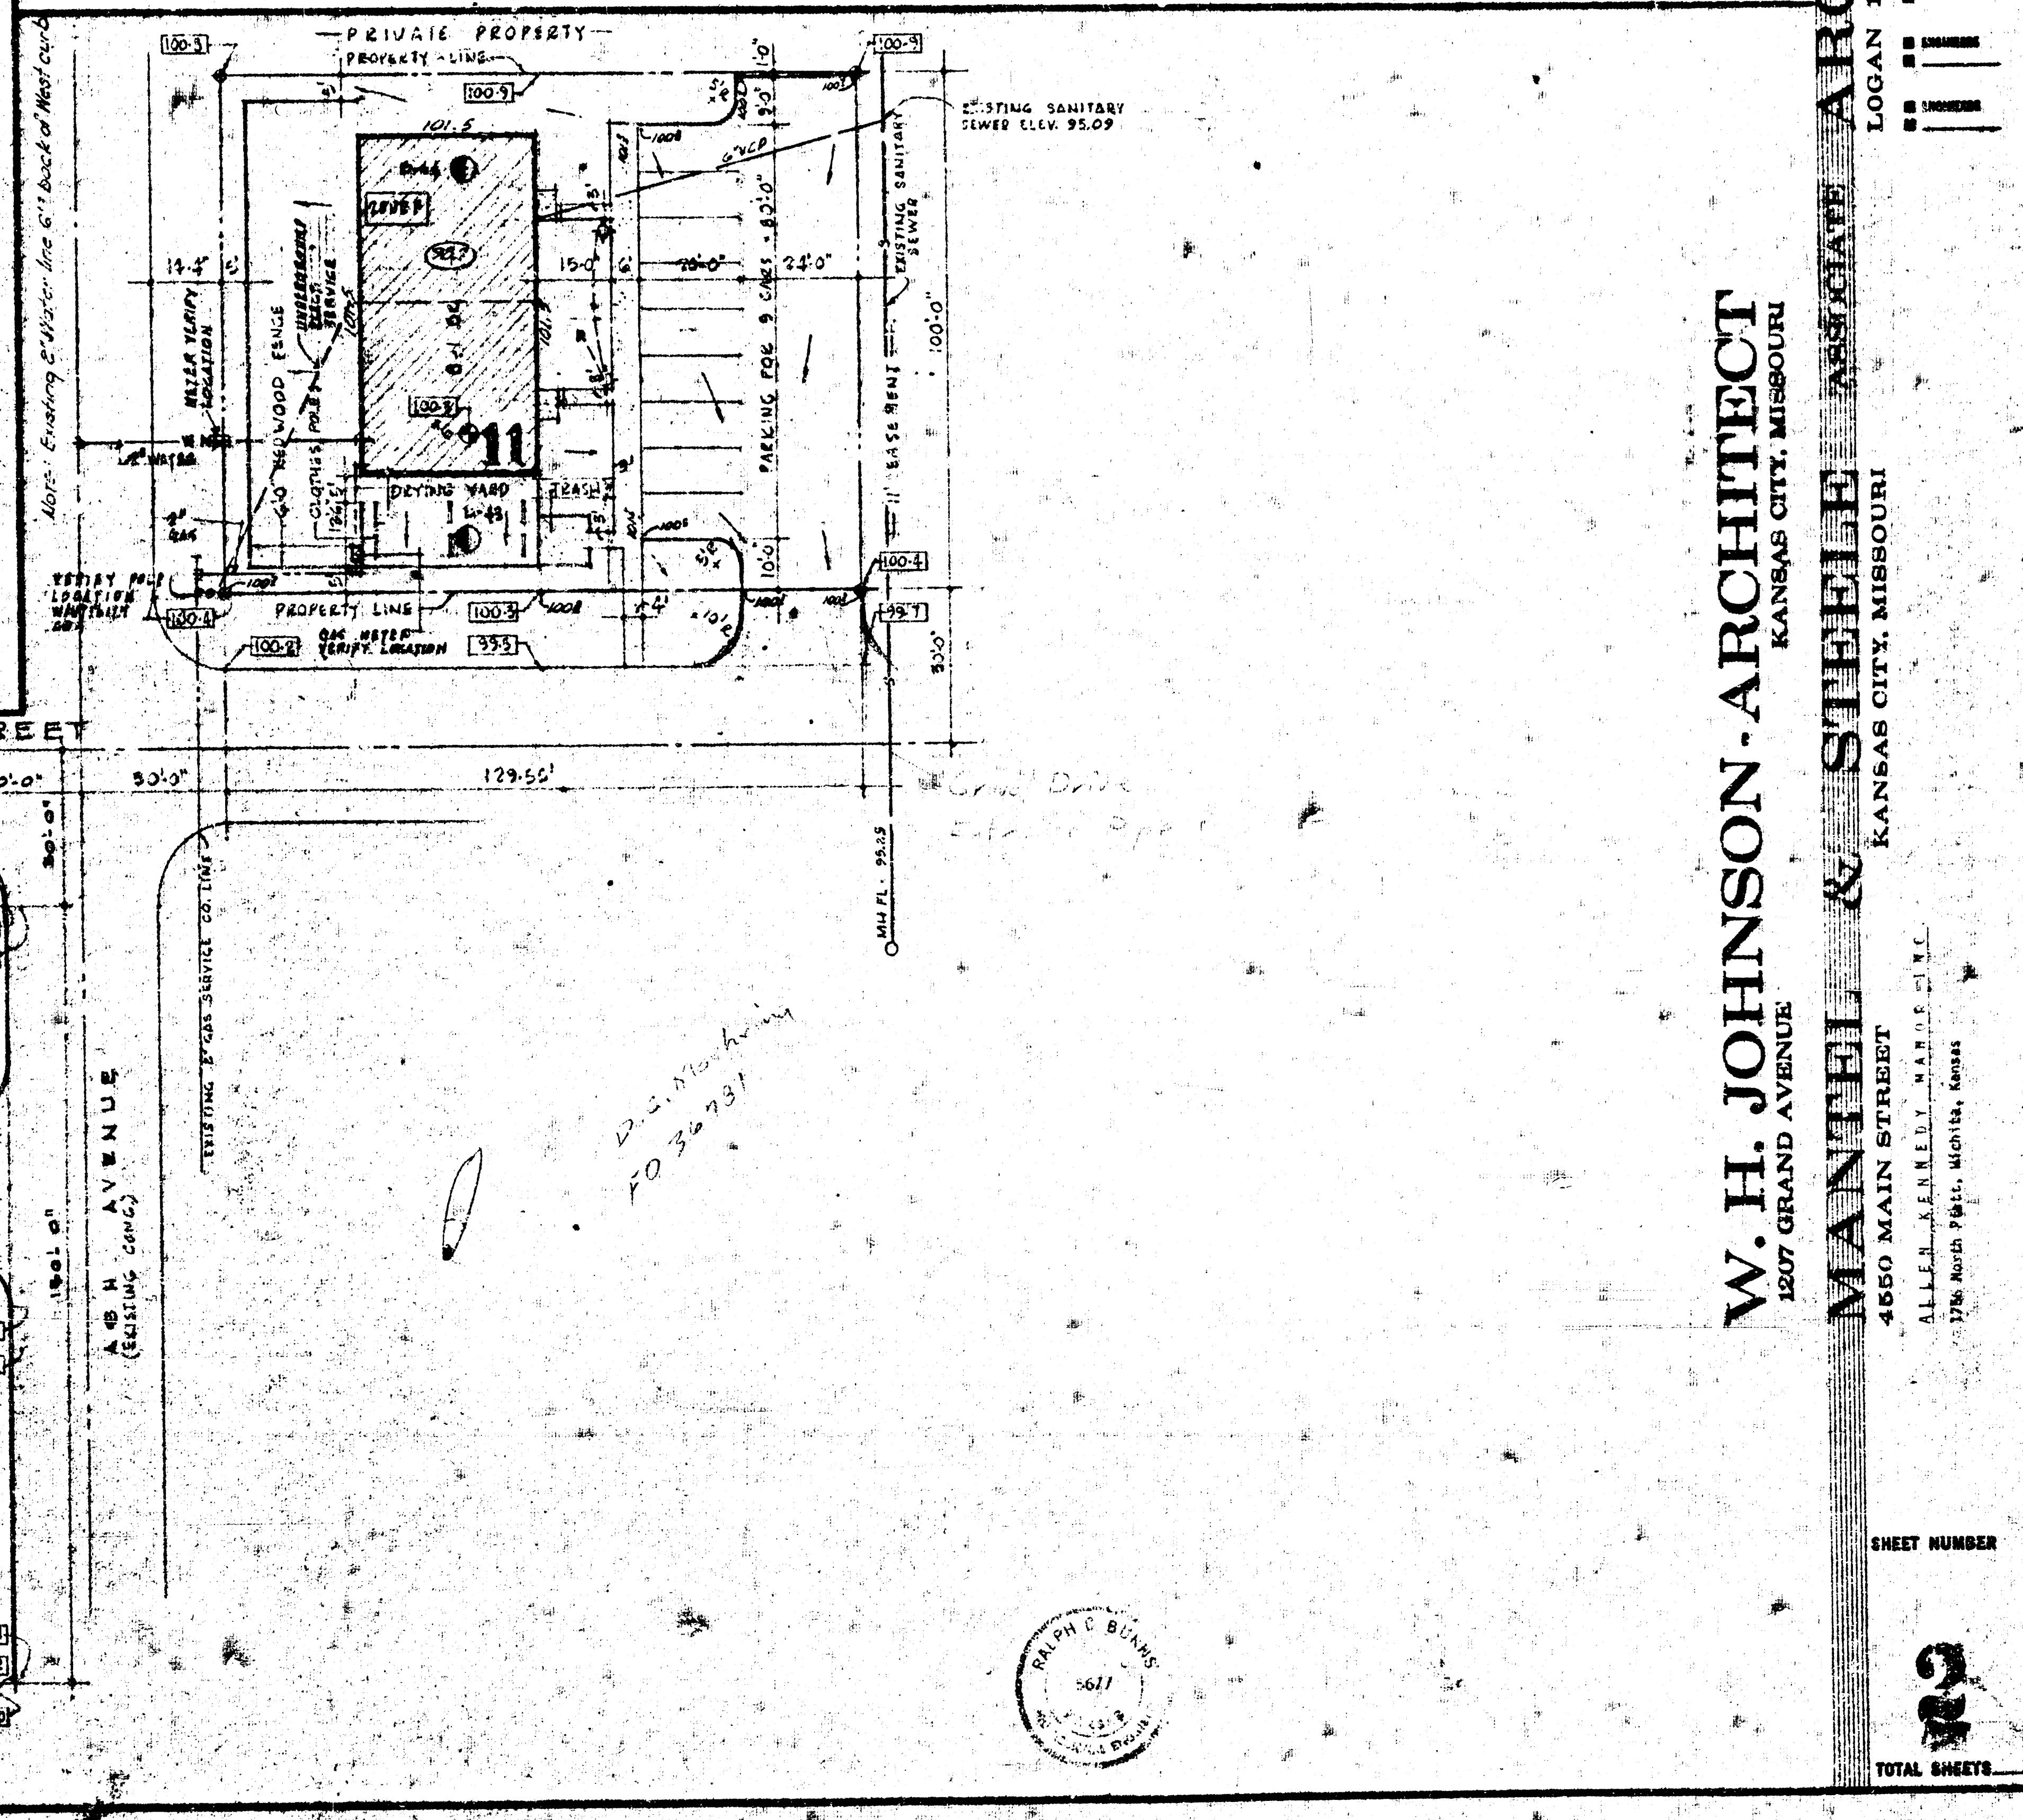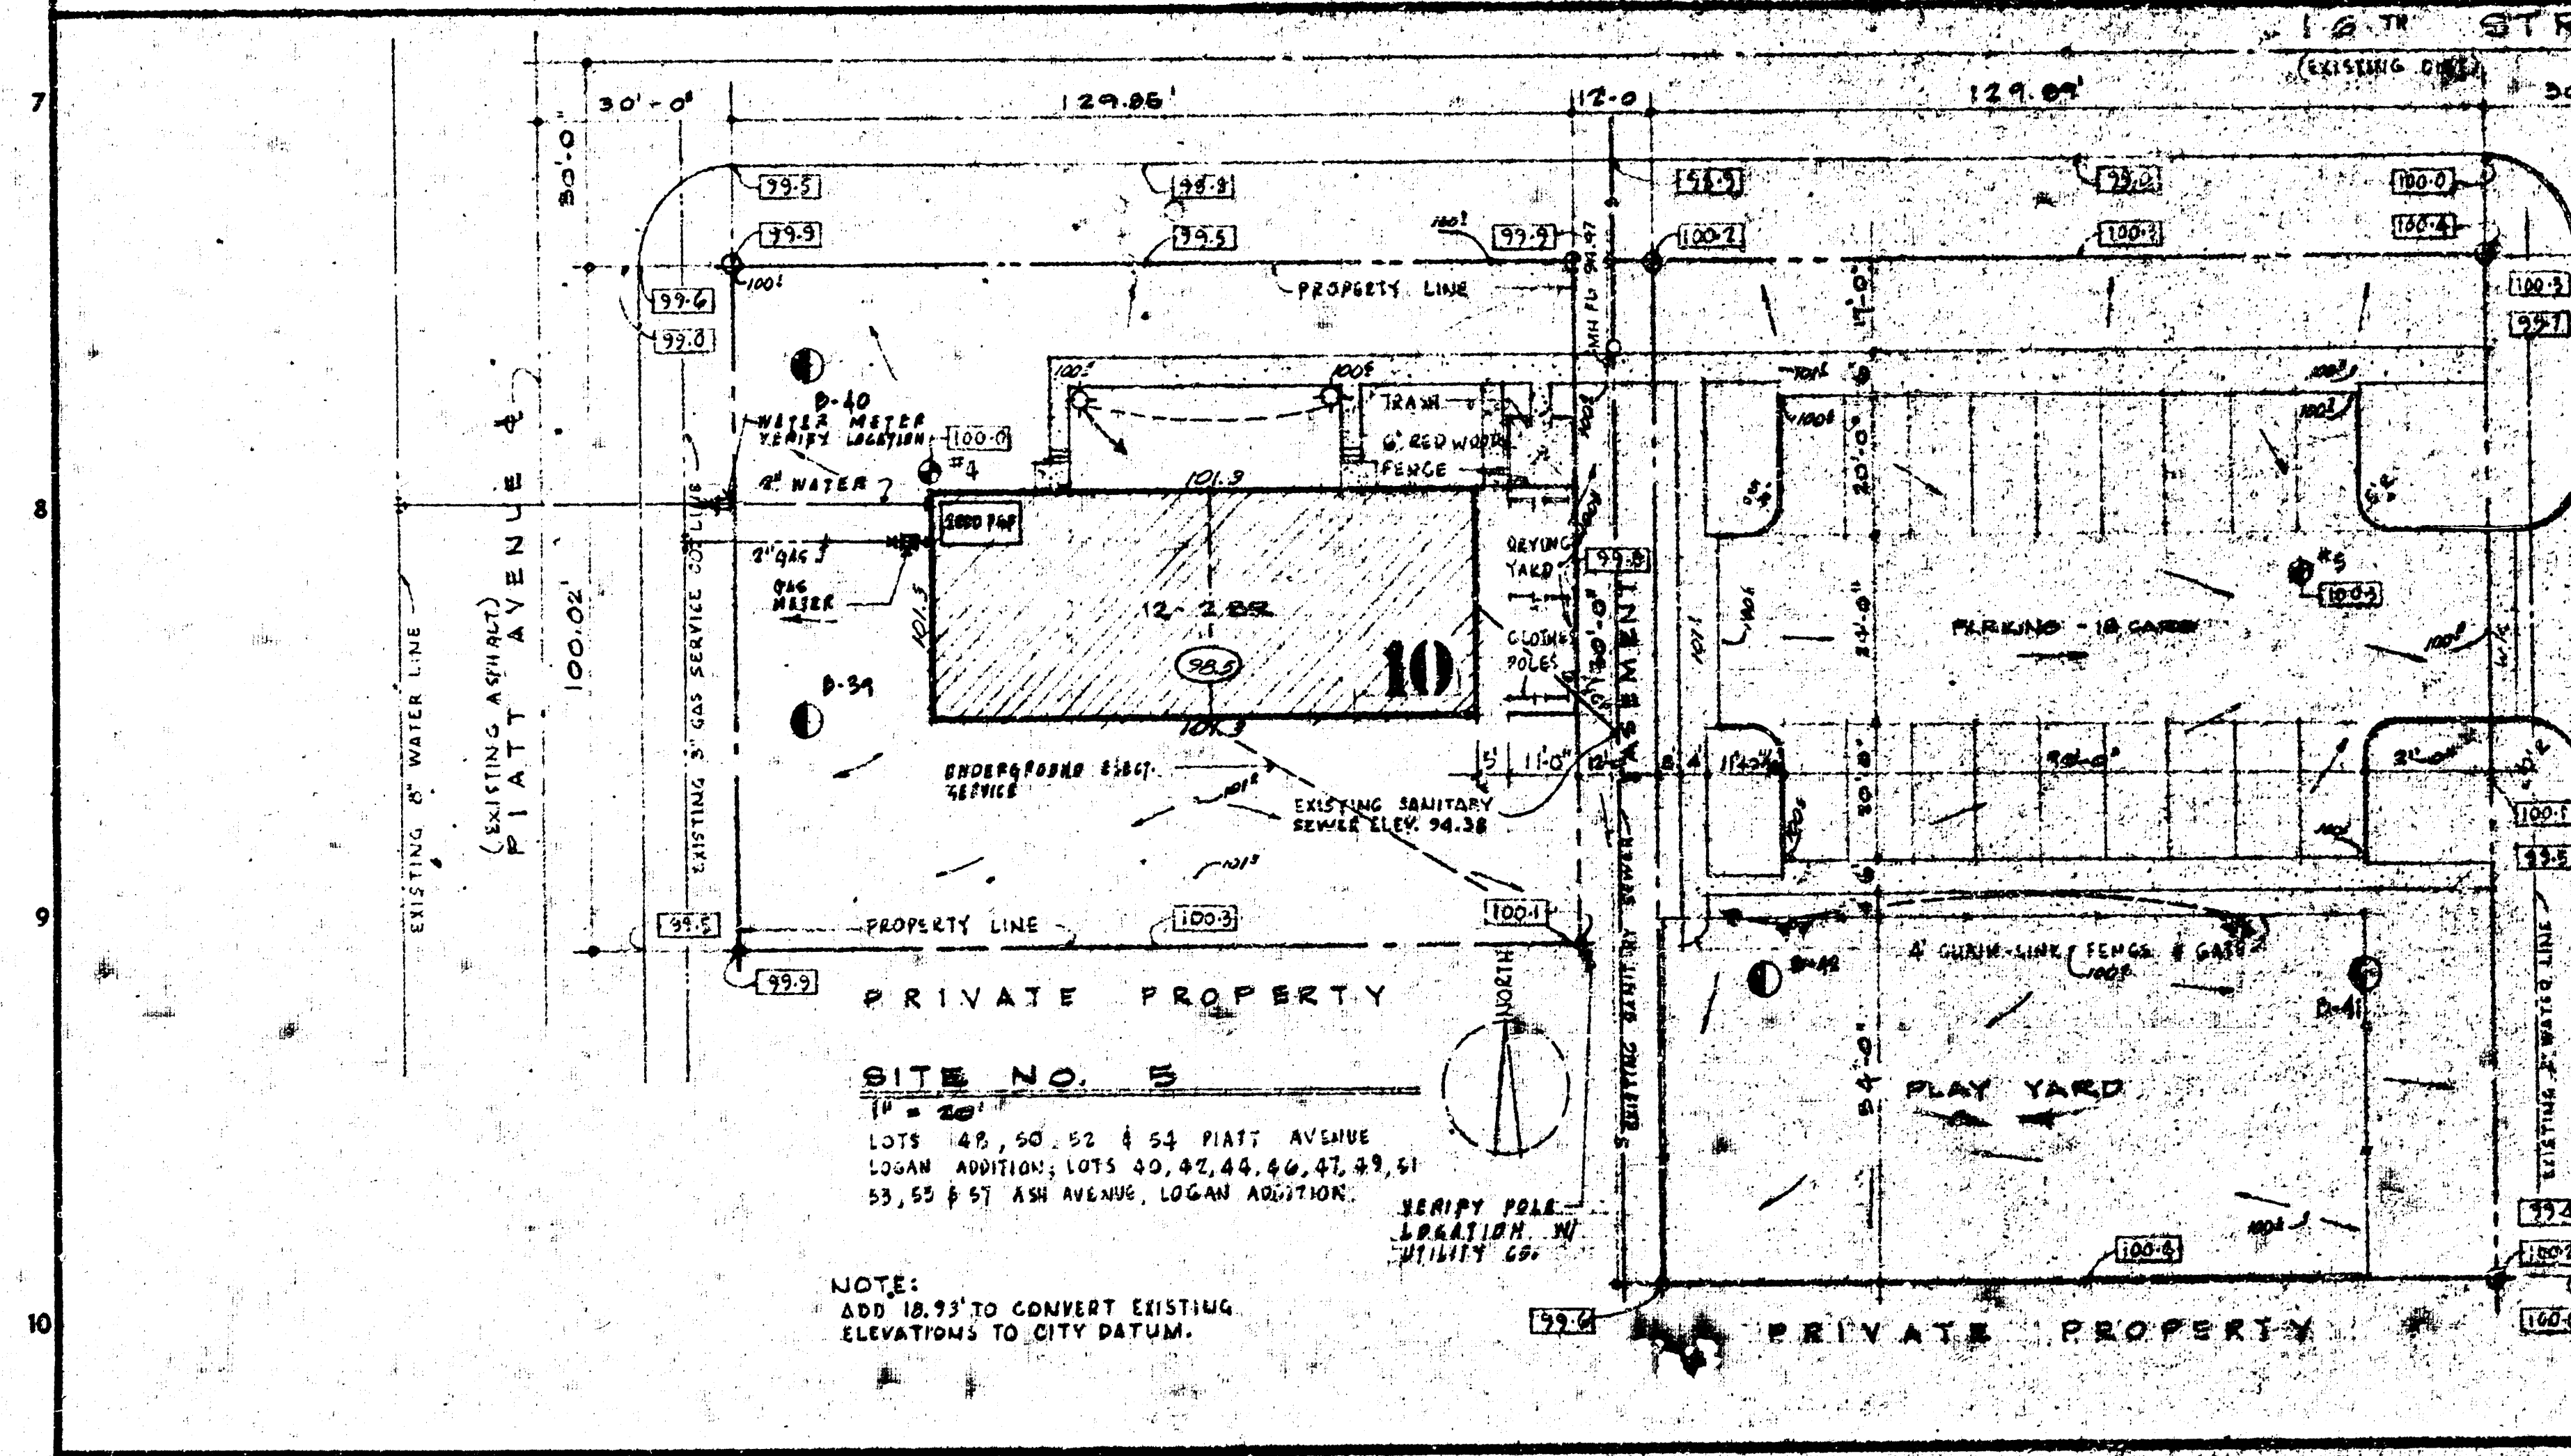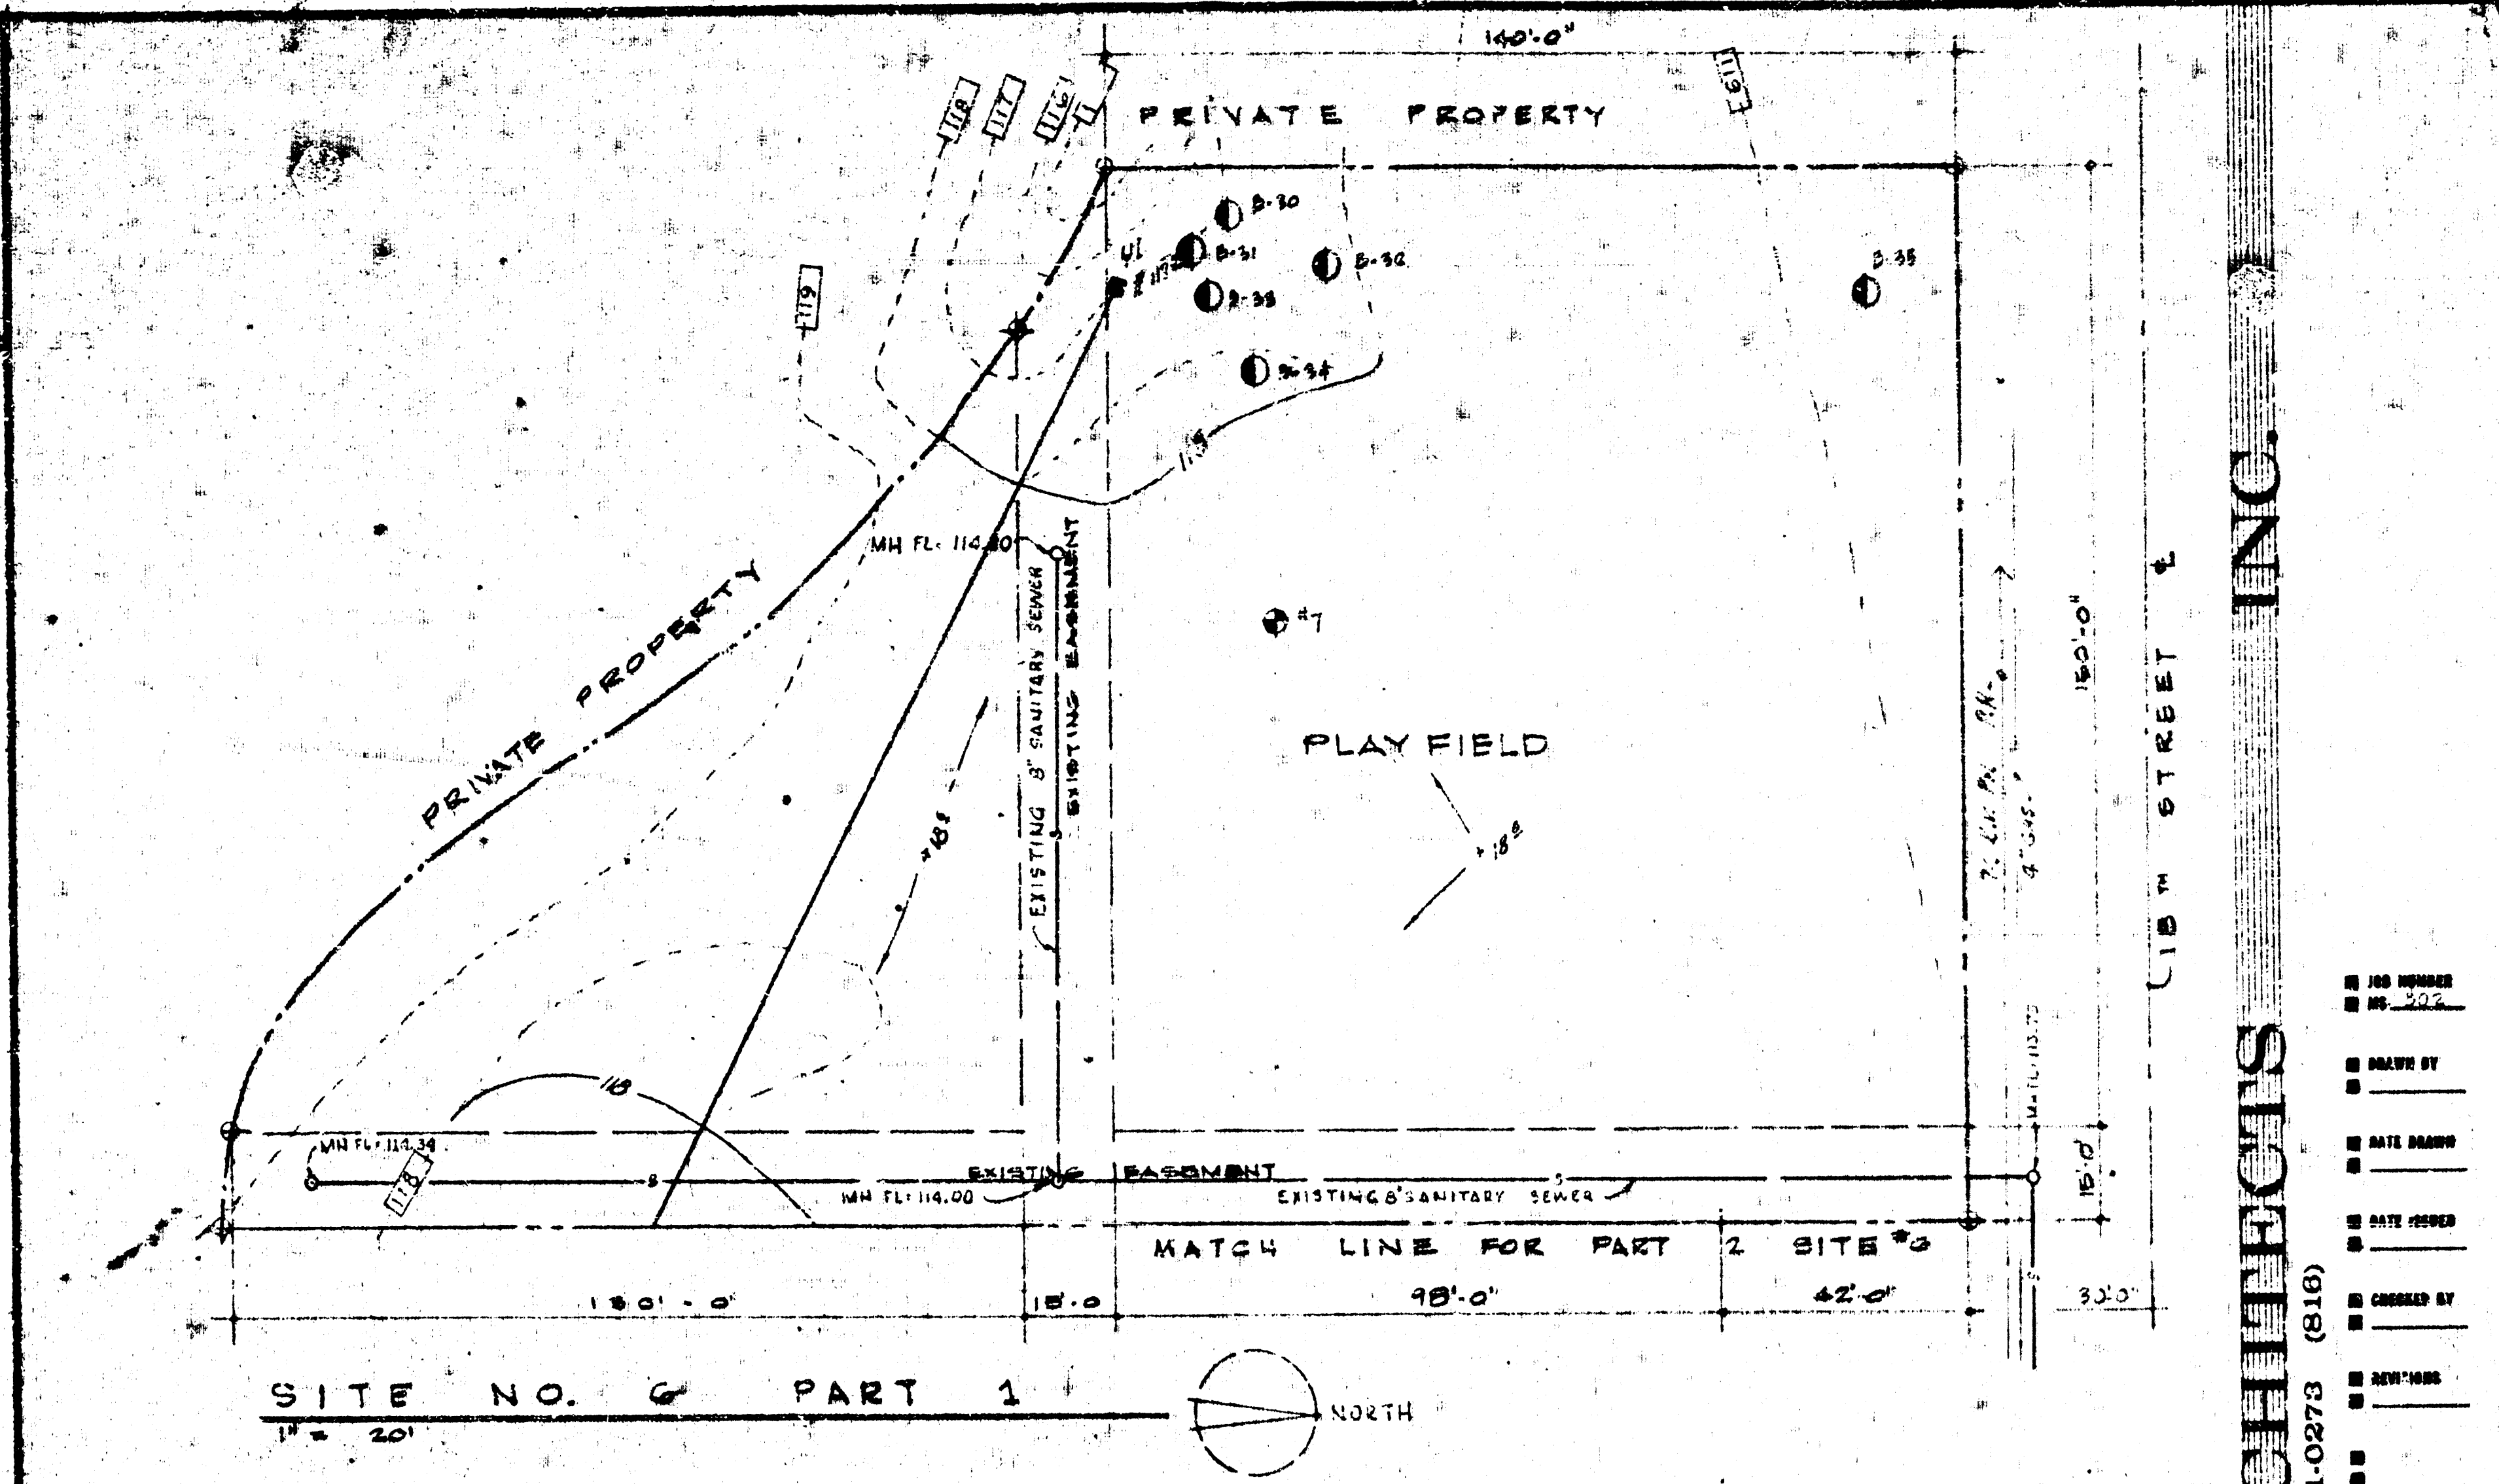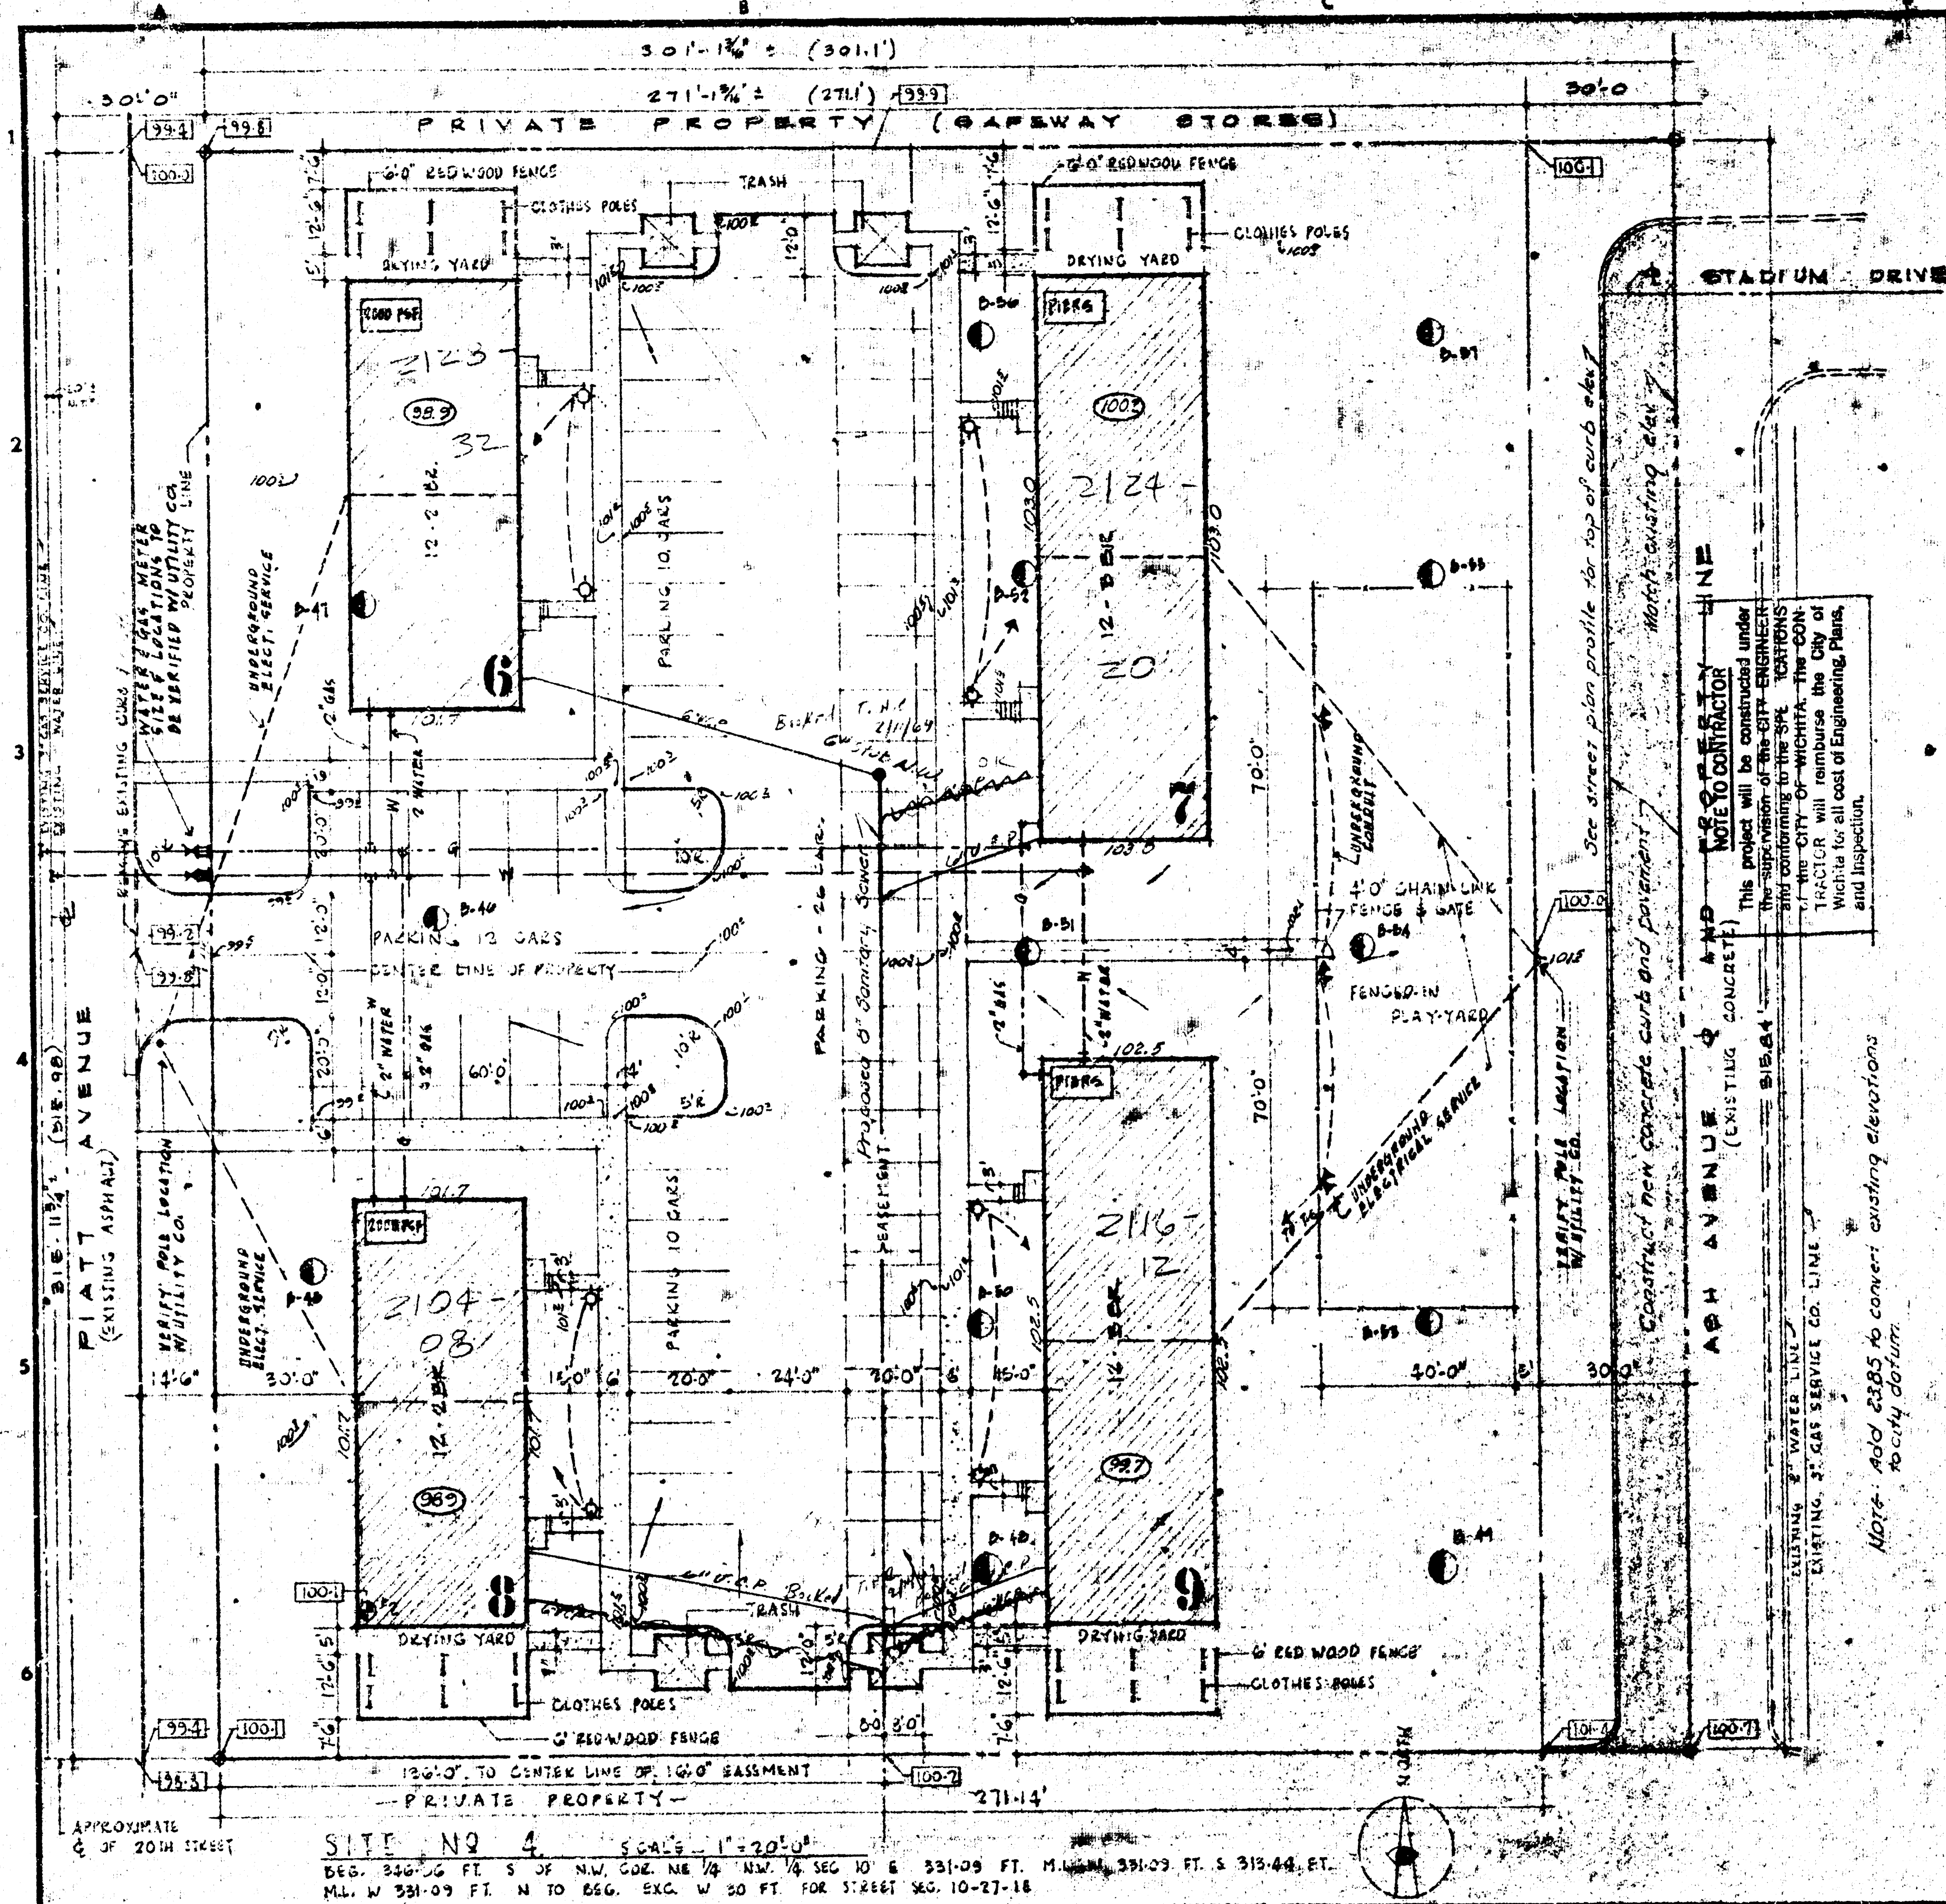


W. H. JOHNSON - ARCHITECT
 KANSAS CITY, MISSOURI
MANTEL & STEELE ASSOCIATE ARCHITECTS
 KANSAS CITY, MISSOURI

LOGAN 1-0273 (916)
 SHEET NO. 23

4550 MAIN STREET
 ALLEN PARKWAY, KANSAS CITY, MISSOURI

SHEET NUMBER

TOTAL SHEETS

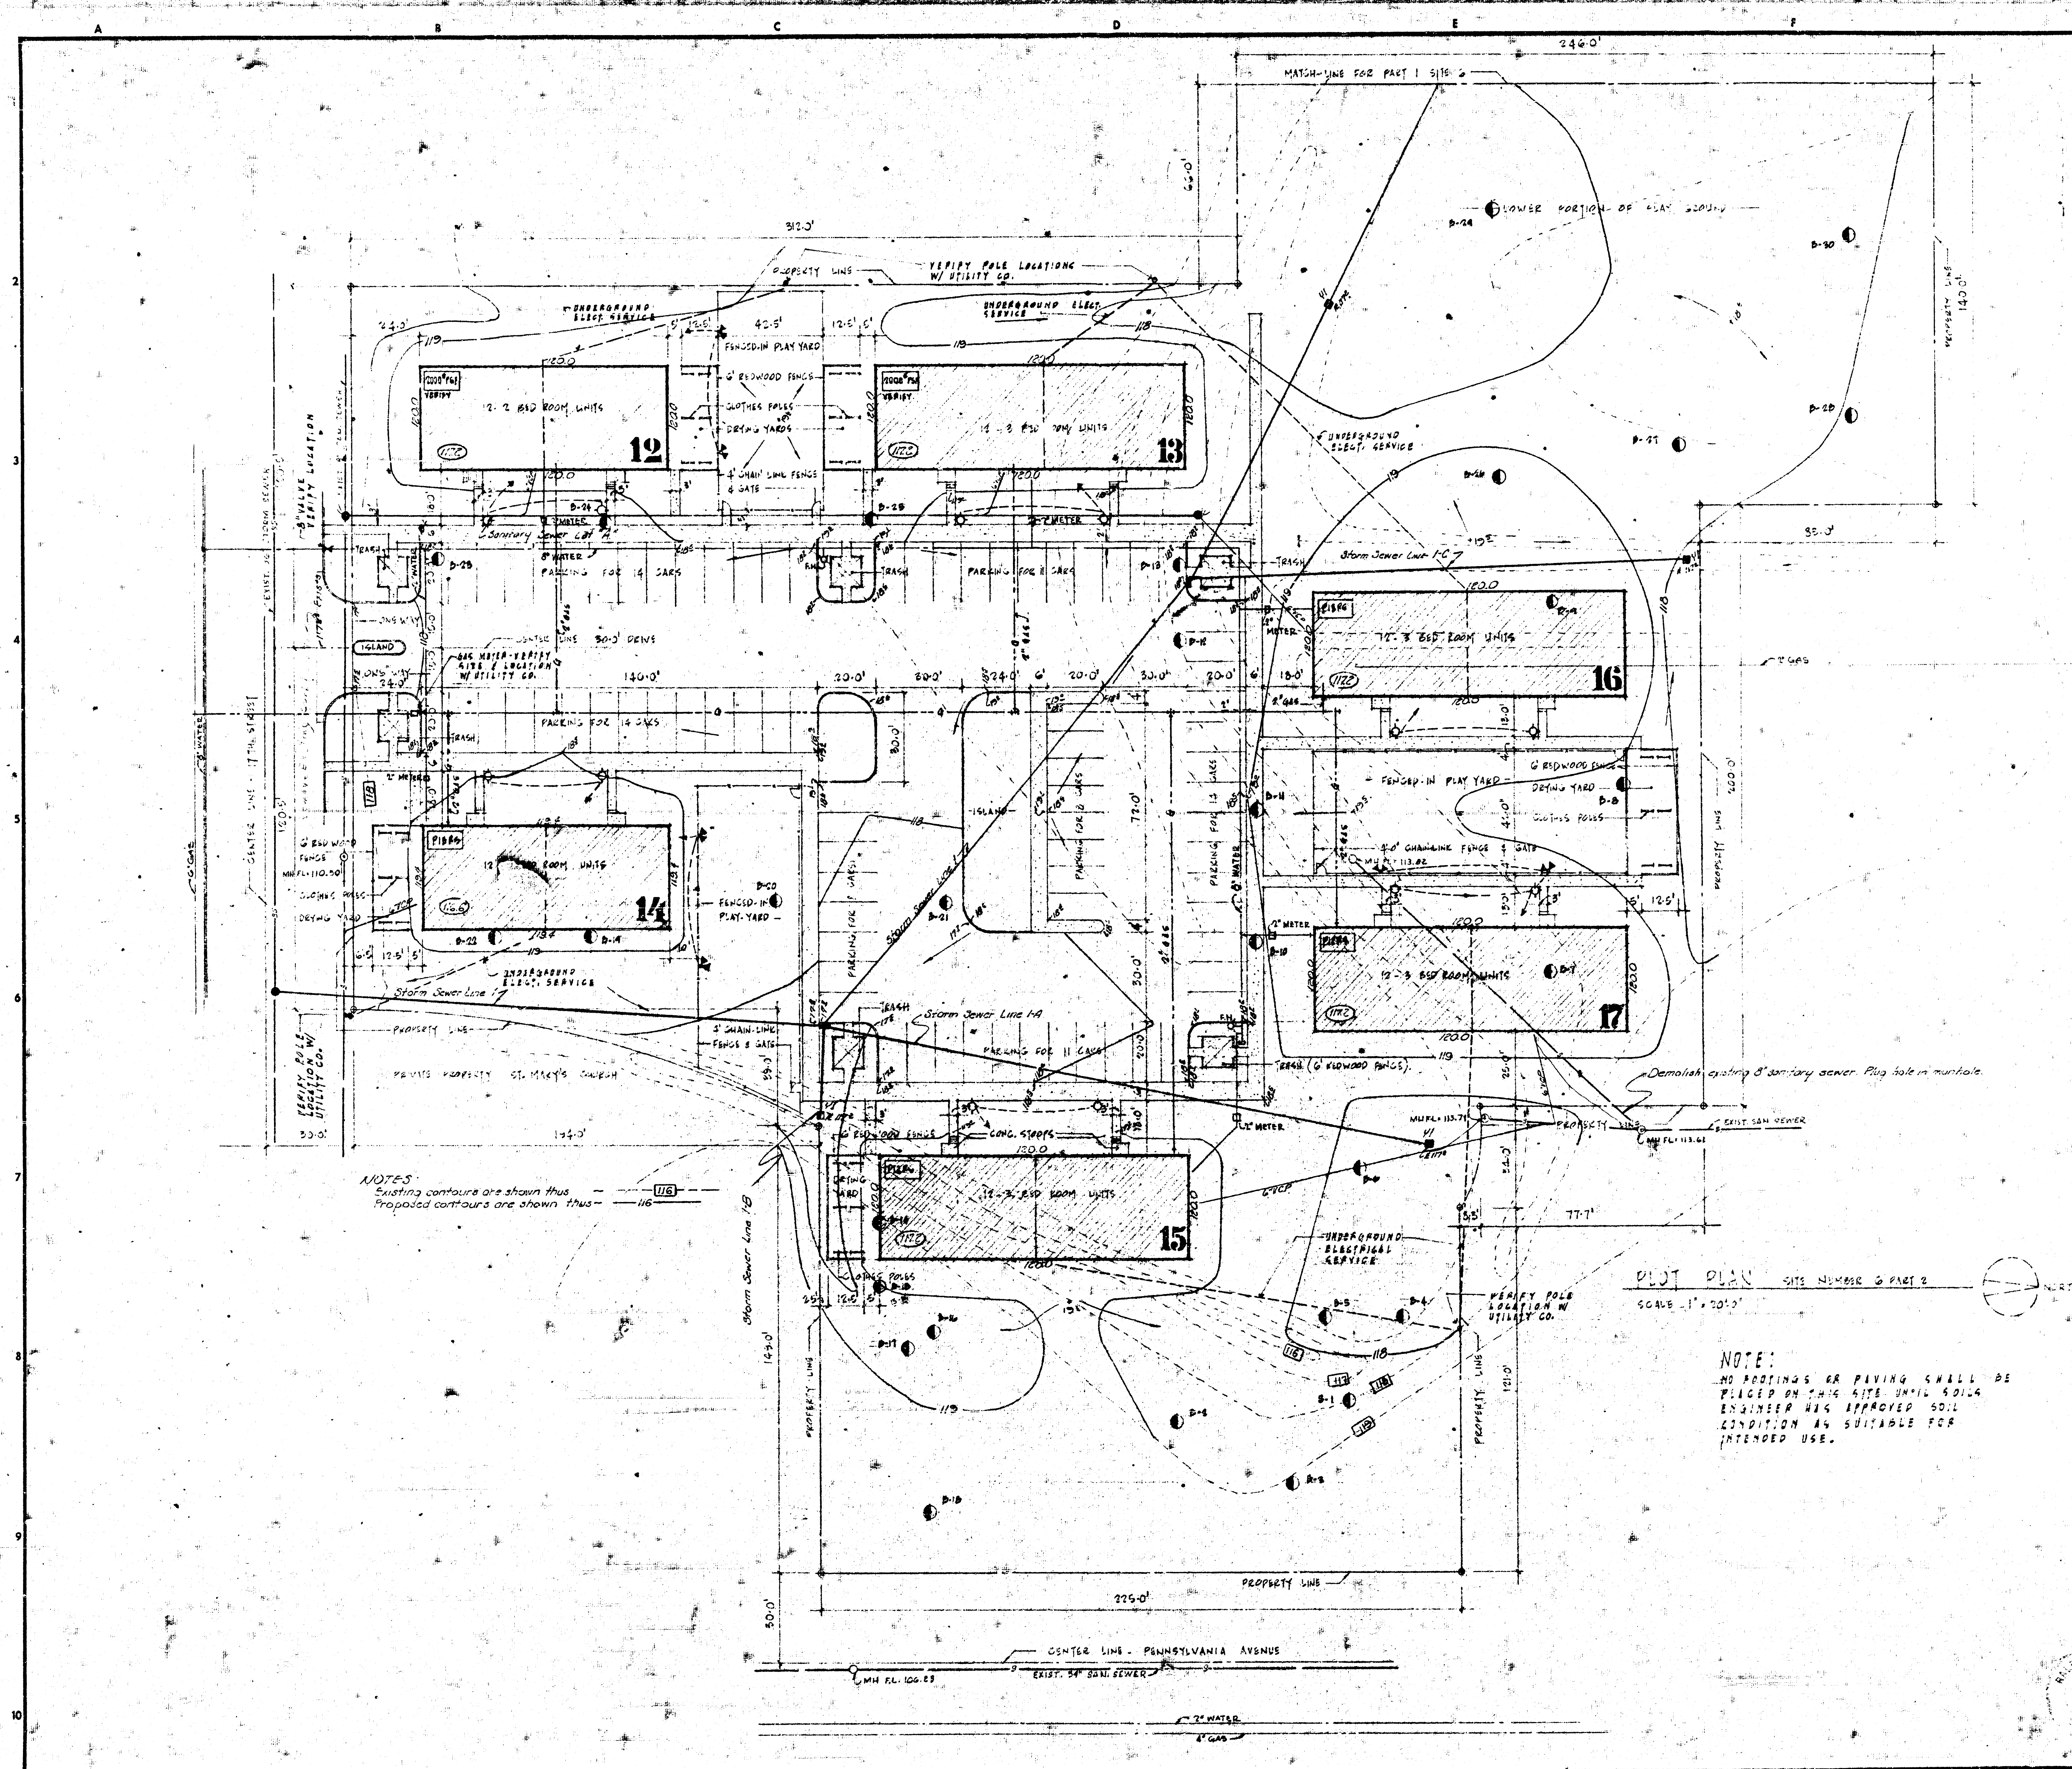

NOTES:
Existing contours are shown thus ---
Proposed contours are shown thus ---

PLOT PLAN SITE NUMBER 6 PART 2
SCALE - 1" = 20'-0"

NOTE:
NO FOOTINGS OR PAVING SHALL BE
PLACED ON THIS SITE UNTIL SOIL
ENGINEER HAS APPROVED SOIL
CONDITION AS SUITABLE FOR
INTENDED USE.

W. H. JOHNSON - ARCHITECT
1207 GRAND AVENUE
KANSAS CITY, MISSOURI

MANTEL & STEELE ASSOCIATE ARCHITECTS, INC.
4550 MAIN STREET
KANSAS CITY, MISSOURI


LOGAN 1-0273 (S10)

1725 North Platt, Wichita, Kansas

- FOR PERIOD
- DRAWN BY
- DATE DRAWN
- DATE ISSUED
- CHECKED BY
- NETWORK
-
-
-
-
-

SHEET NUMBER

TOTAL SHEETS

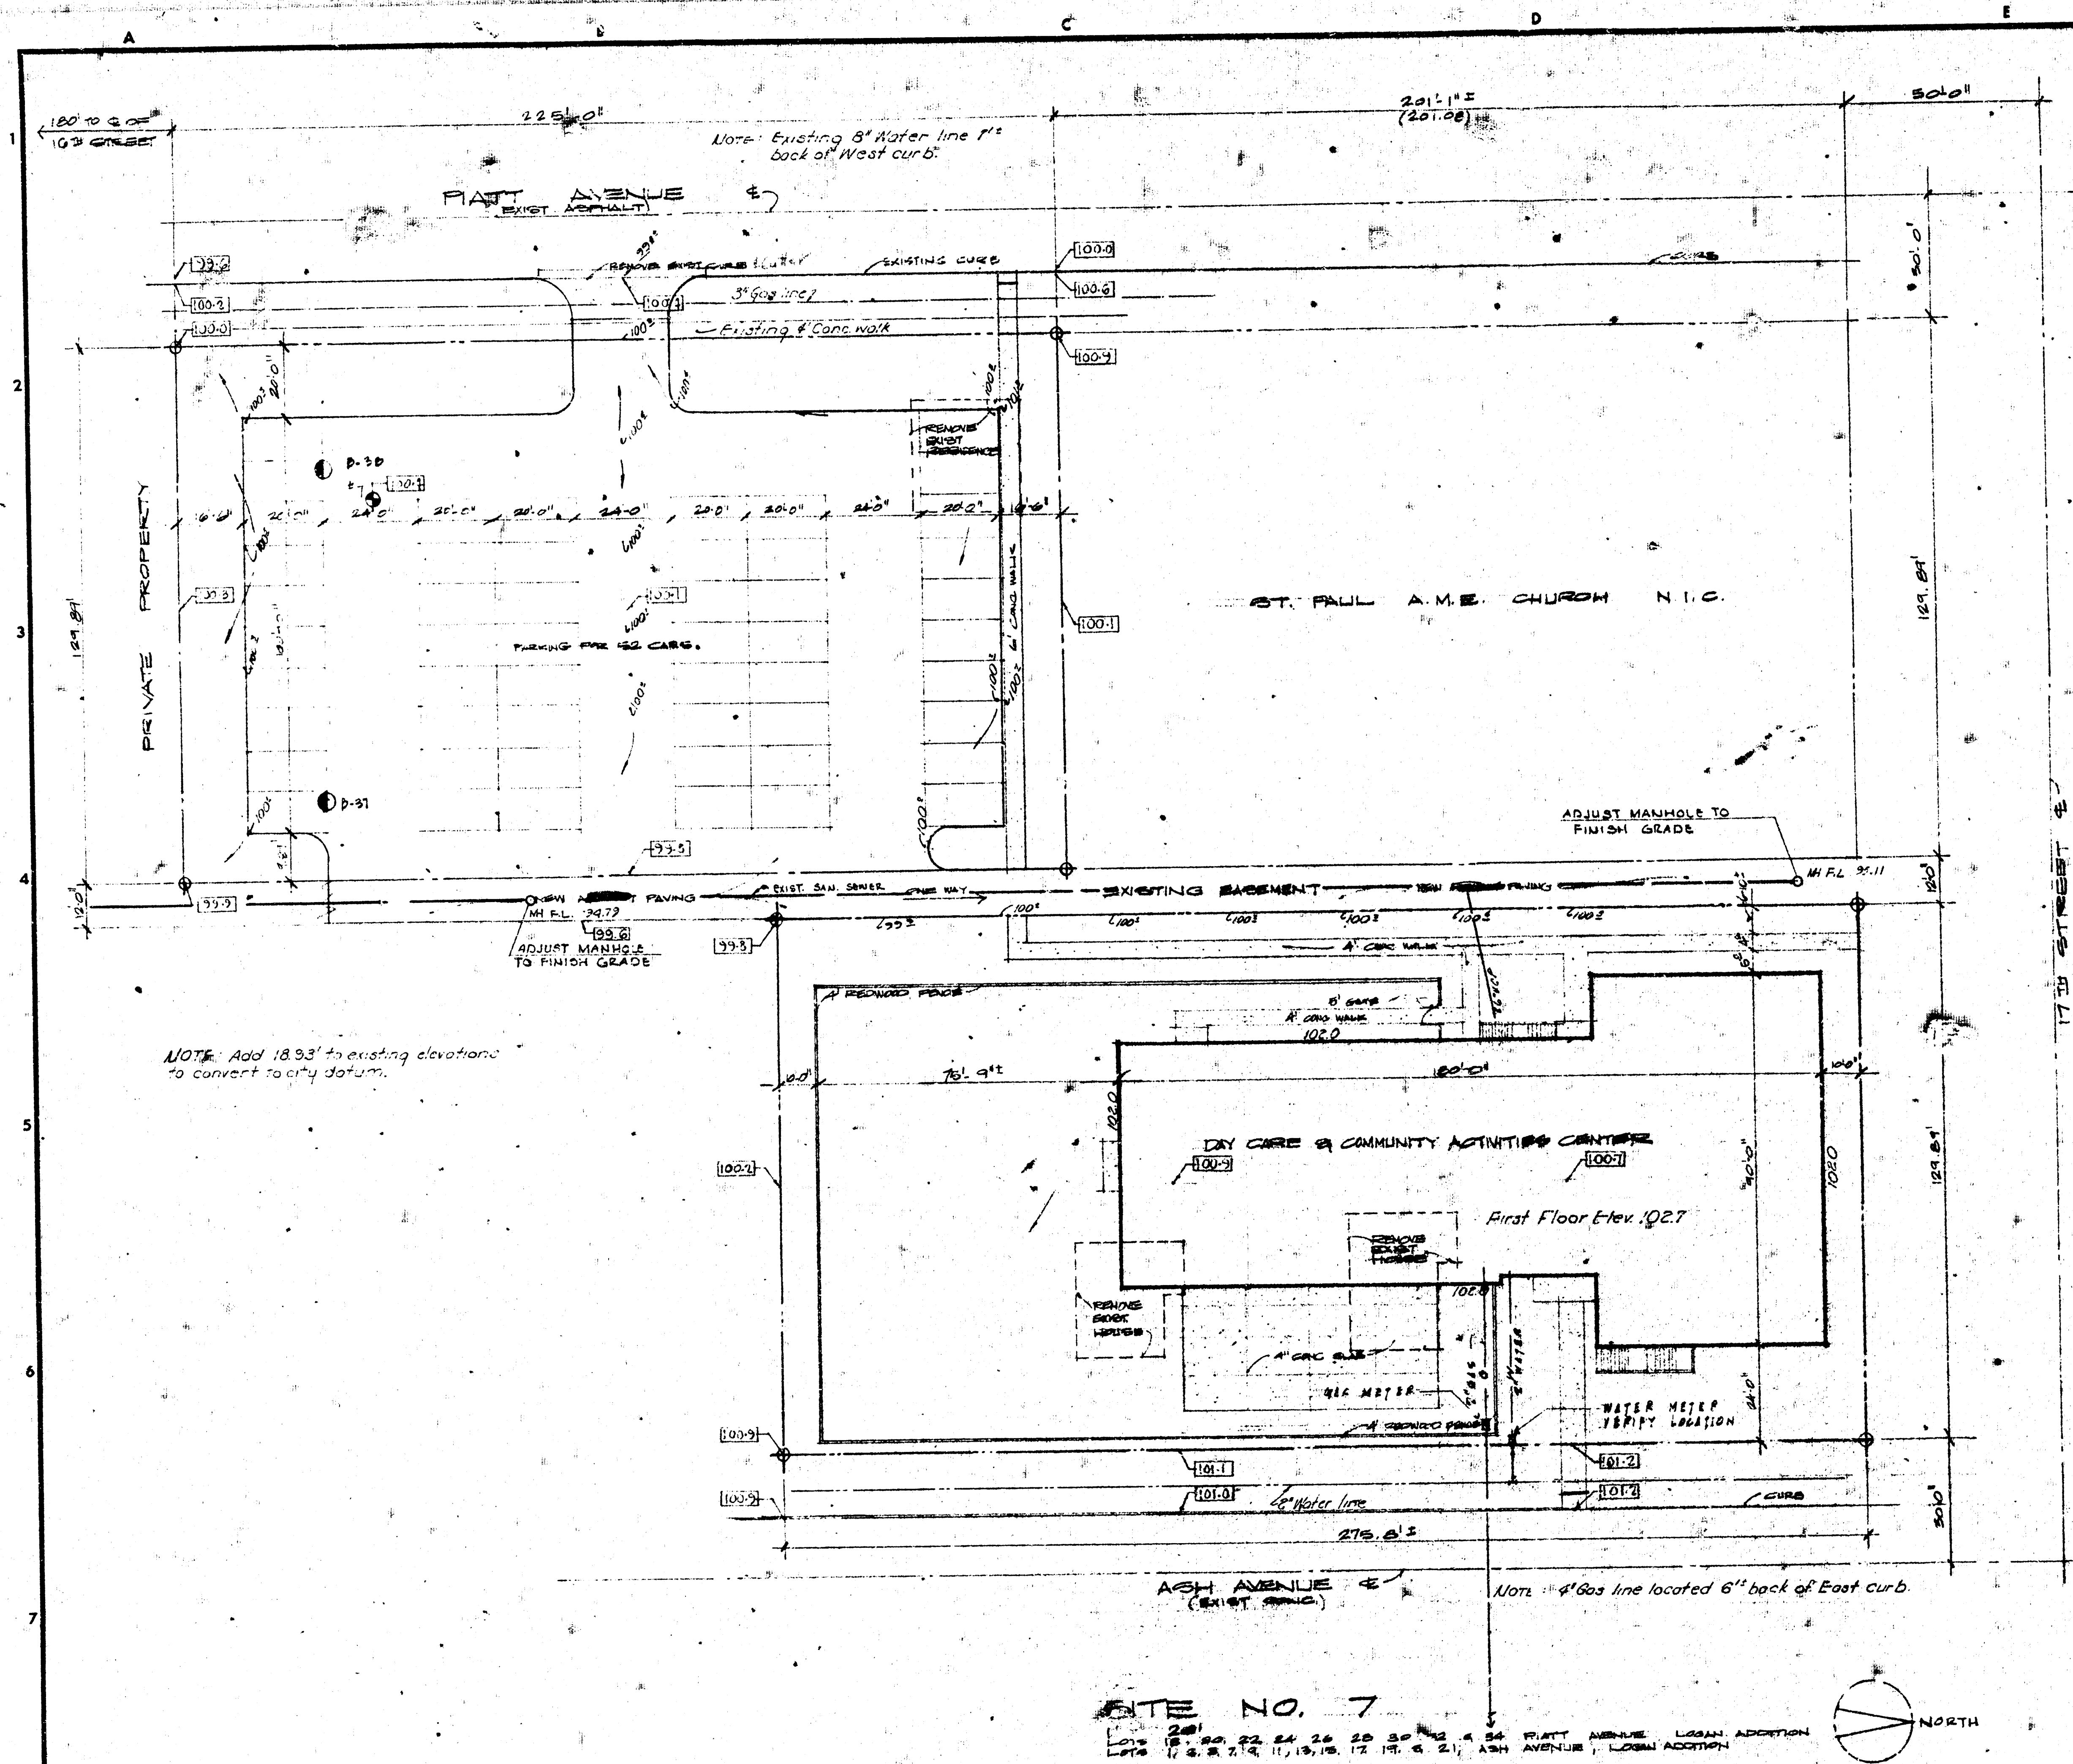

NOTE:
NO WORK SHALL BE DONE ON GYMNASIUM PORTION OF THIS BUILDING UNTIL WRITTEN NOTICE TO PROCEED IS ISSUED BY OWNER AND COUNTERSIGNED BY THE ARCHITECT. THE SOILS REPORT DOES NOT INDICATE THE WATER TABLE LEVEL.

W. H. JOHNSON - ARCHITECT
1207 GRAND AVENUE
KANSAS CITY, MISSOURI

MANUEL & STEELE ASSOCIATE ARCHITECTS INC.
4550 MAIN STREET
KANSAS CITY, MISSOURI


ALLIEN KENNEDY TRAILOR, INC.
1755 W. 14th, MIA, MO. 64114

LOGAN 1-0273 (810)
DRAWN BY
DATE DRAWN
DATE ISSUED
CHECKED BY
REVISION
REVISION
REVISION


SHEET NUMBER

4

TOTAL SHEETS

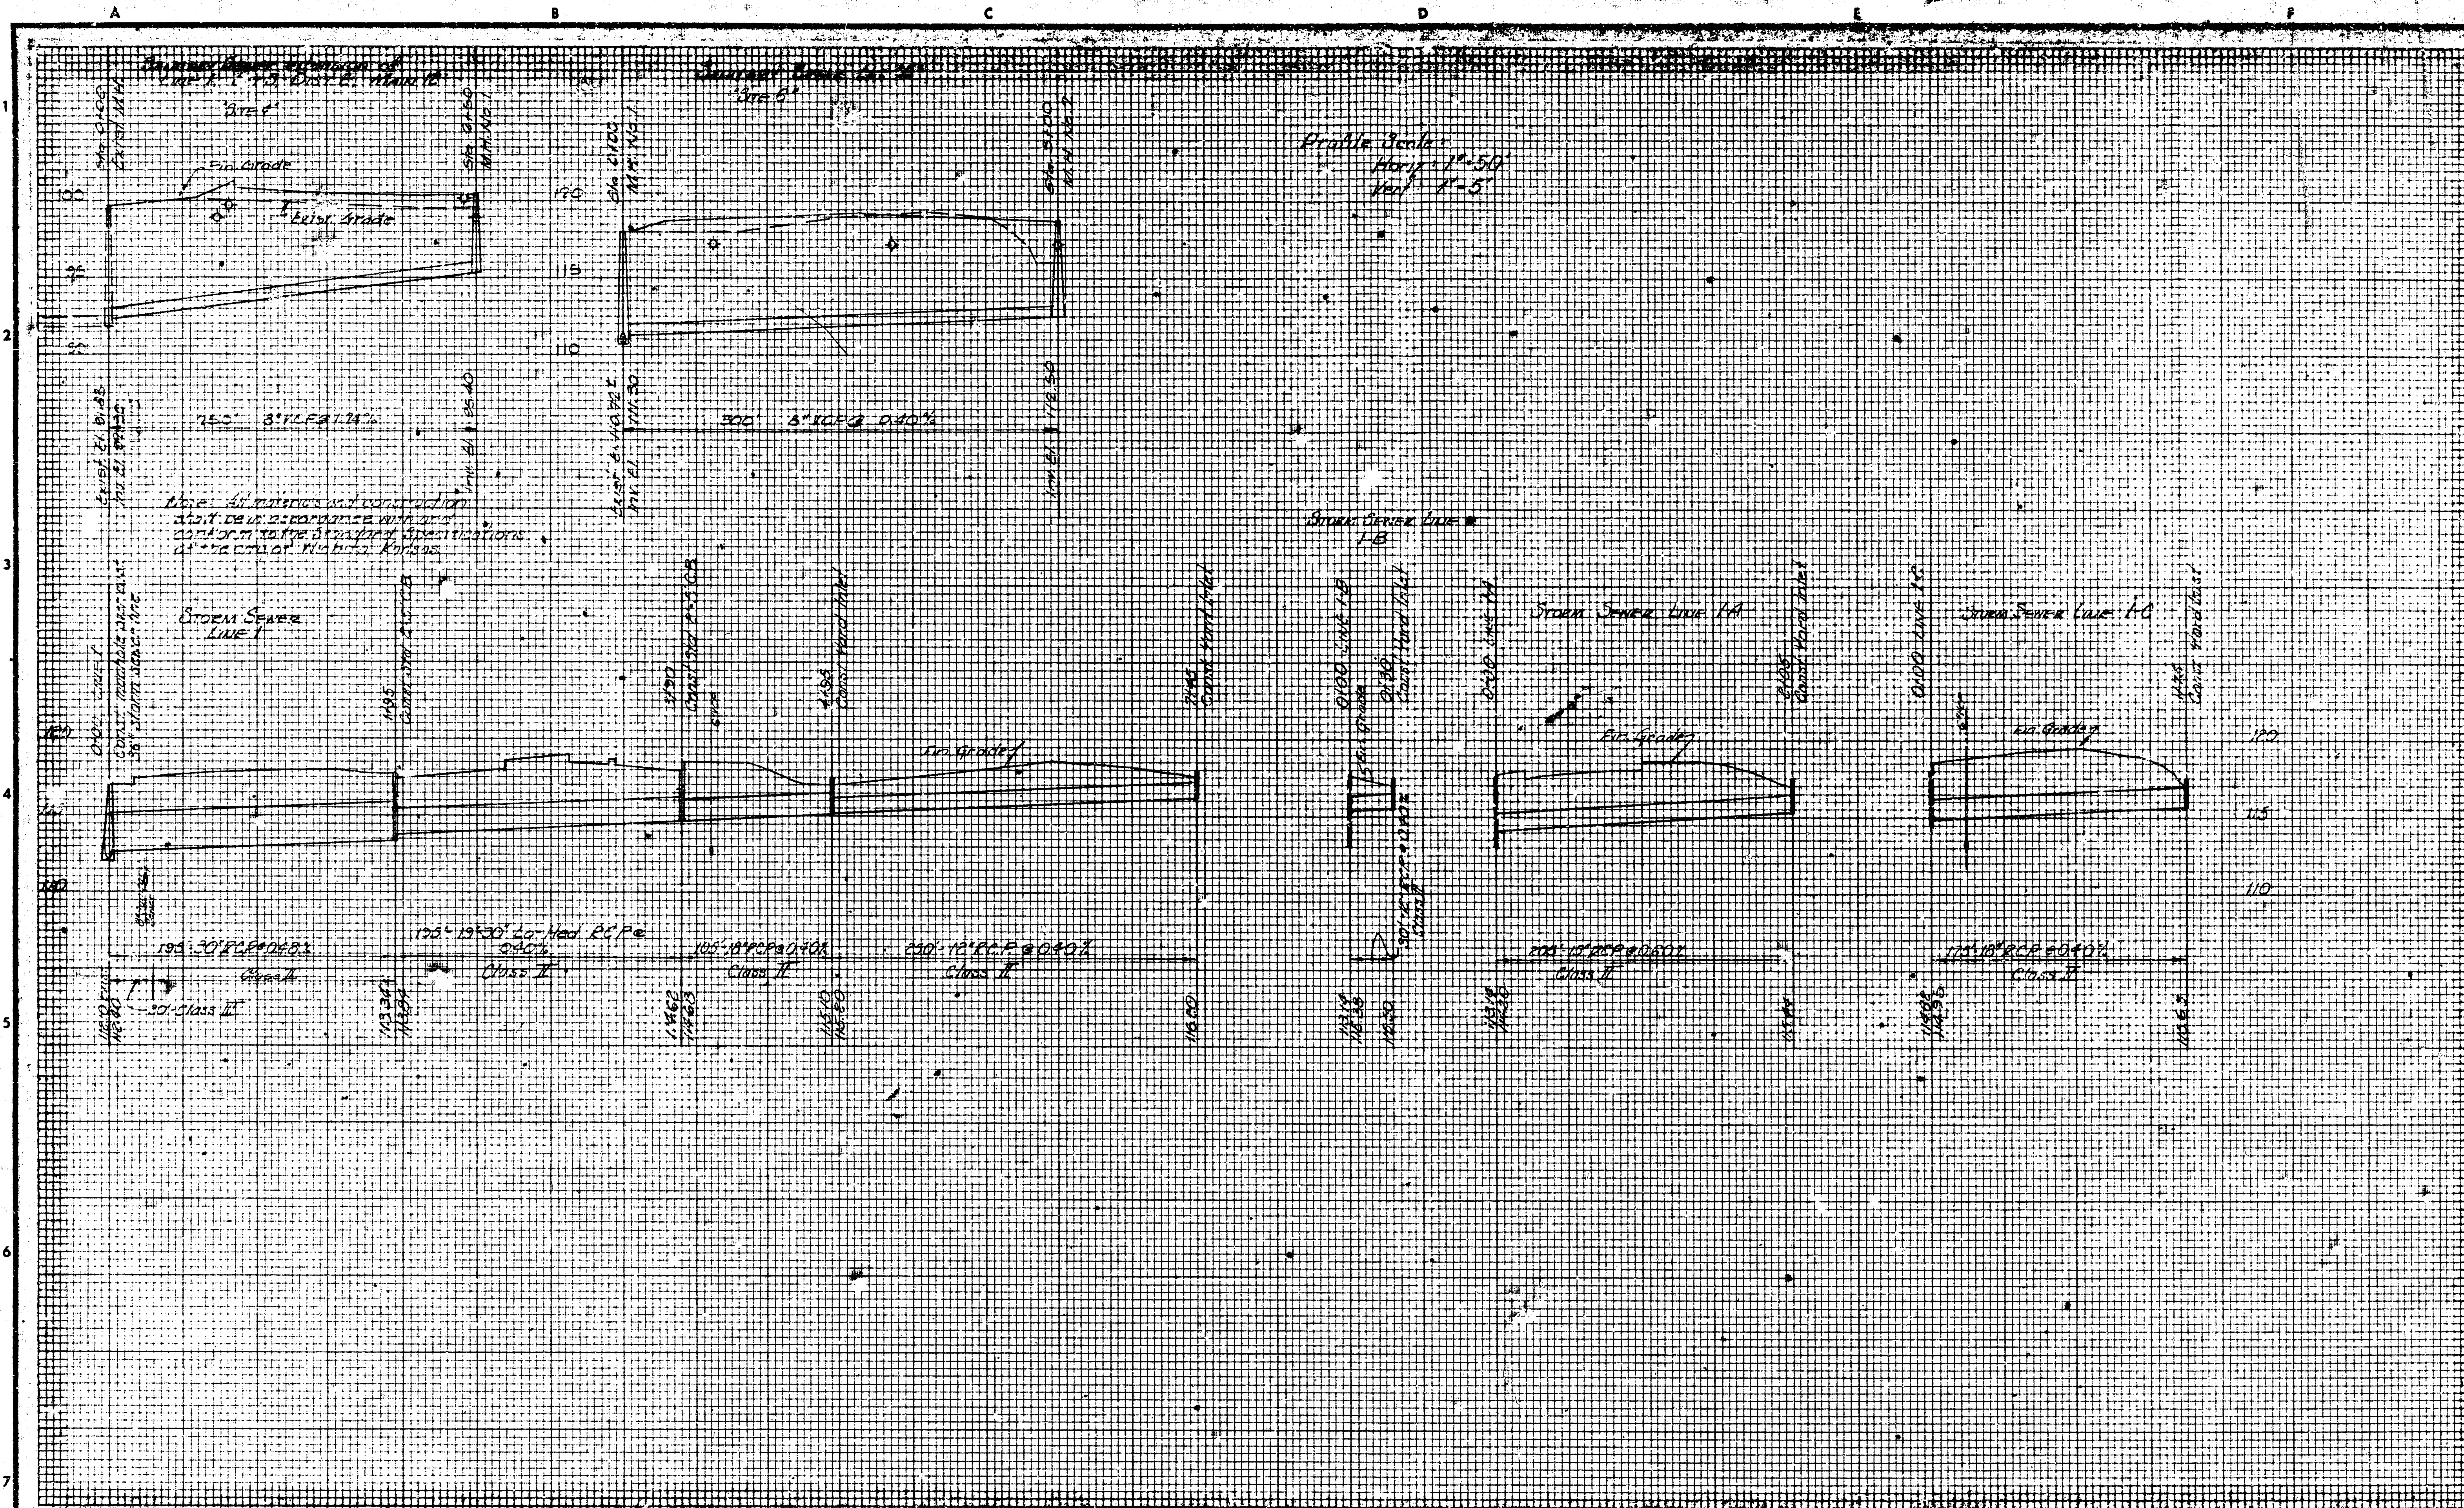

NOTE TO CONTRACTOR
 This project will be constructed under the supervision of the CITY ENGINEER and conforming to the SPECIFICATIONS of the CITY OF WICHITA. The CONTRACTOR will reimburse the City of Wichita for all cost of Engineering, Plans, and Inspection.
 The Elevations shown on this plan are tentative, they will be Established or Verified at Time of Construction by The City Engineering Dept.

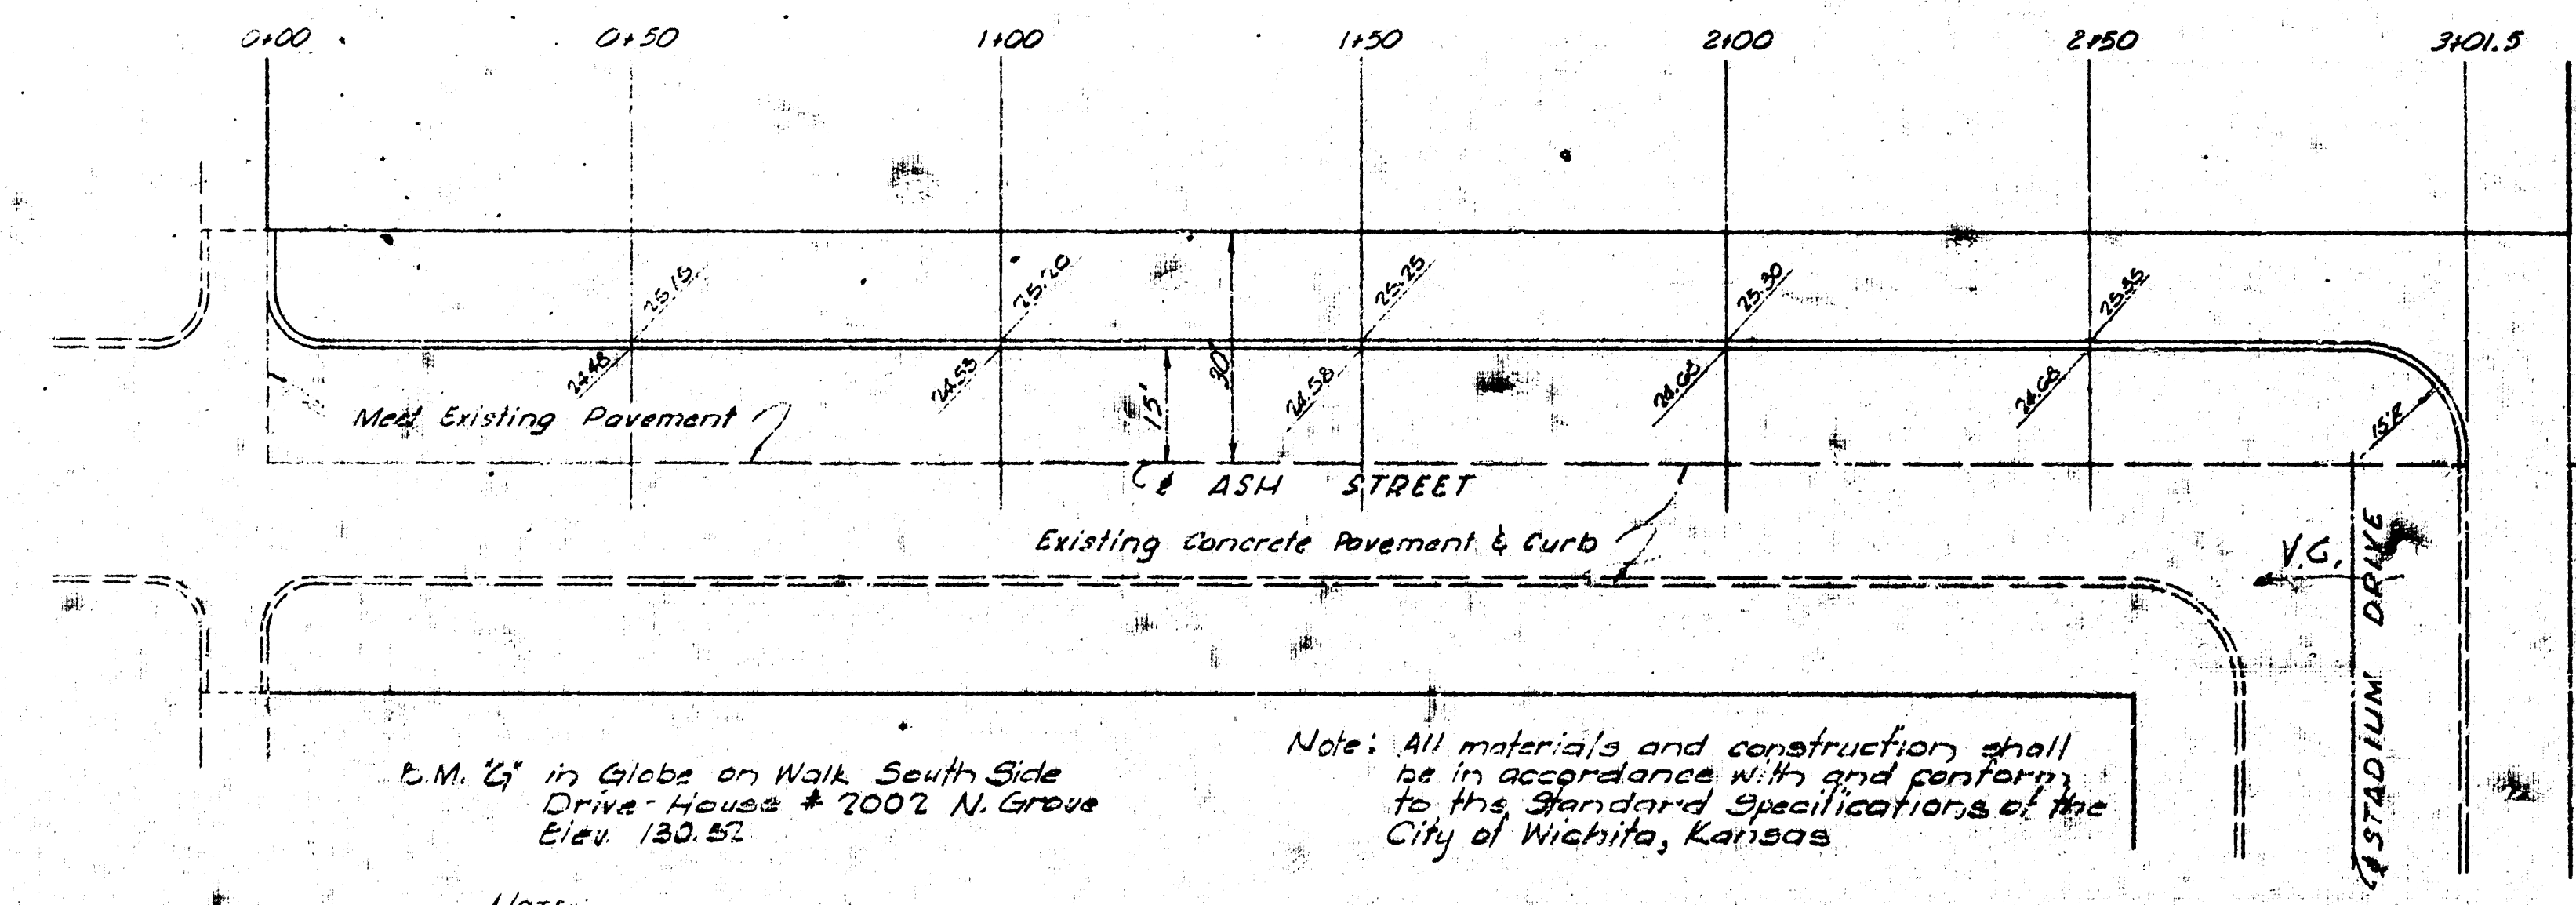

W. H. JOHNSON - ARCHITECT
 KANSAS CITY, MISSOURI
 1207 GRAND AVENUE


MANTEL & STEELE ASSOCIATE ARCHITECTS INC.
 KANSAS CITY, MISSOURI
 4560 MAIN STREET
 ALLEN KENNEDY HANOR, INC.
 1756 North Platt, Wichita, Kansas

- ☐ JOB NUMBER
- ☐ DATE
- ☐ DRAWN BY
- ☐ DATE DRAWN
- ☐ DATE ISSUED
- ☐ CHECKED BY
- ☐ REVISIONS
- ☐ ENGINEERS
- ☐ ENGINEERS


SHEET NUMBER

U1

TOTAL SHEETS

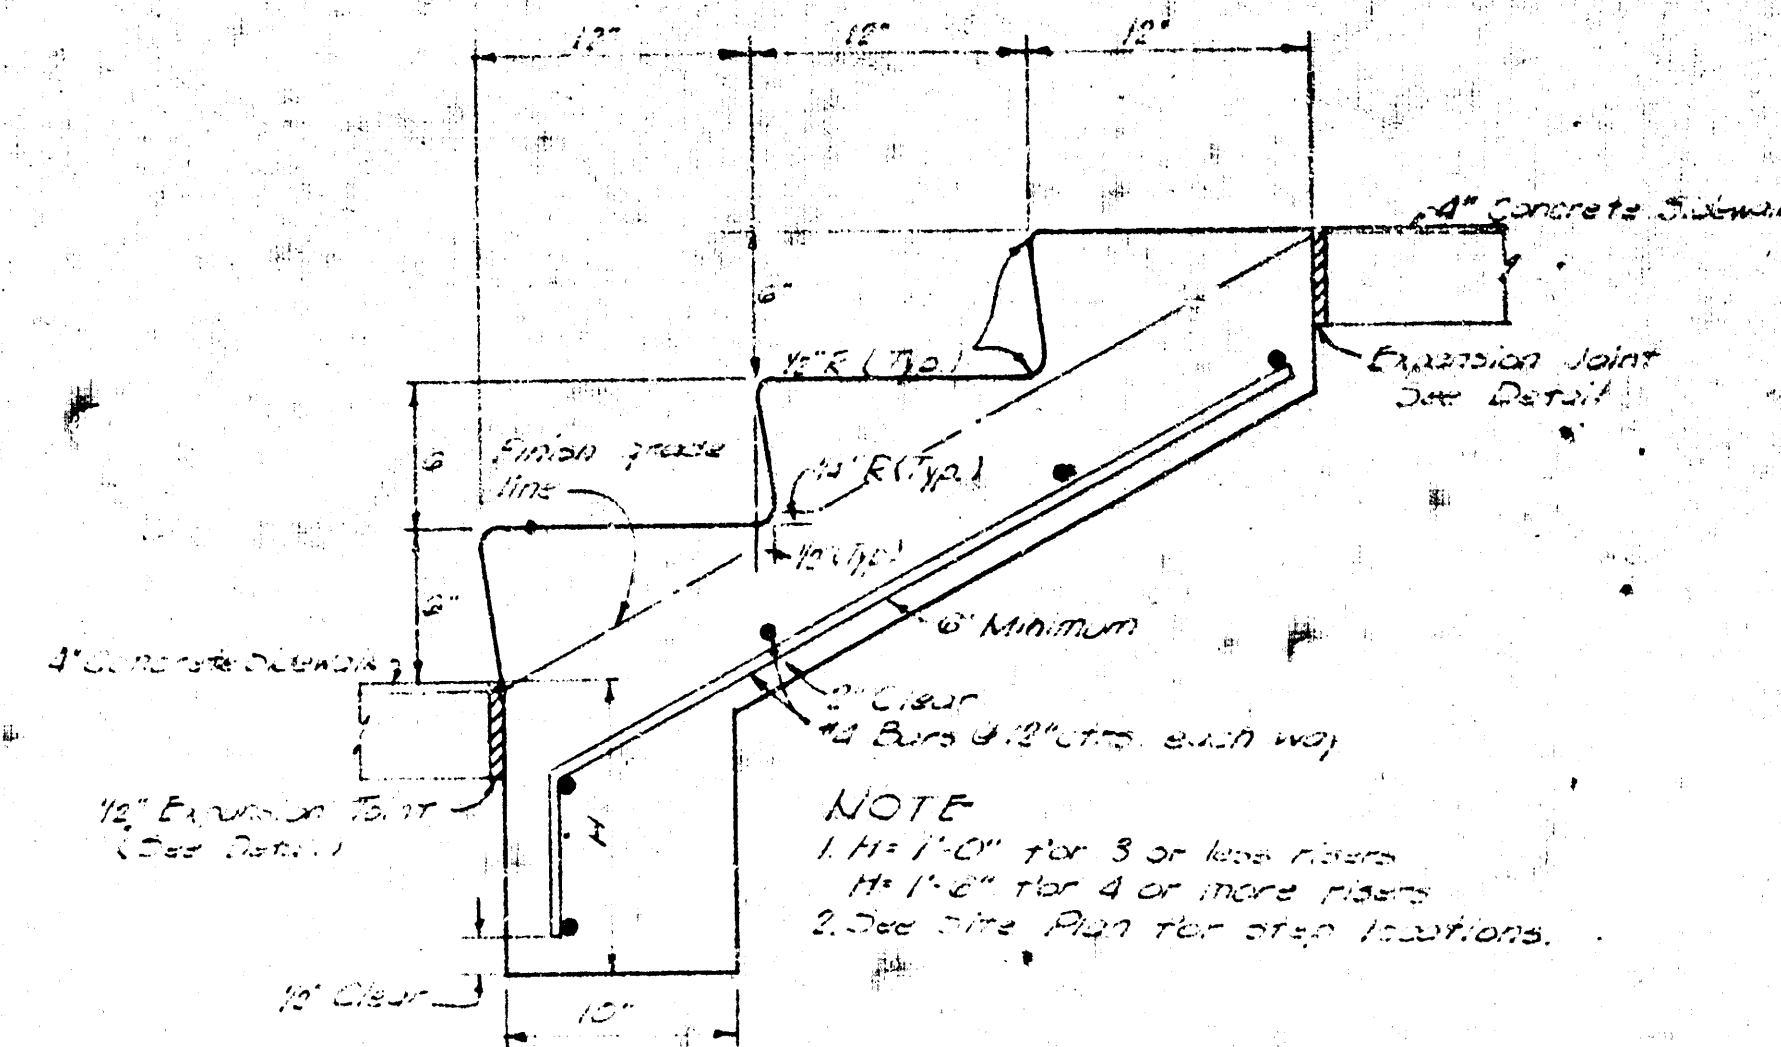


TYPICAL CONCRETE STEP DETAIL

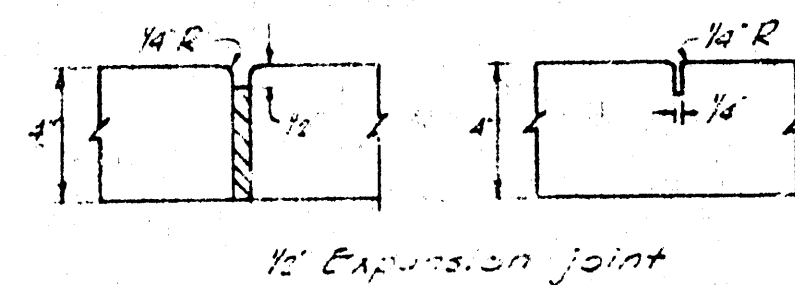


EXPANSION JOINT CONTRACTION JOINT

1. Sidewalk expansion joints shall be located at not more than 30 (feet) centers.
2. Expansion joint material shall be 1/2" Premium Bituminous Cellular type and shall extend from subgrade to within 1/2" of finished surface.
3. Sidewalk contraction joints shall be located at not more than 5' (feet) centers.
4. Sidewalk shall have 1/4" per foot cross-slope towards the street, parking area or drainage ditches.


SIDEWALK DETAILS

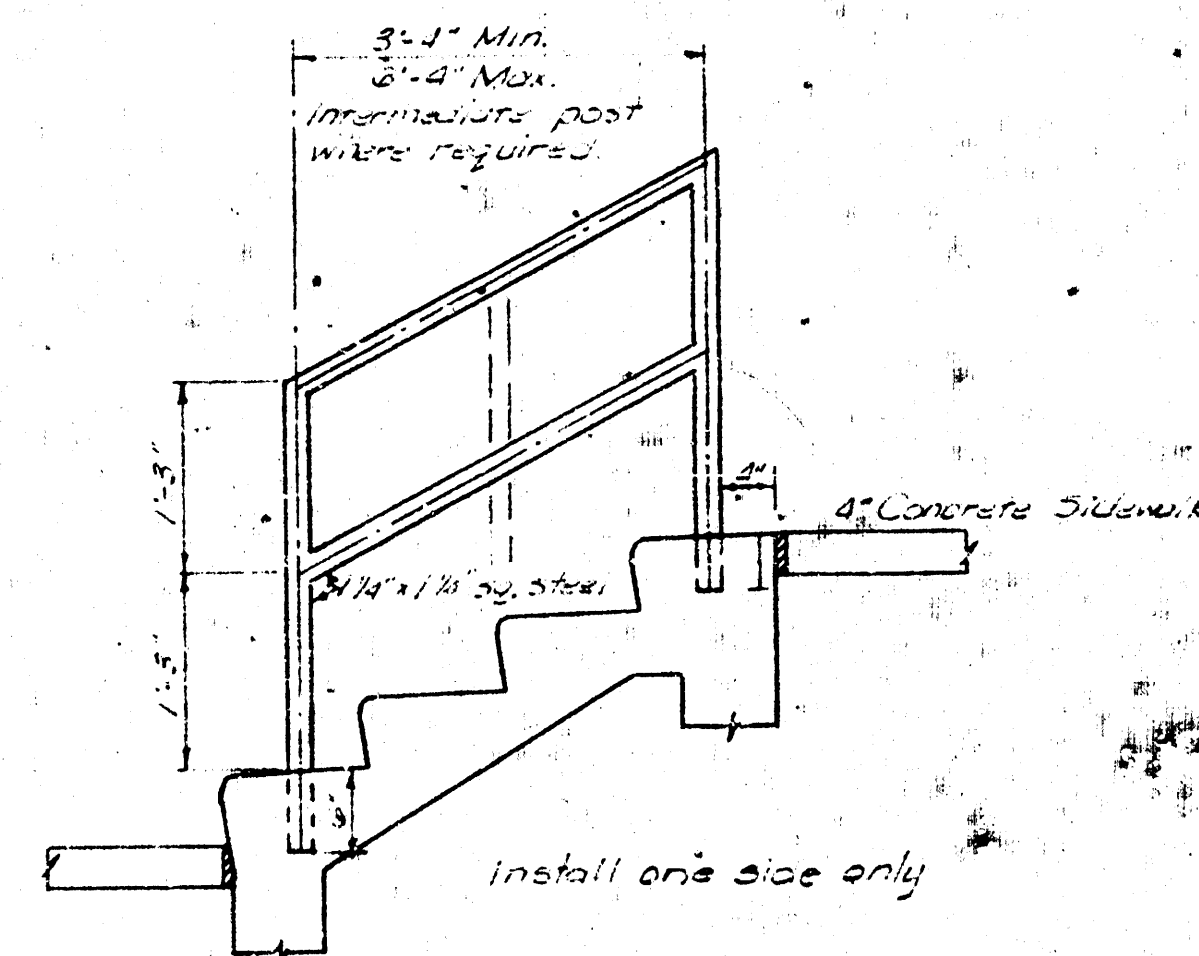


EXTERIOR HANDRAIL DETAIL

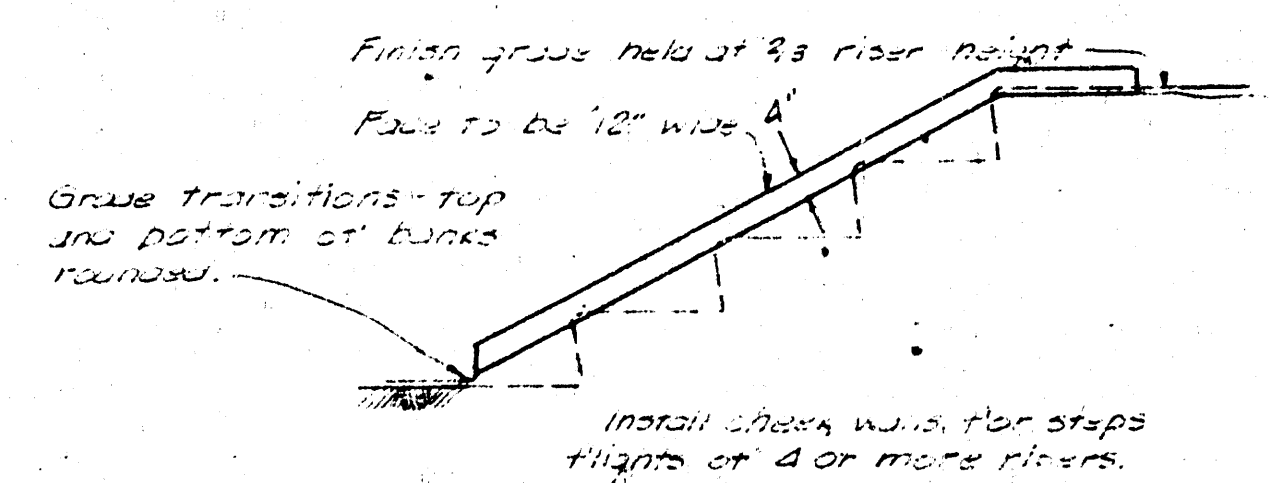

CHECK WALL DETAIL

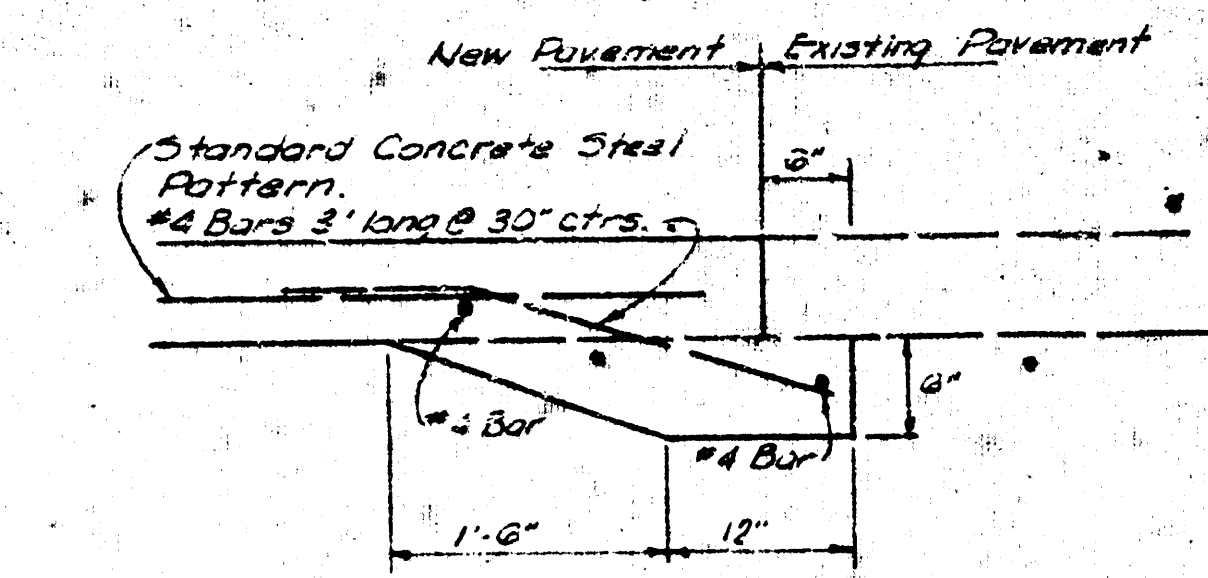


TYPICAL UNDERPINNING DETAIL

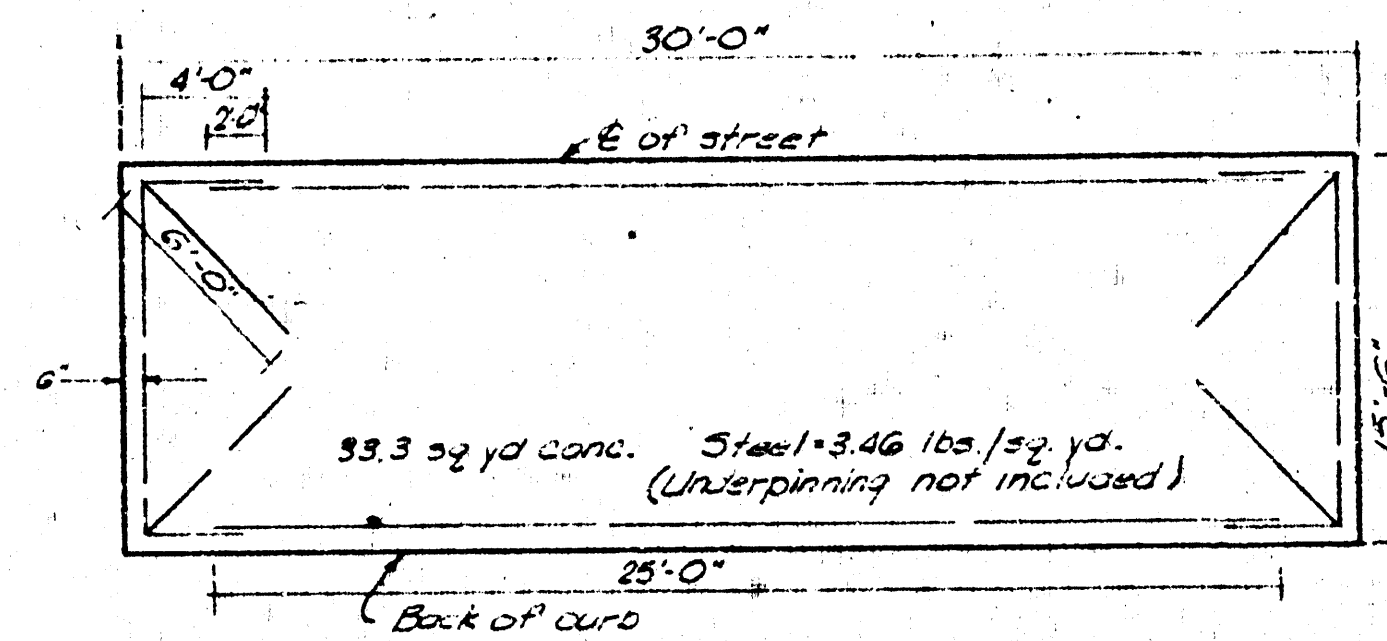


STEEL PATTERN

CONCRETE PAVEMENT DETAILS

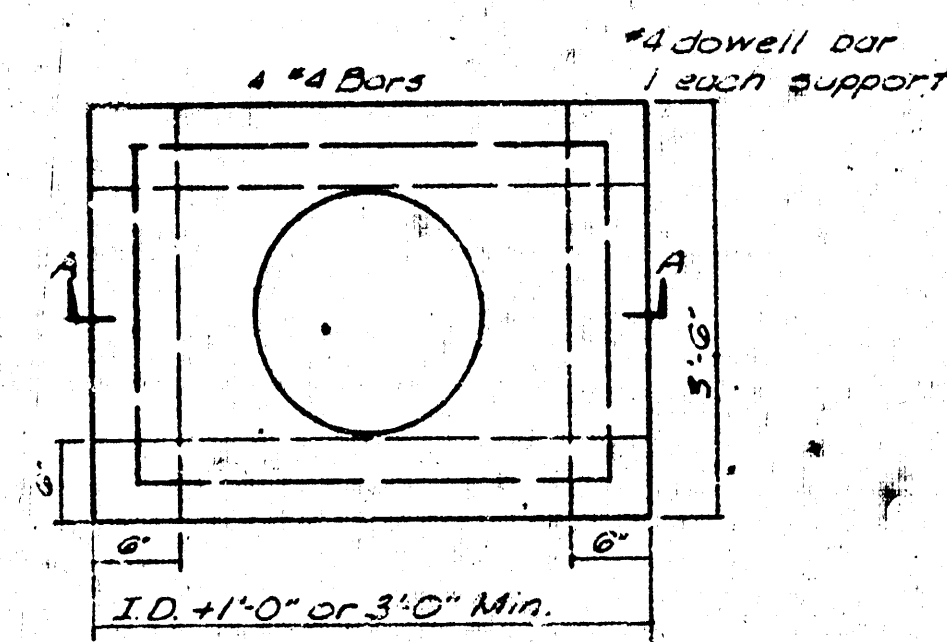

PLAN

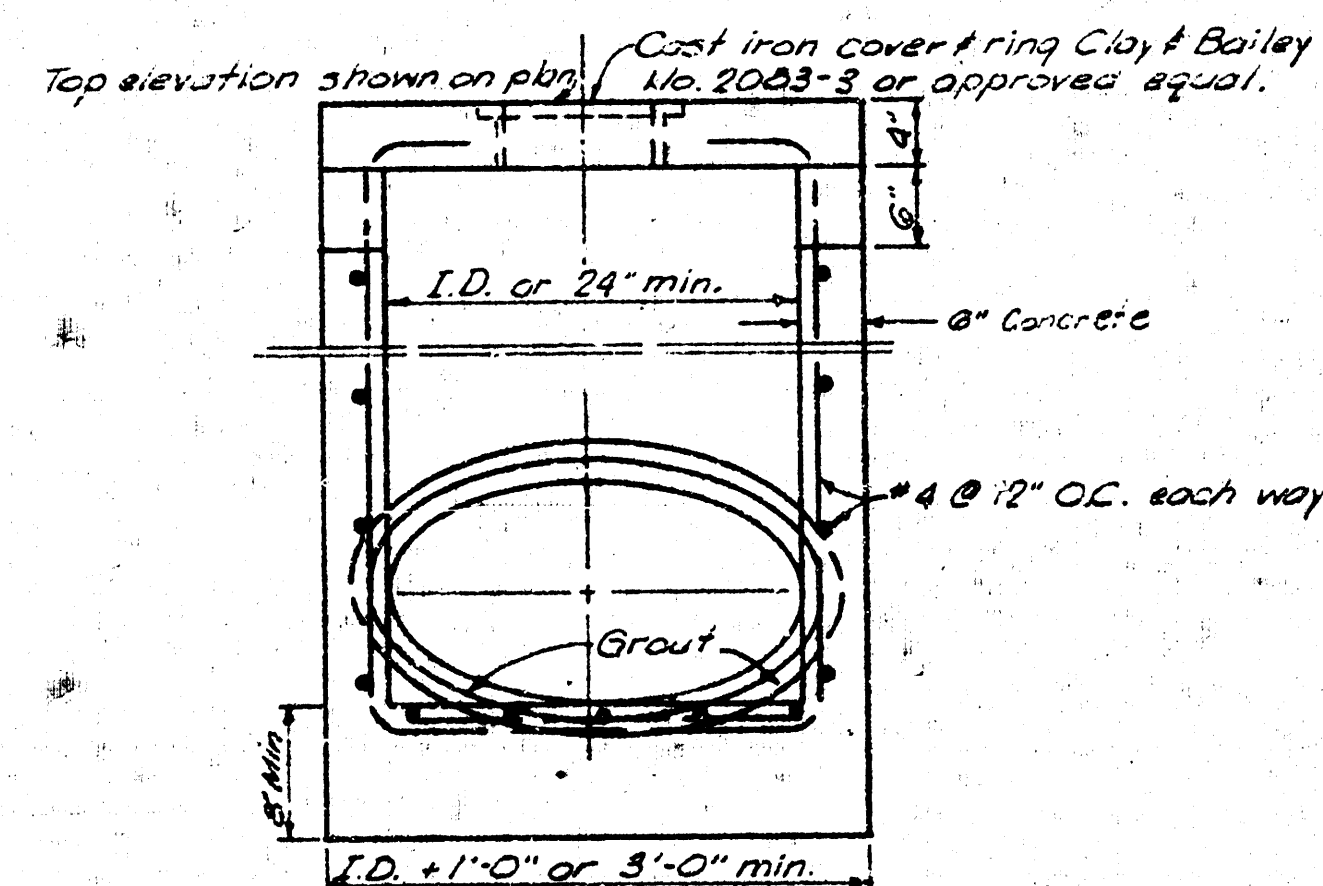

SECTION "A-A"

YARD INLET DETAILS

W. H. JOHNSON - ARCHITECT
KANSAS CITY, MISSOURI

MANUEL & STEFFEL ASSOCIATES
KANSAS CITY, MISSOURI

4550 MAIN STREET
ALLEN KENNEDY MANOR, INC.
1256 North Plant, Wichita, Kansas

LOGAN 1-0273 (S16)

DESIGNED BY

DRAWN BY

CHECKED BY

REVISIONS

ENGINEERS

ARCHITECTS

SHEET NUMBER

D1

TOTAL SHEETS

