

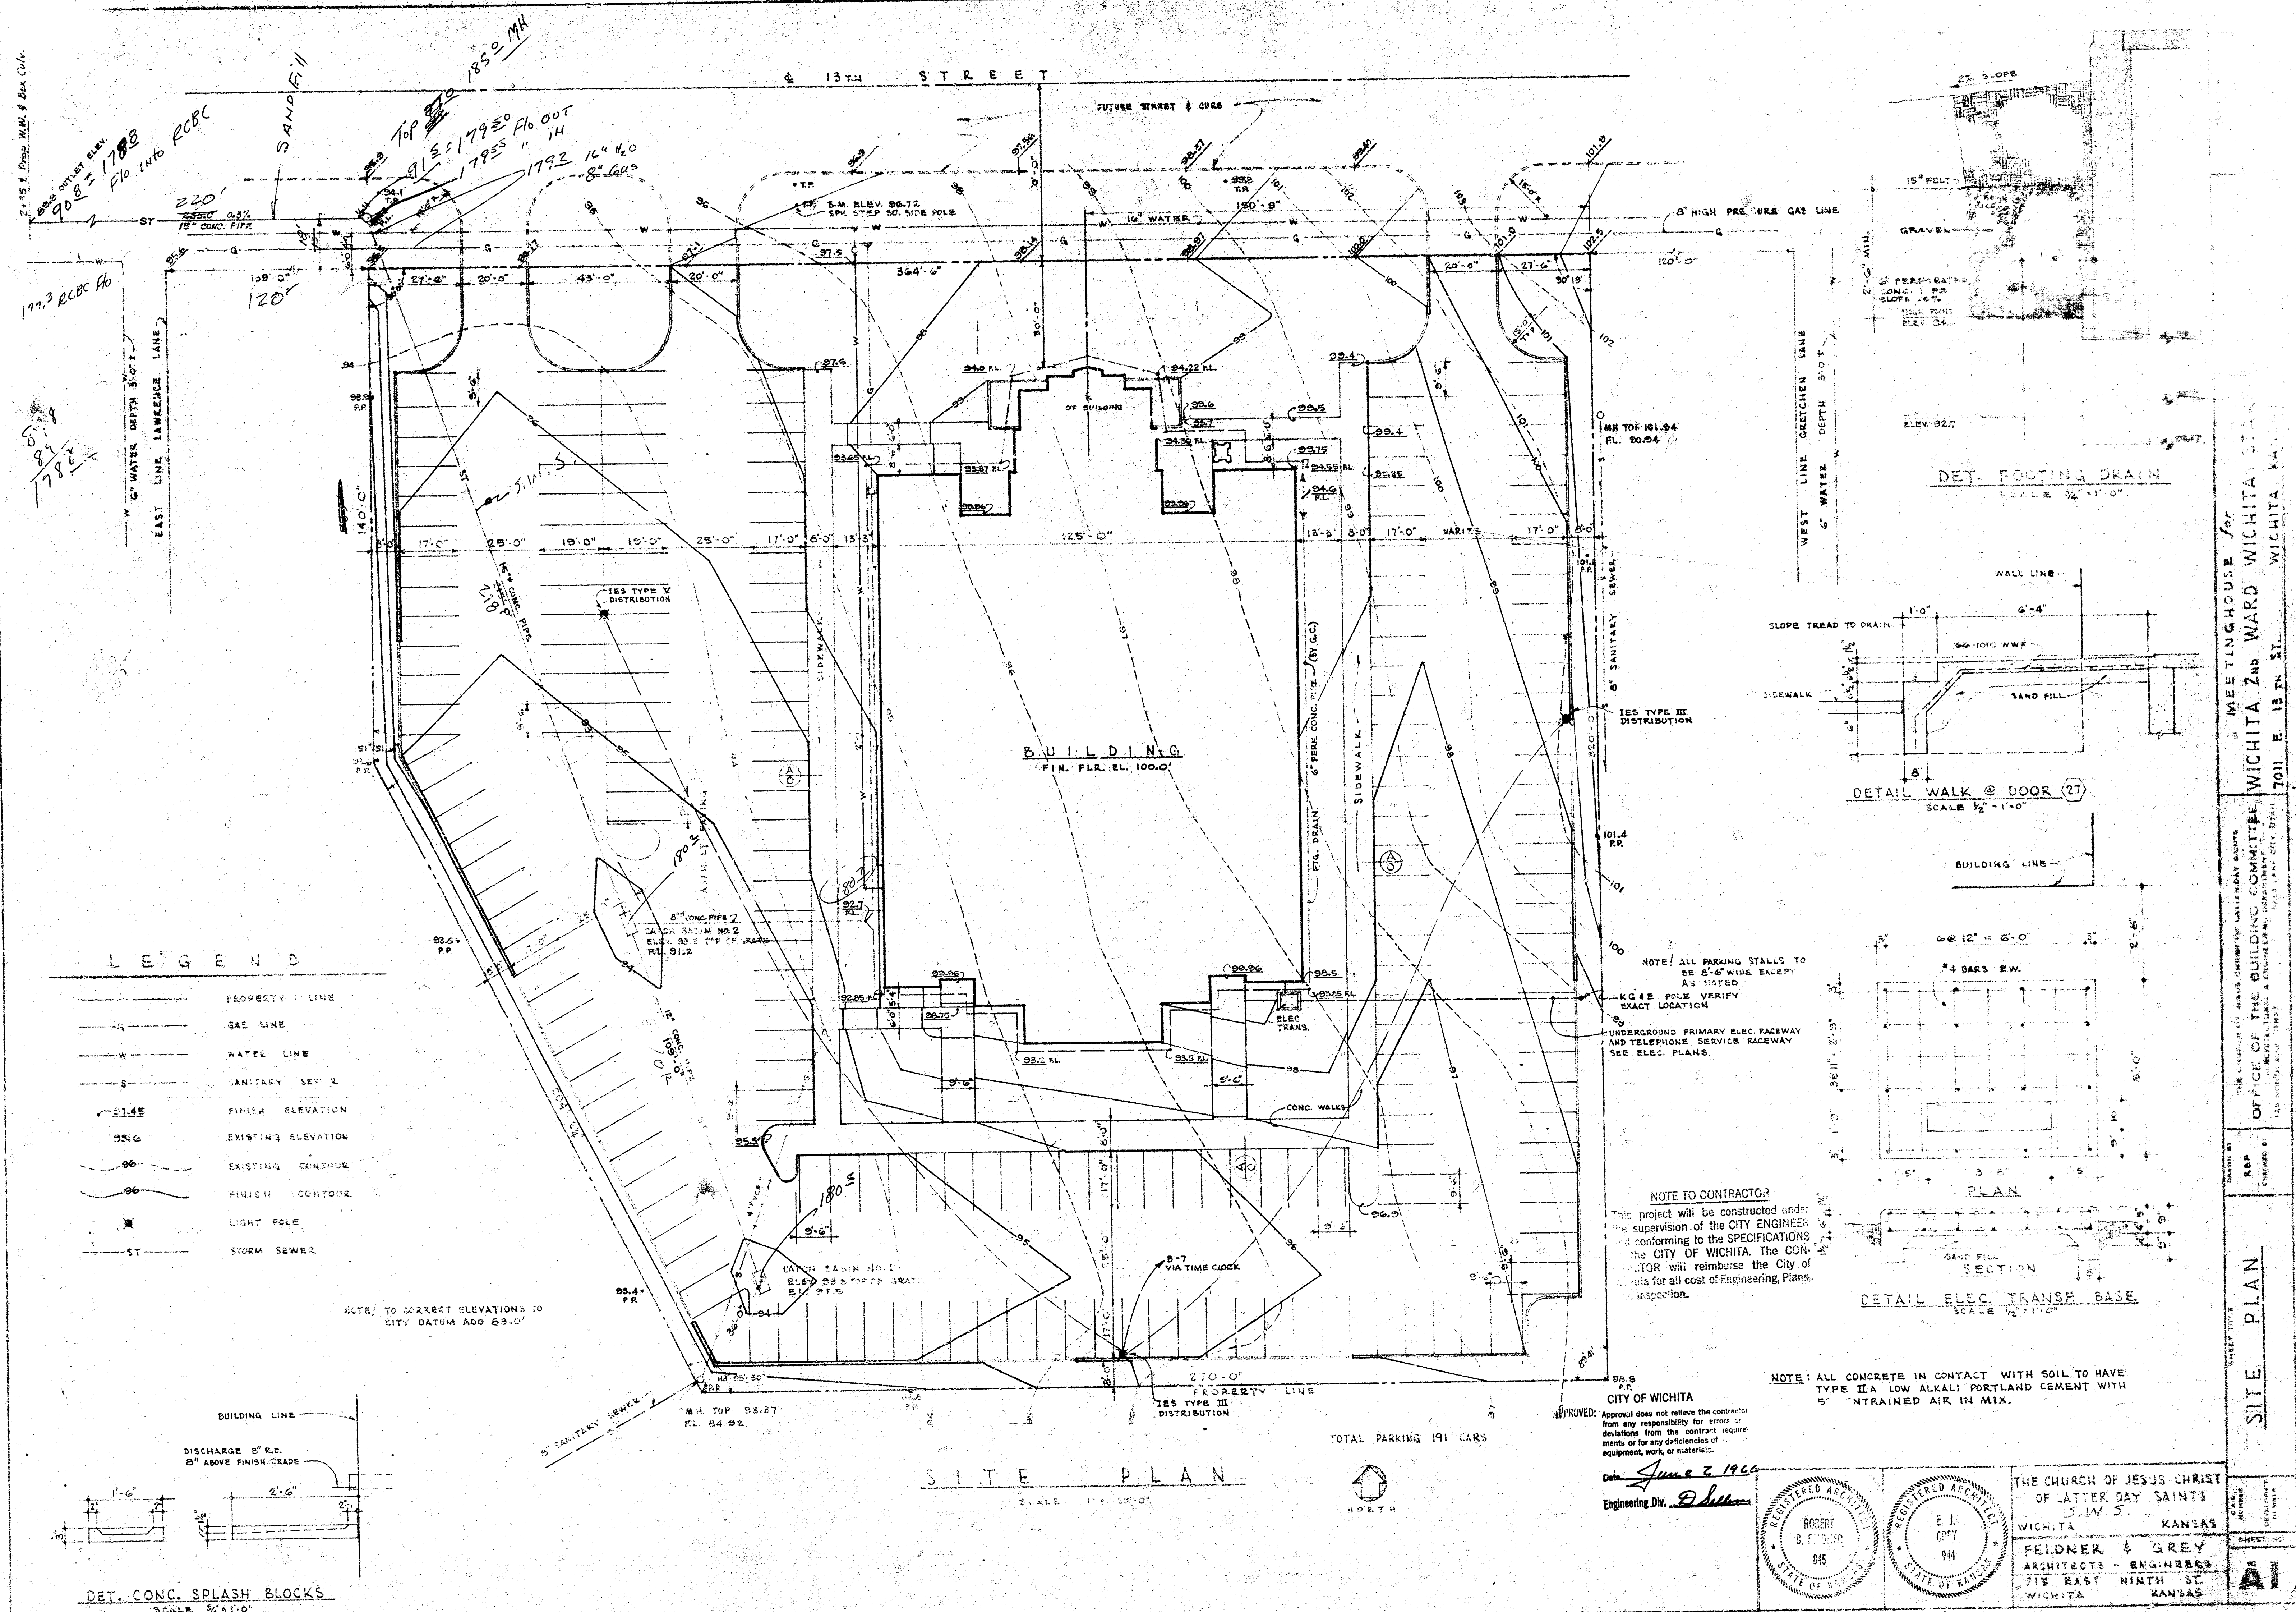
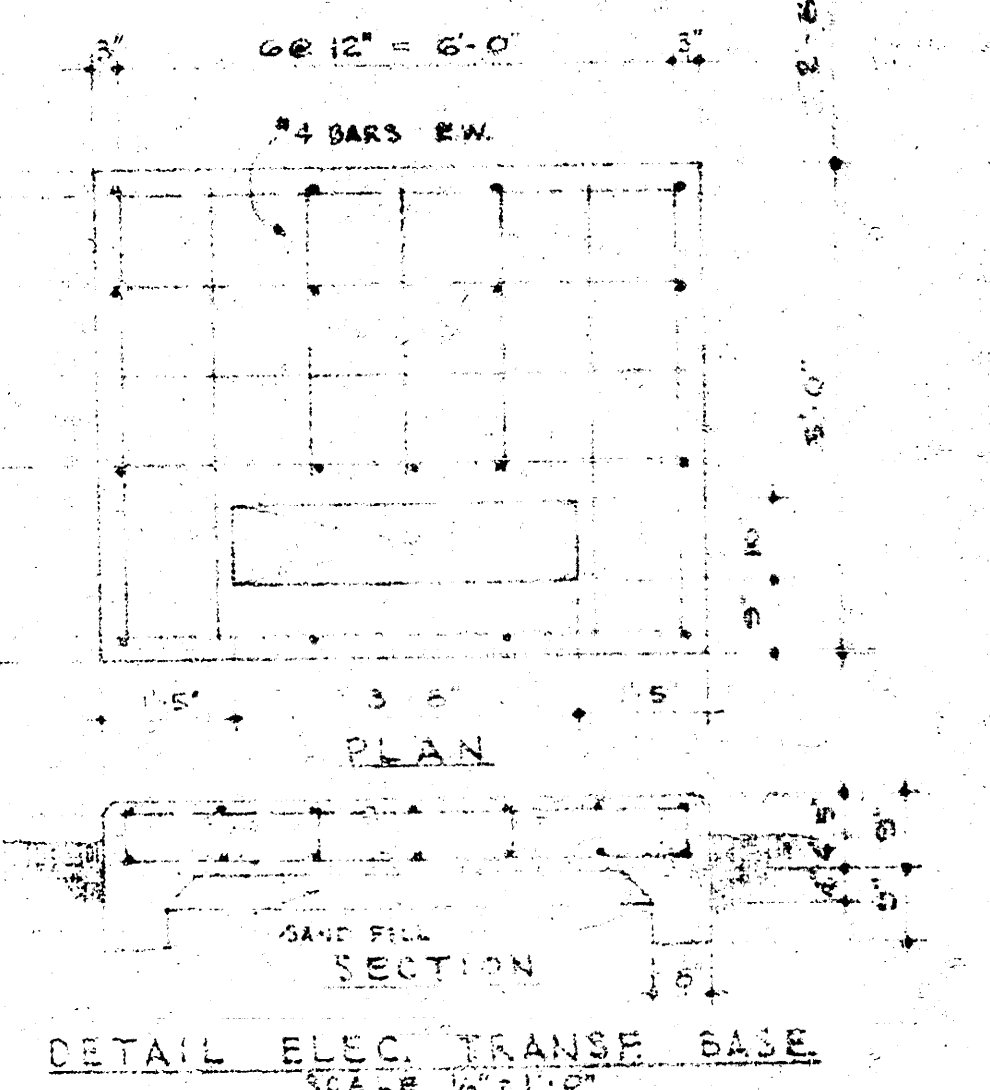
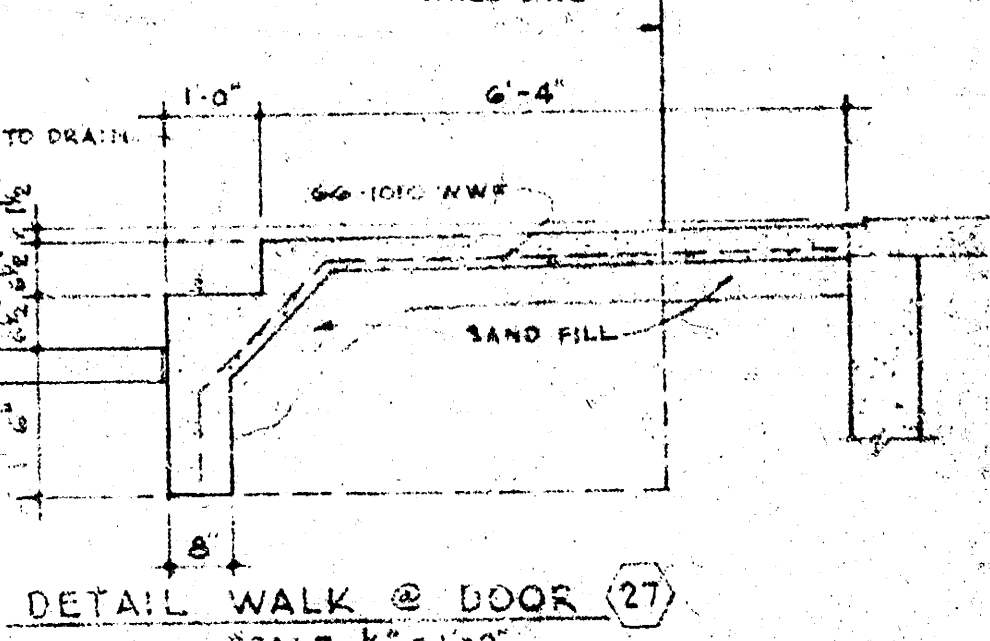


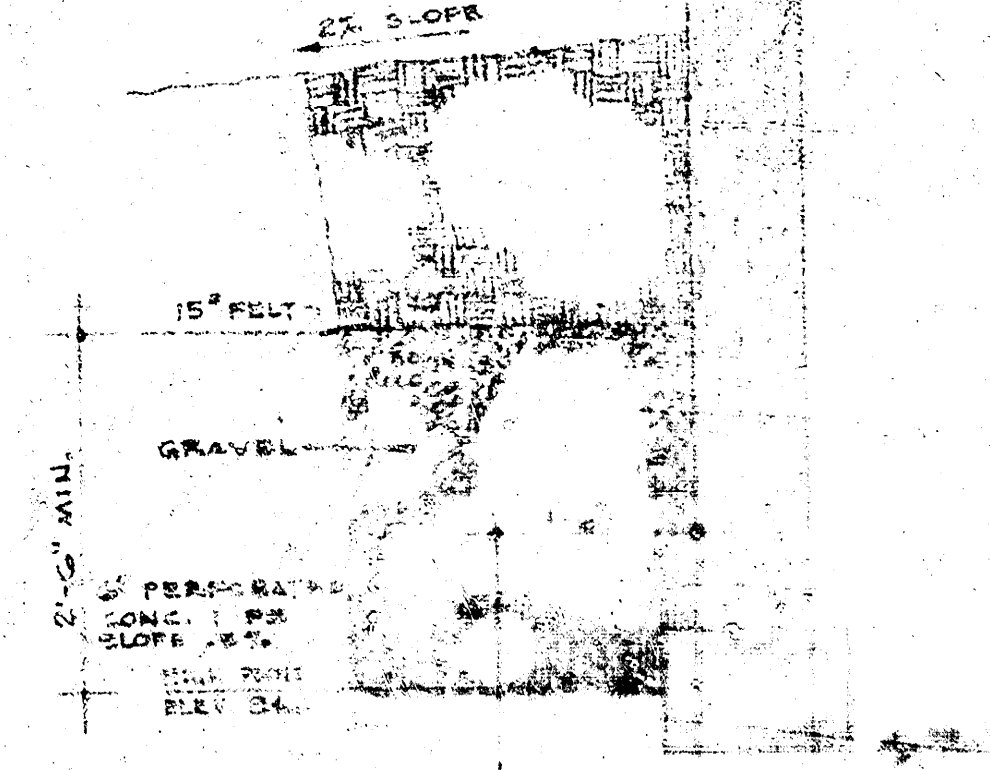

197.3 RCBC R.O.
178.2
178.2



- LEGEND**
- PROPERTY LINE
 - GAS LINE
 - WATER LINE
 - SANITARY SEW. L.
 - FINISH ELEVATION
 - EXISTING ELEVATION
 - EXISTING CONTOUR
 - HIGH CONTOUR
 - LIGHT POLE
 - STORM SEWER

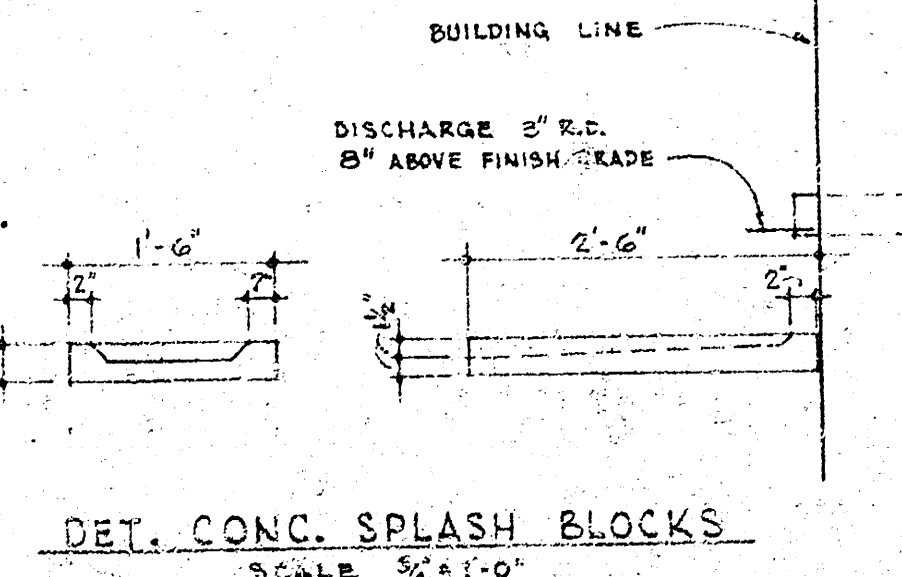

NOTE TO CONTRACTOR
This project will be constructed under the supervision of the CITY ENGINEER conforming to the SPECIFICATIONS of the CITY OF WICHITA. The CONTRACTOR will reimburse the City of Wichita for all cost of Engineering Plans, inspection.

NOTE: ALL CONCRETE IN CONTACT WITH SOIL TO HAVE TYPE I-A LOW ALKALI PORTLAND CEMENT WITH 5% ENTRAINED AIR IN MIX.

CITY OF WICHITA
APPROVED: *[Signature]*
Engineering Div.

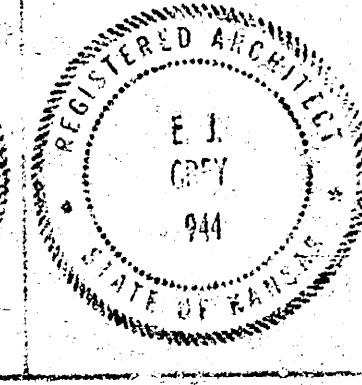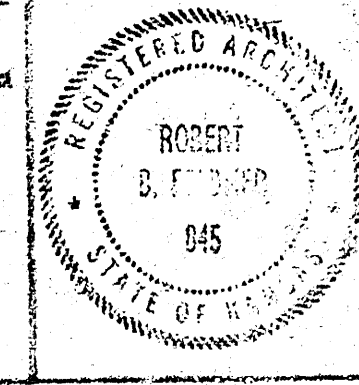


THE CHURCH OF JESUS CHRIST
OF LATTER DAY SAINTS
WICHITA, KANSAS
FELDNER & GREY
ARCHITECTS - ENGINEERS
717 EAST NINTH ST.
WICHITA, KANSAS

SITE PLAN
MEETINGHOUSE for
OFFICE OF THE BUILDING COMMITTEE
WICHITA 2ND WARD WICHITA, KAN.
701 E. 13TH ST.


PLAN	DATE	
	BY	
	CHECKED	
	NOTED	

PROFILE	DATE	
	BY	
	CHECKED	
	NOTED	

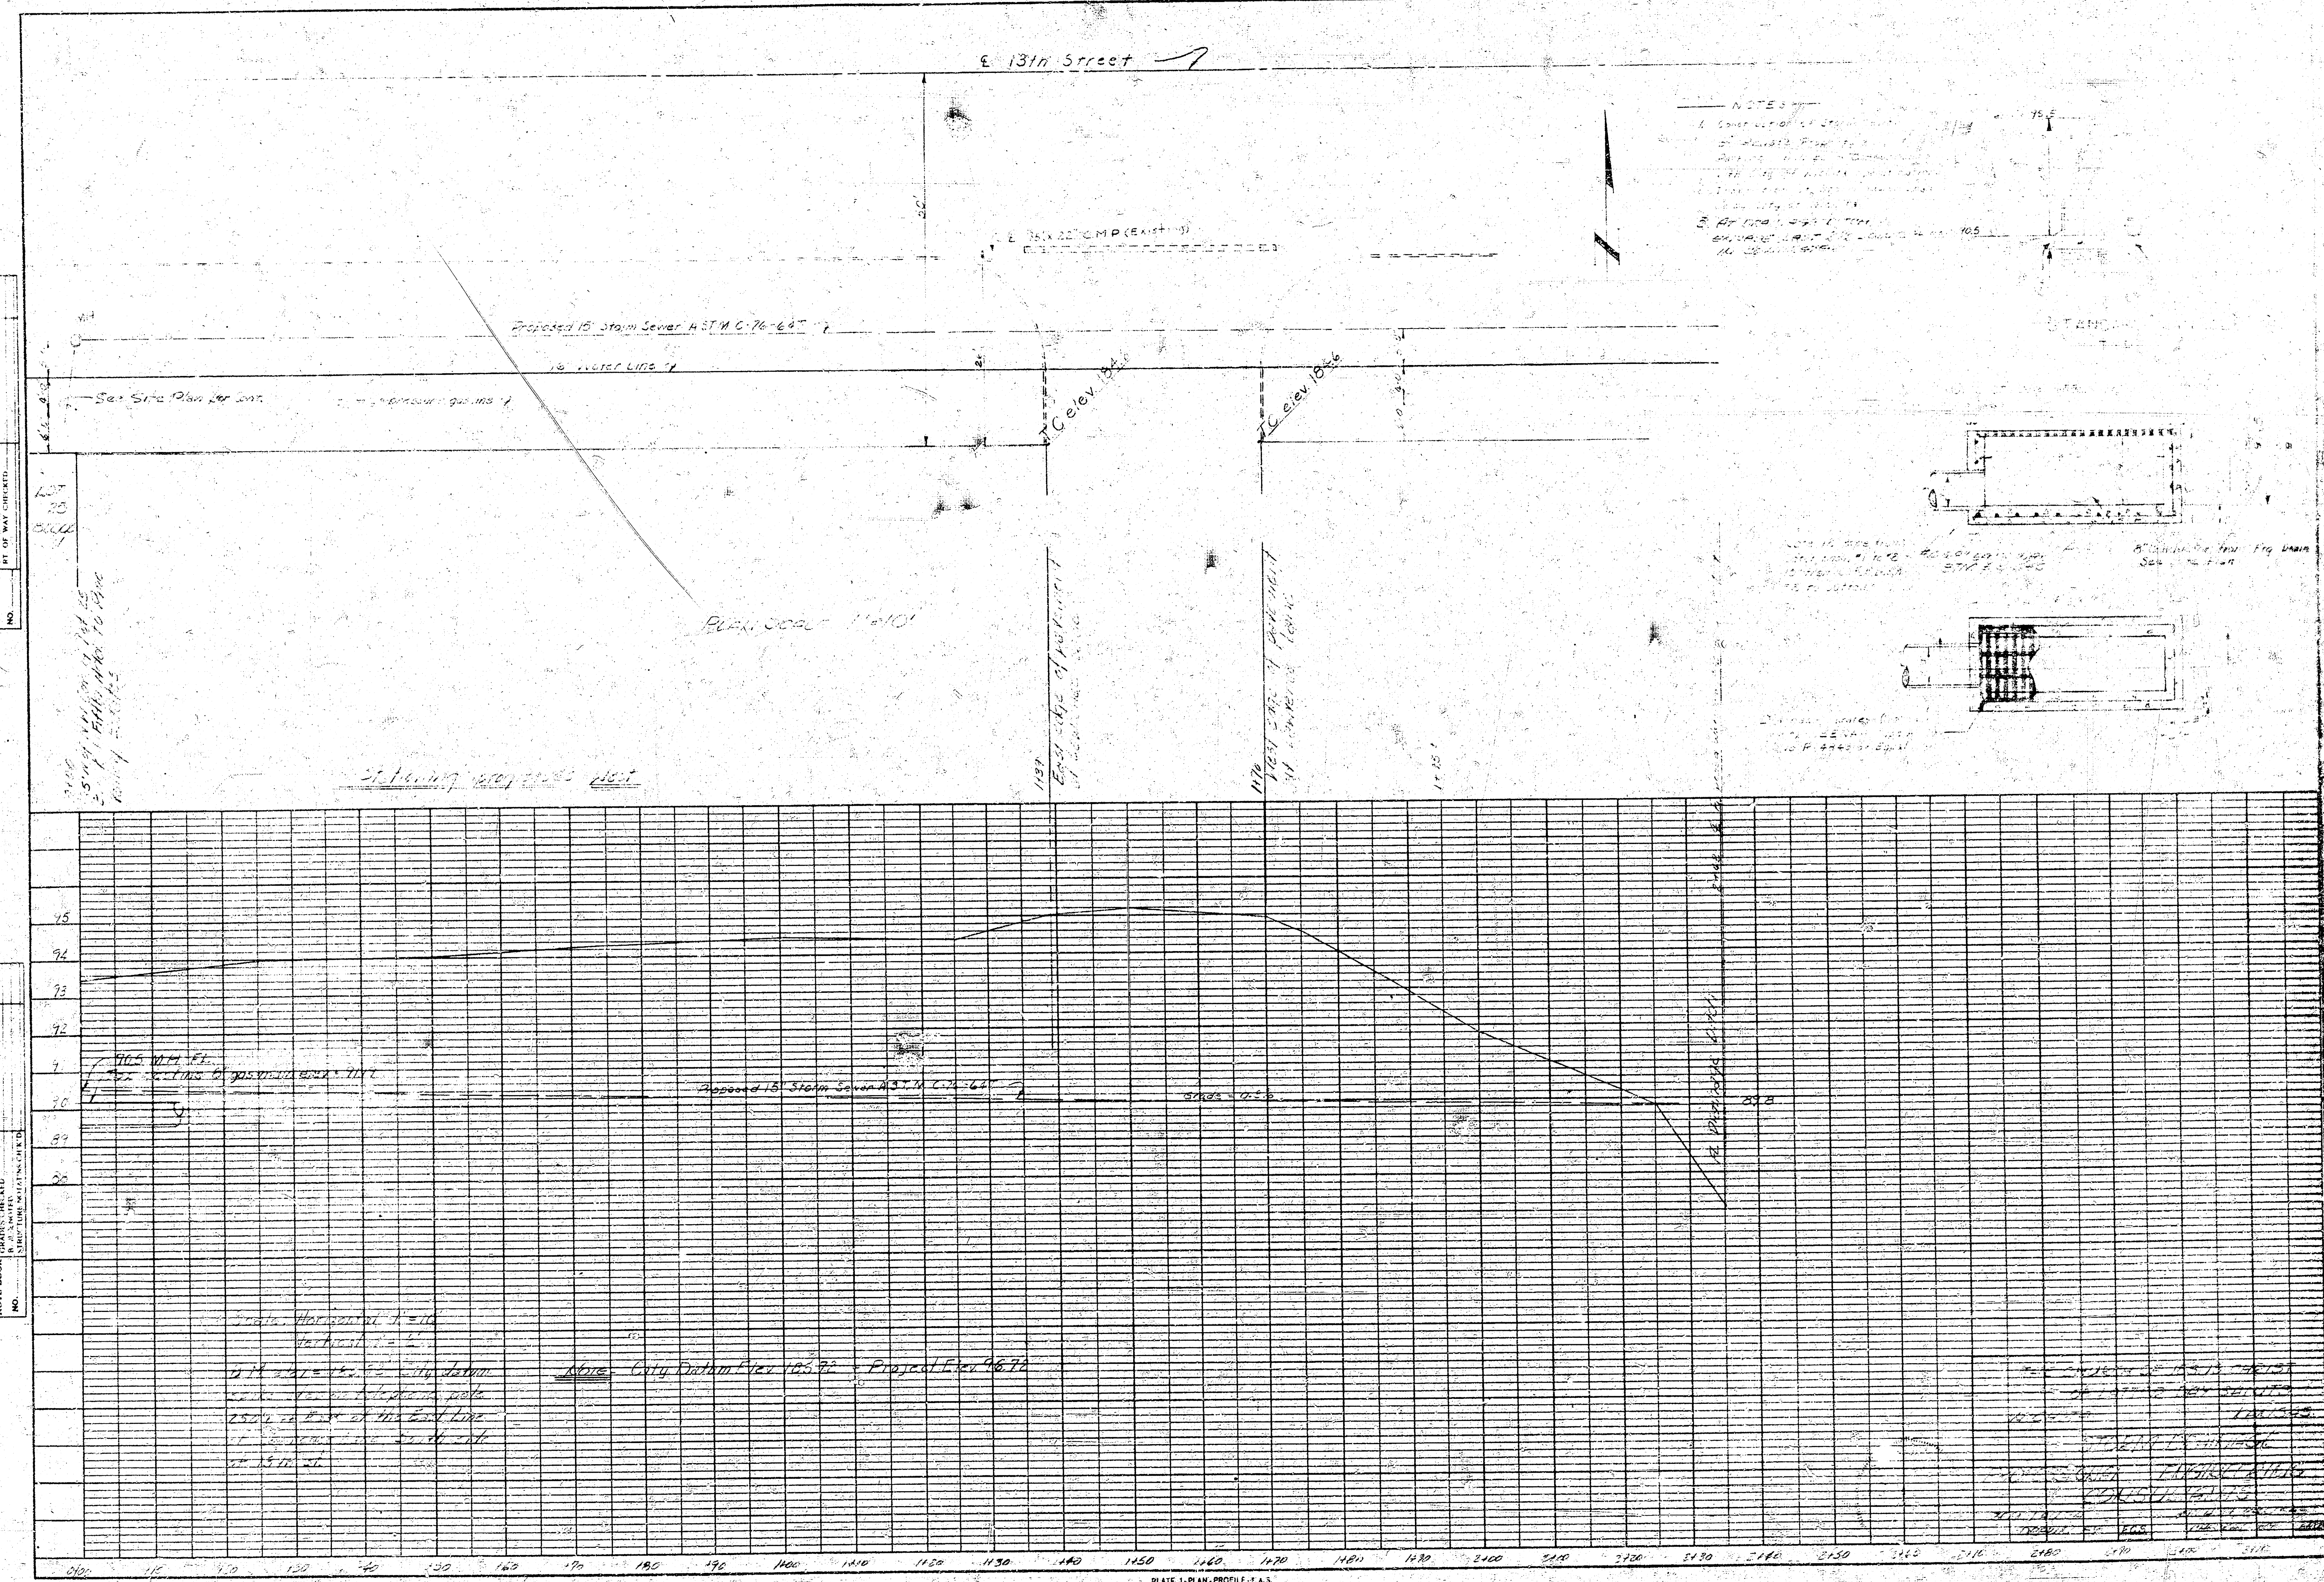


NOTES

1. Sewer line to be installed in accordance with the City of Wichita, Kansas, Engineering Department, Standard Specifications for Sewerage and Sanitation, 1964 Edition.
2. All work to be done in accordance with the City of Wichita, Kansas, Engineering Department, Standard Specifications for Sewerage and Sanitation, 1964 Edition.
3. All work to be done in accordance with the City of Wichita, Kansas, Engineering Department, Standard Specifications for Sewerage and Sanitation, 1964 Edition.

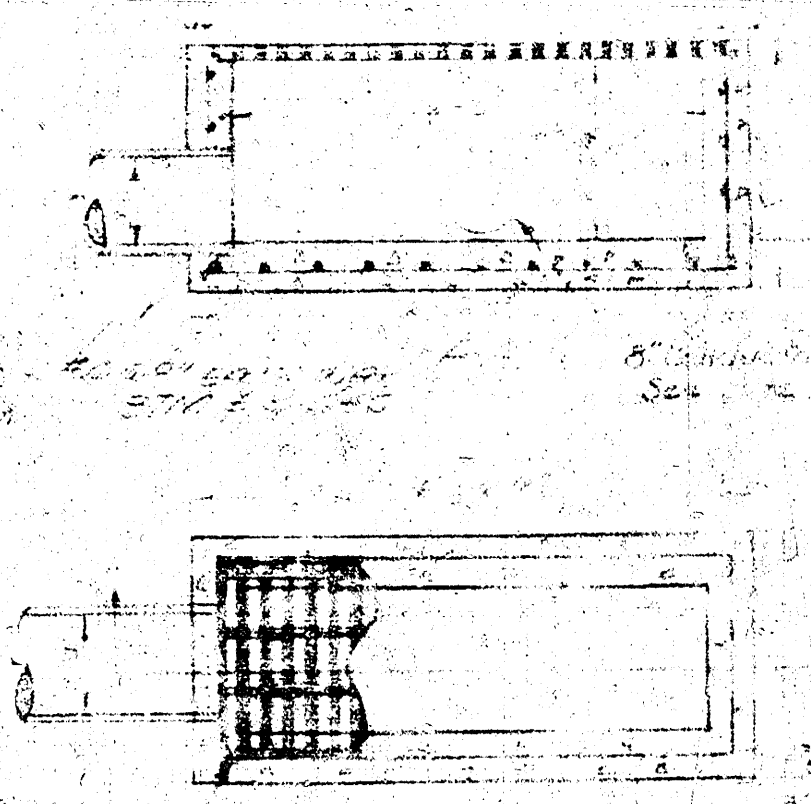

WICHITA, KANSAS
 CITY OF WICHITA, KANSAS
 ENGINEERING DEPARTMENT
 1301 E. 13th St.
 WICHITA, KANSAS 67202

AD2

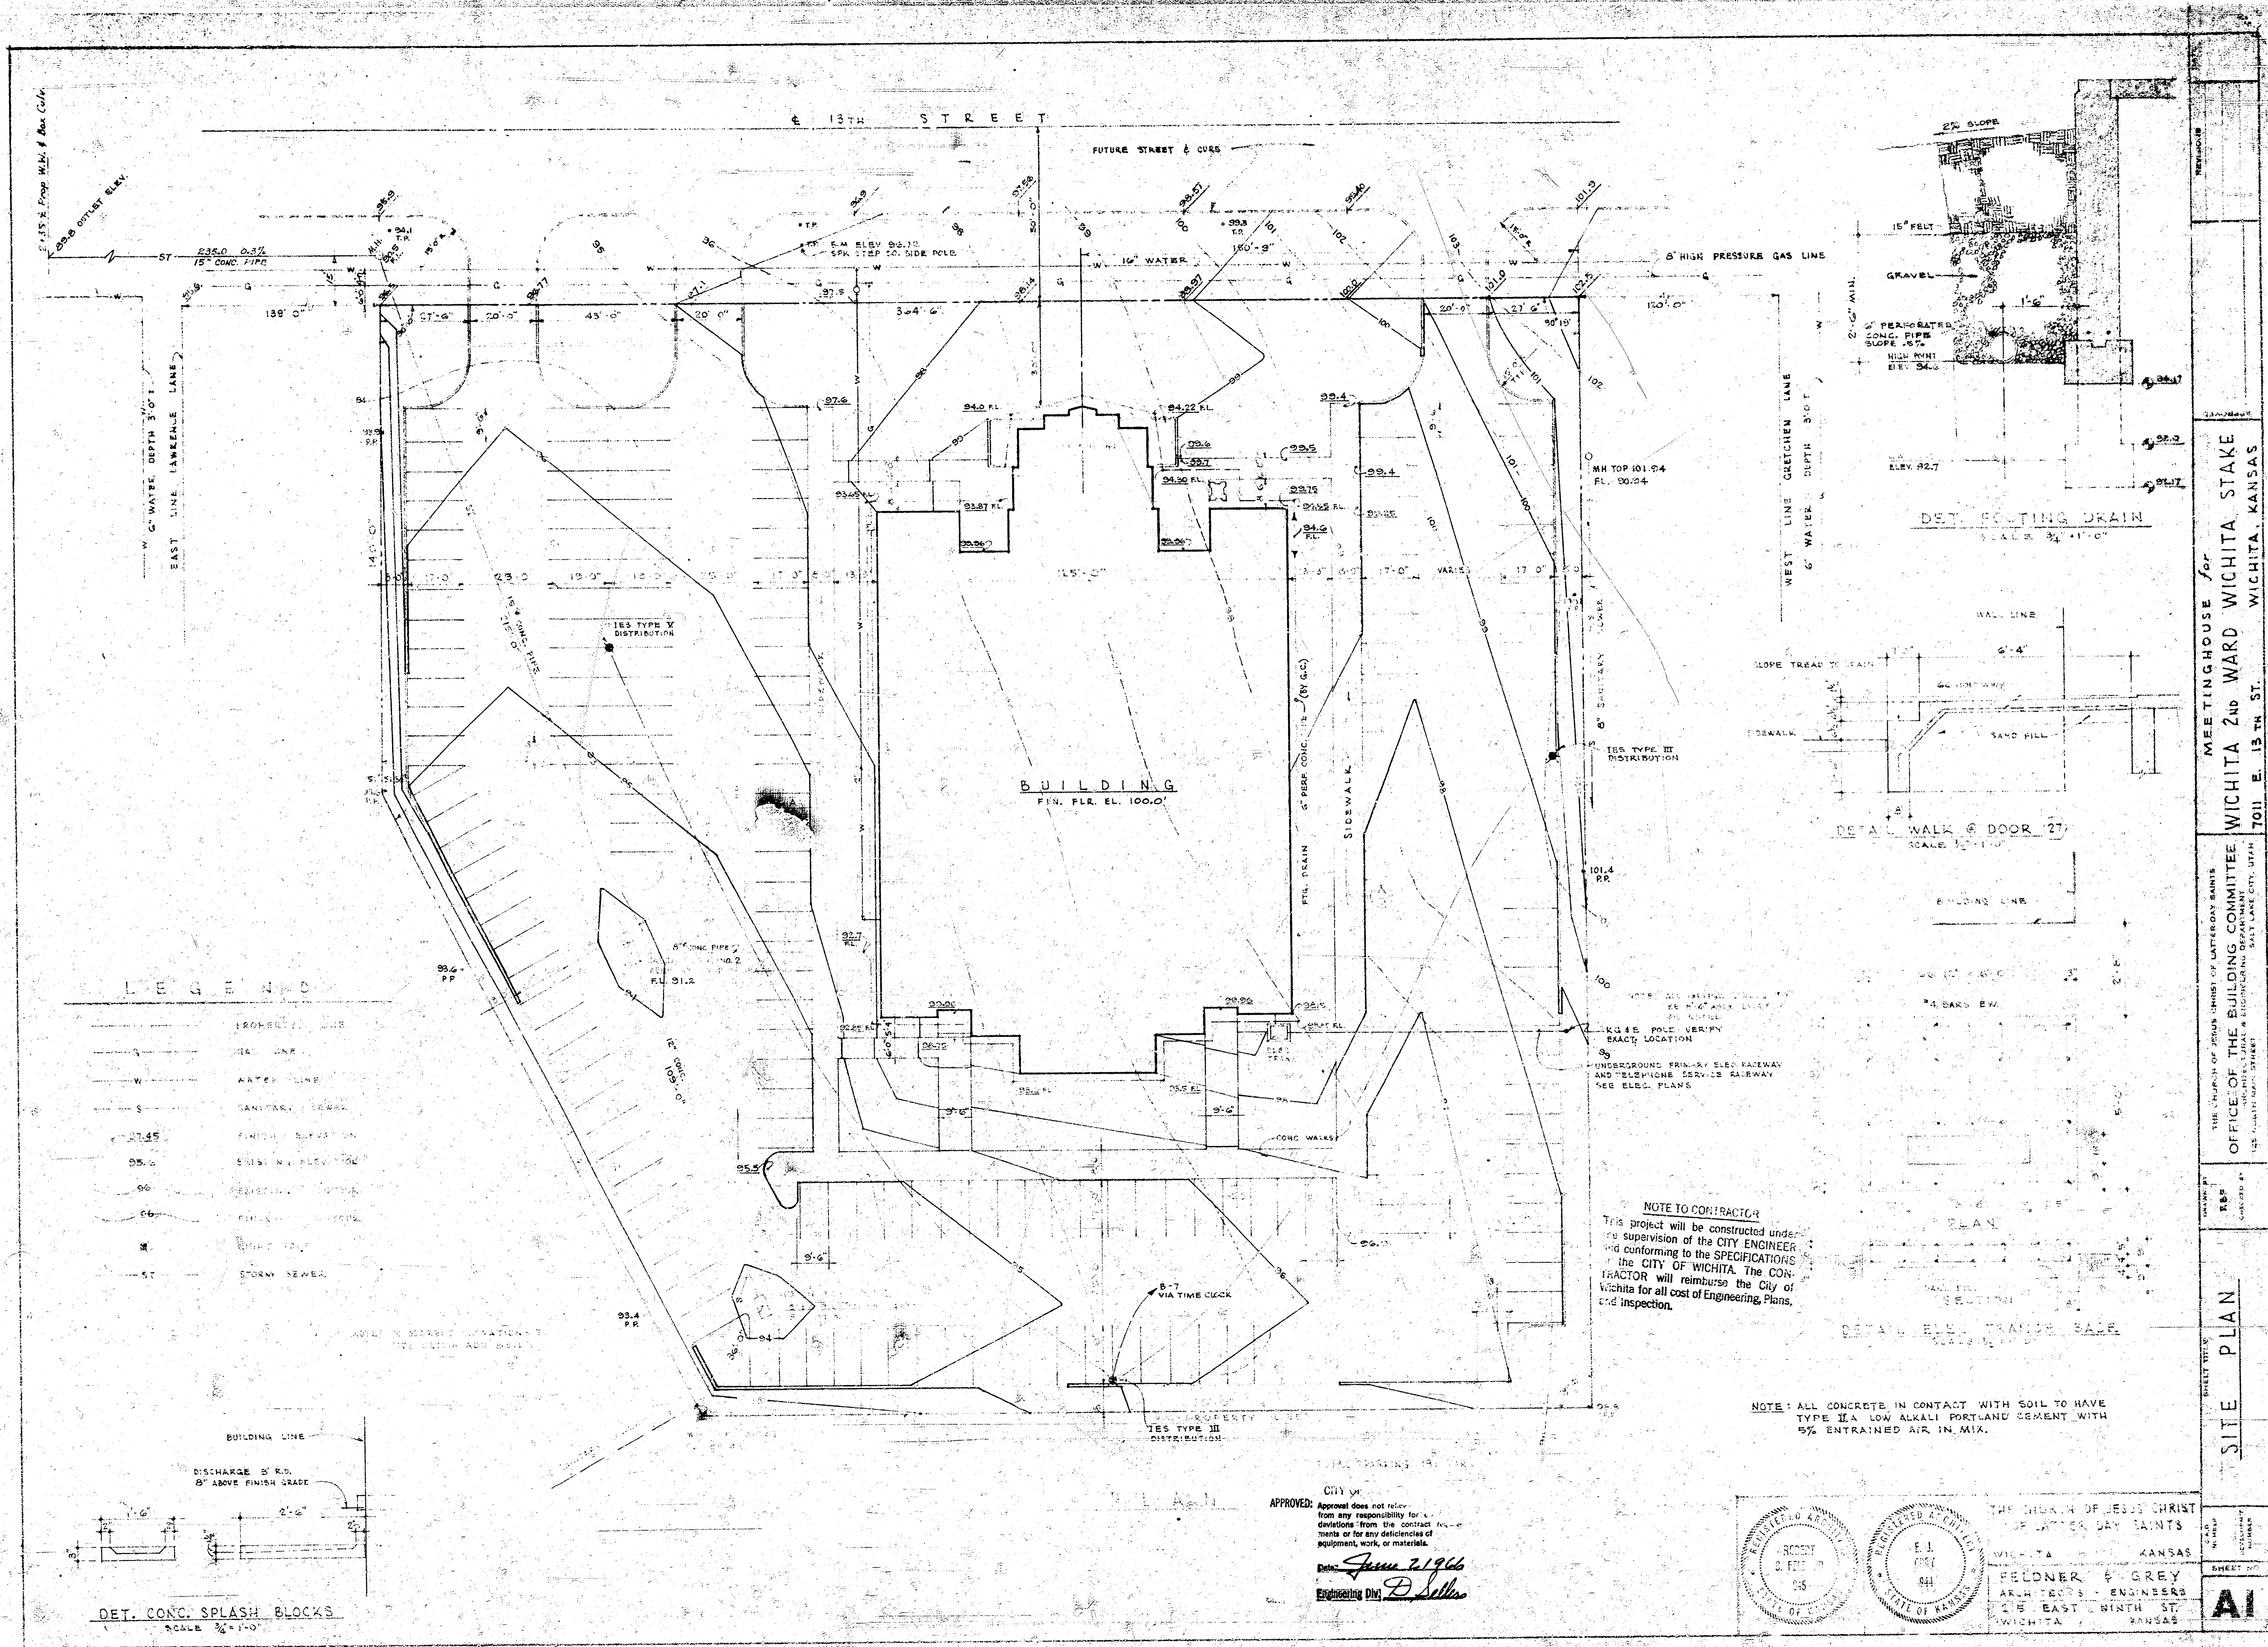

MEETINGHOUSE for
OFFICE OF THE BUILDING COMMITTEE
WICHITA 2nd WARD WICHITA, KANSAS
701 E. 13TH ST.
WICHITA, KANSAS

THE CITY OF WICHITA, KANSAS
DEPARTMENT OF PUBLIC WORKS
ENGINEERING DIVISION
CITY ENGINEER
DATE: *June 2, 1966*
BY: *D. Sells*

SITE PLAN


RECORDED
INDEXED
FILED
JUN 2 1966
CITY OF WICHITA

RECORDED
INDEXED
FILED
JUN 2 1966
CITY OF WICHITA

THE CHURCH OF JESUS CHRIST
OF LATTER DAY SAINTS
WICHITA, KANSAS
FELDMAN & GREY
ARCHITECTS - ENGINEERS
216 EAST NINTH ST.
WICHITA, KANSAS


AI

PROFILE	BY		DATE
SURVEYED	A		10/10/50
PLOTTED	B		10/10/50
GRANES CHECKED	C		10/10/50
B. M. 2 NOTED	D		10/10/50
NO.	E		10/10/50


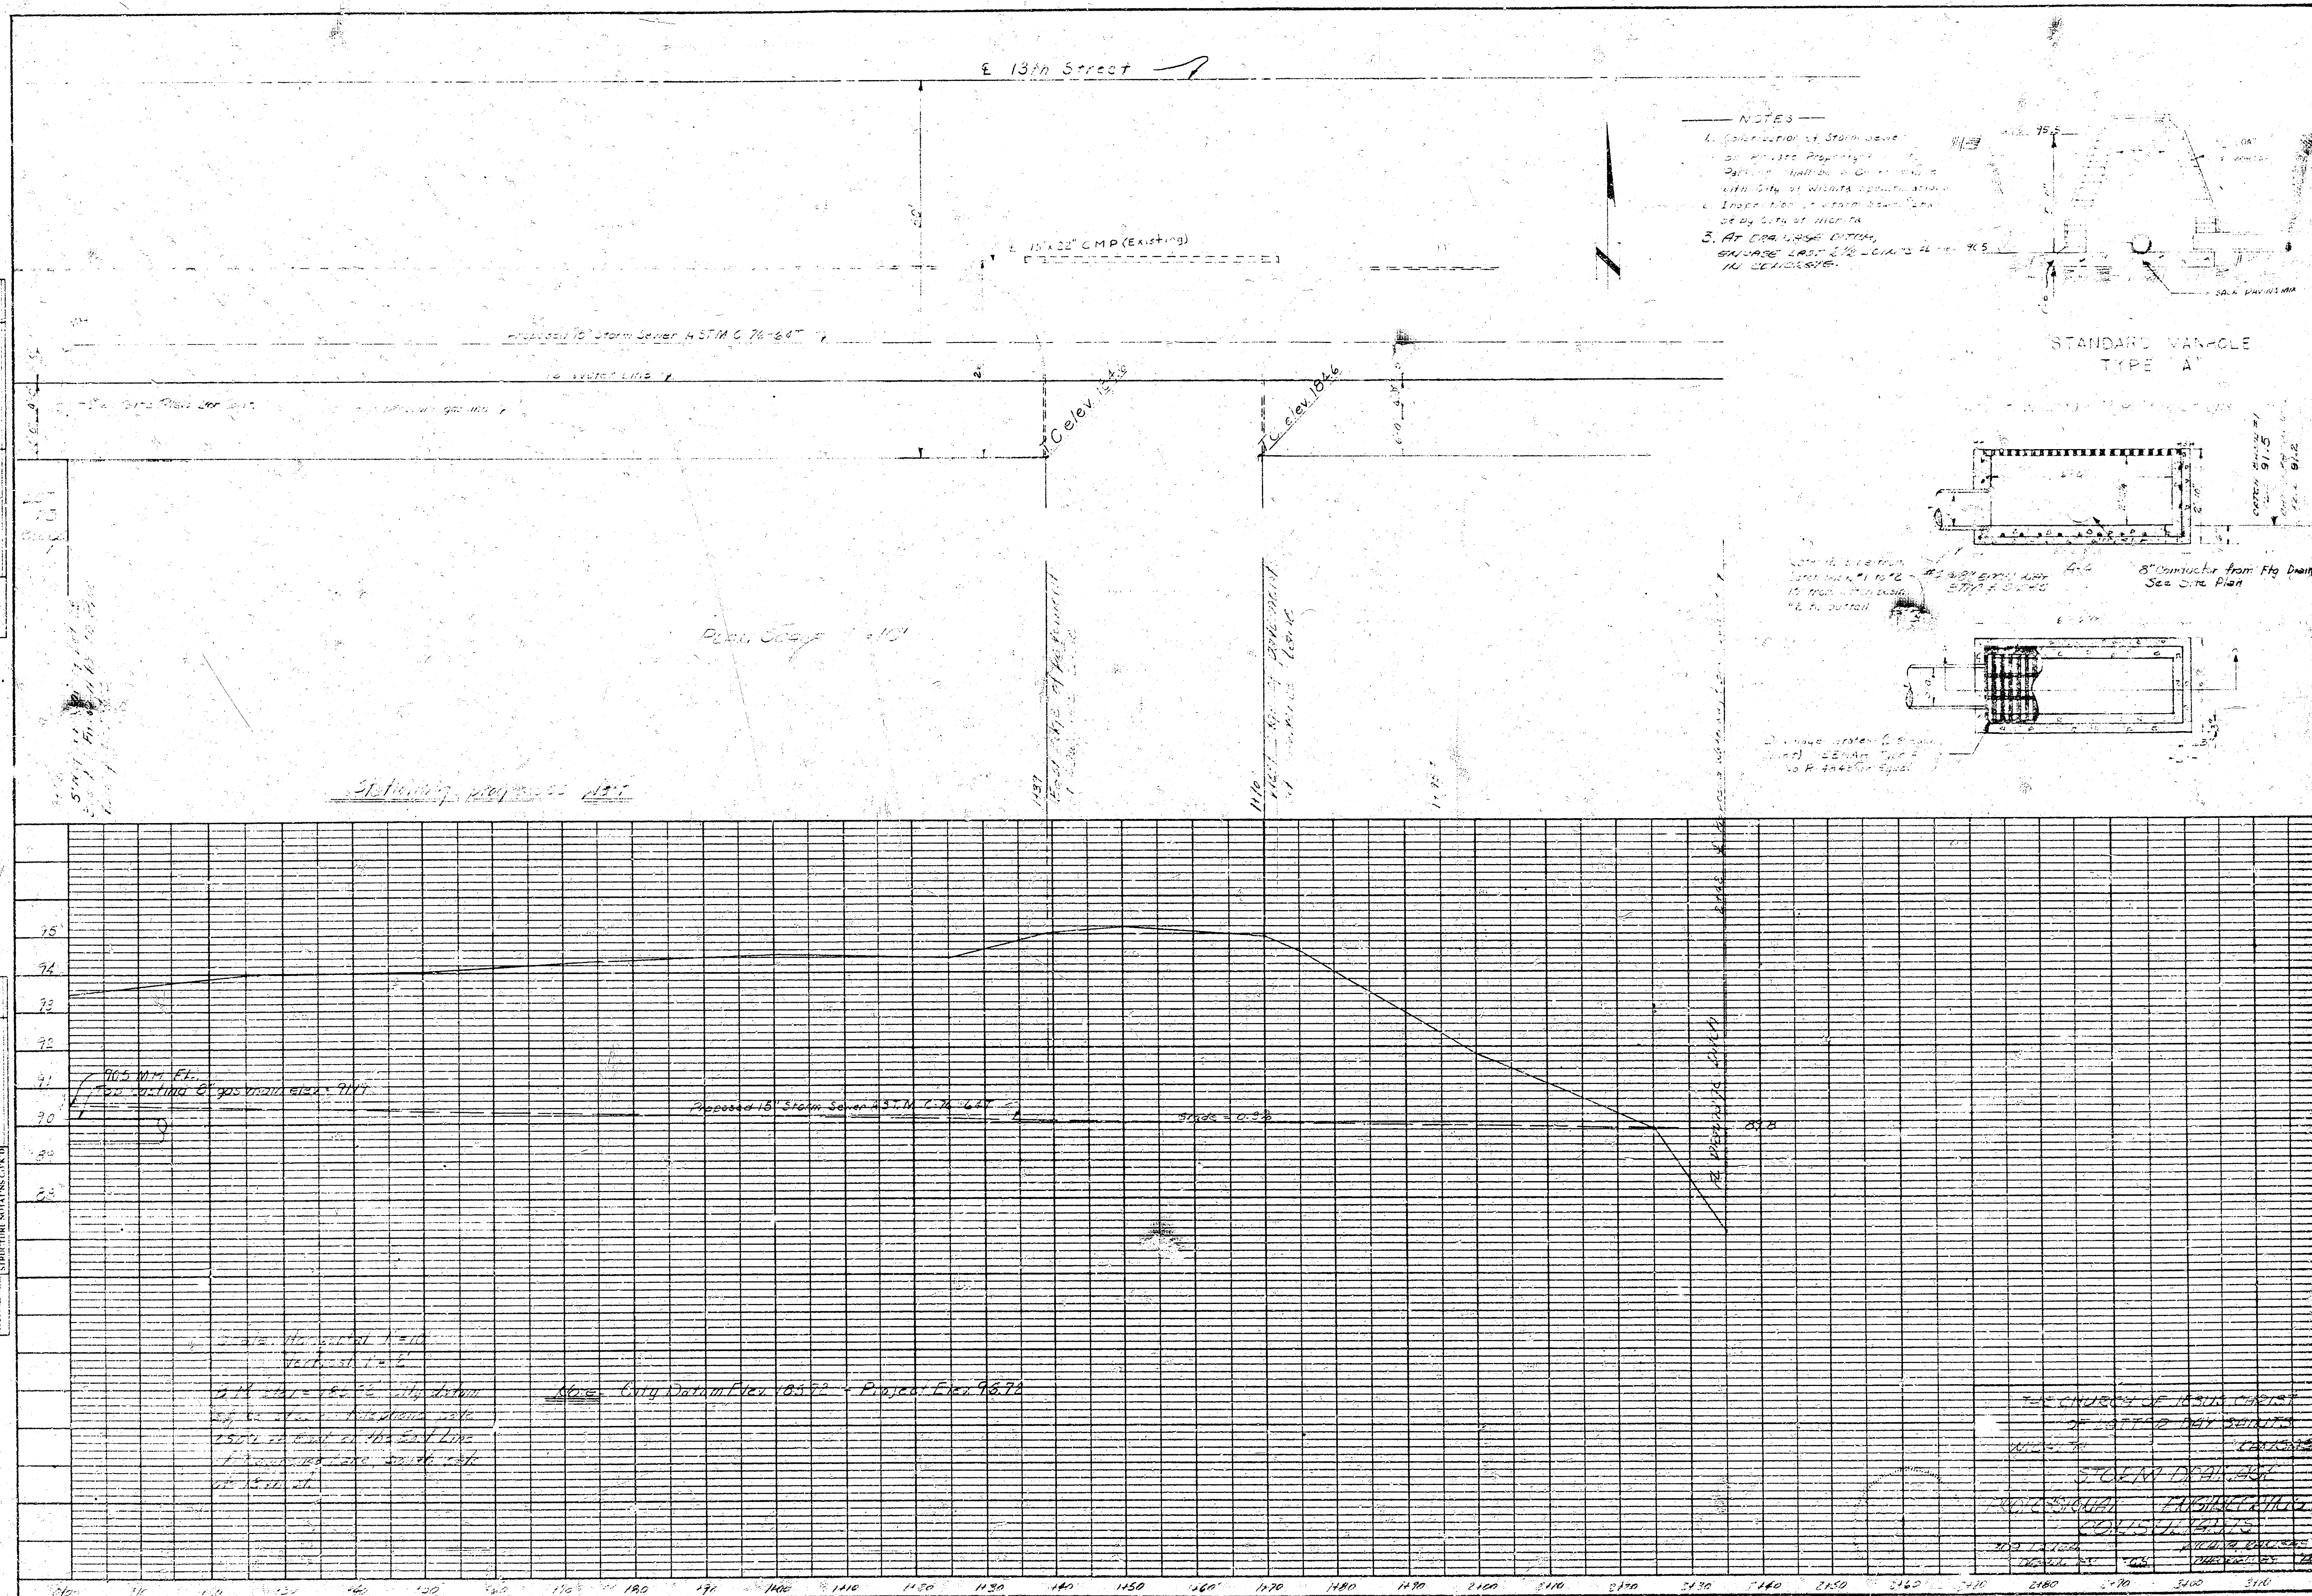


NOTES

1. Collection of samples on 11/1/50
2. Inspection of site by City
3. At 10:00 AM

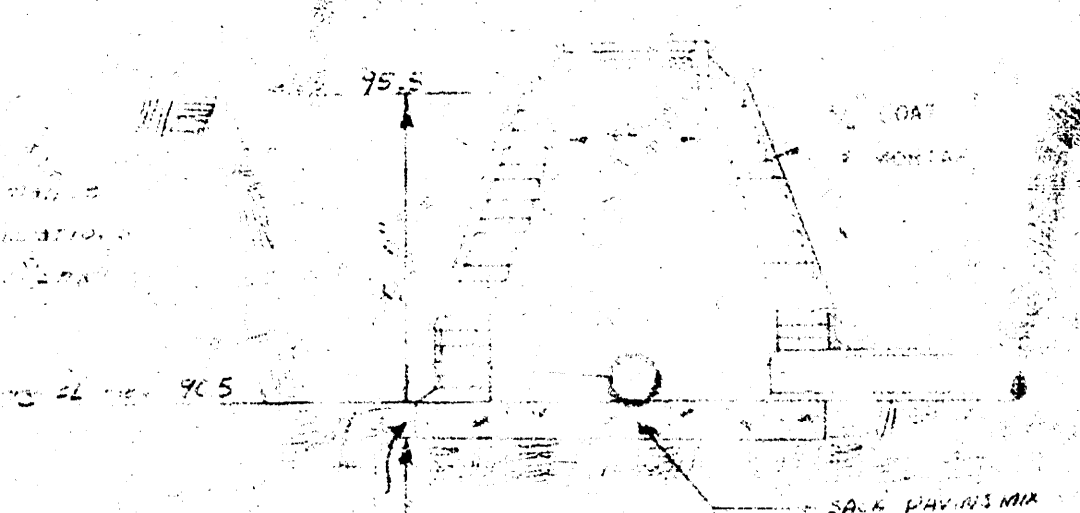

STANDARD MANHOLE
TYPE "A"

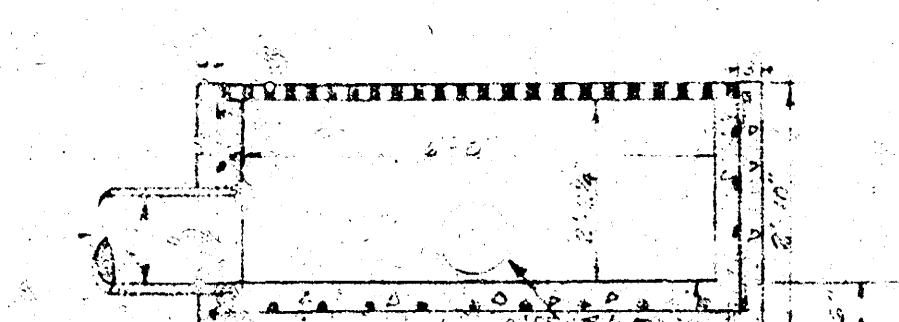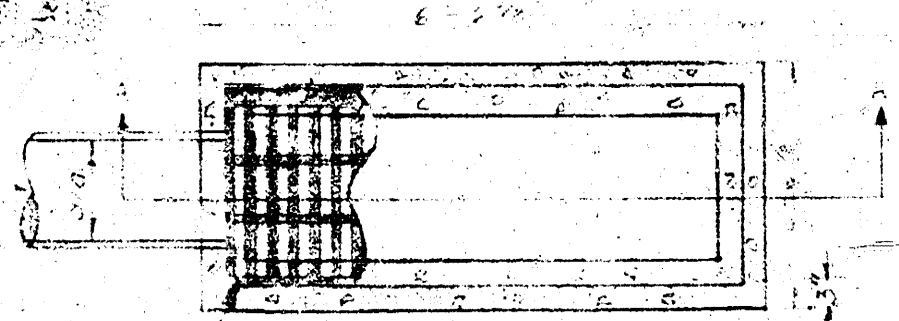[illegible]

2. Change order to 1000
1000 22000 Type 2
to R-4040 for equal

MEETINGHOUSE FOR
WICHITA 2ND WARD, WICHITA STAKE
JUNE 5, 1934 PM. WICHITA, KANSAS

THE BUILDING OF THE U.S. MARINE CORPS
OFFICE OF THE BUILDING COMMITTEE
ANNUAL REPORT OF THE BUILDING COMMITTEE
AND MARINE CORPS OFFICE
AND MARINE CORPS OFFICE

SITE DRAINAGE PLAN

AD2