



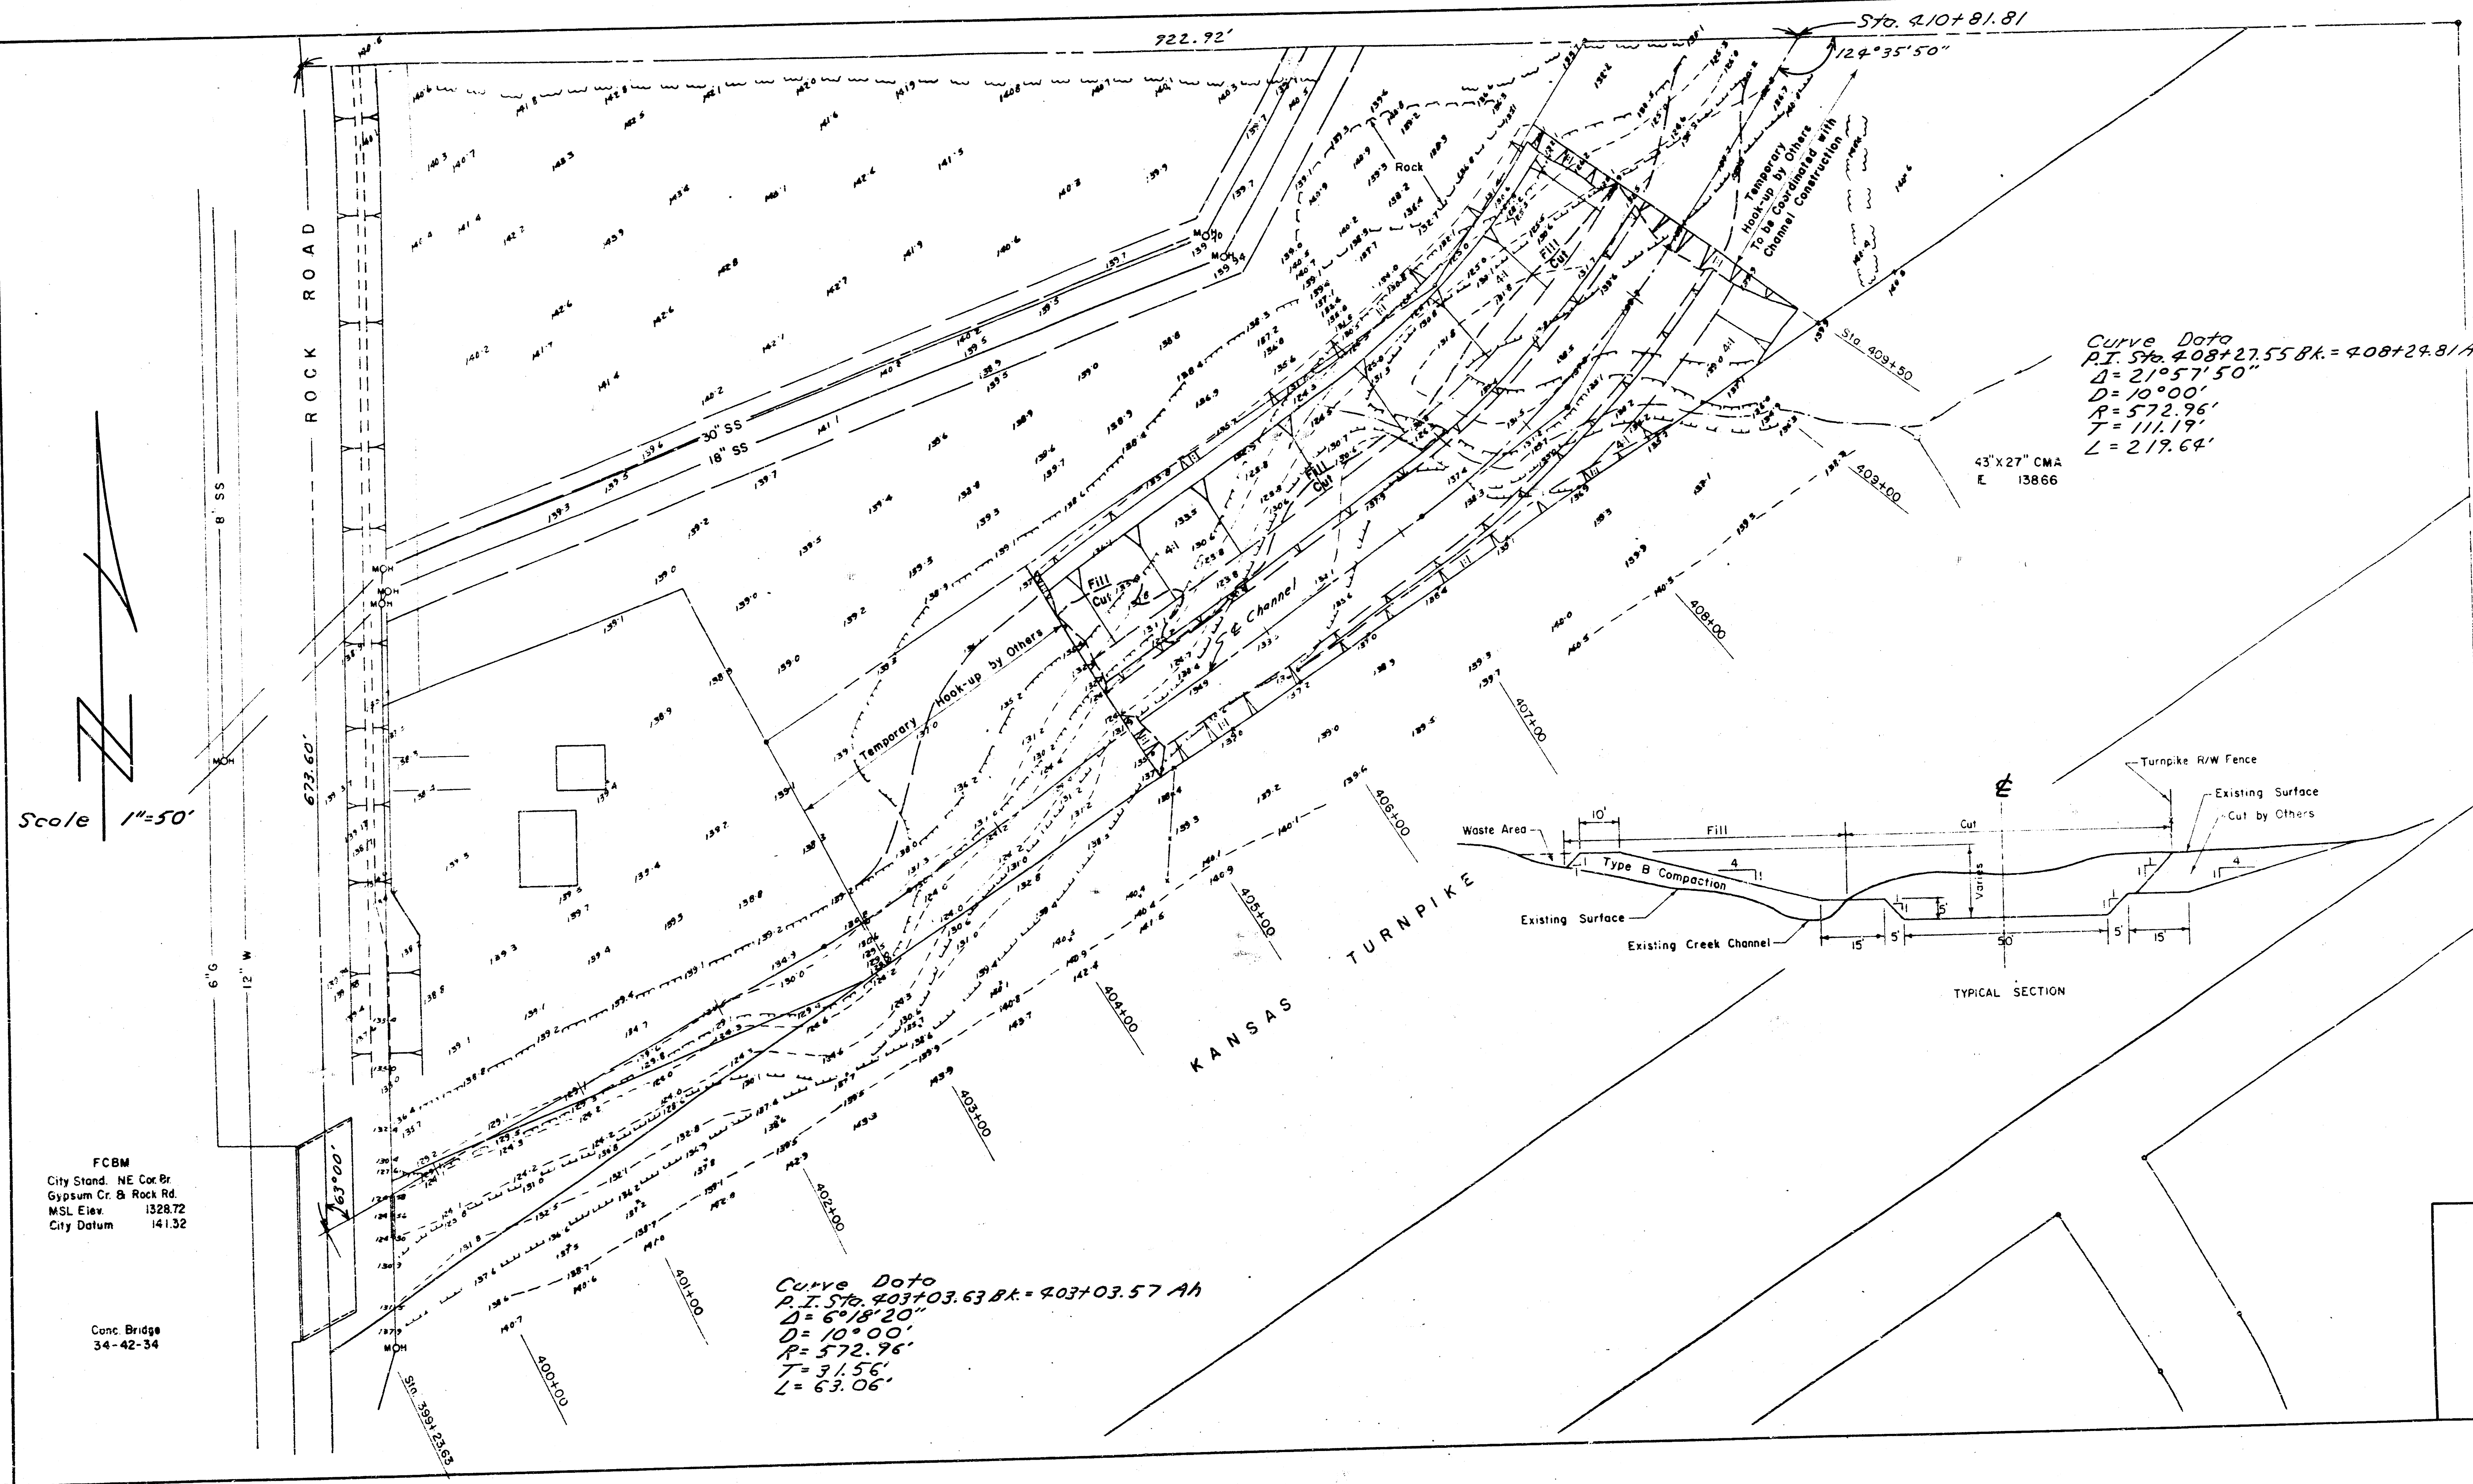

Sheet No. 5 of 4
Cedar Creek Channel Improvement
Project No. DB-02-13008
April 1968

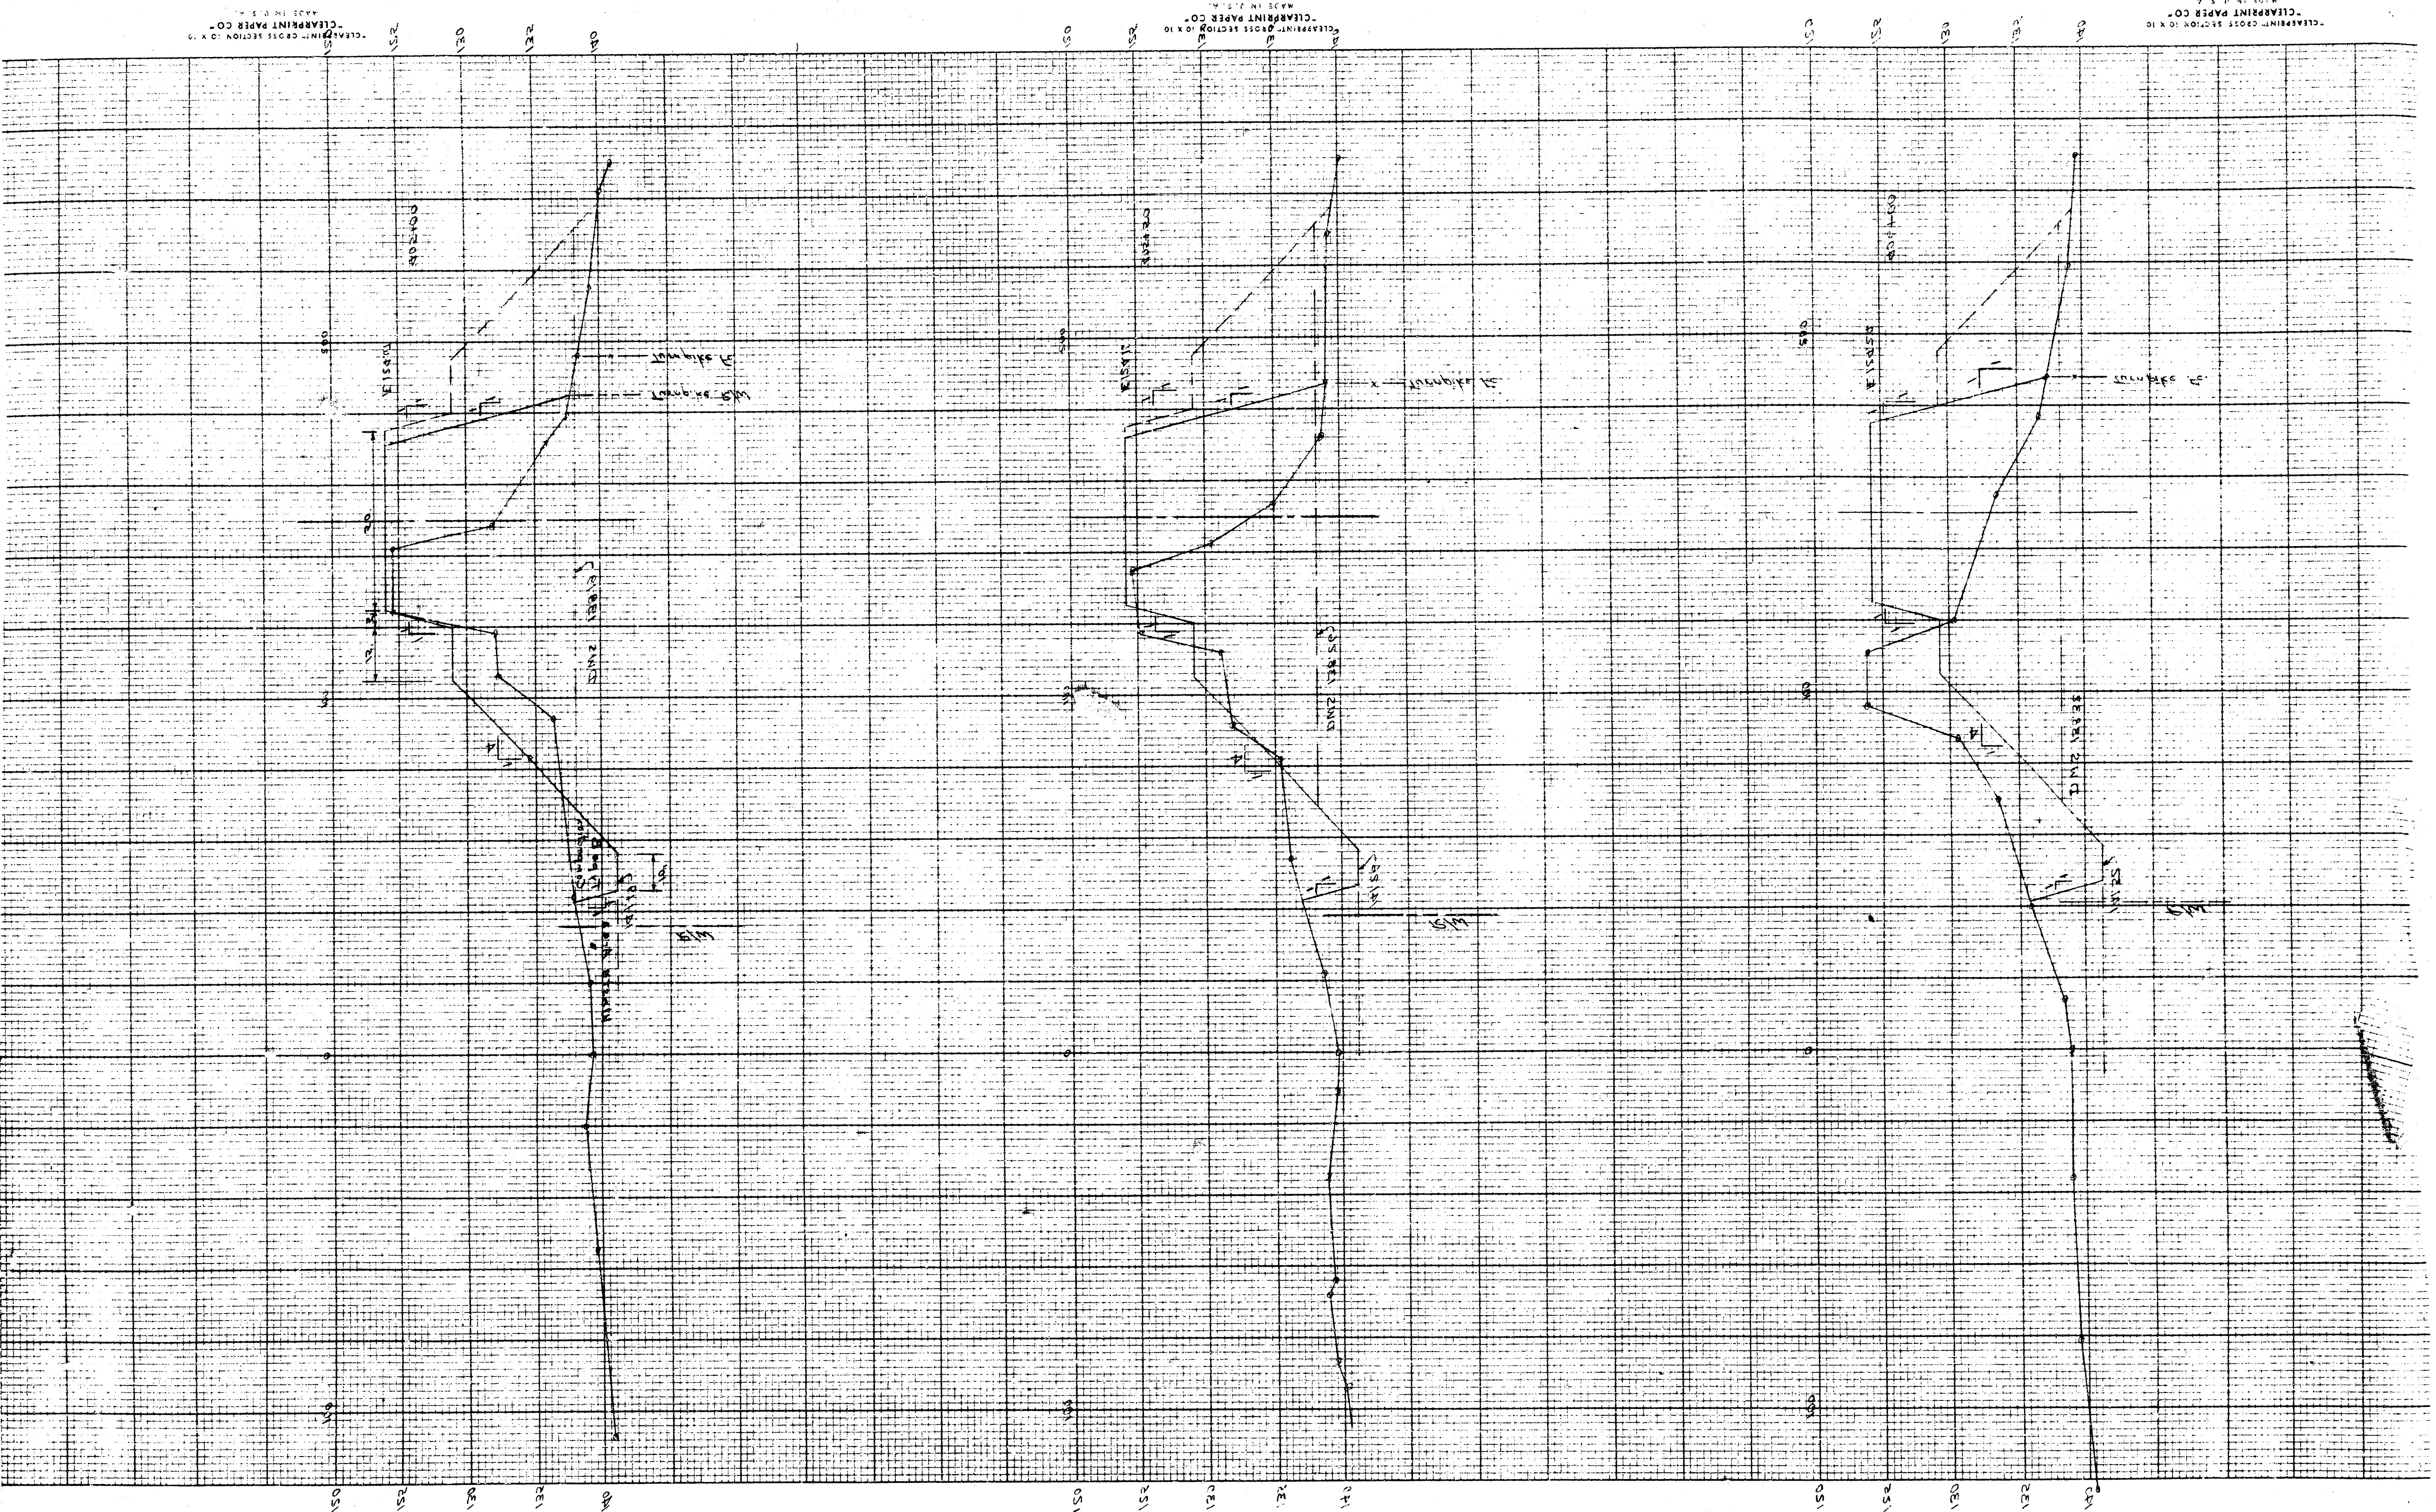

MADE IN U.S.A.
CLEARPRINT PAPER CO.
CLEARPRINT CROSS SECTION 10 X 10

MADE IN U.S.A.
CLEARPRINT PAPER CO.
CLEARPRINT CROSS SECTION 10 X 10

MADE IN U.S.A.
CLEARPRINT PAPER CO.
CLEARPRINT CROSS SECTION 10 X 10

$$\frac{4}{5}$$

③

