



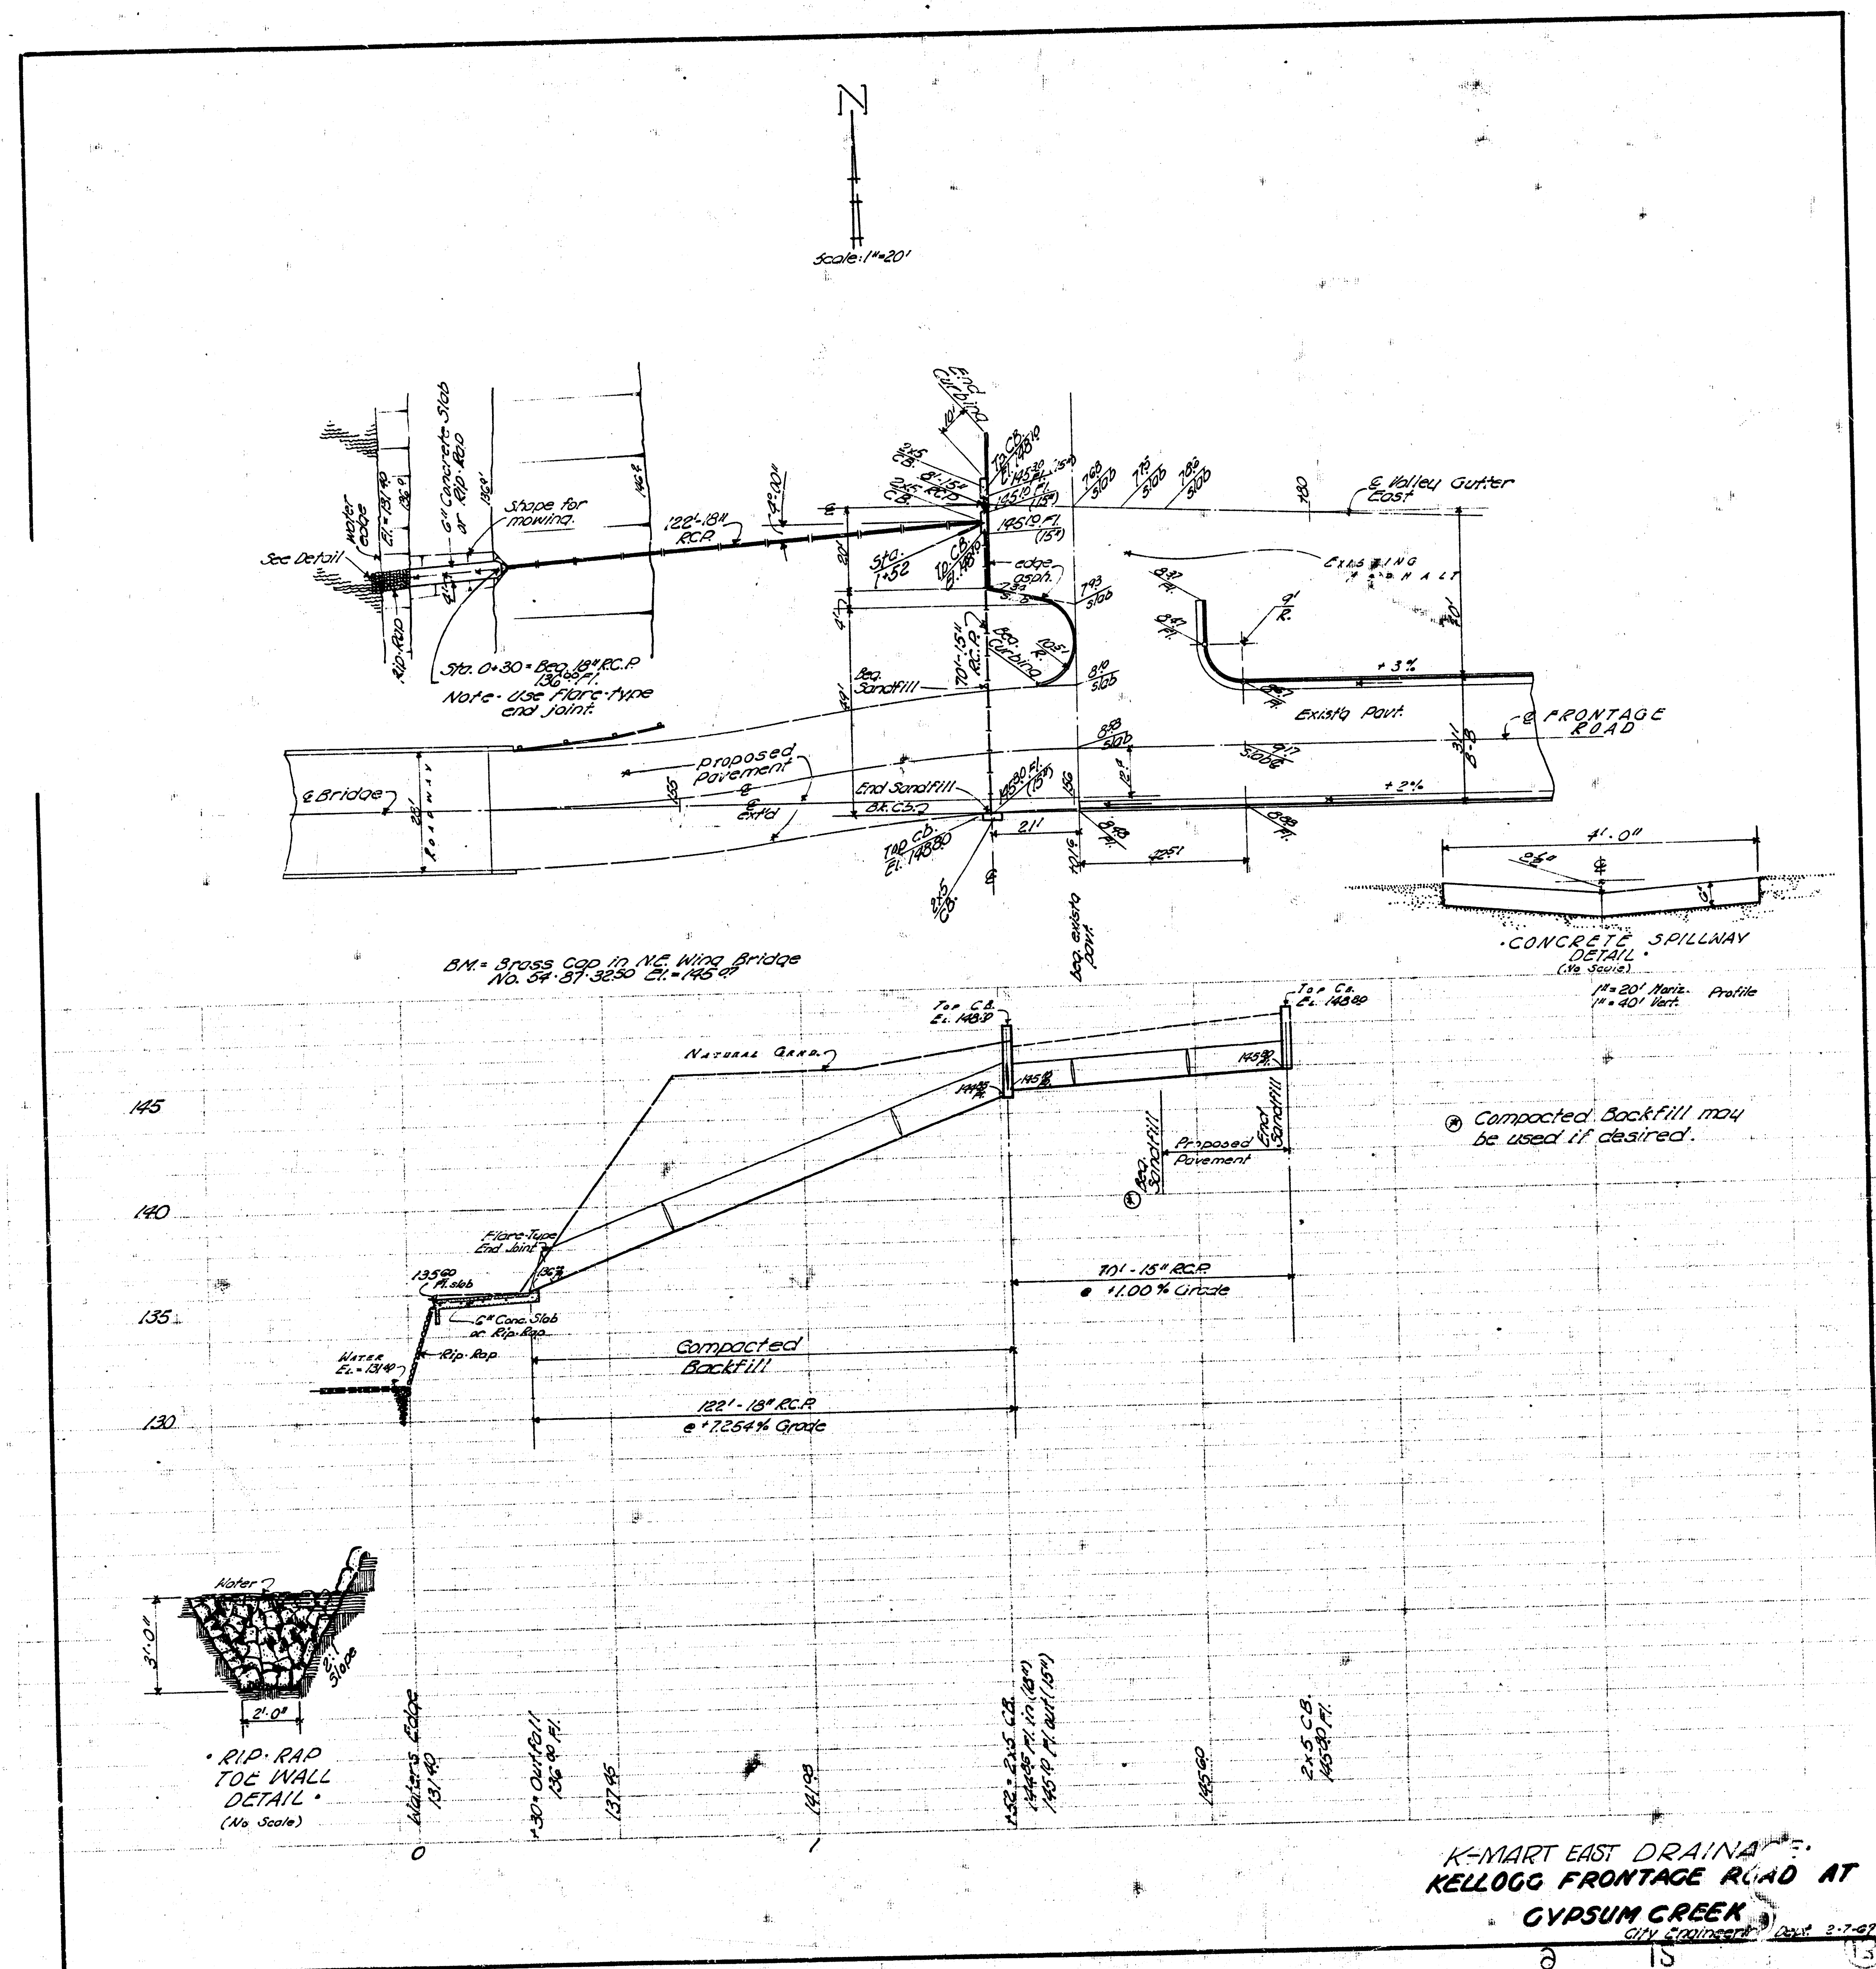

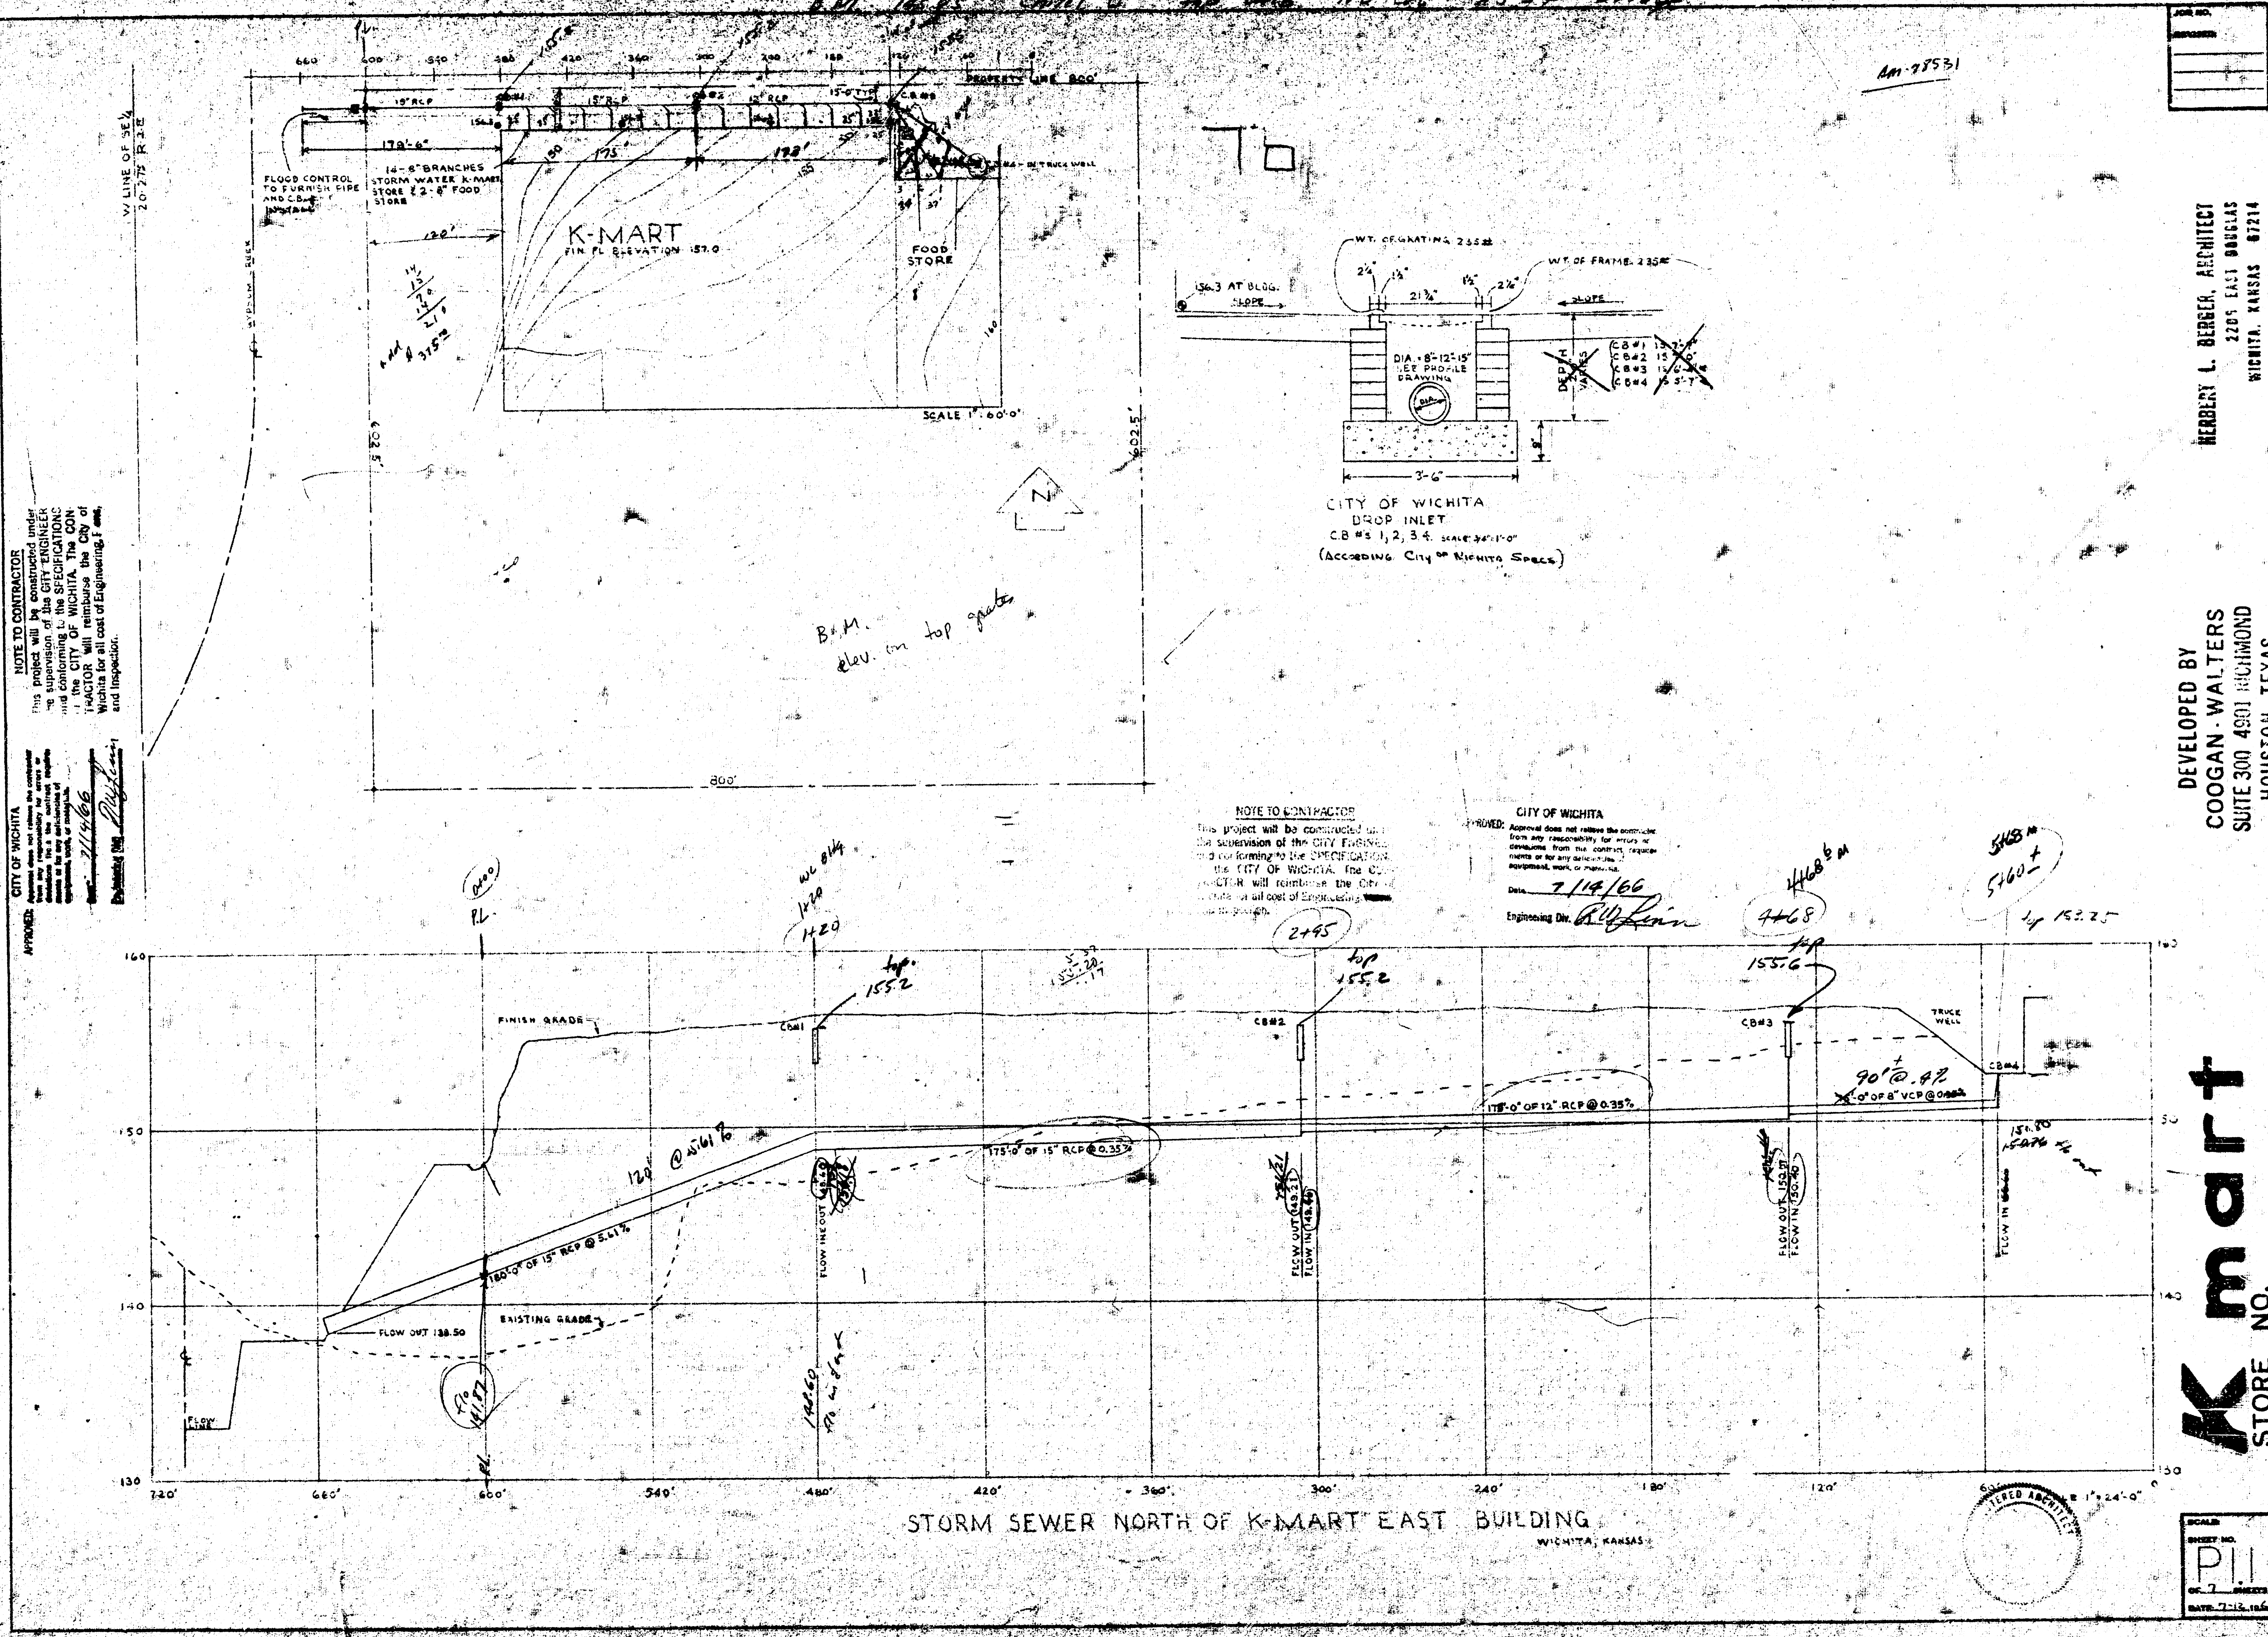

NOTE TO CONTRACTOR
This project will be constructed under the supervision of the City Engineer and the City of Wichita. The City of Wichita will reimburse the City of Wichita for all cost of Engineering, Inspection and Construction.

NOTE TO CONTRACTOR
This project will be constructed under the supervision of the City Engineer and the City of Wichita. The City of Wichita will reimburse the City of Wichita for all cost of Engineering, Inspection and Construction.



CITY OF WICHITA
APPROVED: _____
Engineering Dir. _____
Date: 7/14/66

HENRY L. BERGER, ARCHITECT
2205 EAST 90TH ST.
WICHITA, KANSAS 67214

DEVELOPED BY
COOGAN - WALTERS
SUITE 300 4801 RICHMOND
HOUSTON, TEXAS

K mart
STORE NO. _____

PII
DATE: 7-12-1966

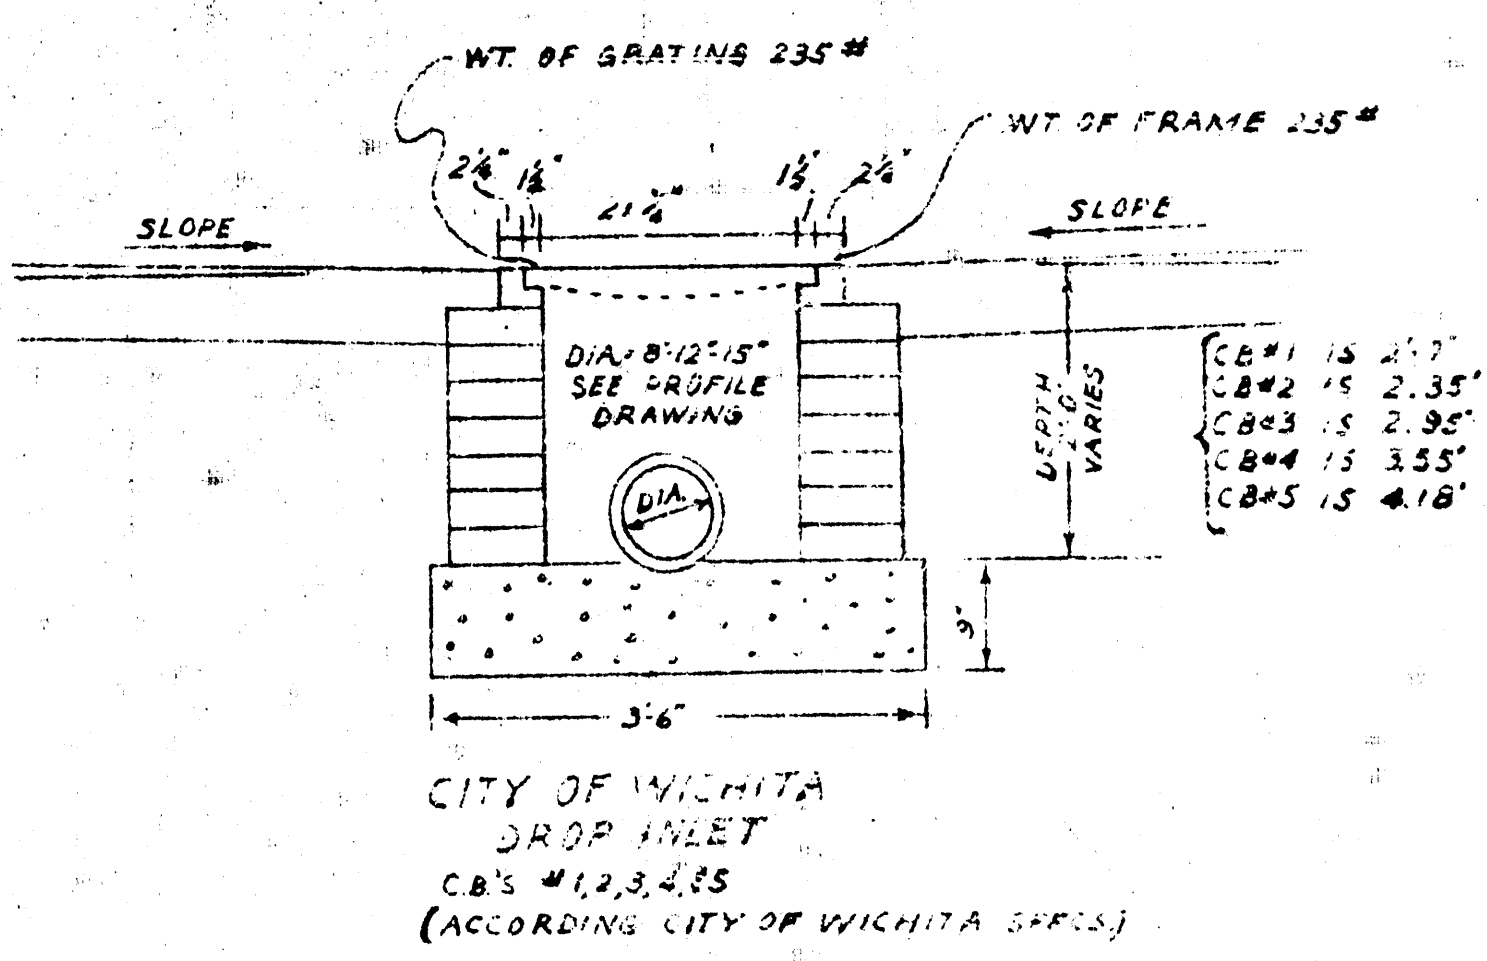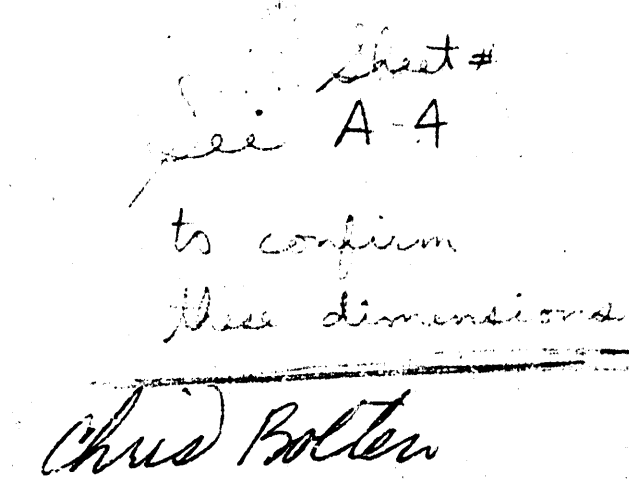

APPROVED AS NOTED
By CITY ENGINEER OF AICHTA

Sanitary Sewers _____
Storm Sewers 348 / 100 / 24
Driveway Approaches _____


NOTE TO CONTRACTOR
This project will be constructed under the supervision of the CITY ENGINEER, and conforming to the SPECIFICATIONS of the CITY OF WICHITA. The CONTRACTOR will reimburse the City of Wichita for all cost of engineering, plans, and inspection.

CITY OF WICHITA

Approval does not relieve the contractor from any responsibility for errors or omissions from the drawings. It requires them to do any additional work of equipment, work, or materials.

Date: 2/1/66

Engineering Div. [Signature]

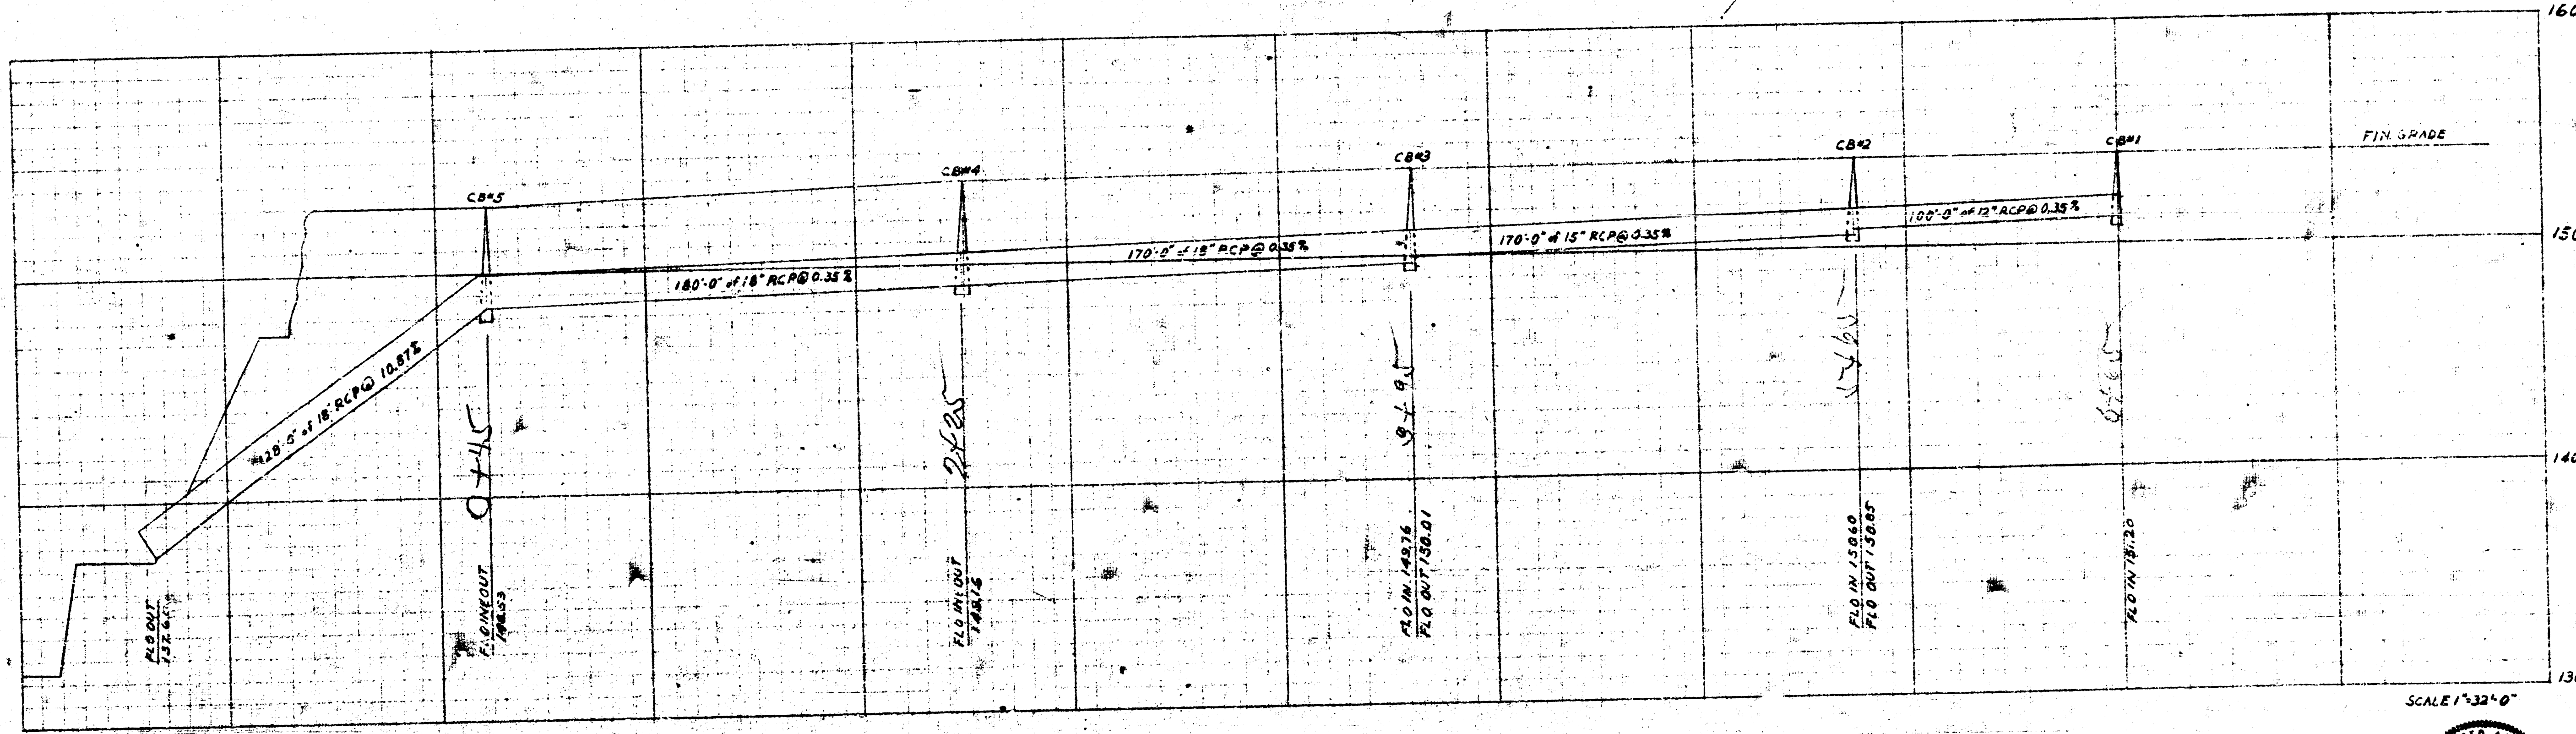

STORM SEWER SOUTH OF K-MART EAST BUILDING

SCALE 1"=32'-0"



SCALE:
SHEET NO. P12
OF 7 SHEETS
DATE 8.8.1964

JOB NO.
REVISED:

01229 00011 000014
000000 10000000
000000 00000000
000000 00000000

K STORE NO. **mart**