


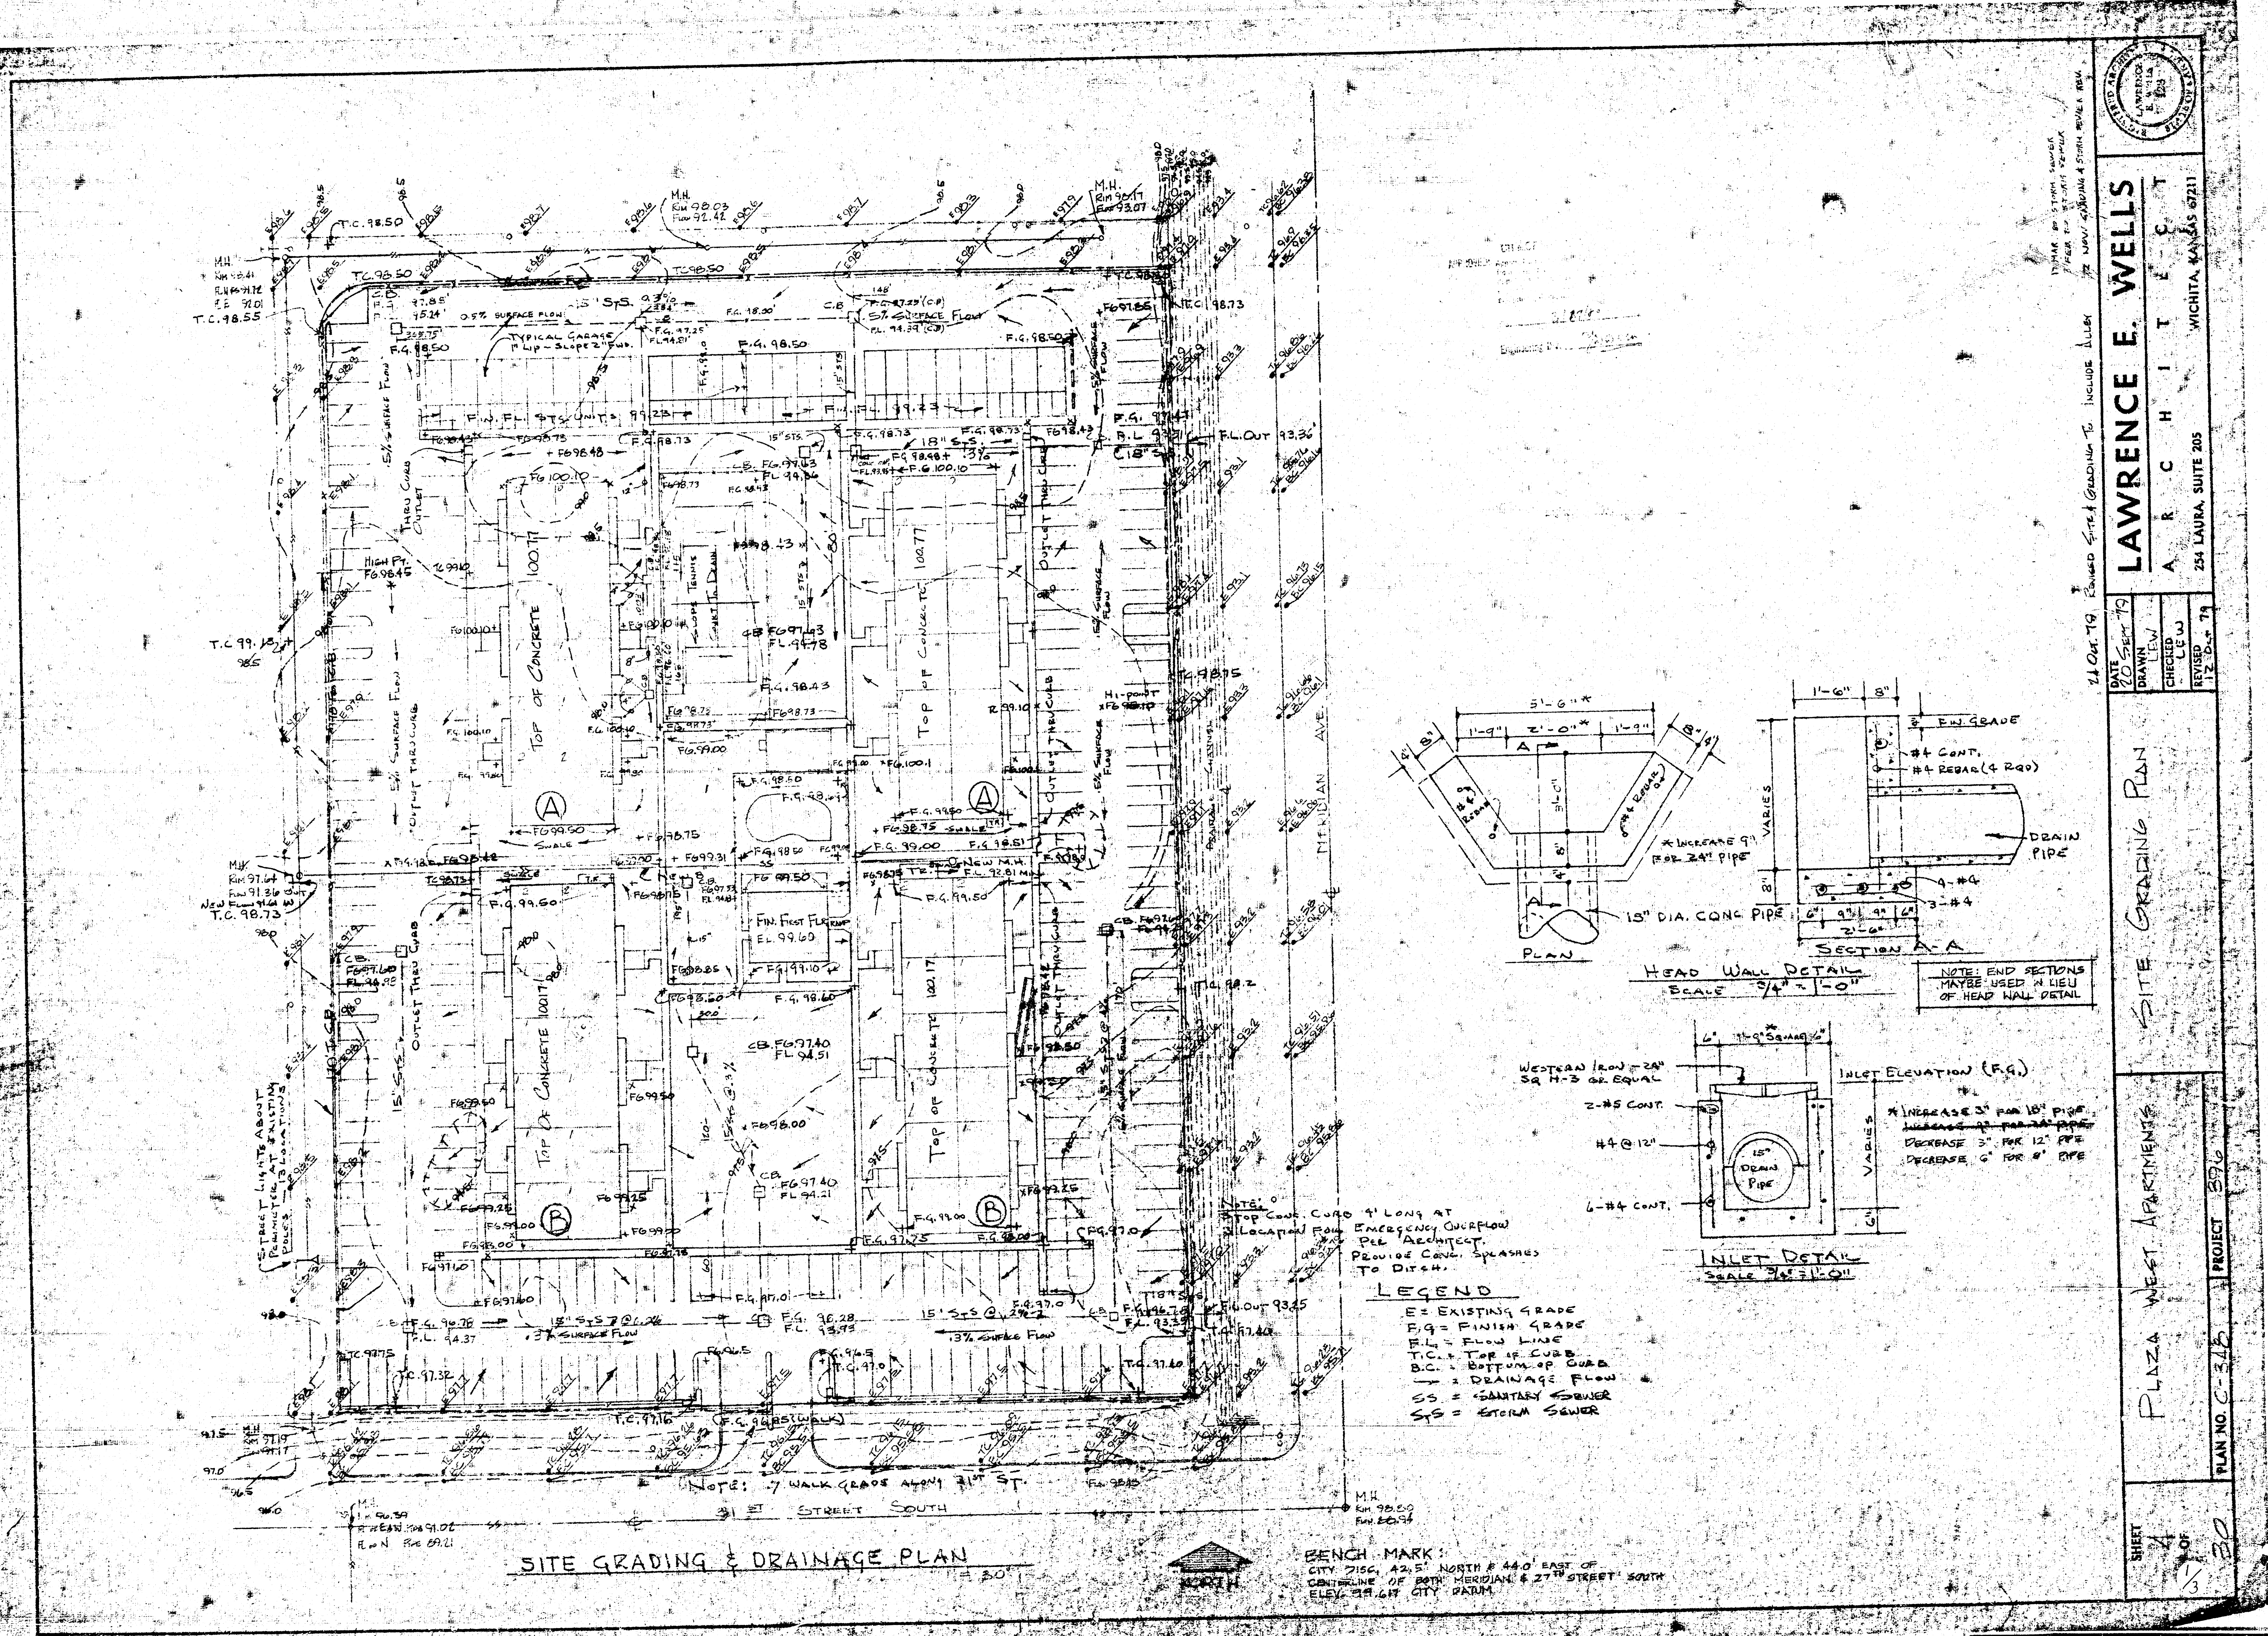

DRAWN: [Signature]
CHECKED: [Signature]
REVISED: [Signature]

LAWRENCE E. WELLS
A R C H I T E C T
254 LAURA SUITE 205
WICHITA, KANSAS 67211



PROJECT: PLAZA WEST APARTMENTS



30

FILMED FROM THE BEST AVAILABLE COPY.....

 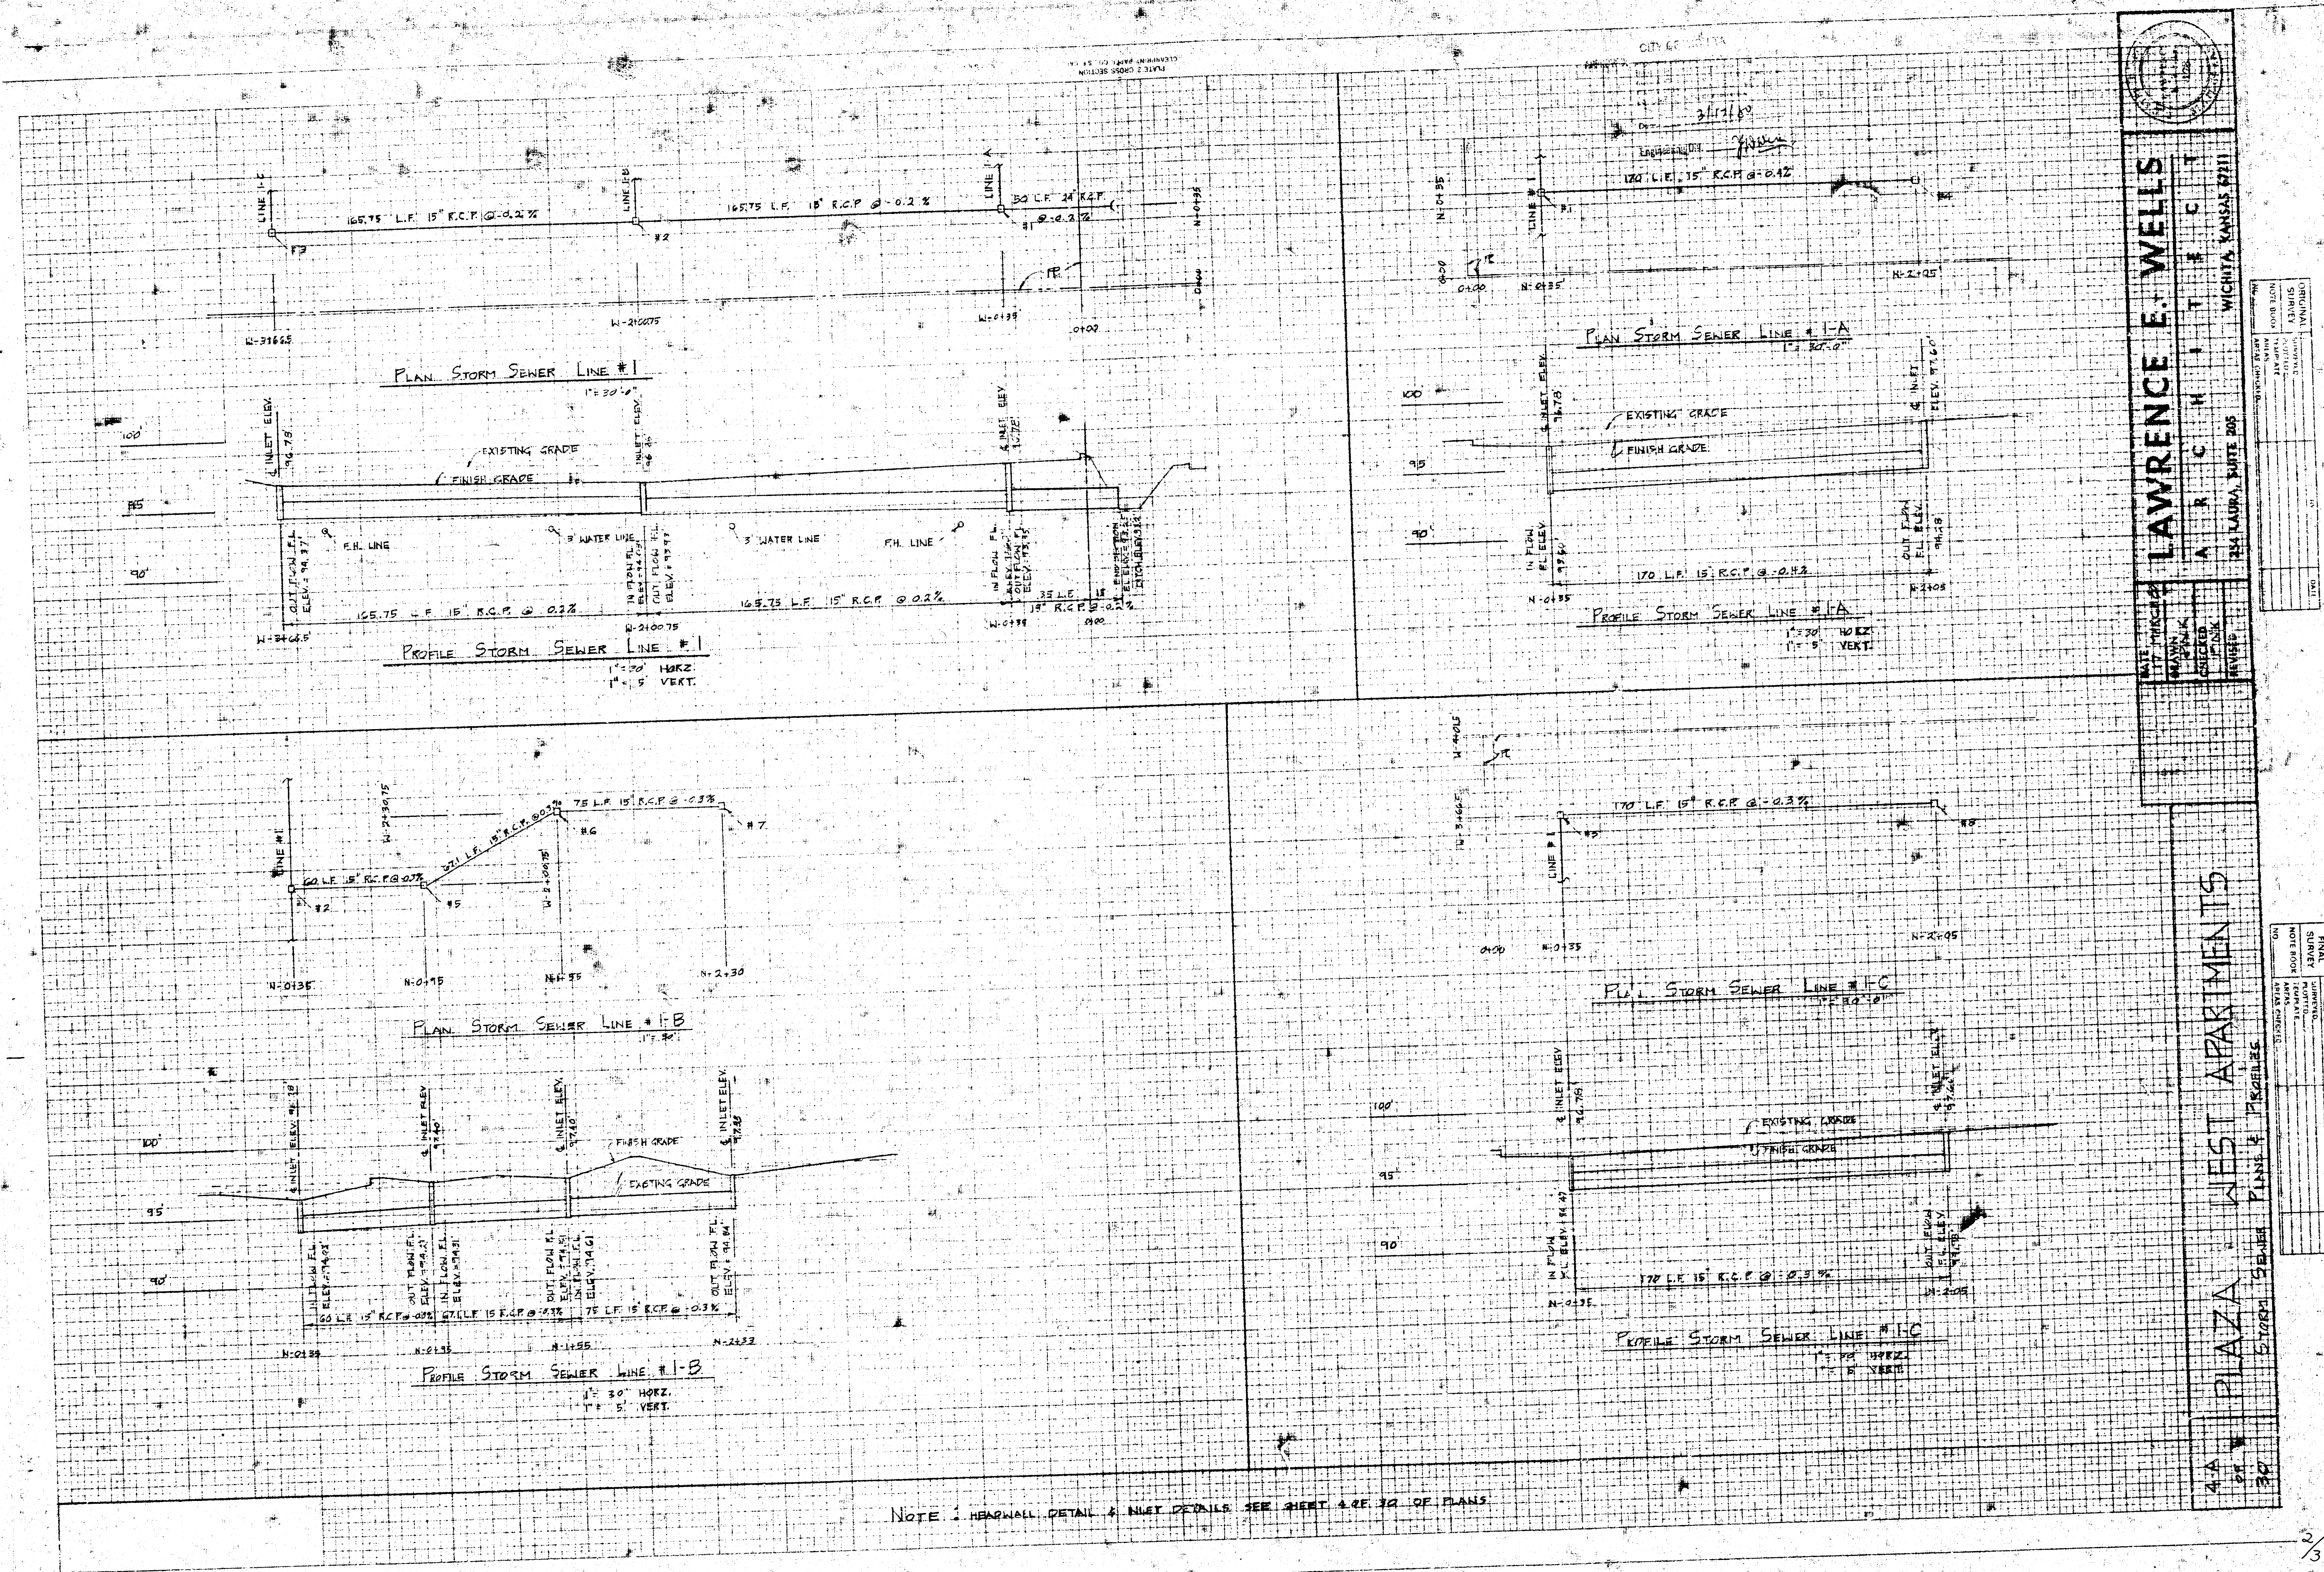

LAWRENCE E. WELLS
A R C H I T E C T

251 LAURA, SUITE 205
WICHITA, KANSAS 67211


PLAZA WEST APARTMENTS
STORM SEWER PLANS & PROFILES


FILMED FROM THE BEST AVAILABLE COPY.....

