


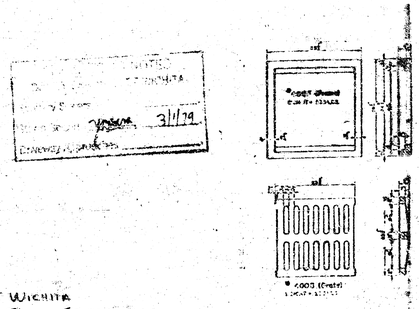


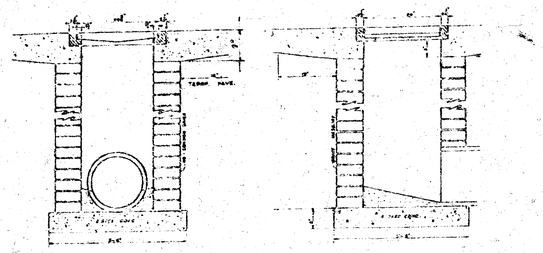


CITY OF WICHITA DESIGN INLET
NO SCALE

City of Wichita
Private Storm Sewer No.
468 76 245 80719 000 000 008

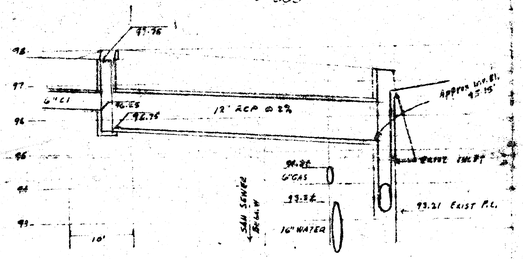

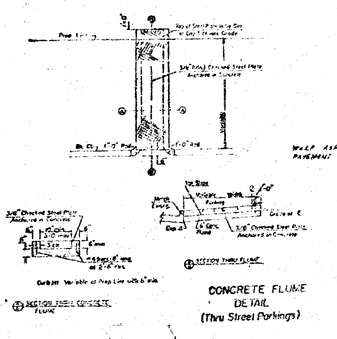

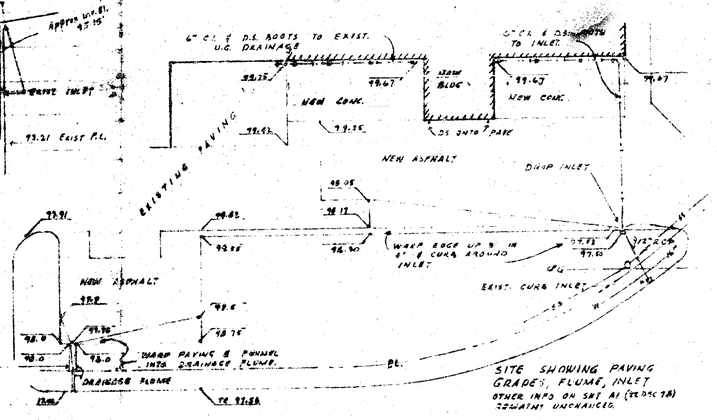

SITE SHOWING PAVING GRADES, FLUME, INLET
OTHER INFO ON SHT. A1 (REDISC 78)
ELEVATIONS UNCHANGED.

Job # 01742 1 MAR 79
SHEET # SR 1 of 1

ADDITION TO KANSAS COLD STORAGE
WICHITA, KANSAS

REGISTERED ARCHITECT ROBERT L. SCHAFER 692 STATE OF KANSAS

SSA

14-8-3-8

FILMED FROM THE BEST AVAILABLE COPY ···