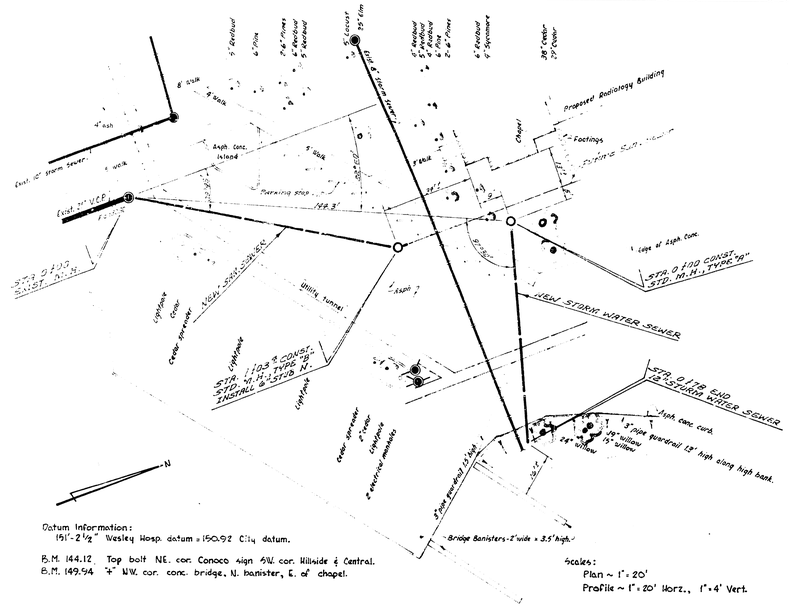


Datum Information:
161'-2 1/2" Wesley Hosp. datum = 150.92 City datum.

B.M. 144.12 Top bolt NE. cor. Conoco sign SW. cor. Hillside & Central.
B.M. 149.94 +" NW. cor. conc. bridge, N. banister, E. of chapel.

Scales:
Plan ~ 1" = 20'
Profile ~ 1" = 20' Horz., 1" = 4' Vert.

GENERAL NOTES
Repair asphalt parking lot.

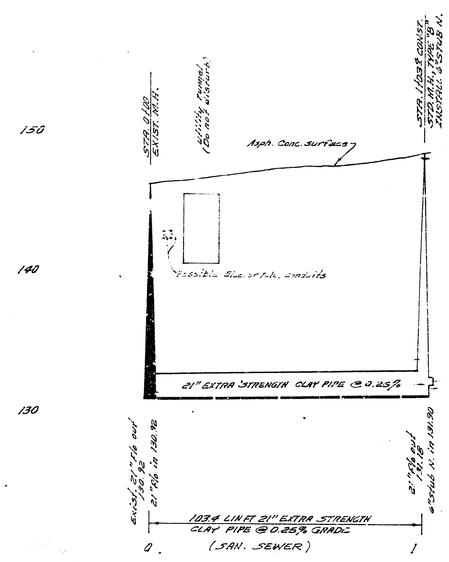


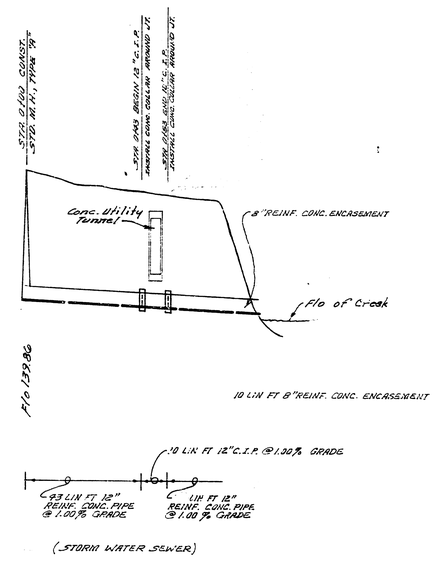


Survey: Prog. Book 18
Plan: Schmitt
Checked:

Ext. to Lat. 1 Wesley Interceptor & Storm Water Sewer
City of Wichita, Kansas.
B.E. Smith City Engineer
Date: Private Project