13-Y

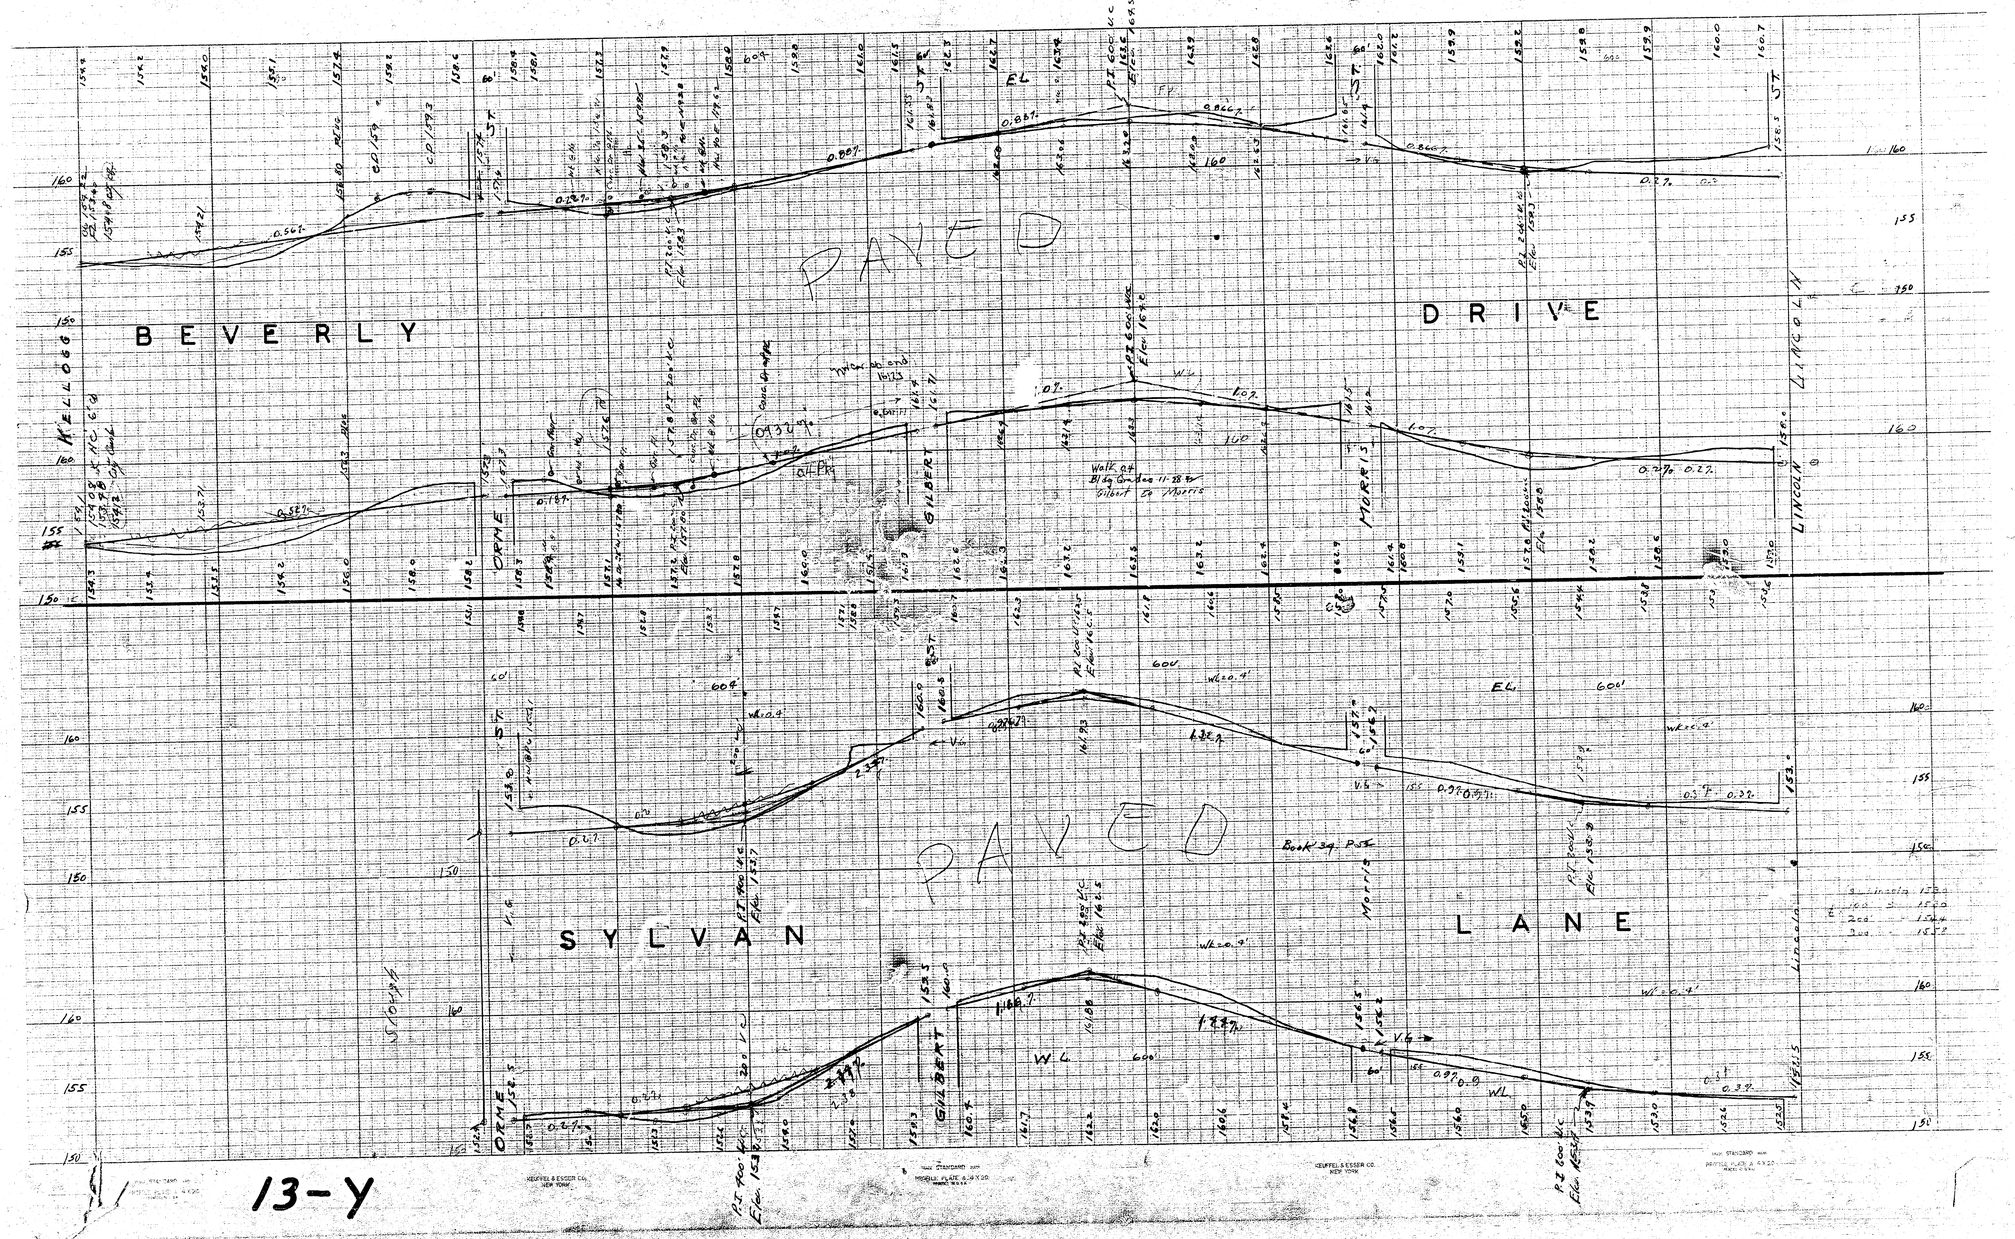
BEVERLY
DRIVE
SYLVAN
LANE
KELLOGG
GILBERT
MORRIS
LINCOLN
PAVED
PAVED

13-Y