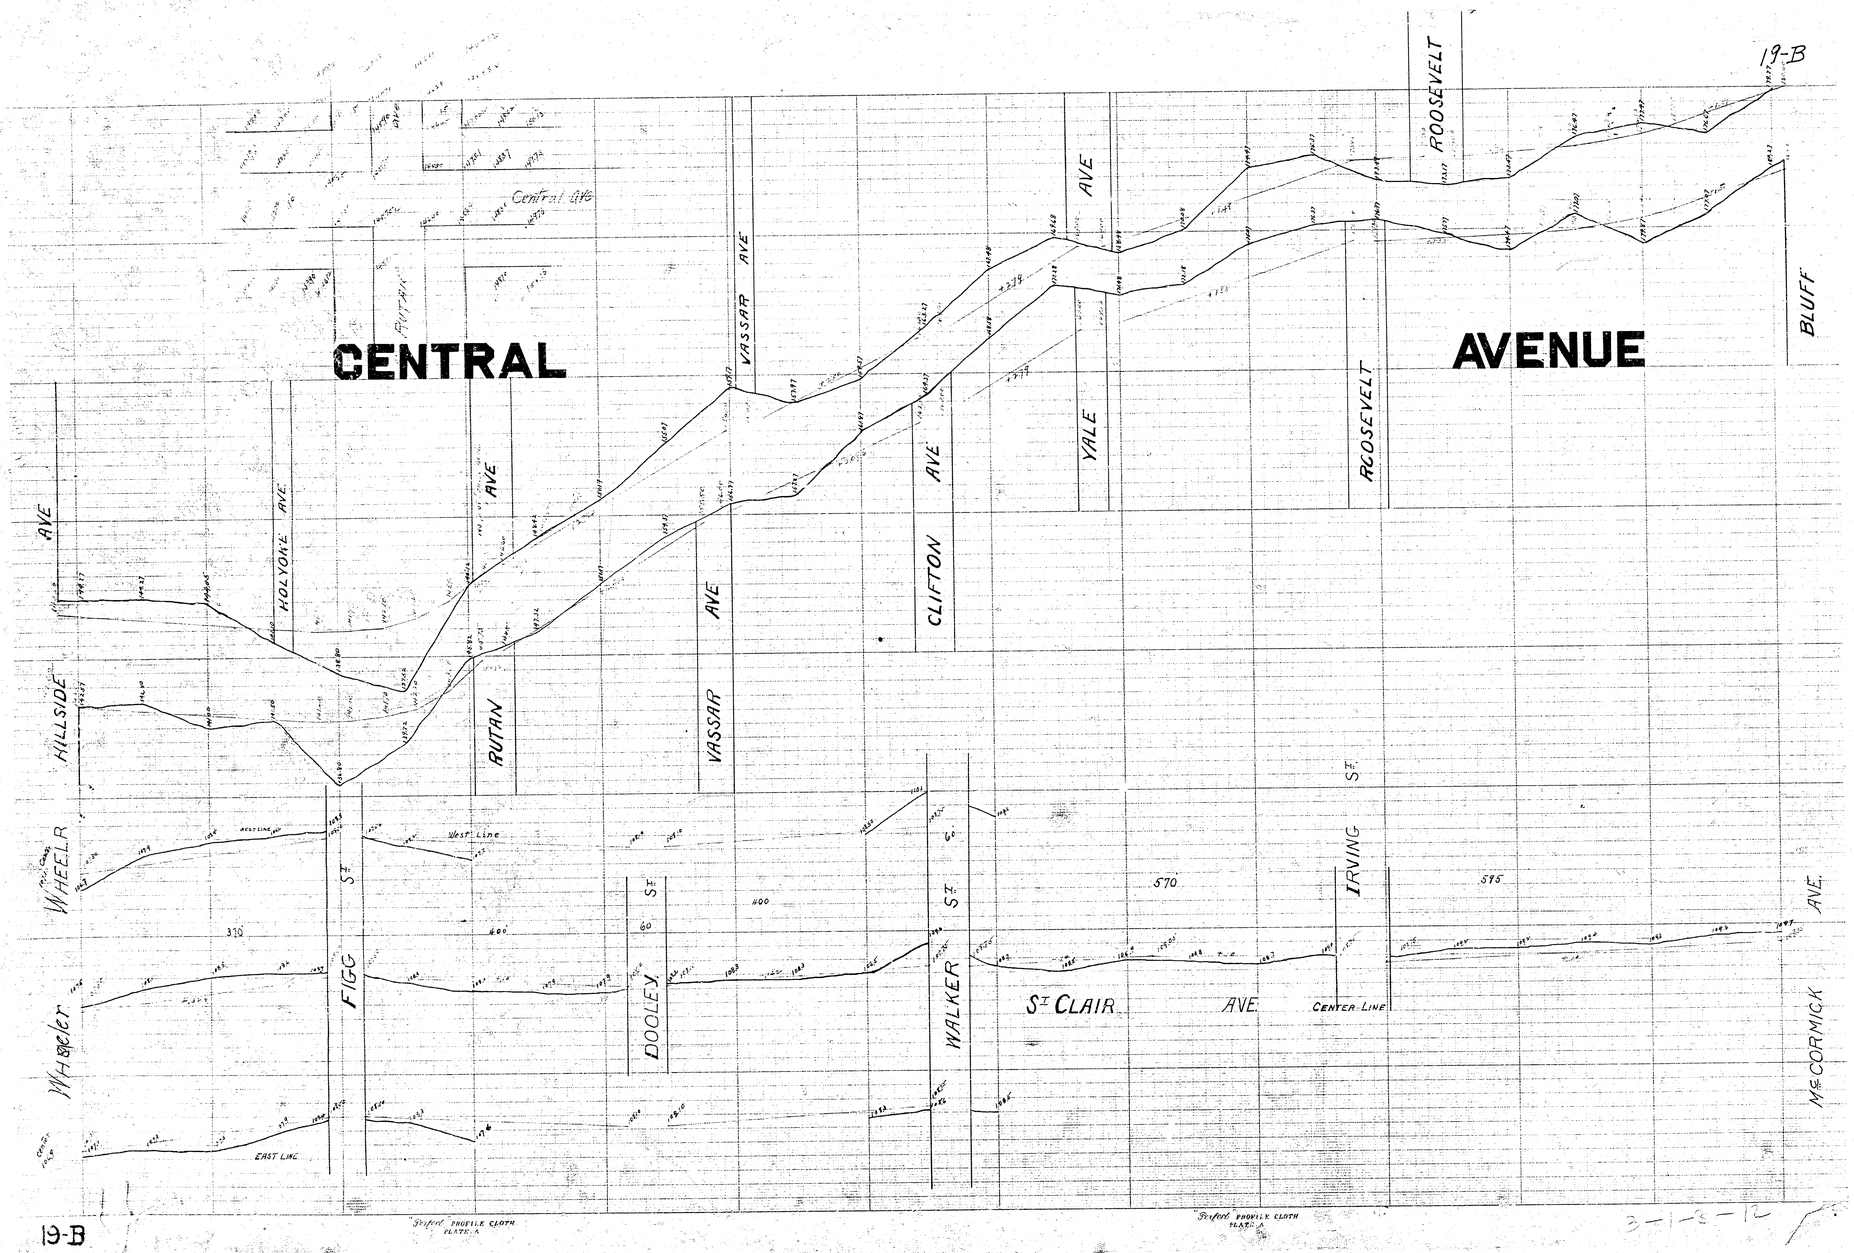
19-B
CENTRAL
AVENUE
ROOSEVELT
BLUFF
VASSAR AVE
YALE AVE
CLIFTON AVE
HOLYOKE AVE
RUTAN AVE
VASSAR AVE
HILLSIDE AVE
WHEELER
WHEELER
FIGG ST.
DOOLEY ST.
WALKER ST.
IRVING ST.
McCORMICK AVE.
St. CLAIR AVE
CENTER-LINE
West Line
EAST LINE
Central Ave
370
400
60
570
575
Bedford Profile Cloth Plate A
Bedford Profile Cloth Plate A
3-1-2-12