



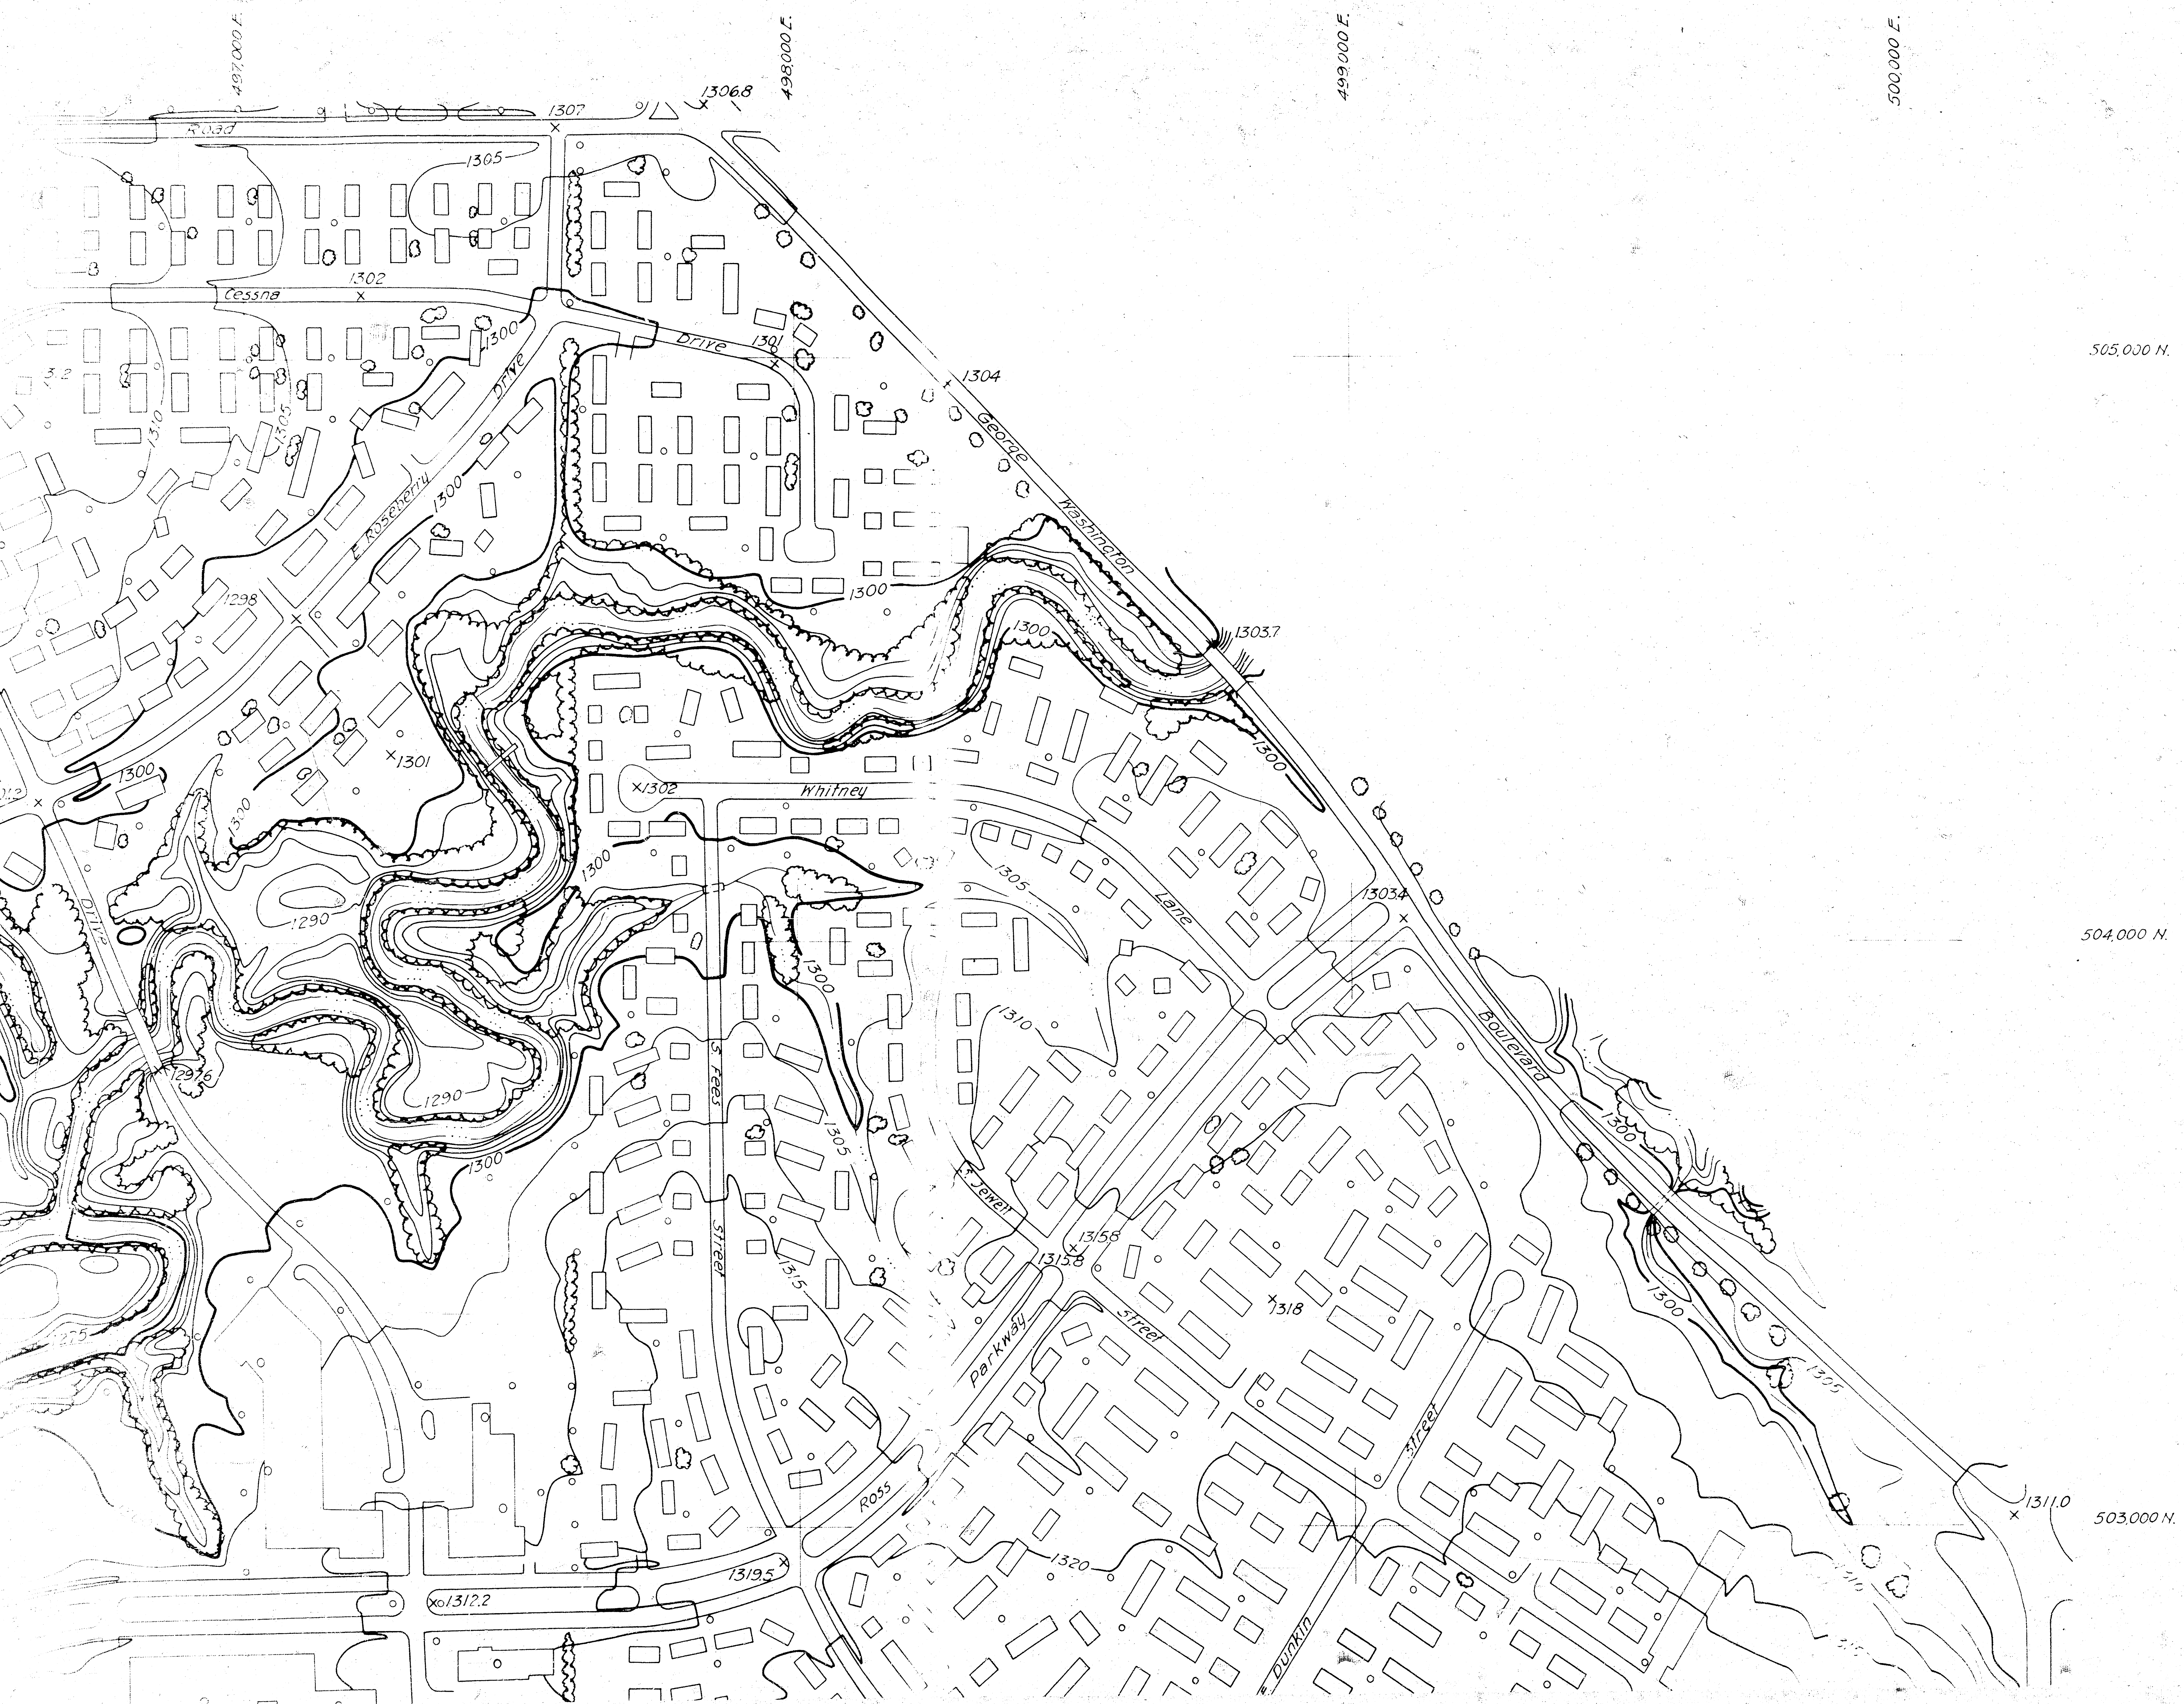

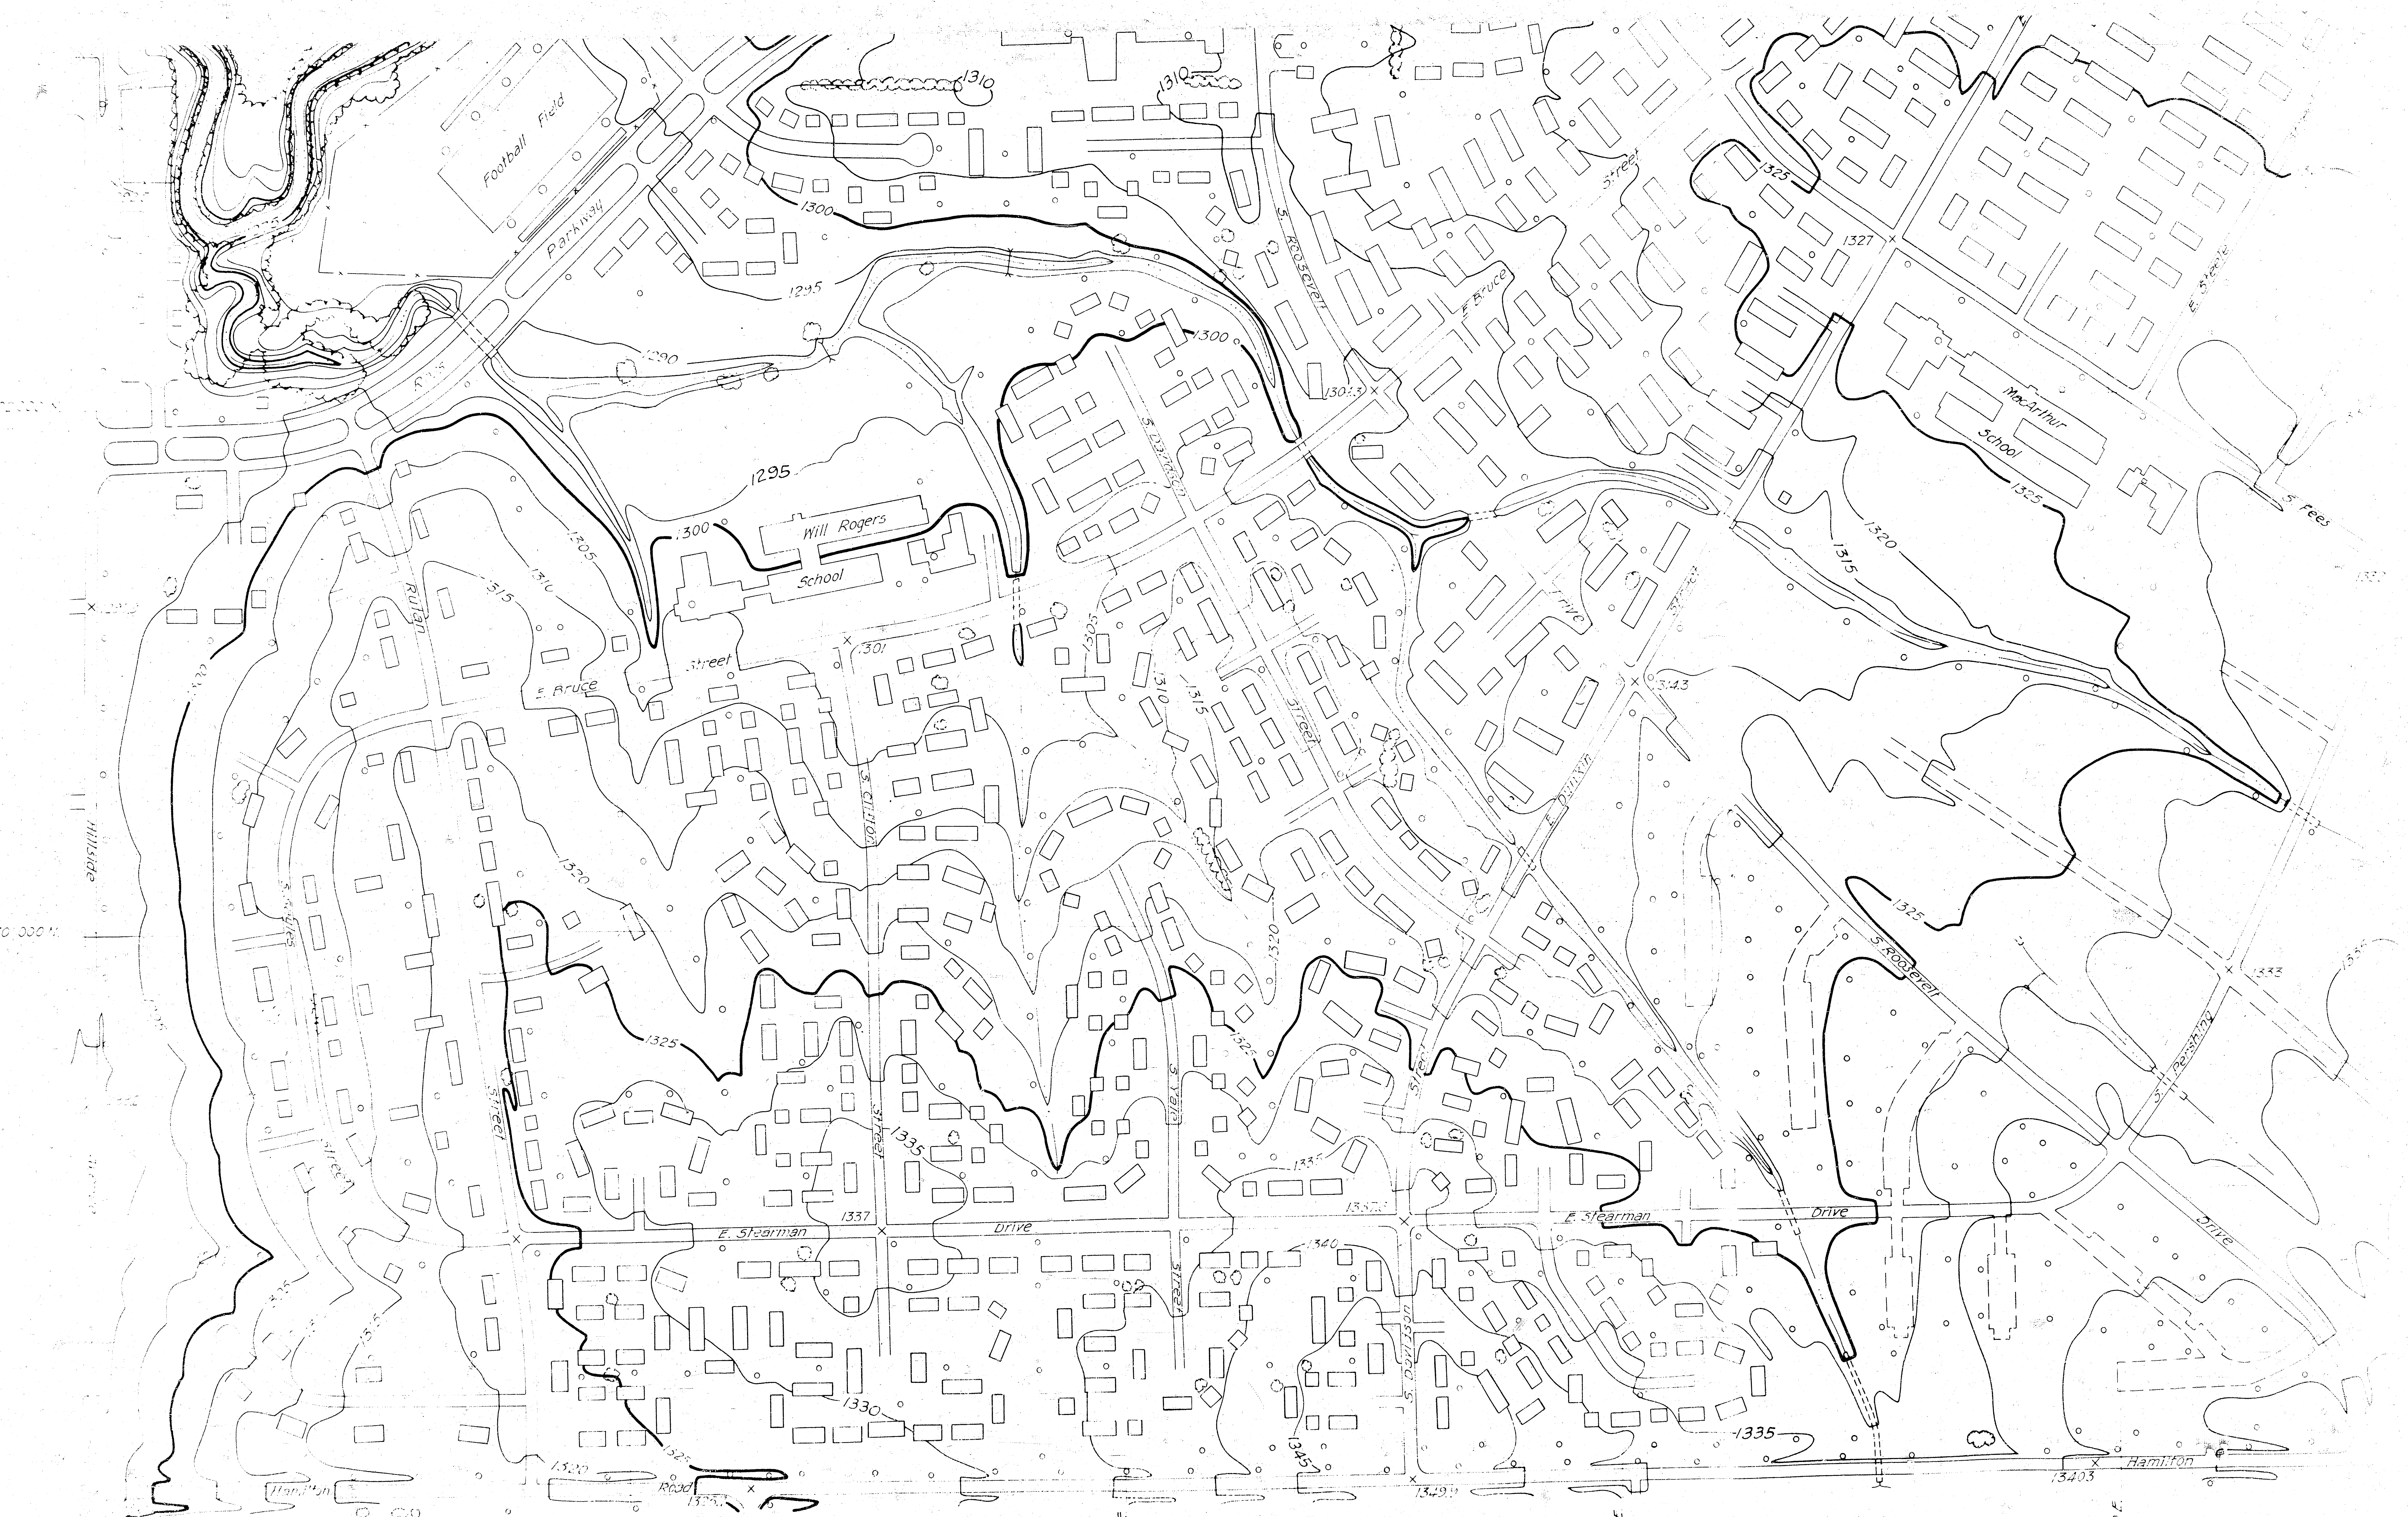








TOPOGRAPHY  
PLANEVIEW, KANSAS

SCALE: 1" = 100 FEET    CONTOUR INTERVAL: 5 FEET


NOVEMBER, 1954

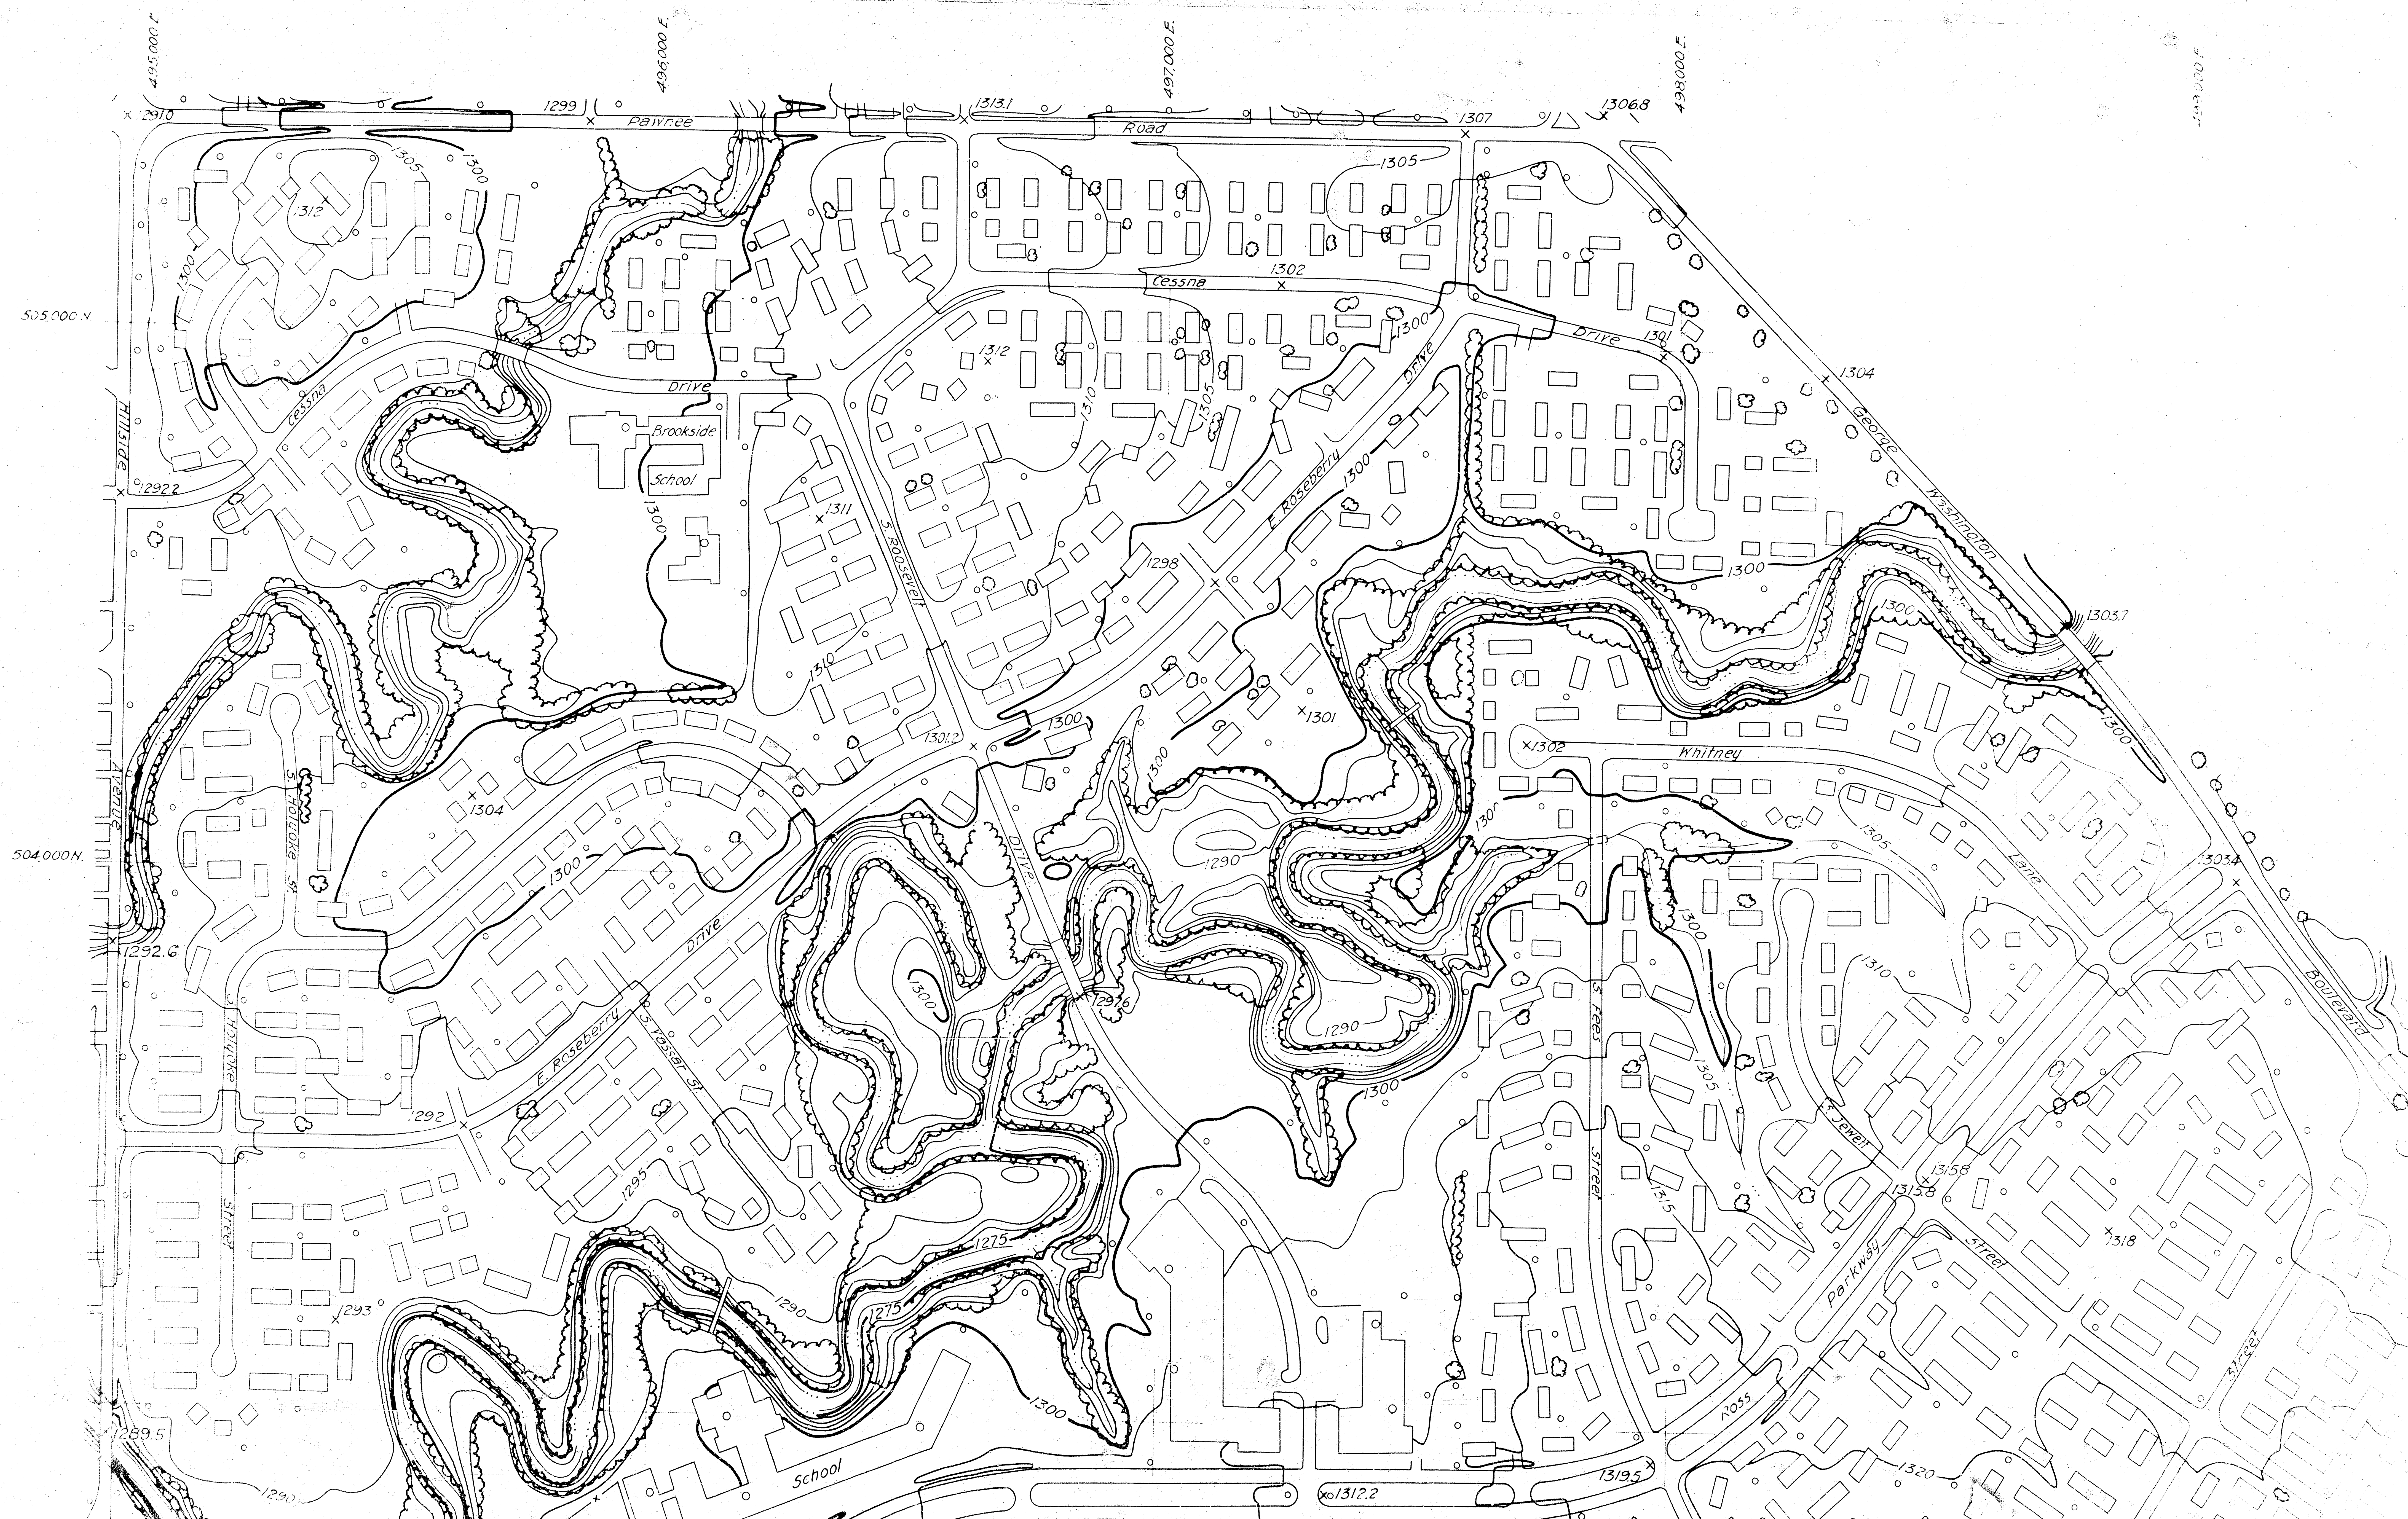

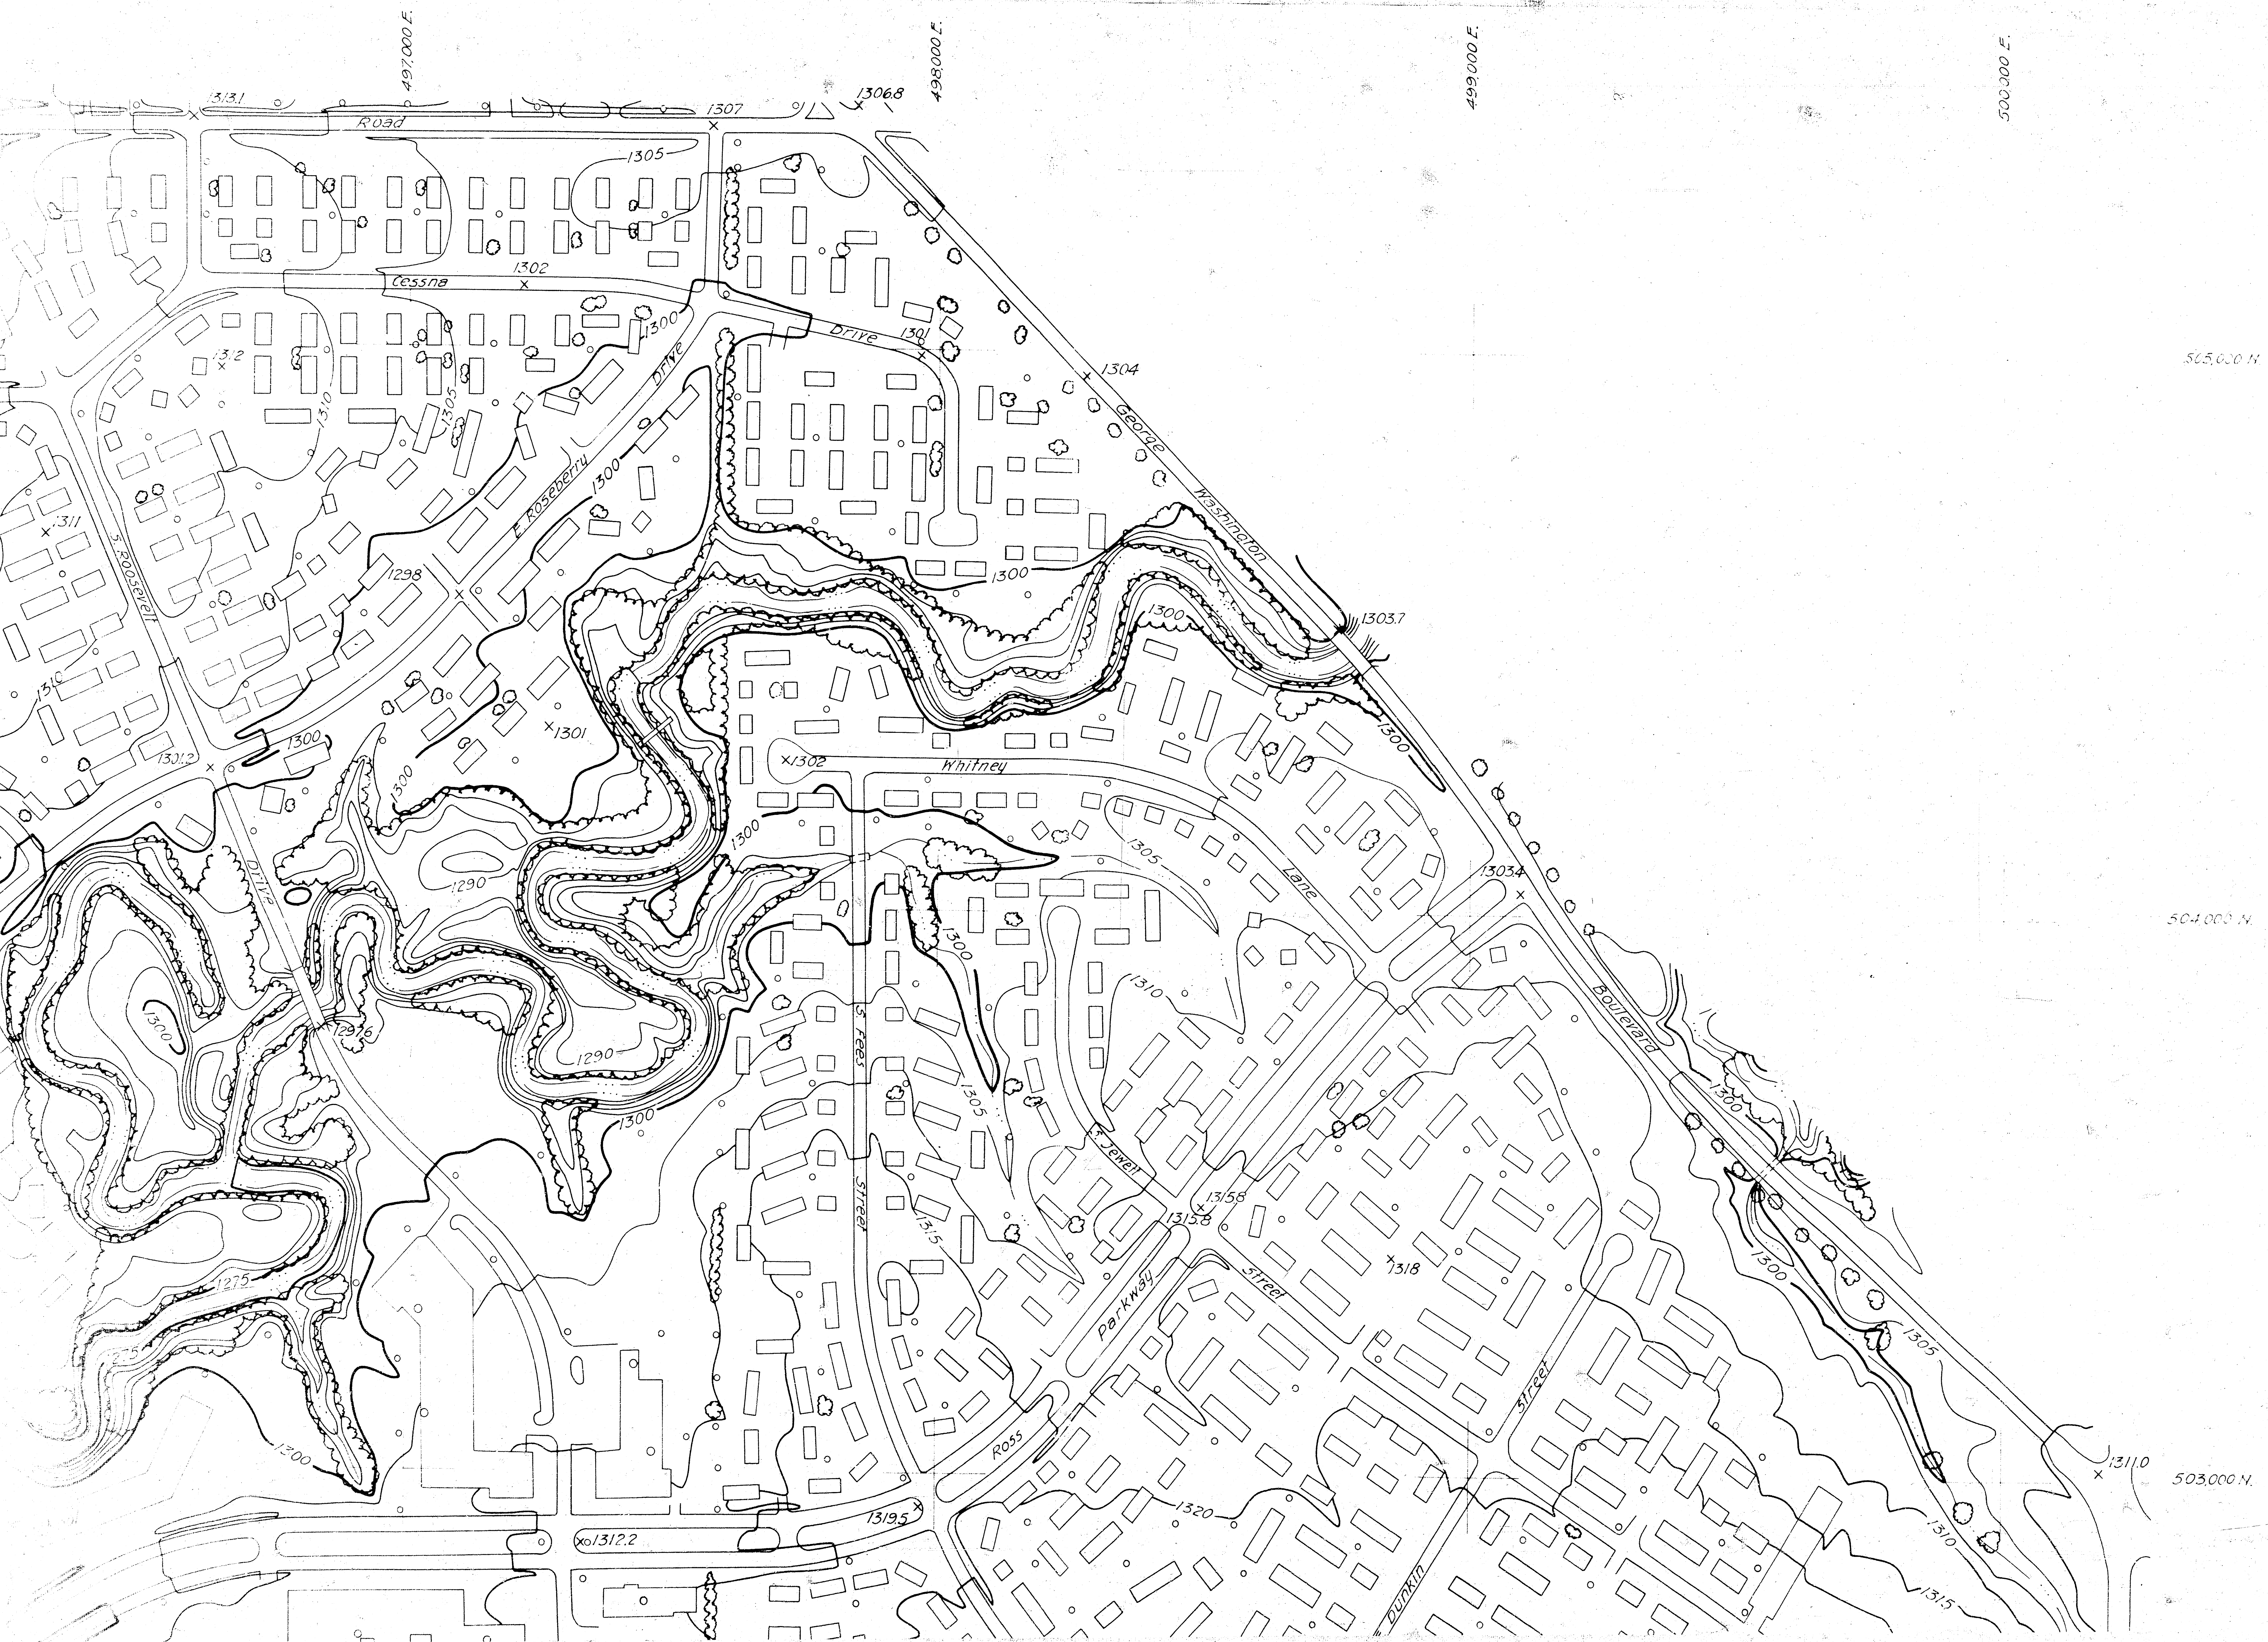

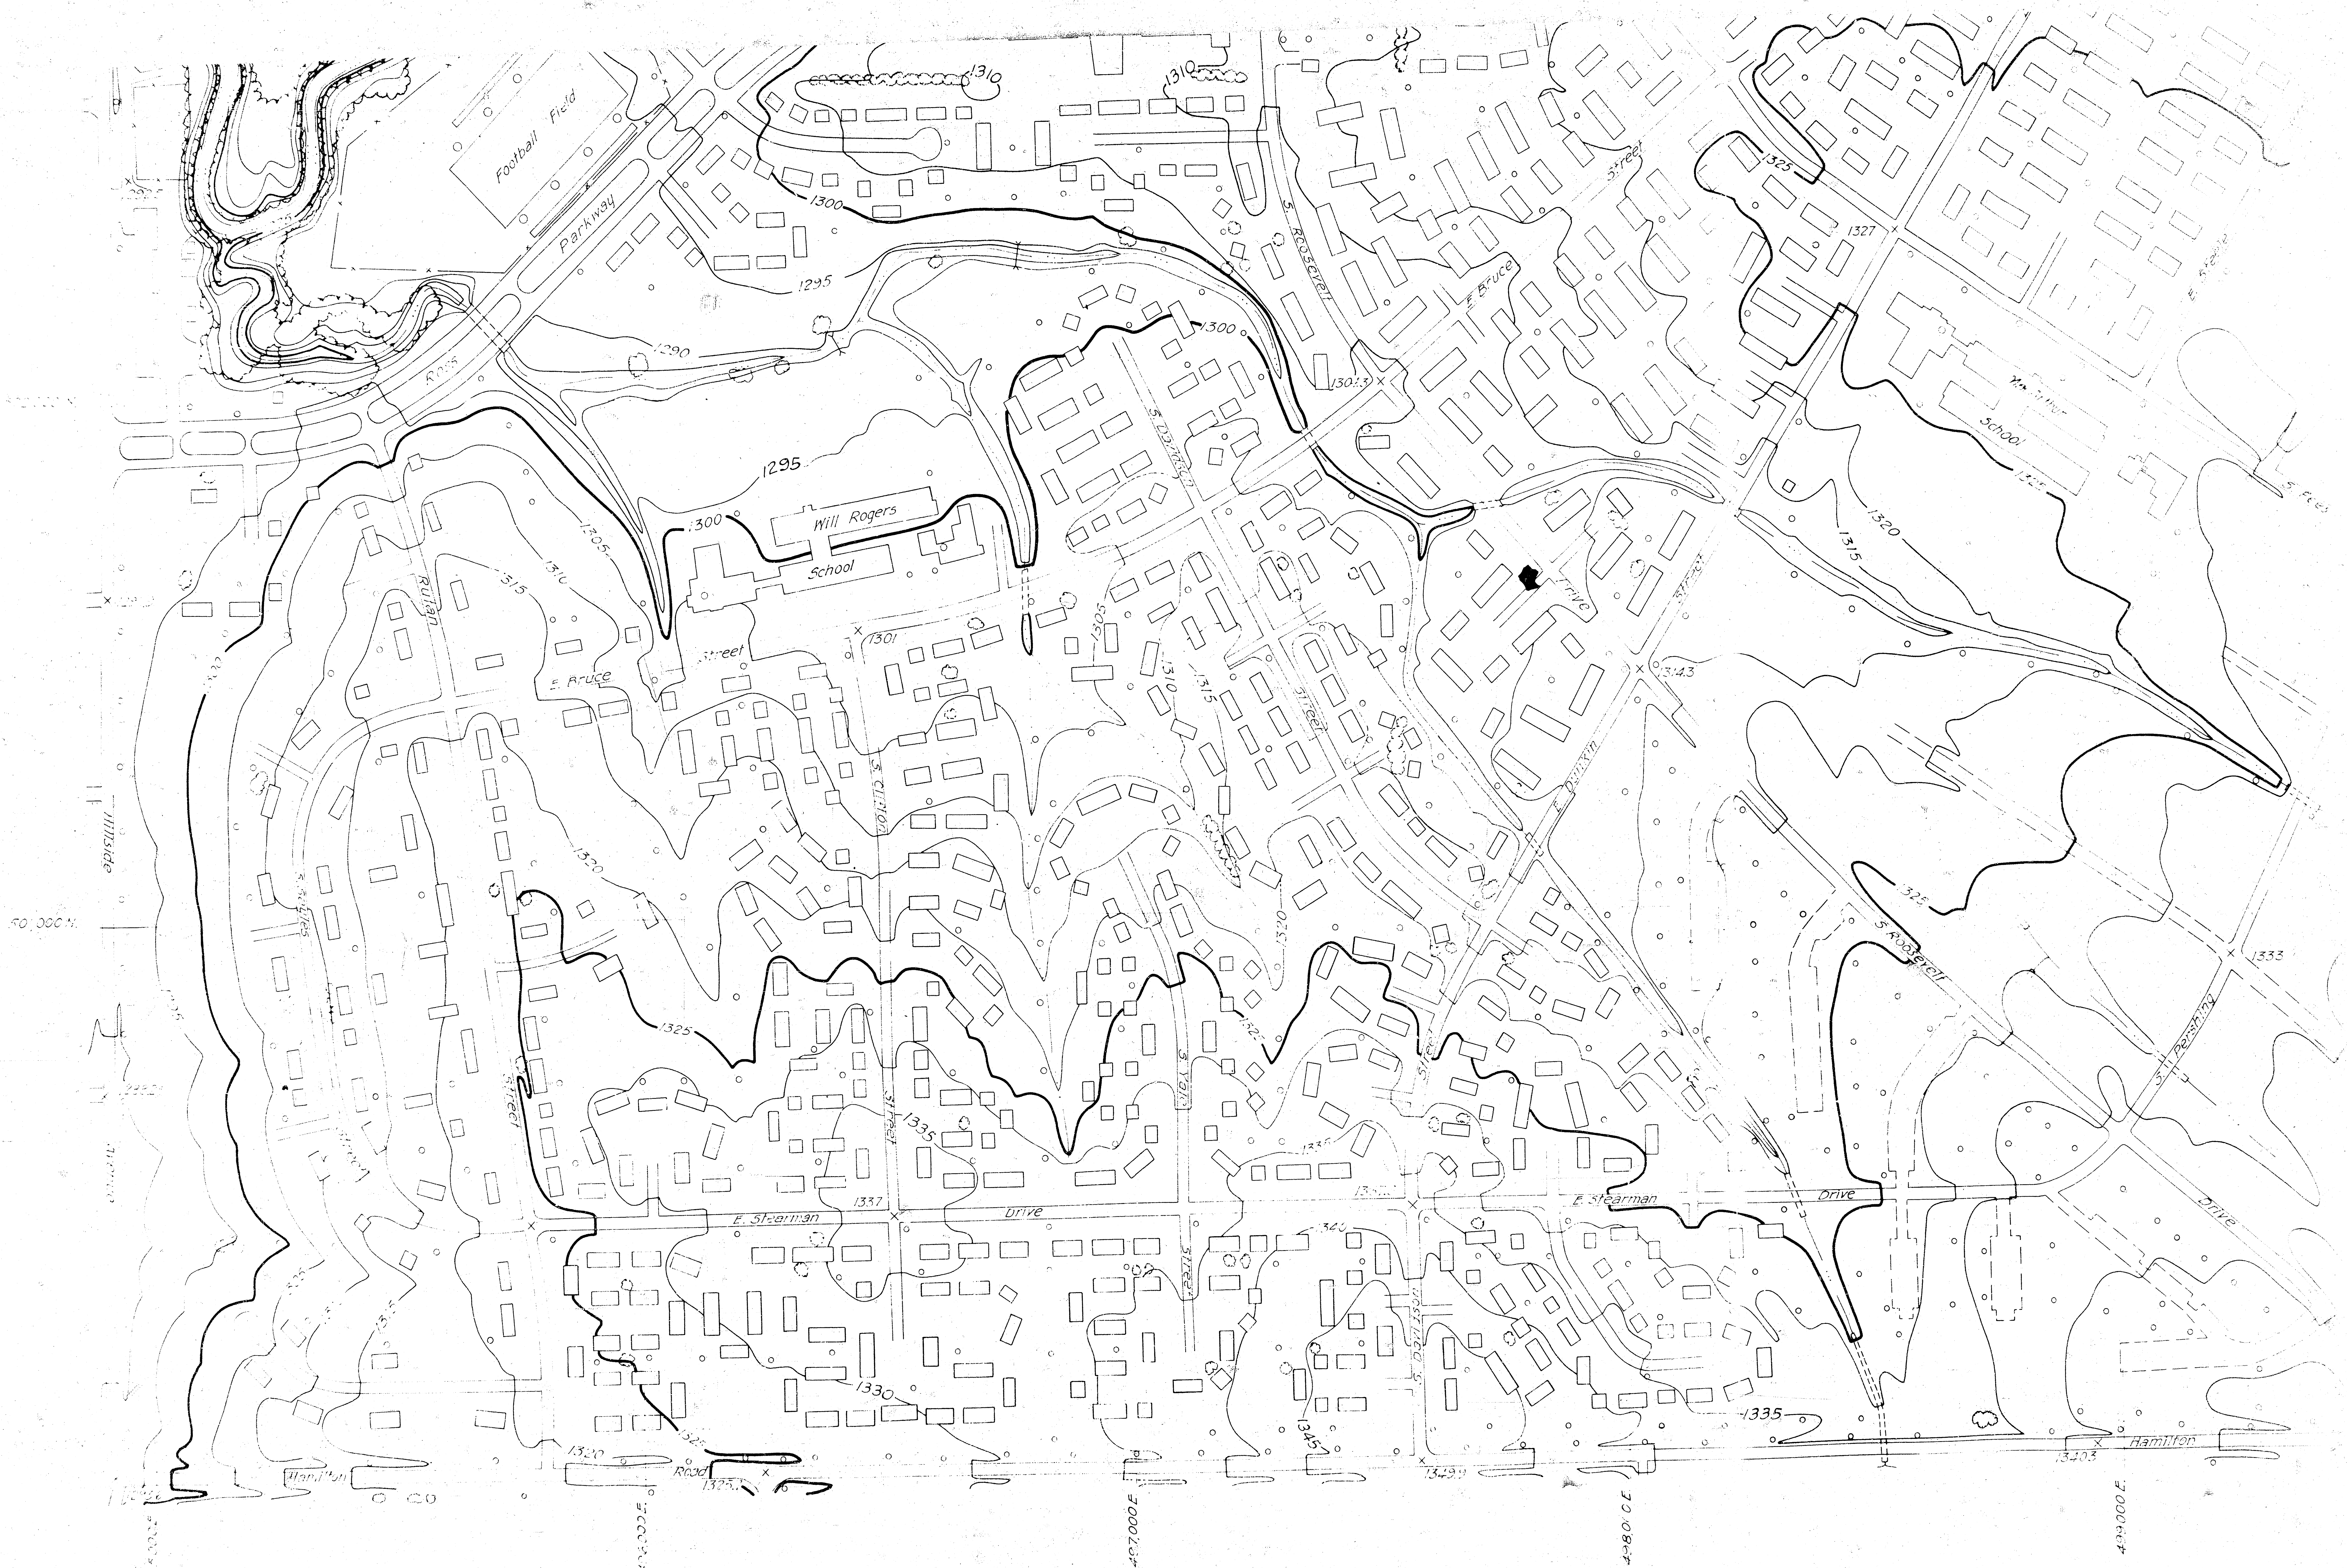



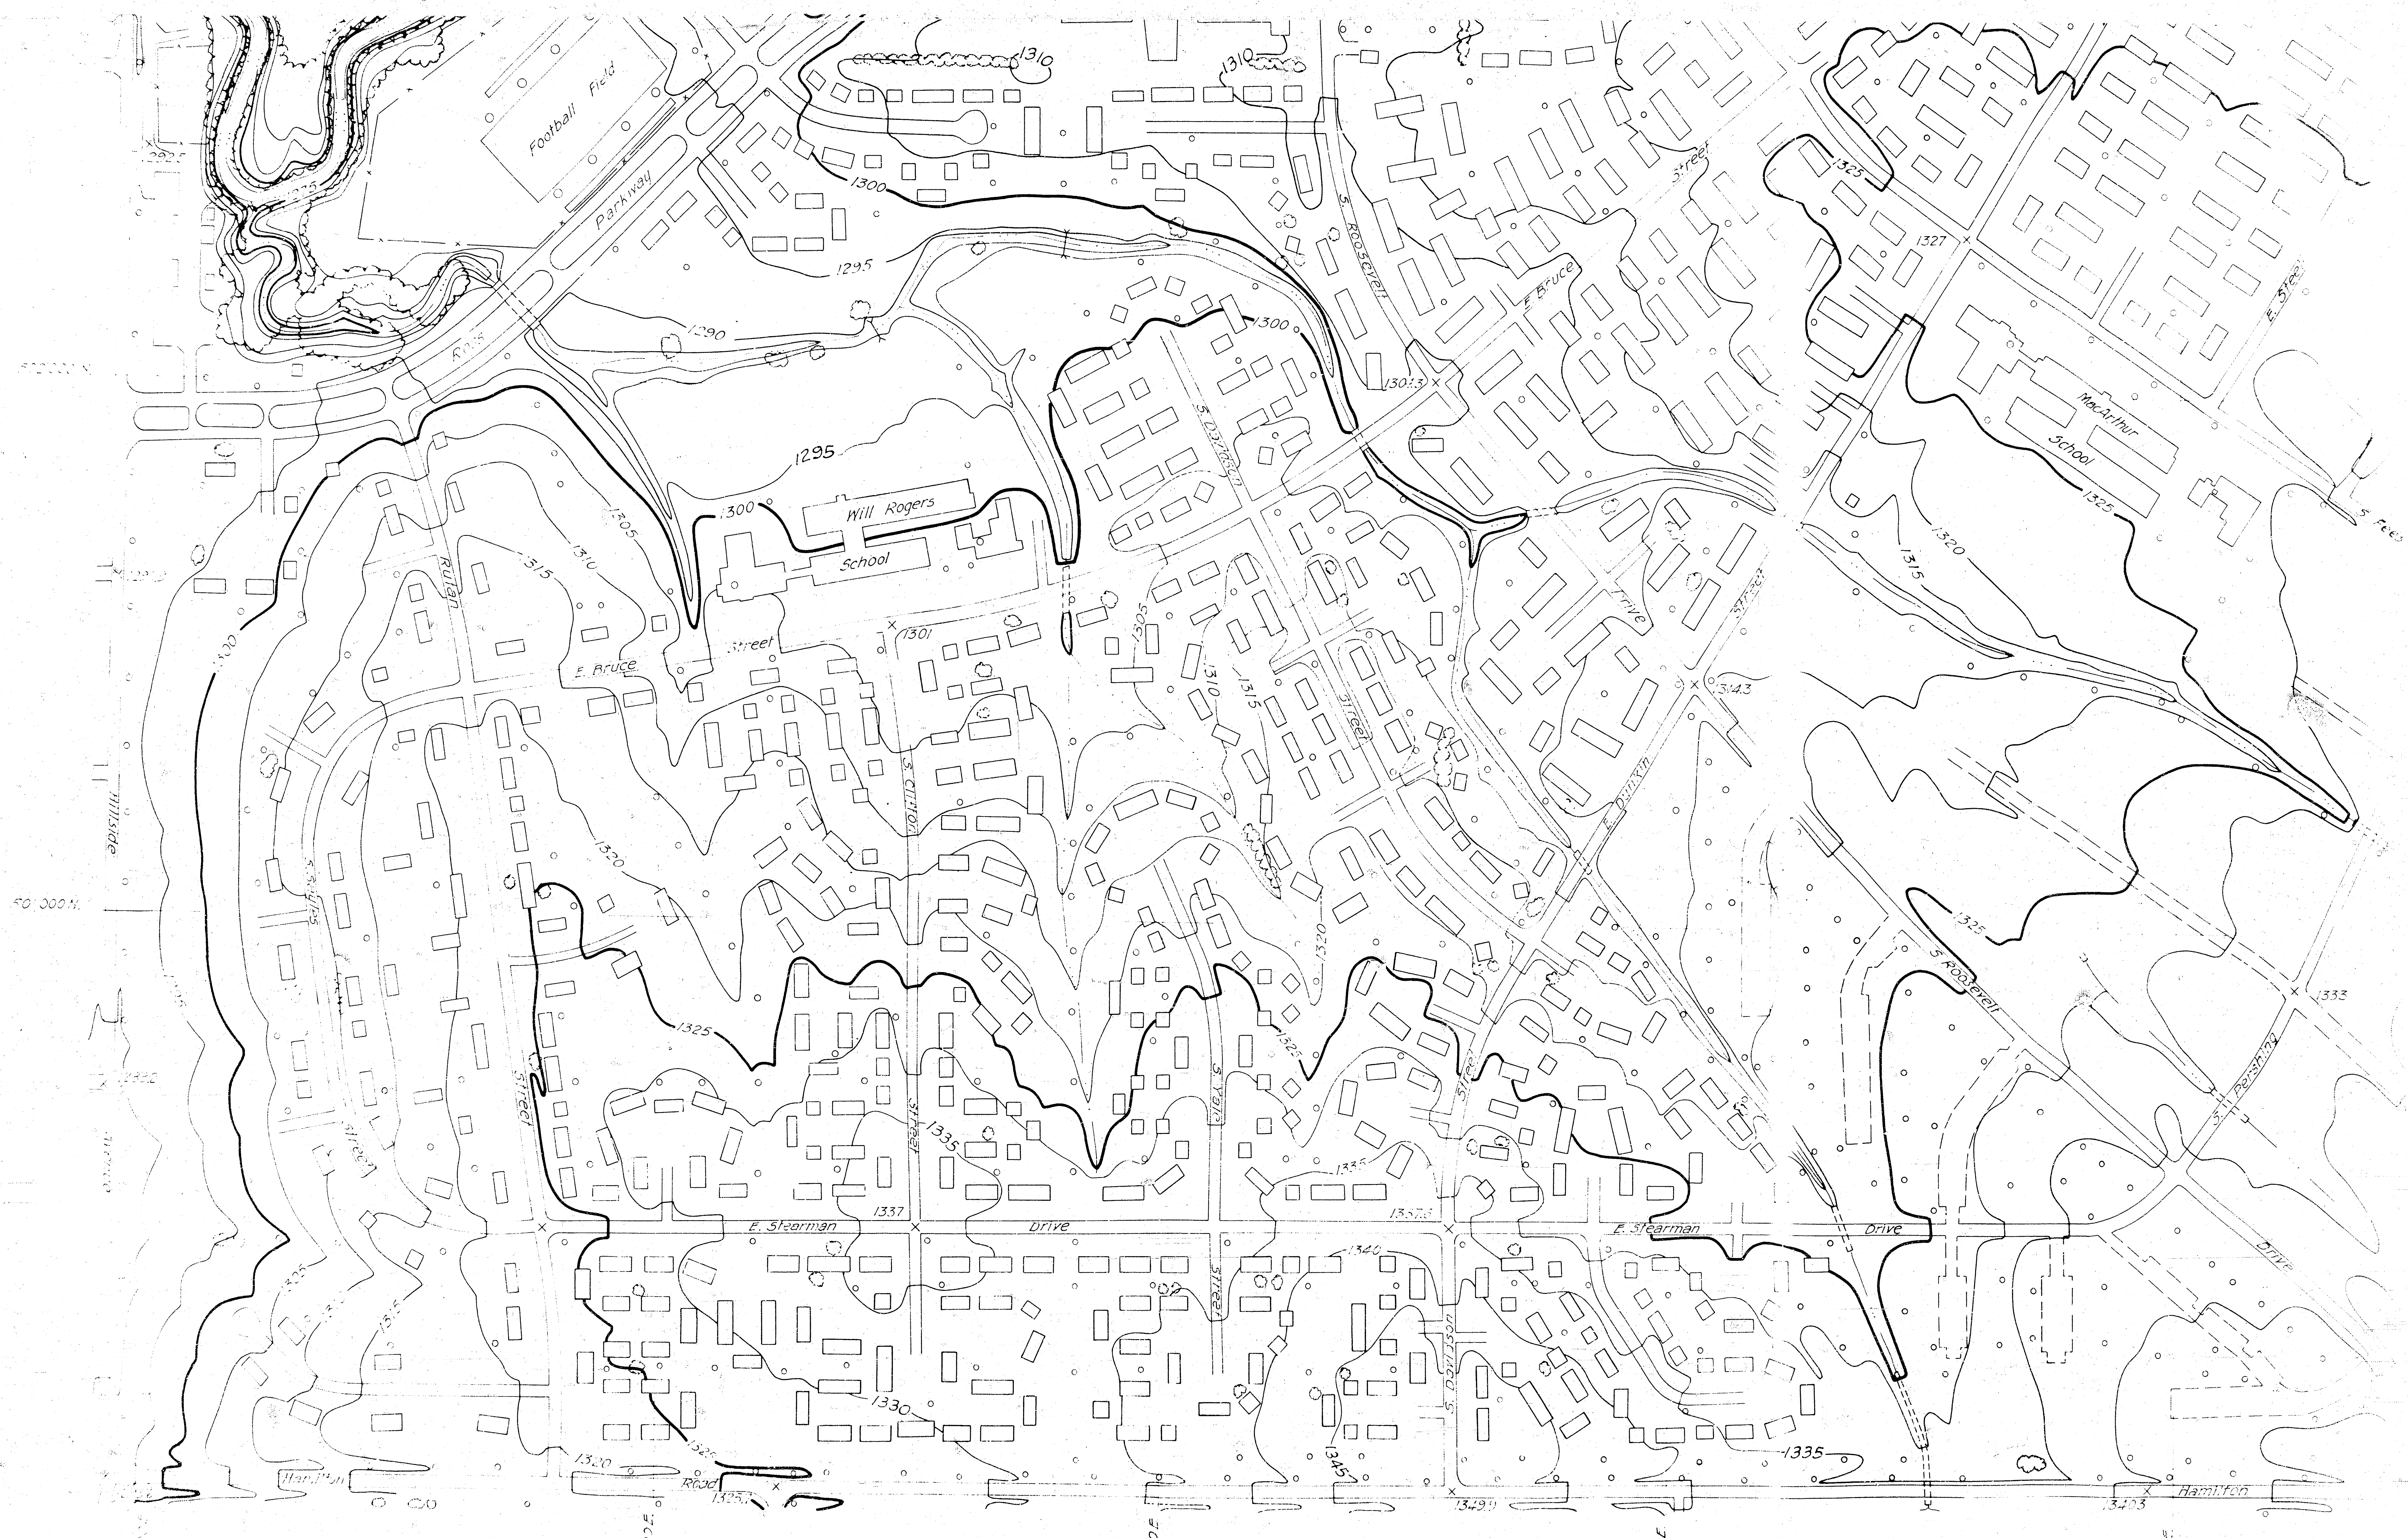



# TOPOGRAPHY

## PLANEVIEW, KANSAS

SCALE 1" = 100 FEET CONTOUR INTERVAL 5 FEET

NOVEMBER, 1954

