





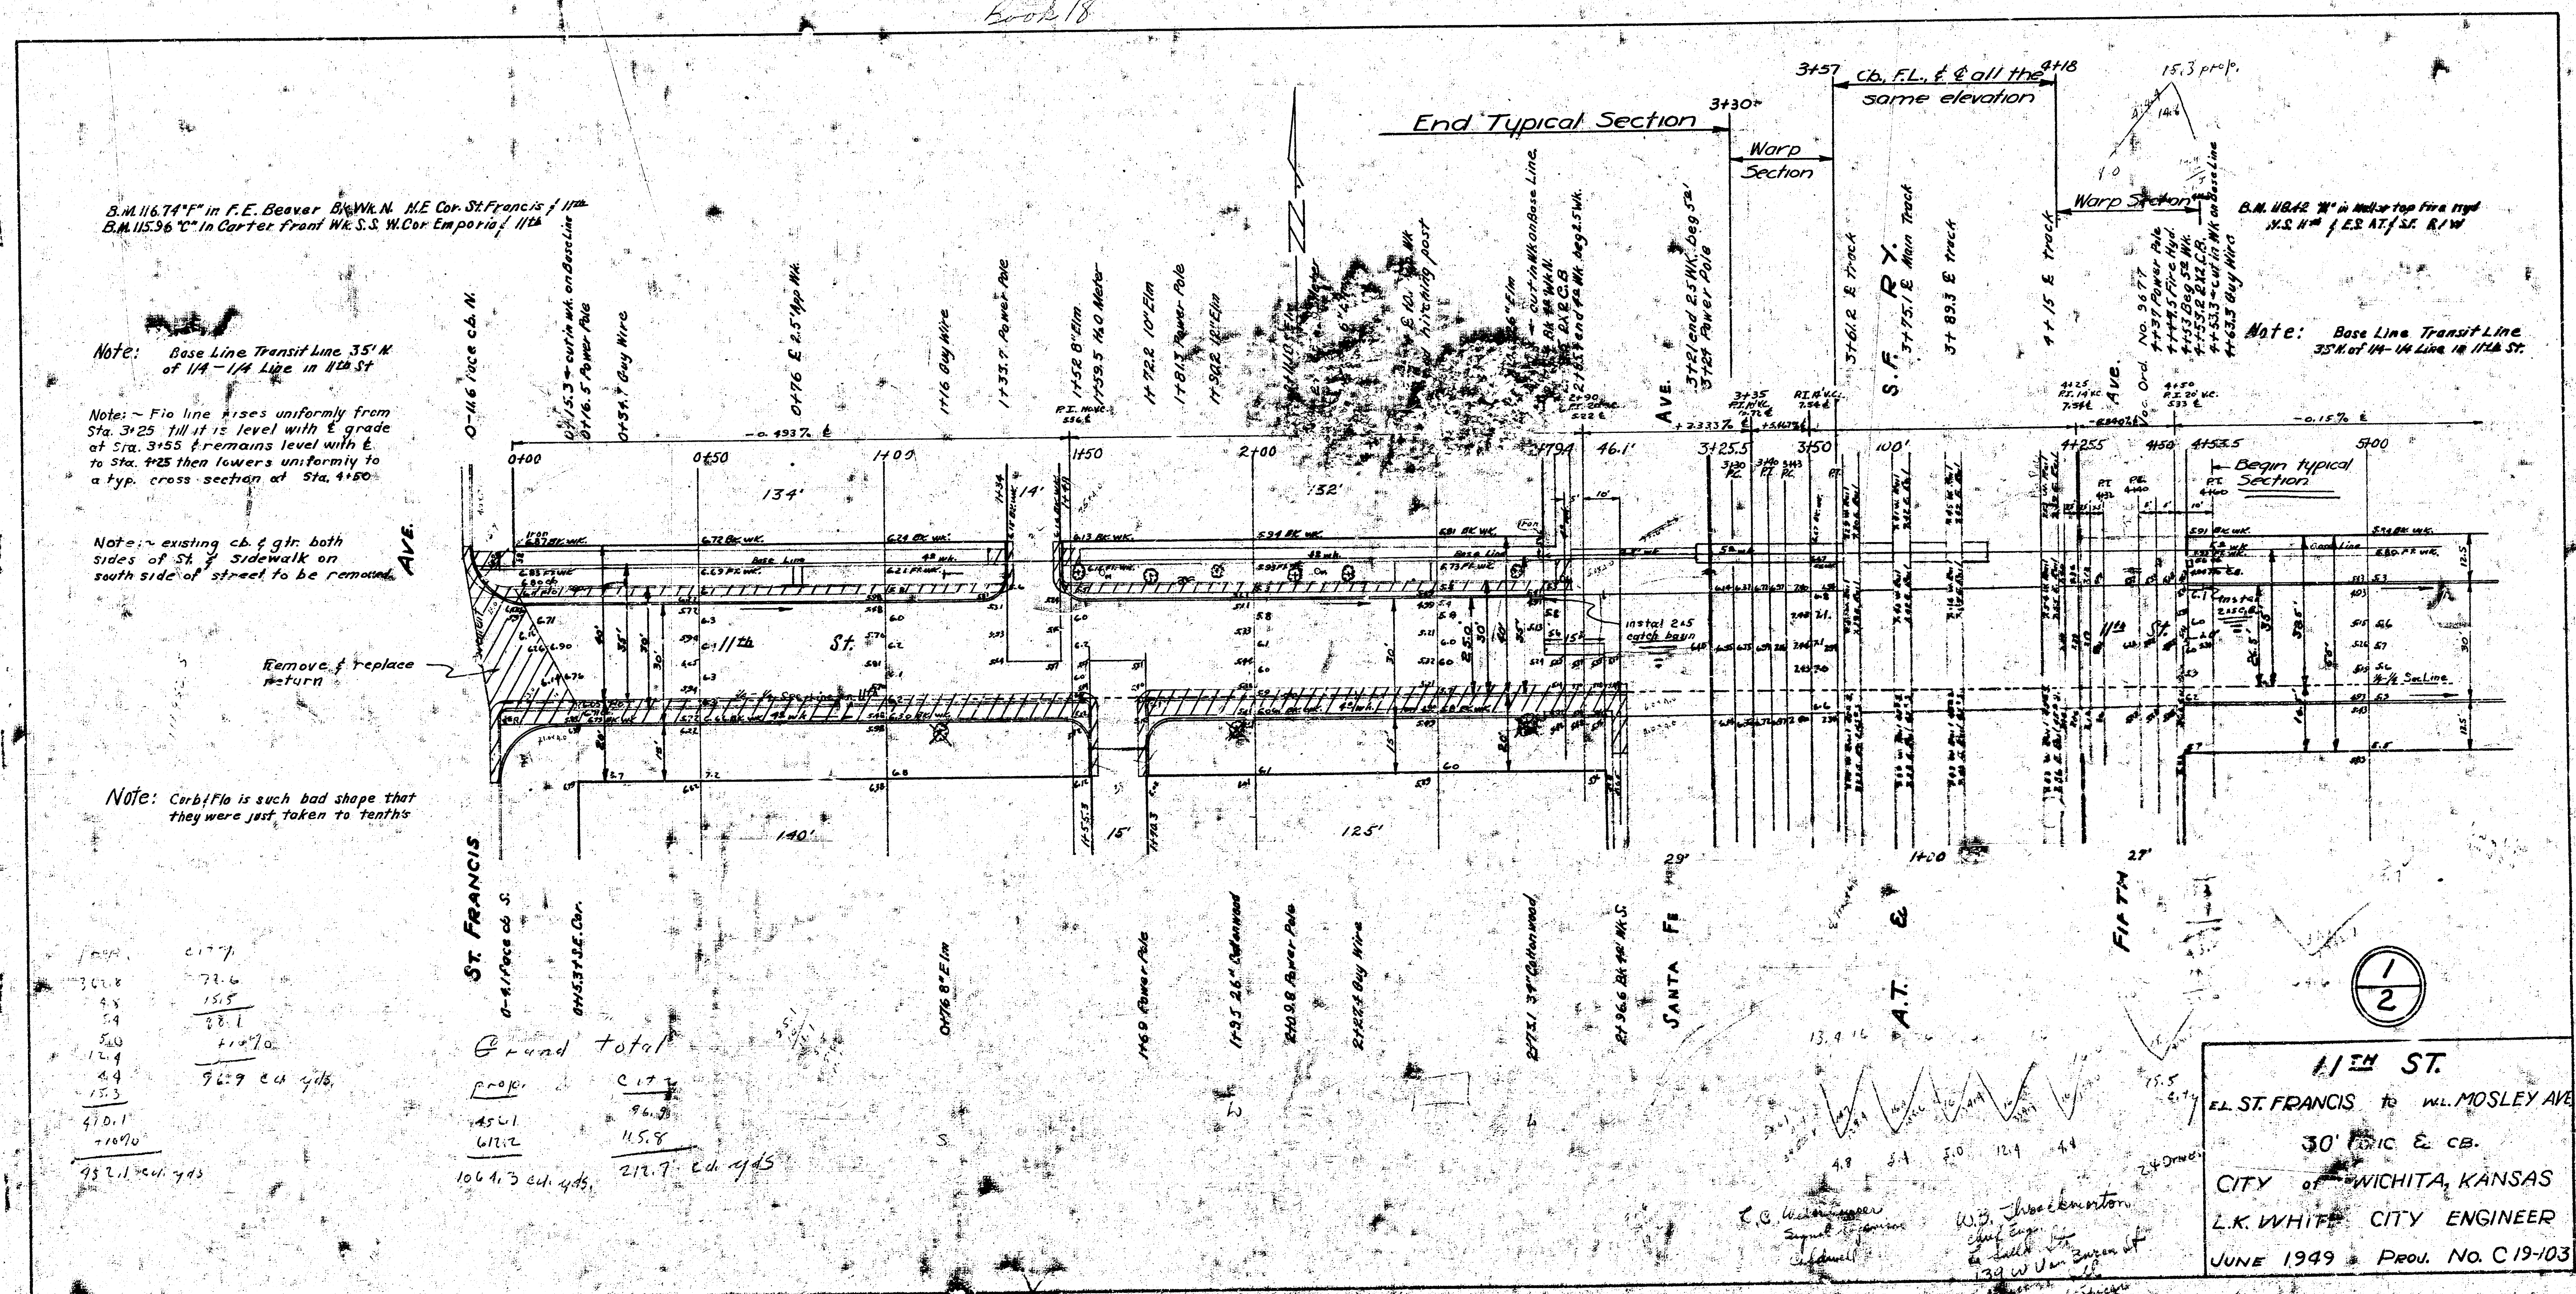

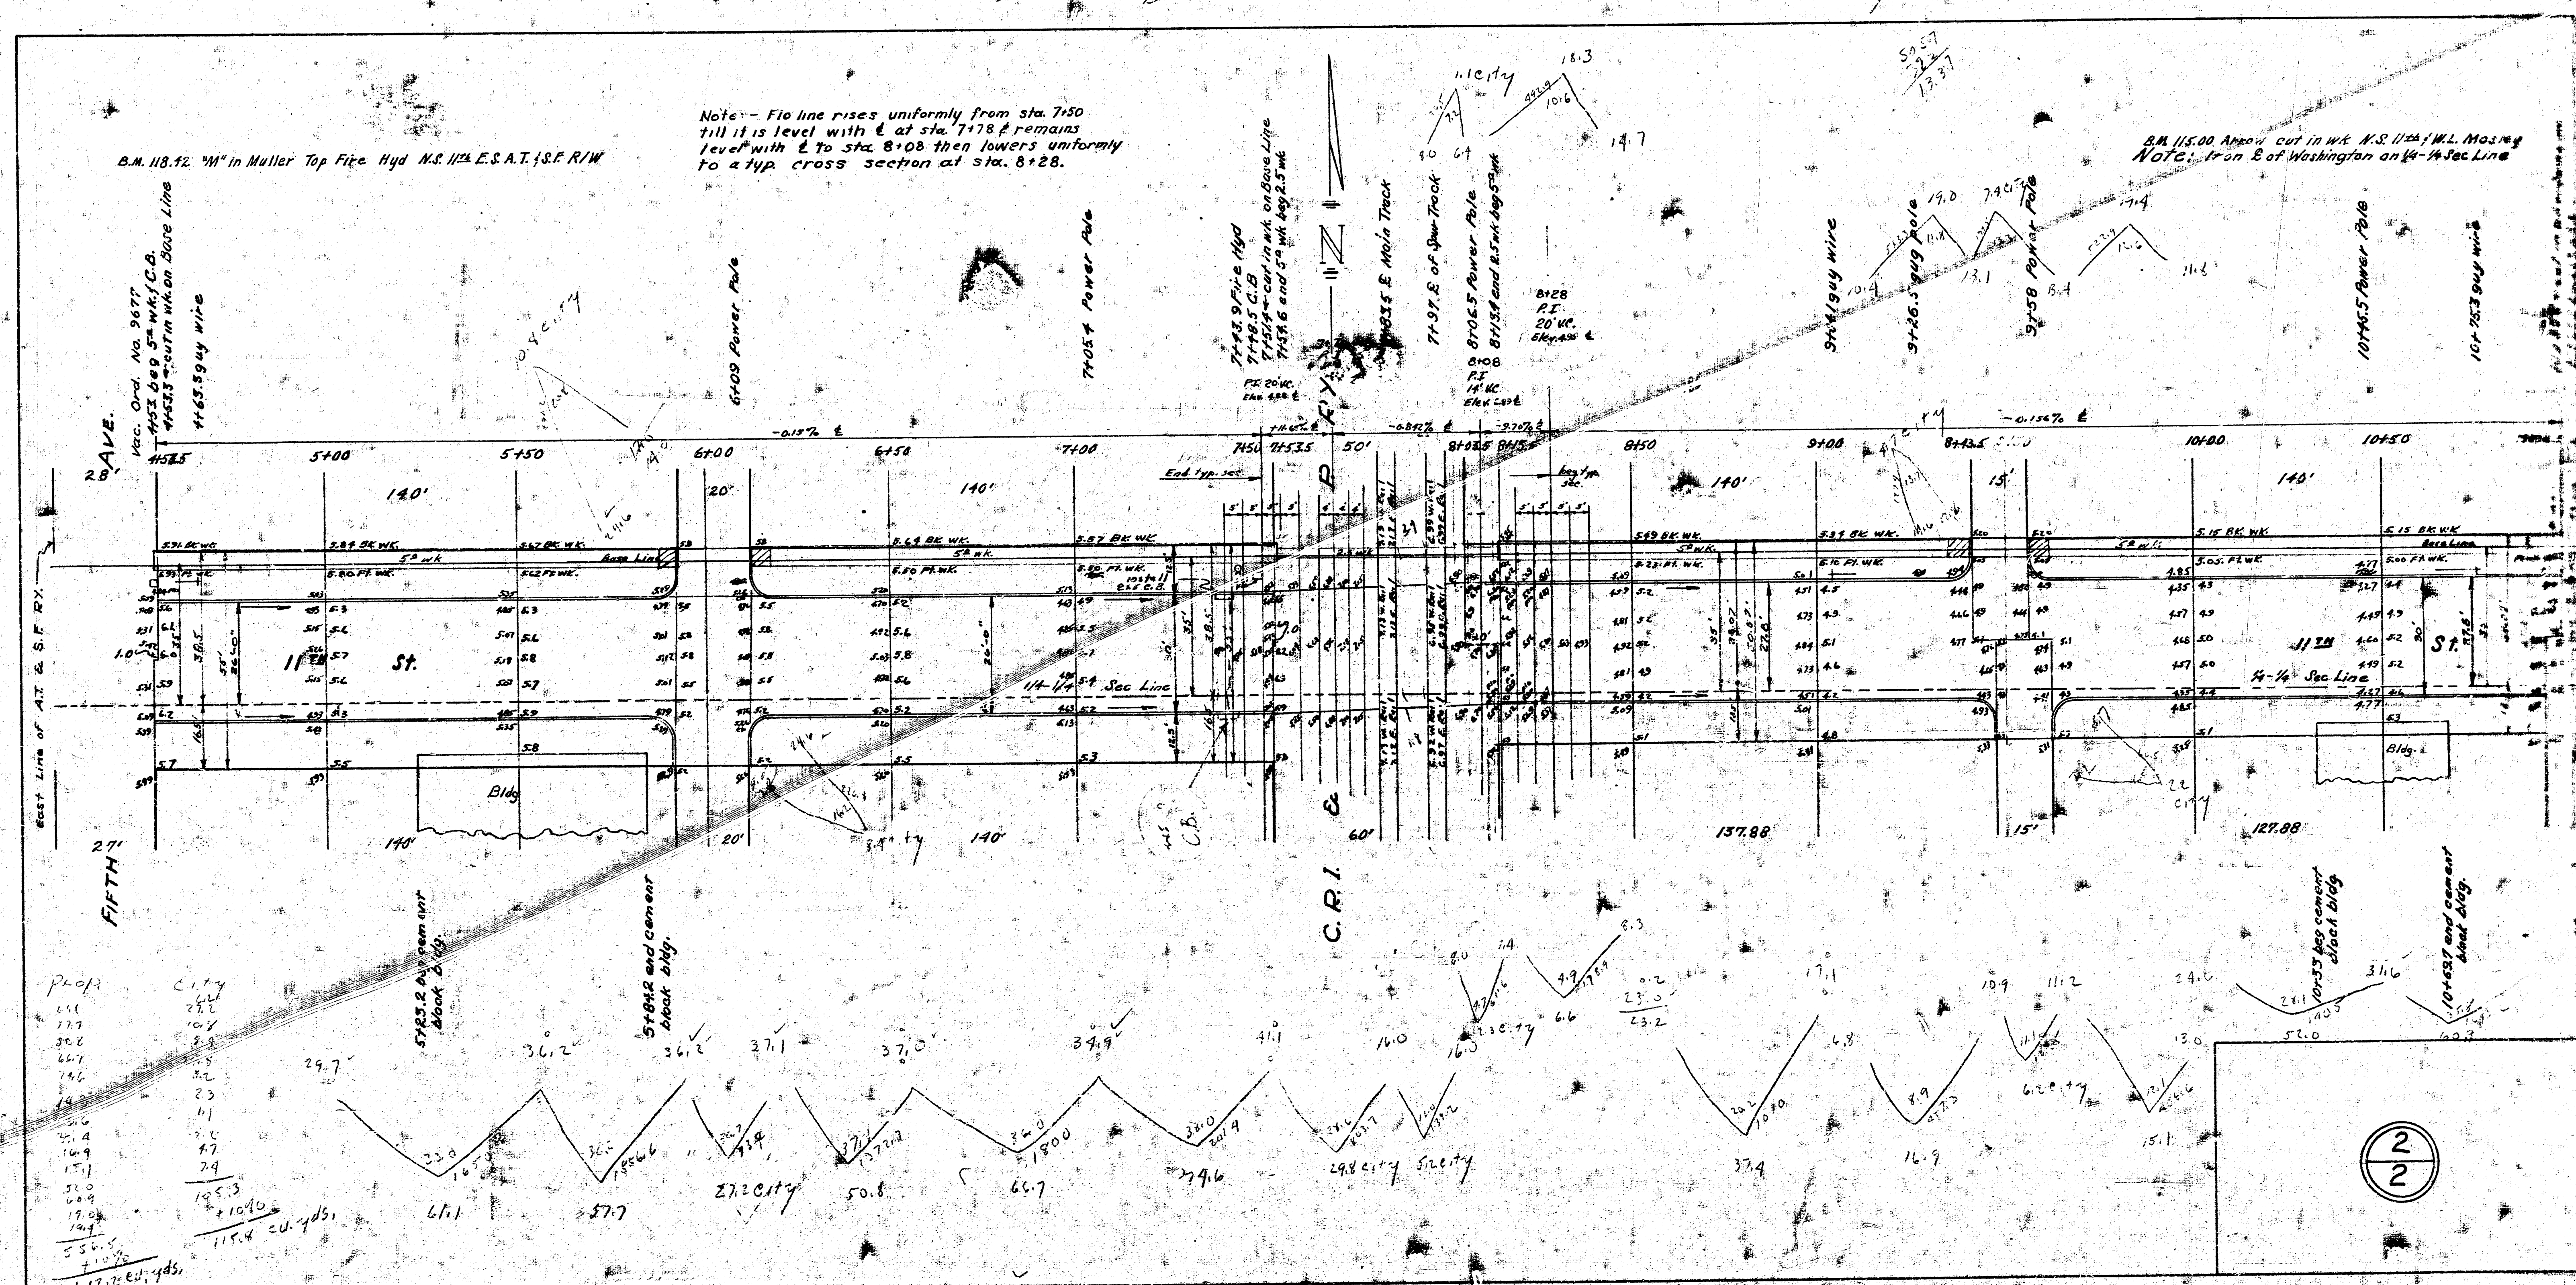

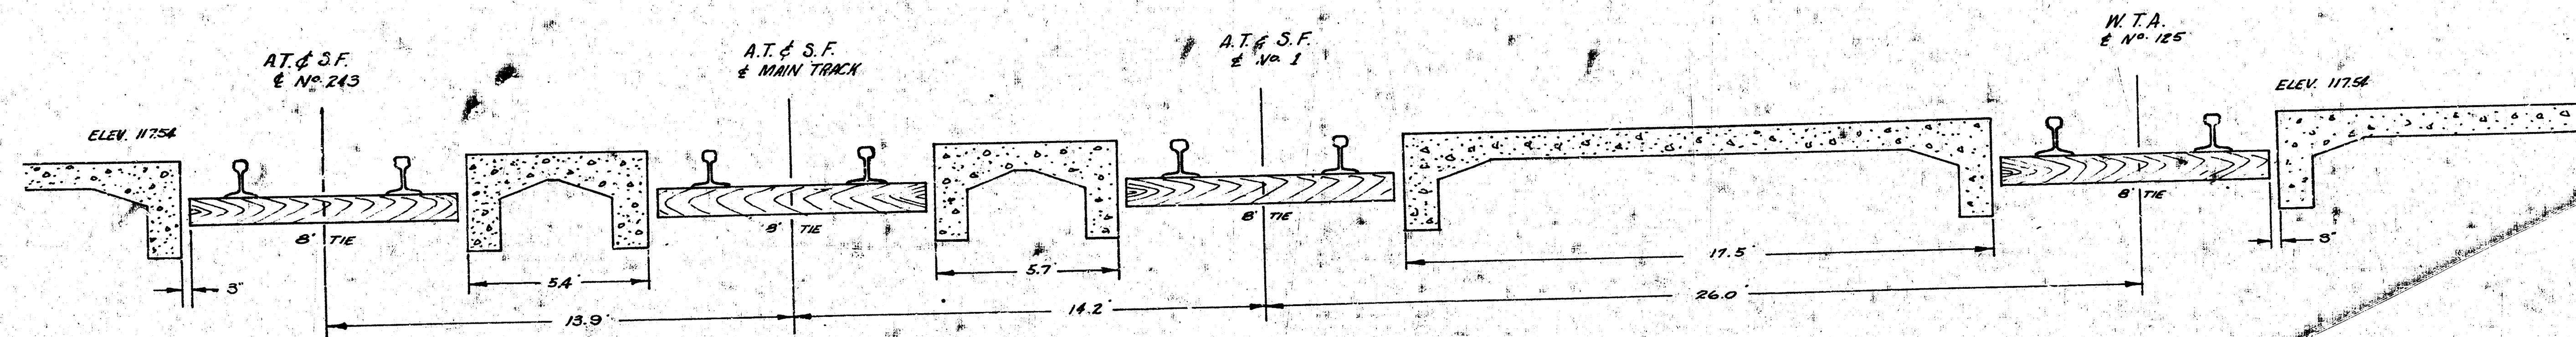

DETAIL OF SANTA FE WICHITA TERMINAL CROSSING
 SCALE 1" = 2.5'

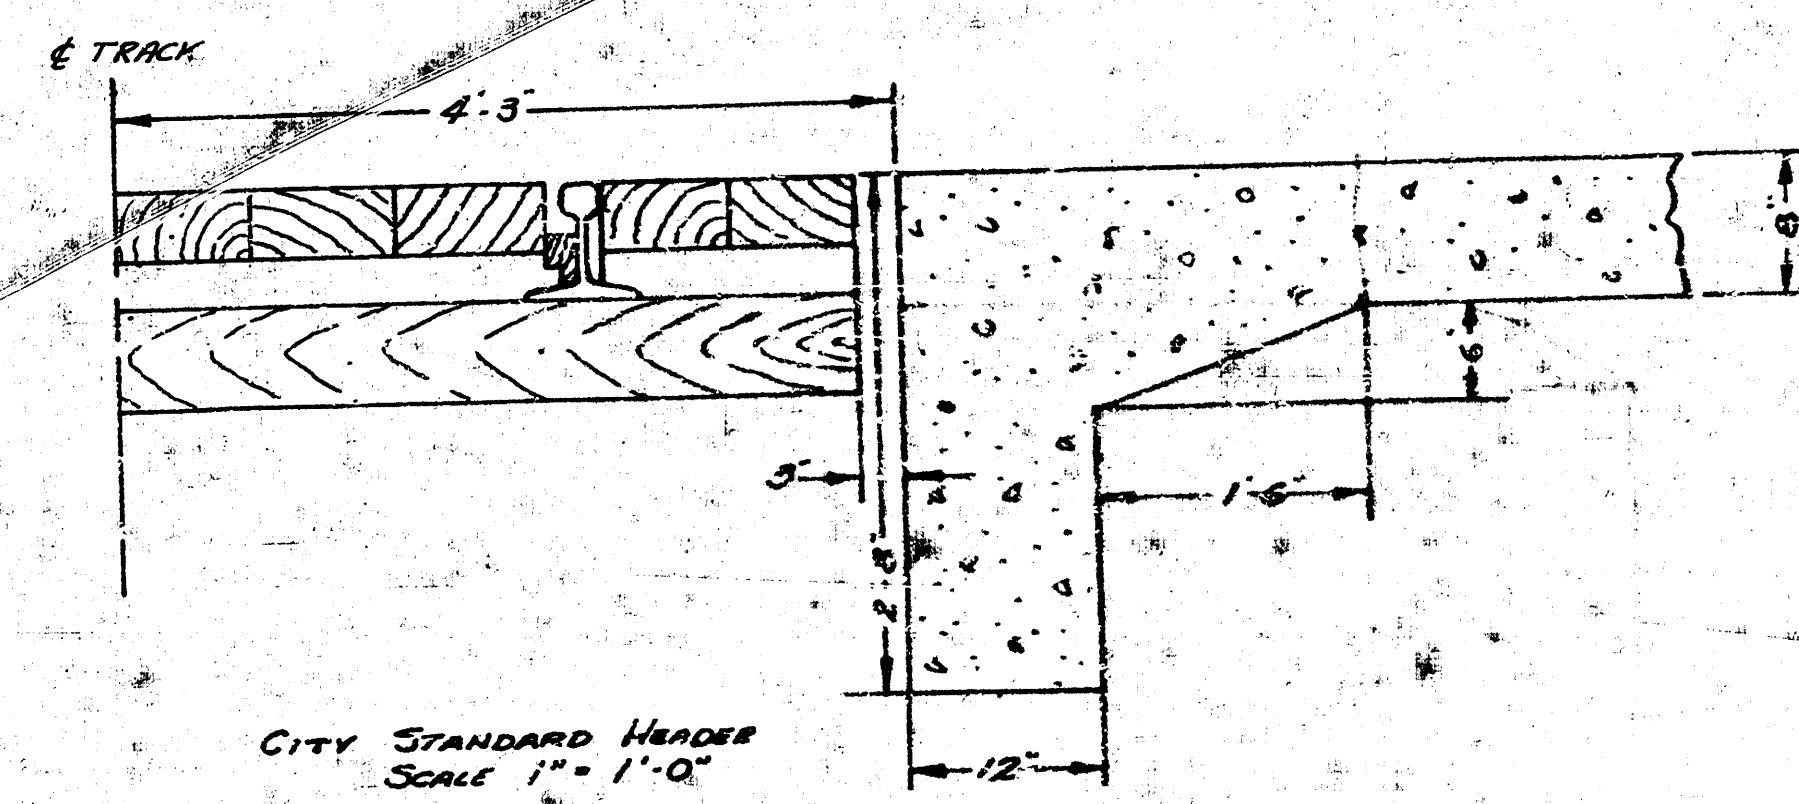

③

11TH. ST.
 E. L. ST. FRANCES TO W. L. MOSLEY
 30' CONC. & CO.
 CITY OF WICHITA, KANSAS
 L. K. WHITE CITY ENGINEER
 JUNE 1949 PROJ. C-19-103