



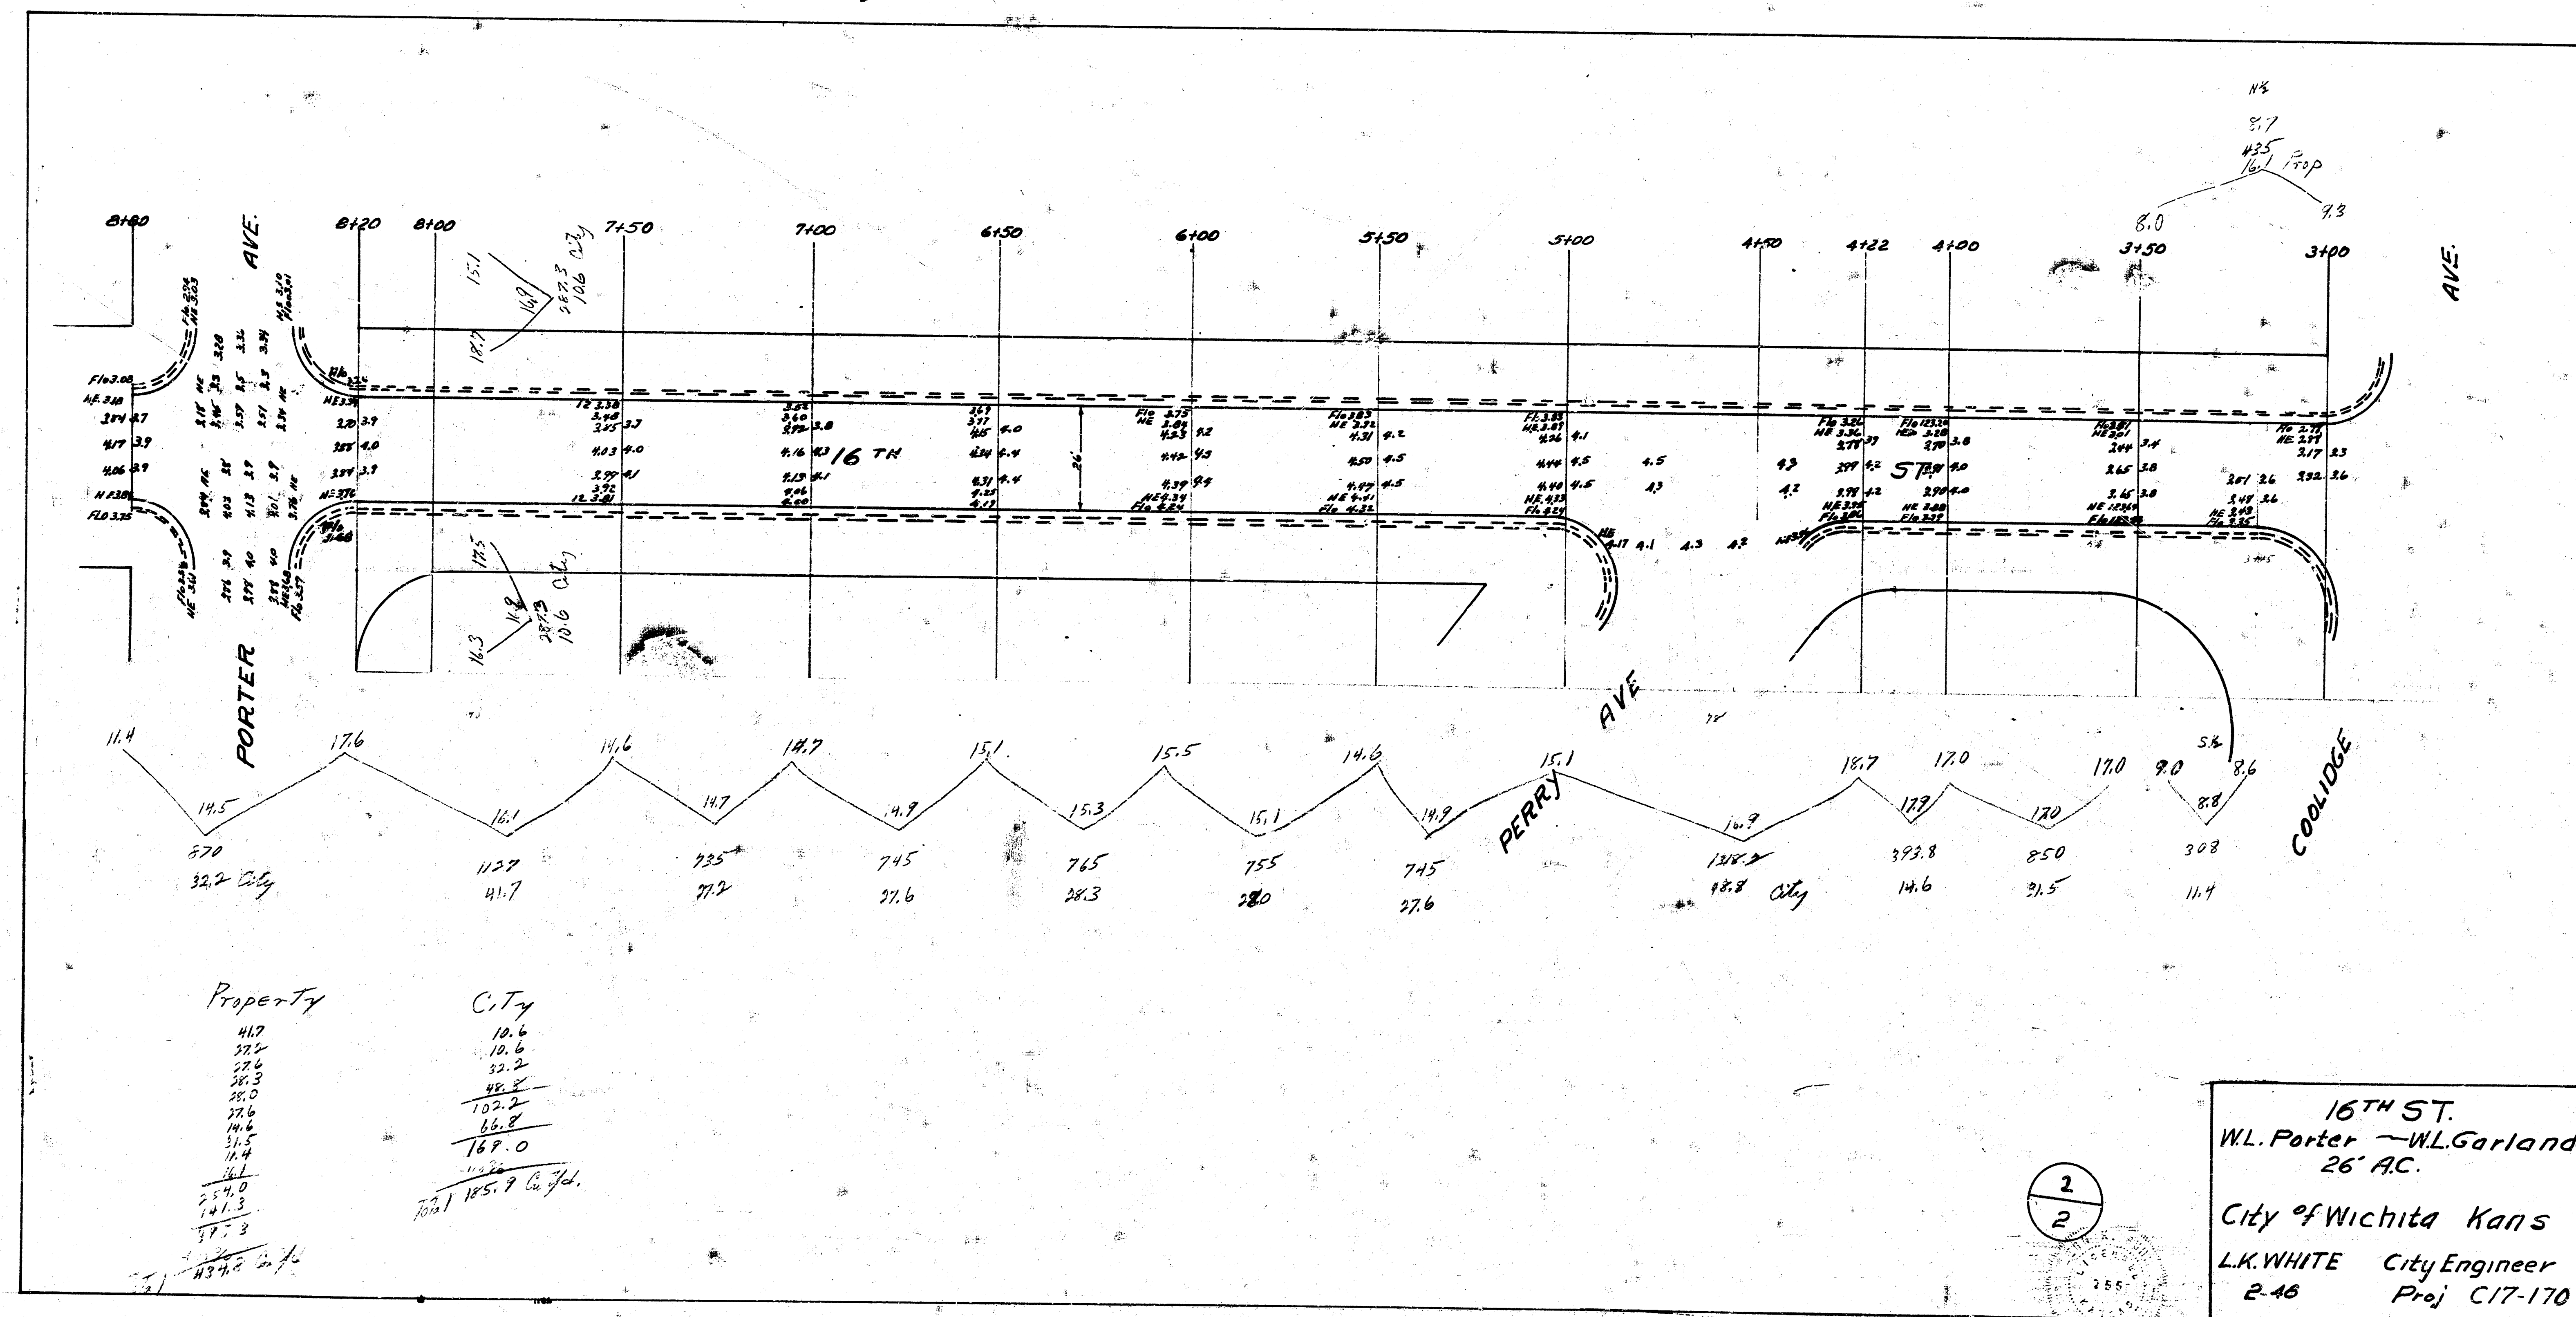

BK 44 JY

BM. 120.92 "A" IN PATCHIE N. CB. 16TH ST. EL. GARLAND.

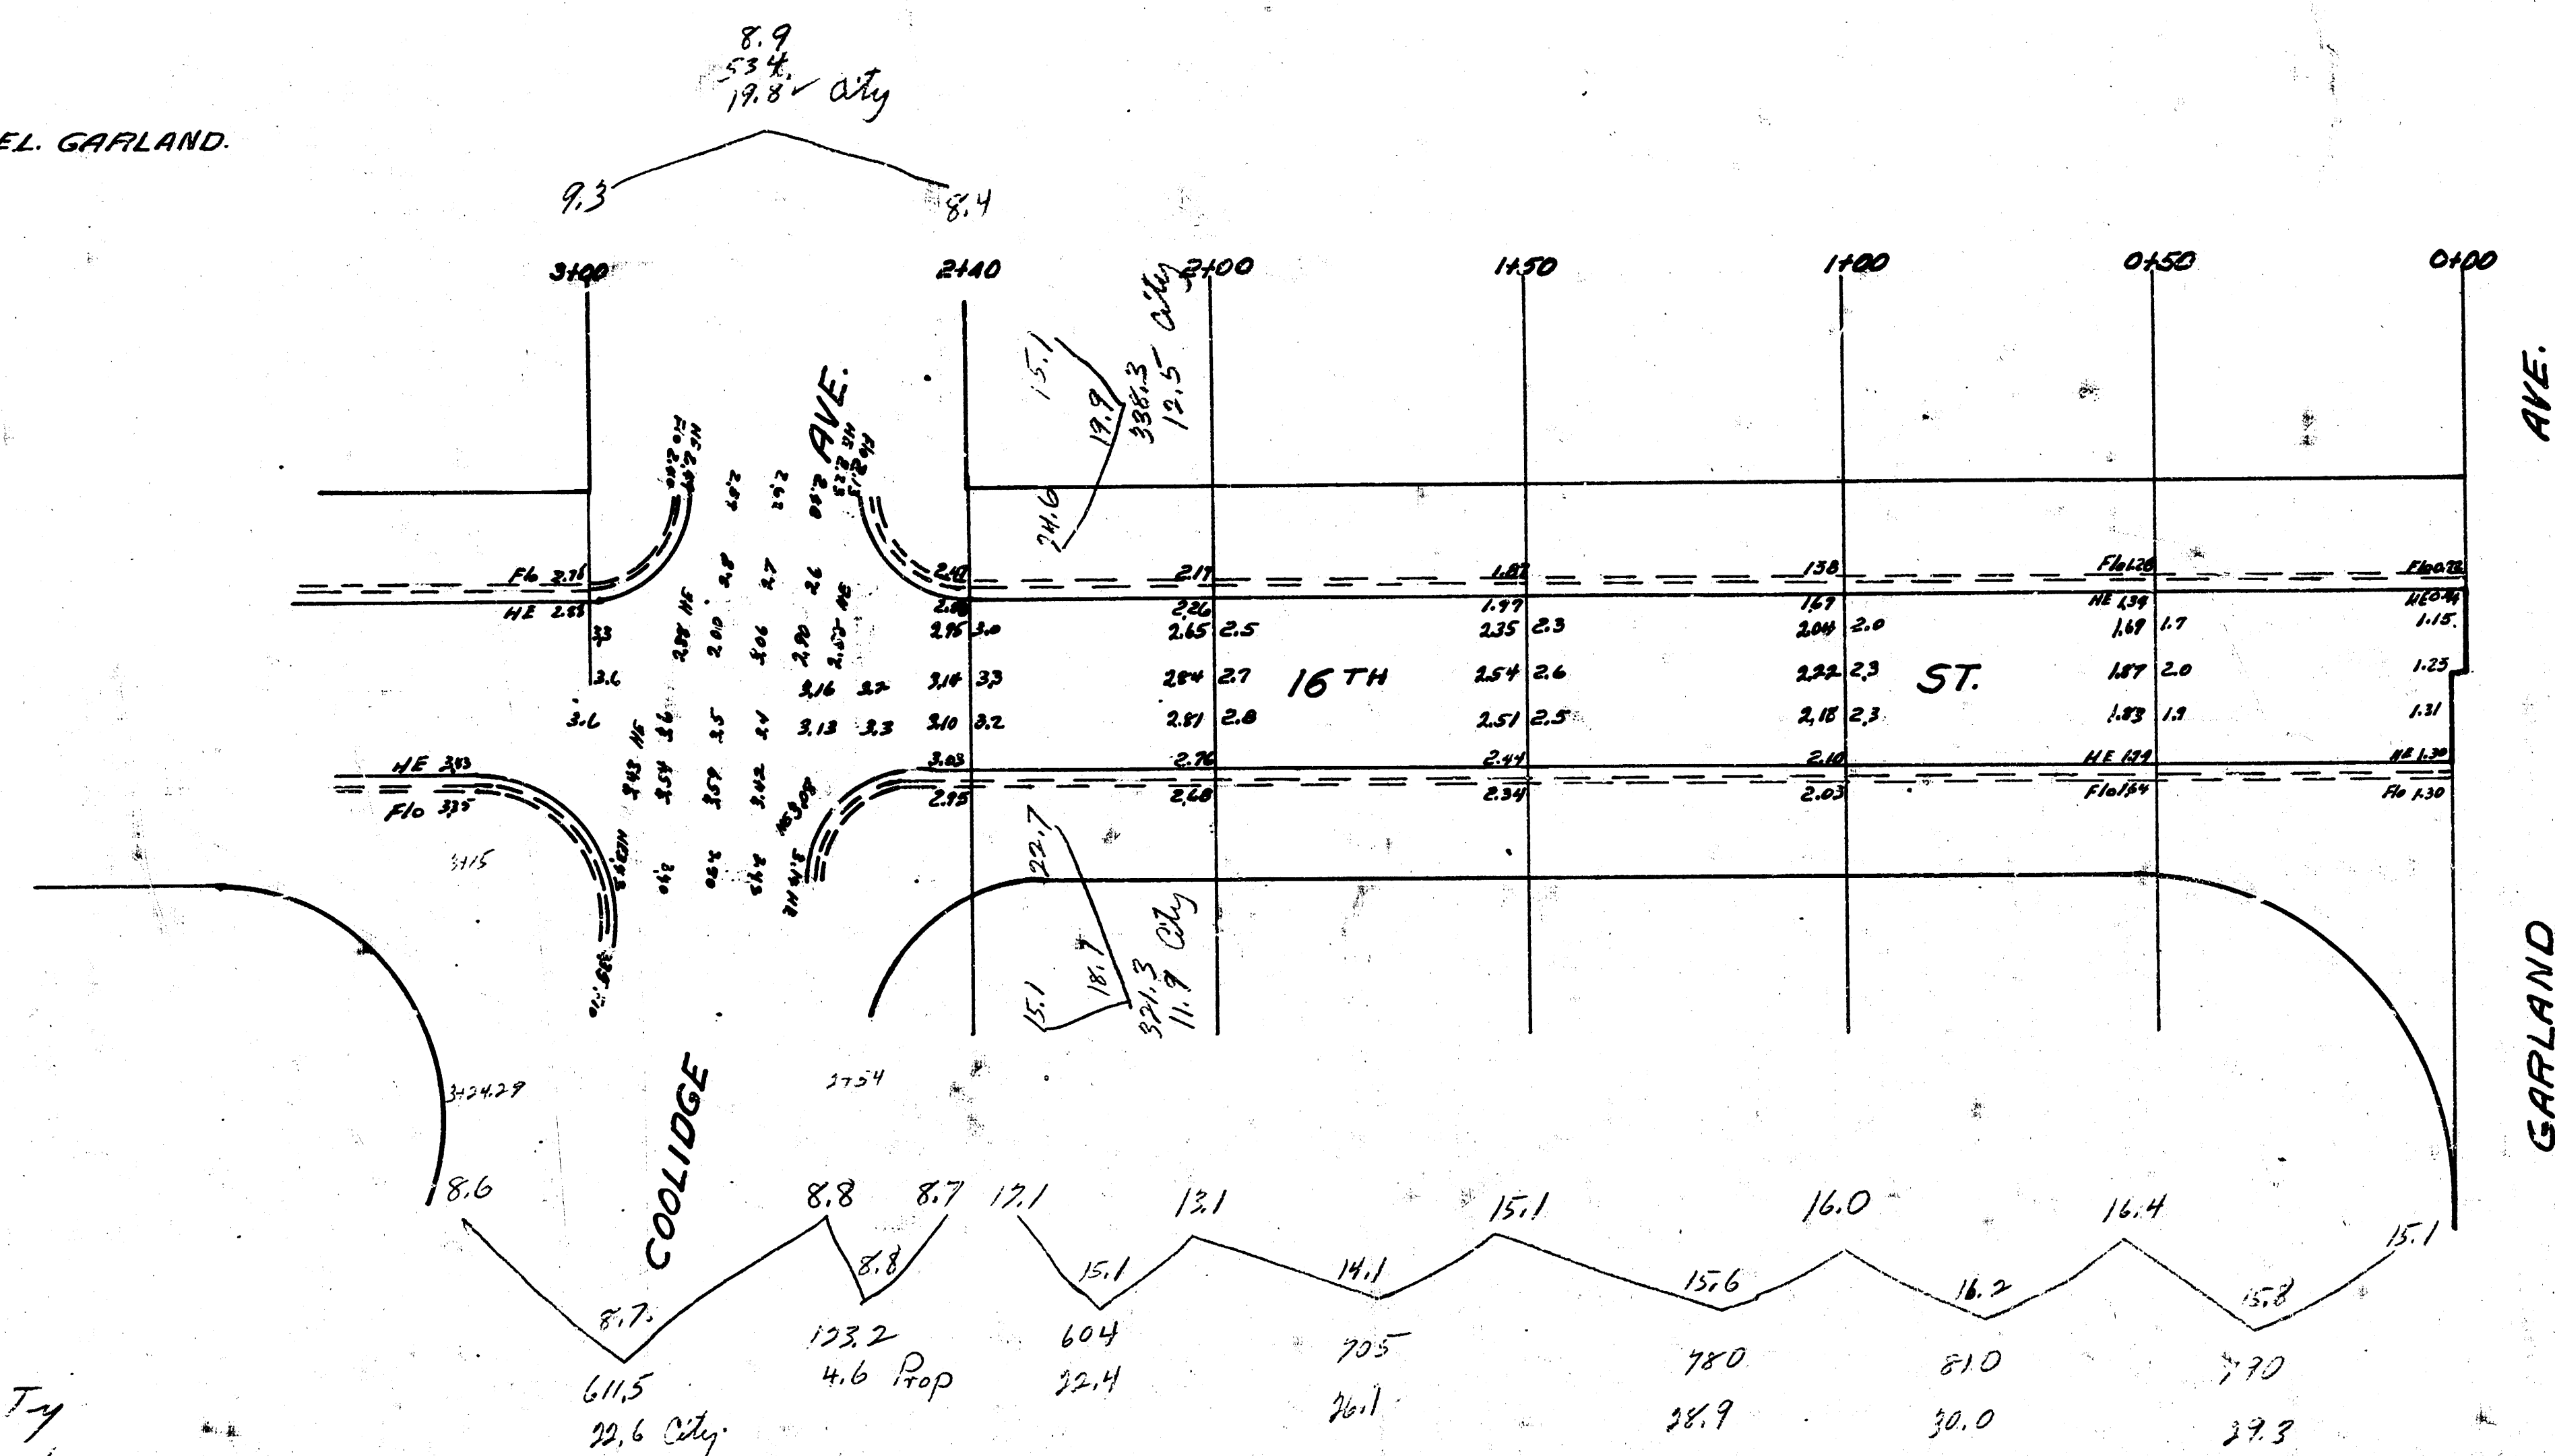


Property
 22.4
 26.1
 28.9
 30.0
 29.3
 4.6
 141.3


City
 19.8
 12.5
 11.7
 22.6
 66.8

1
 2

16TH ST.
 W.L. Porter - W.L. Garland
 26' AC.
 City of Wichita Kans.
 L.K. WHITE City Engineer
 2-48 Proj C 17-170


184 E

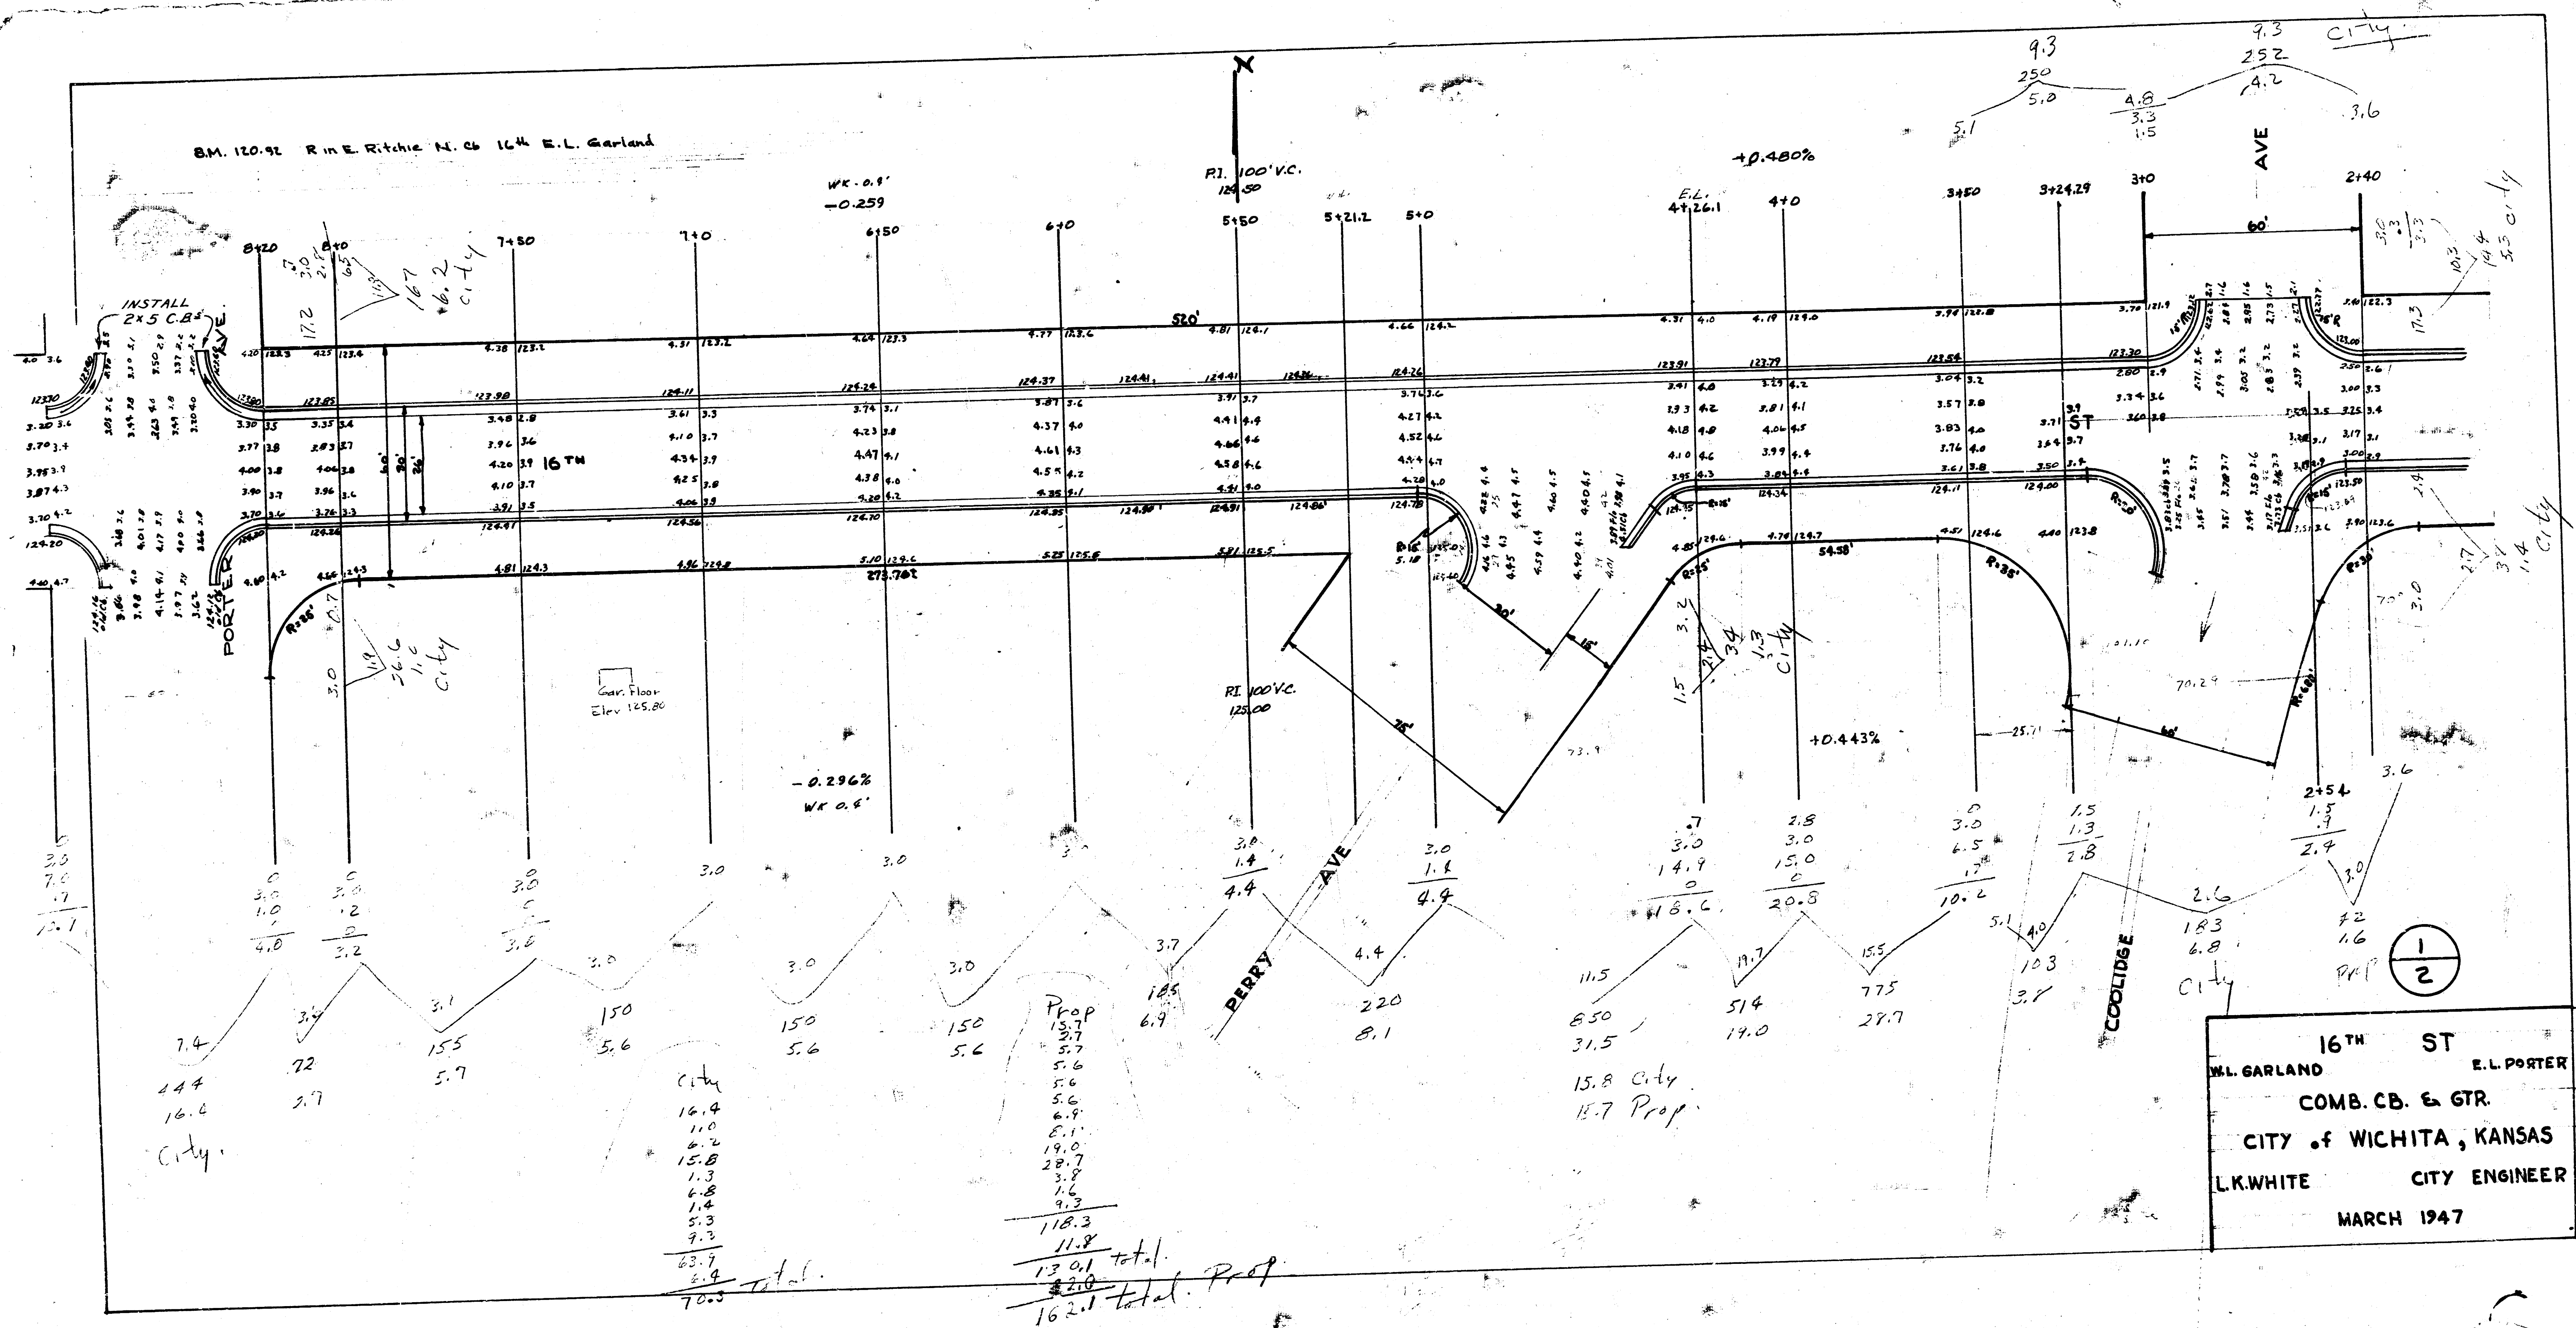

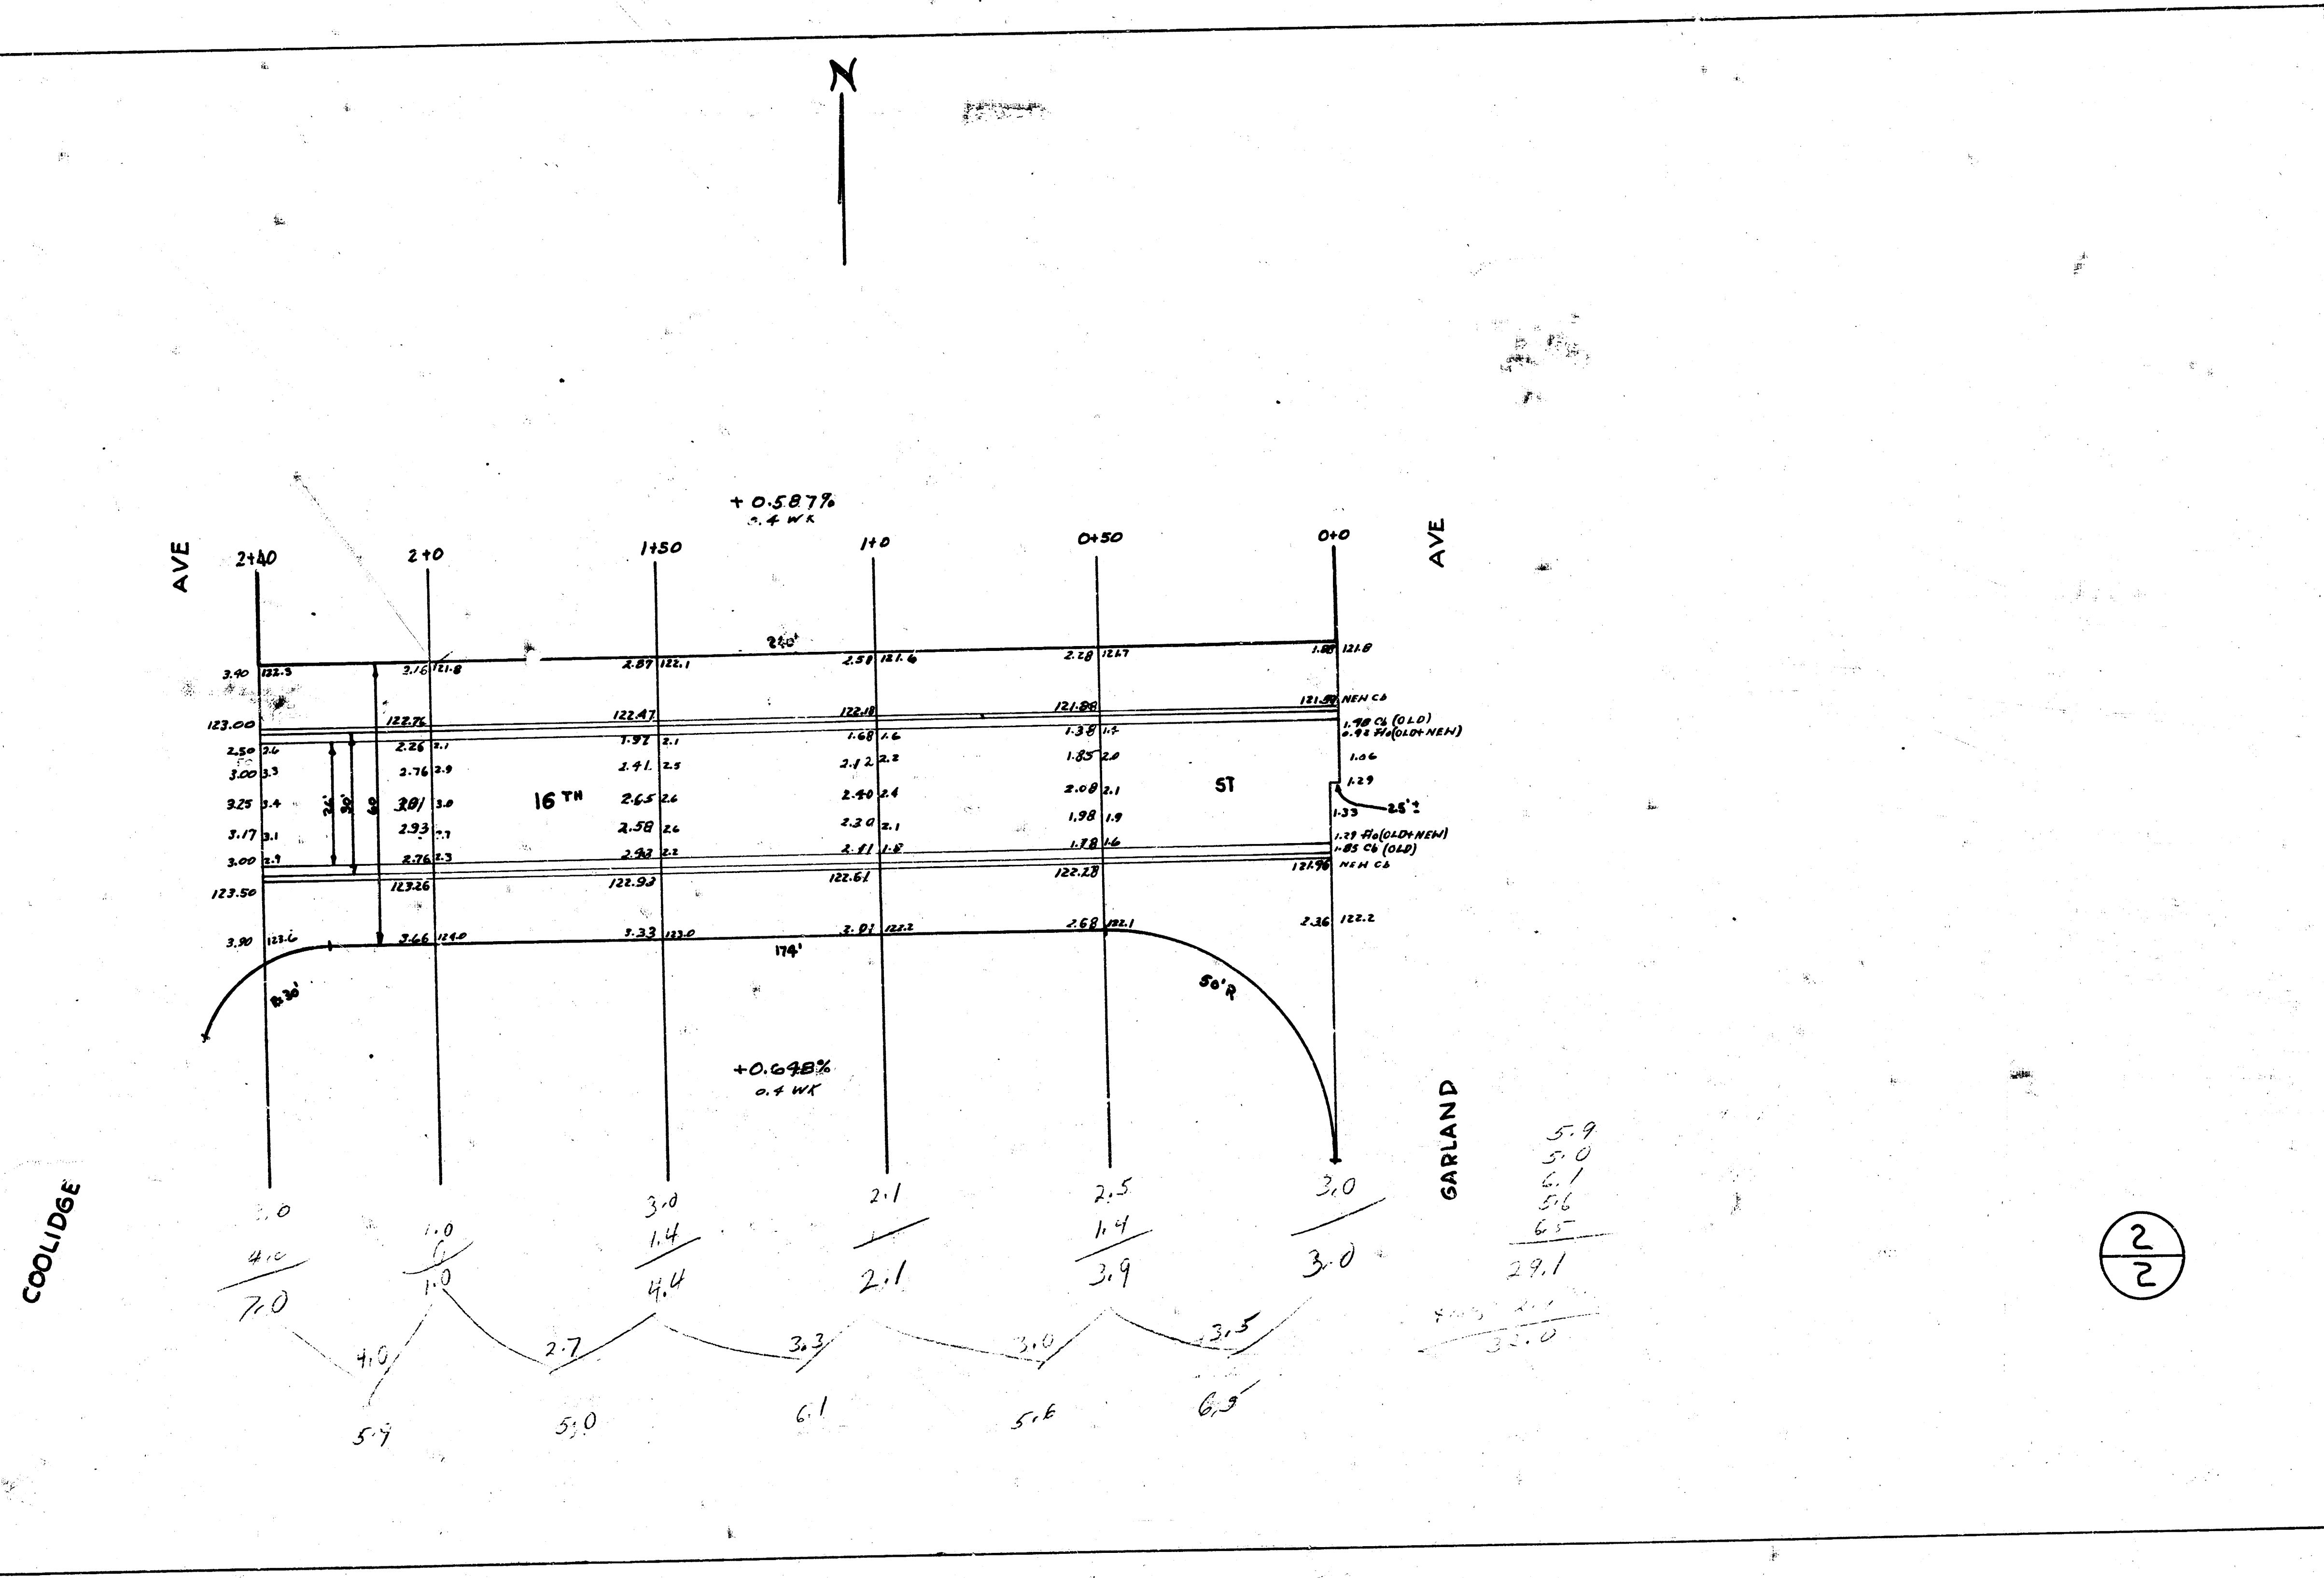


BK 44 JJ


BM. 120.92 'R' IN RITCHIE No. 16th ST. EL. GARLAND

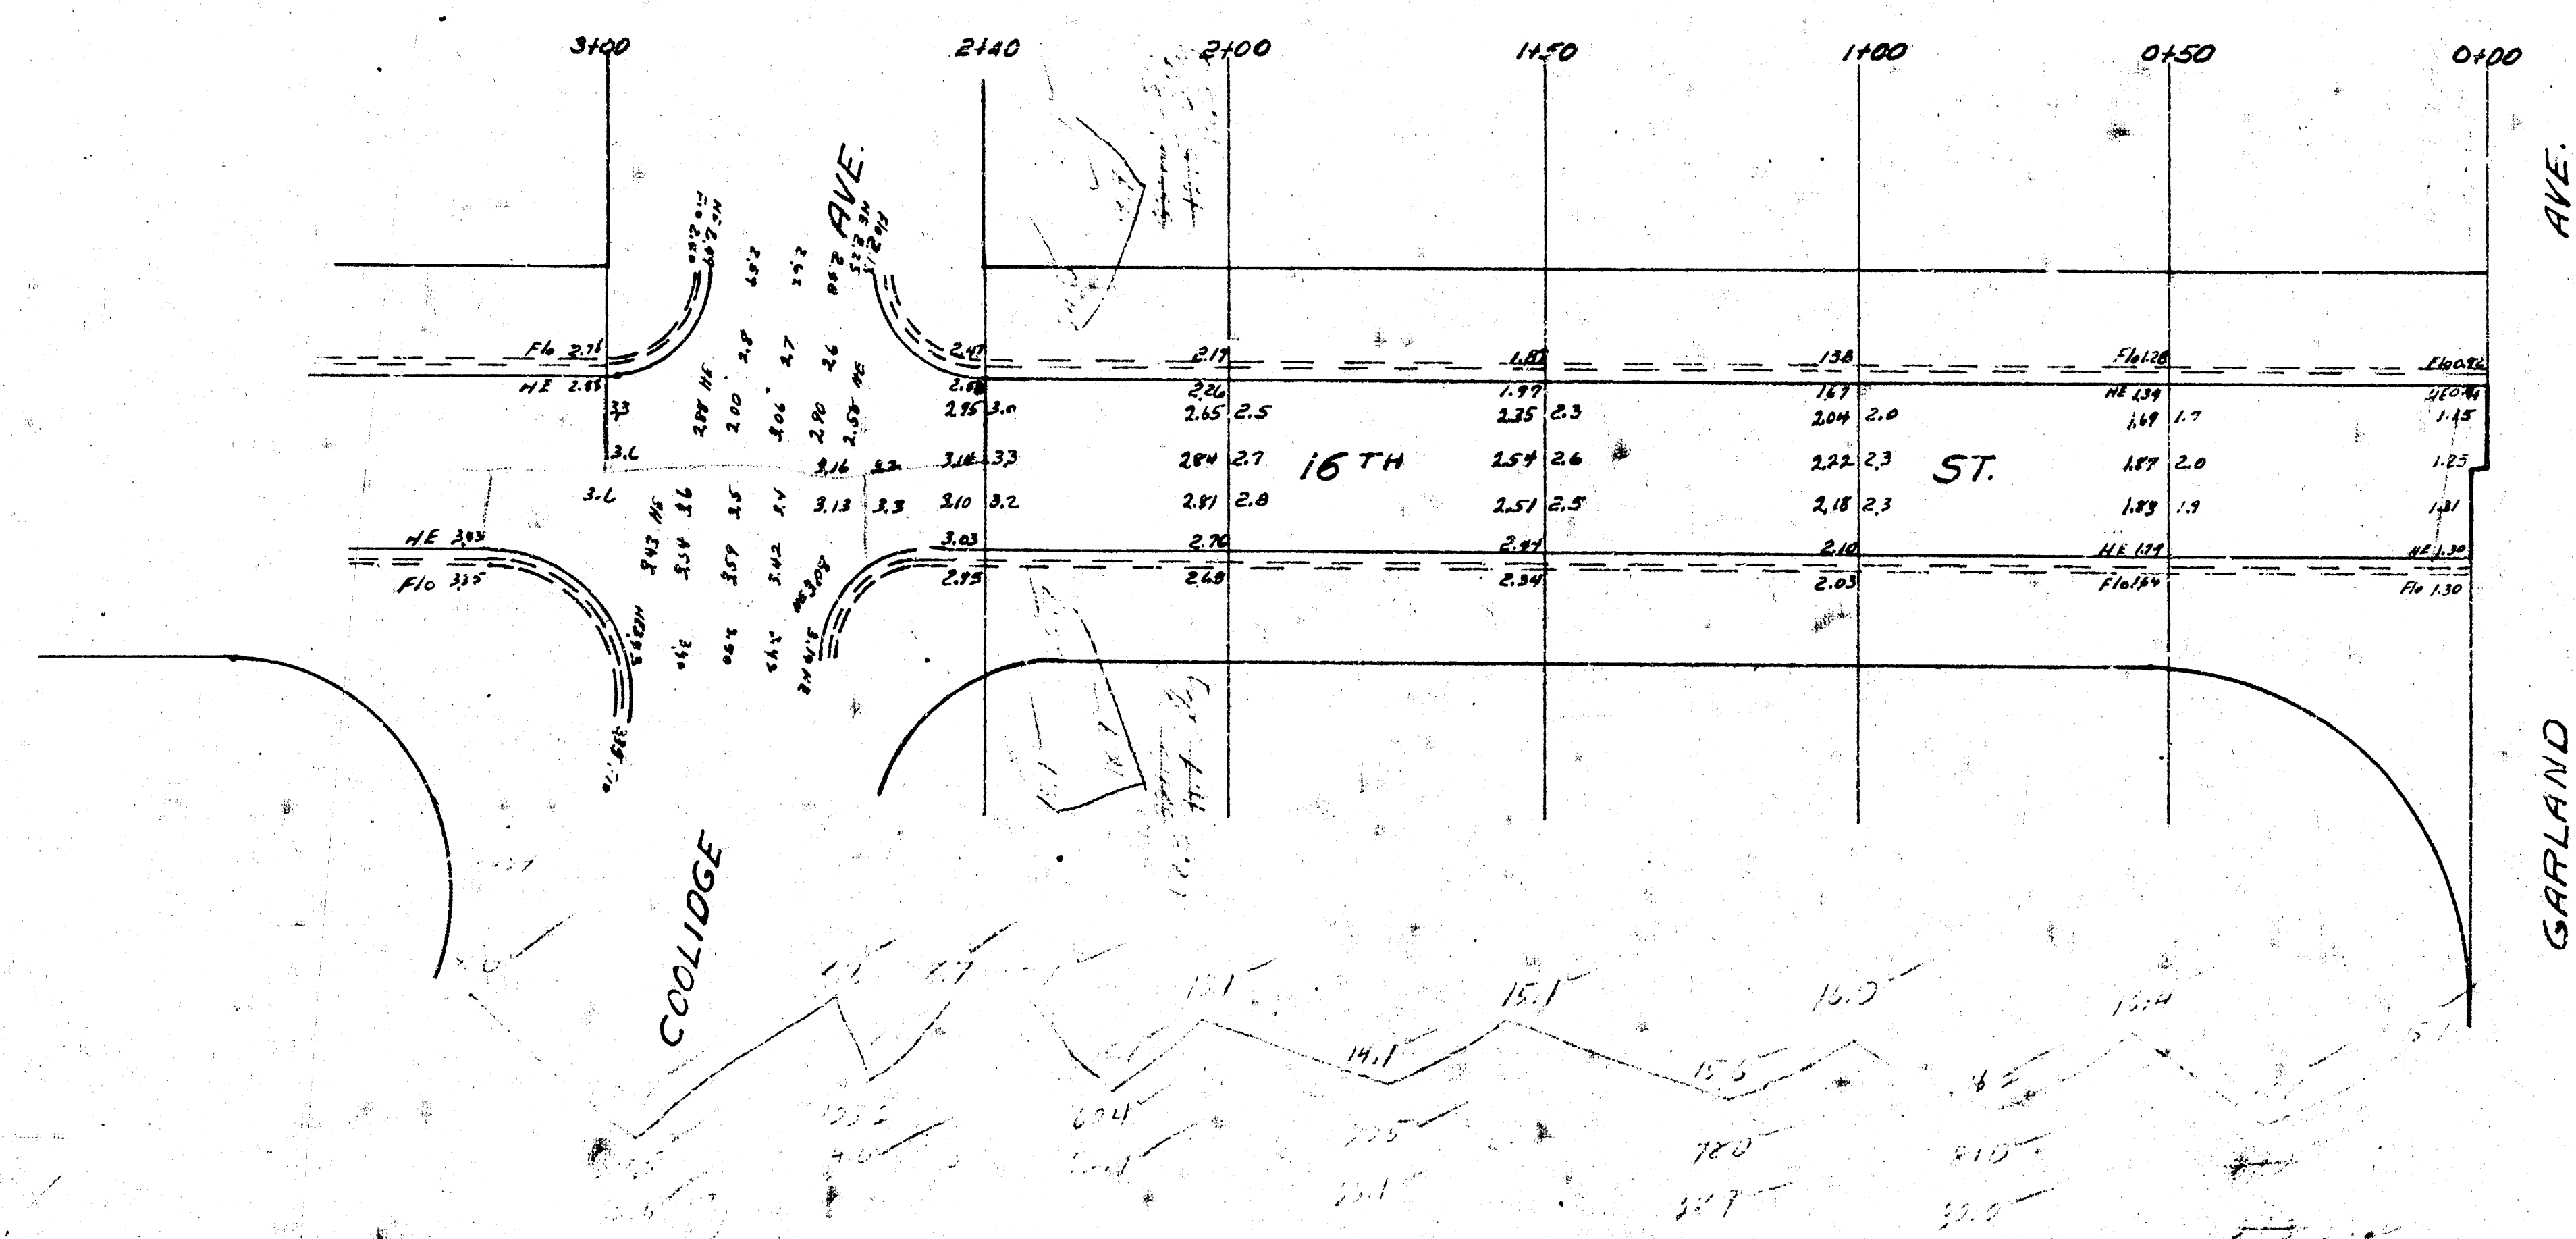

1
2

16TH ST.
WL. Porter - WL. Garland
26' AC.
City of Wichita Kans.
L.K. WHITE City Engineer
2-48 Proj. C-17-170

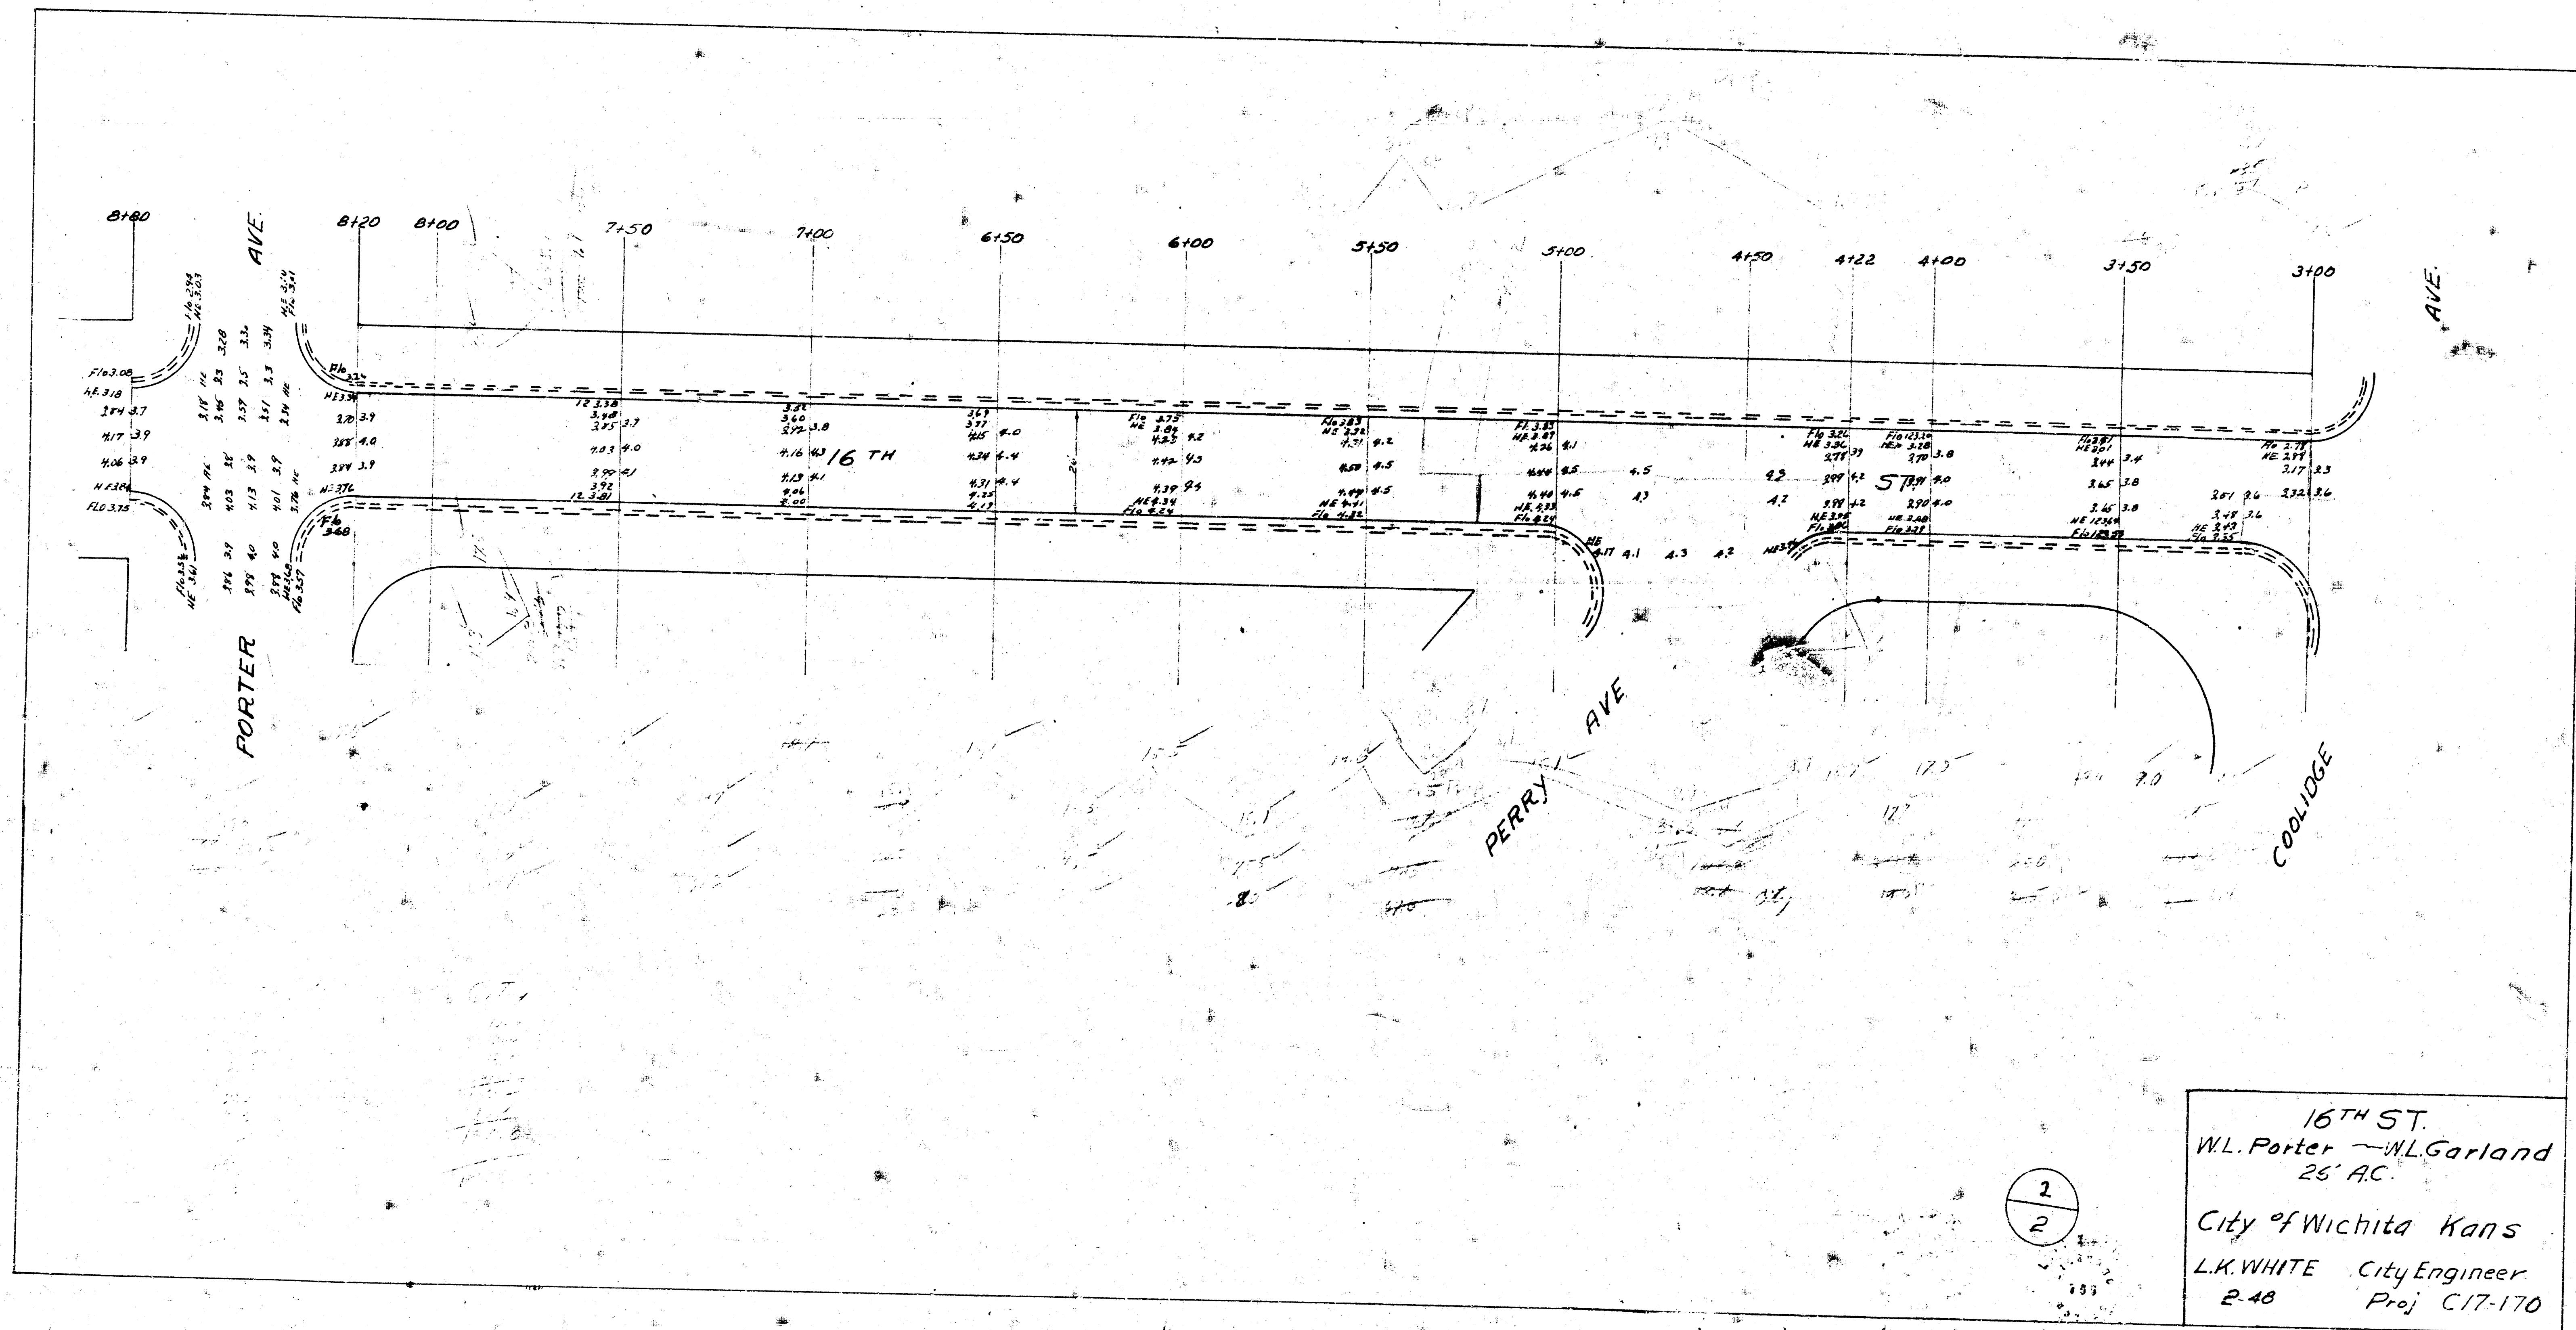

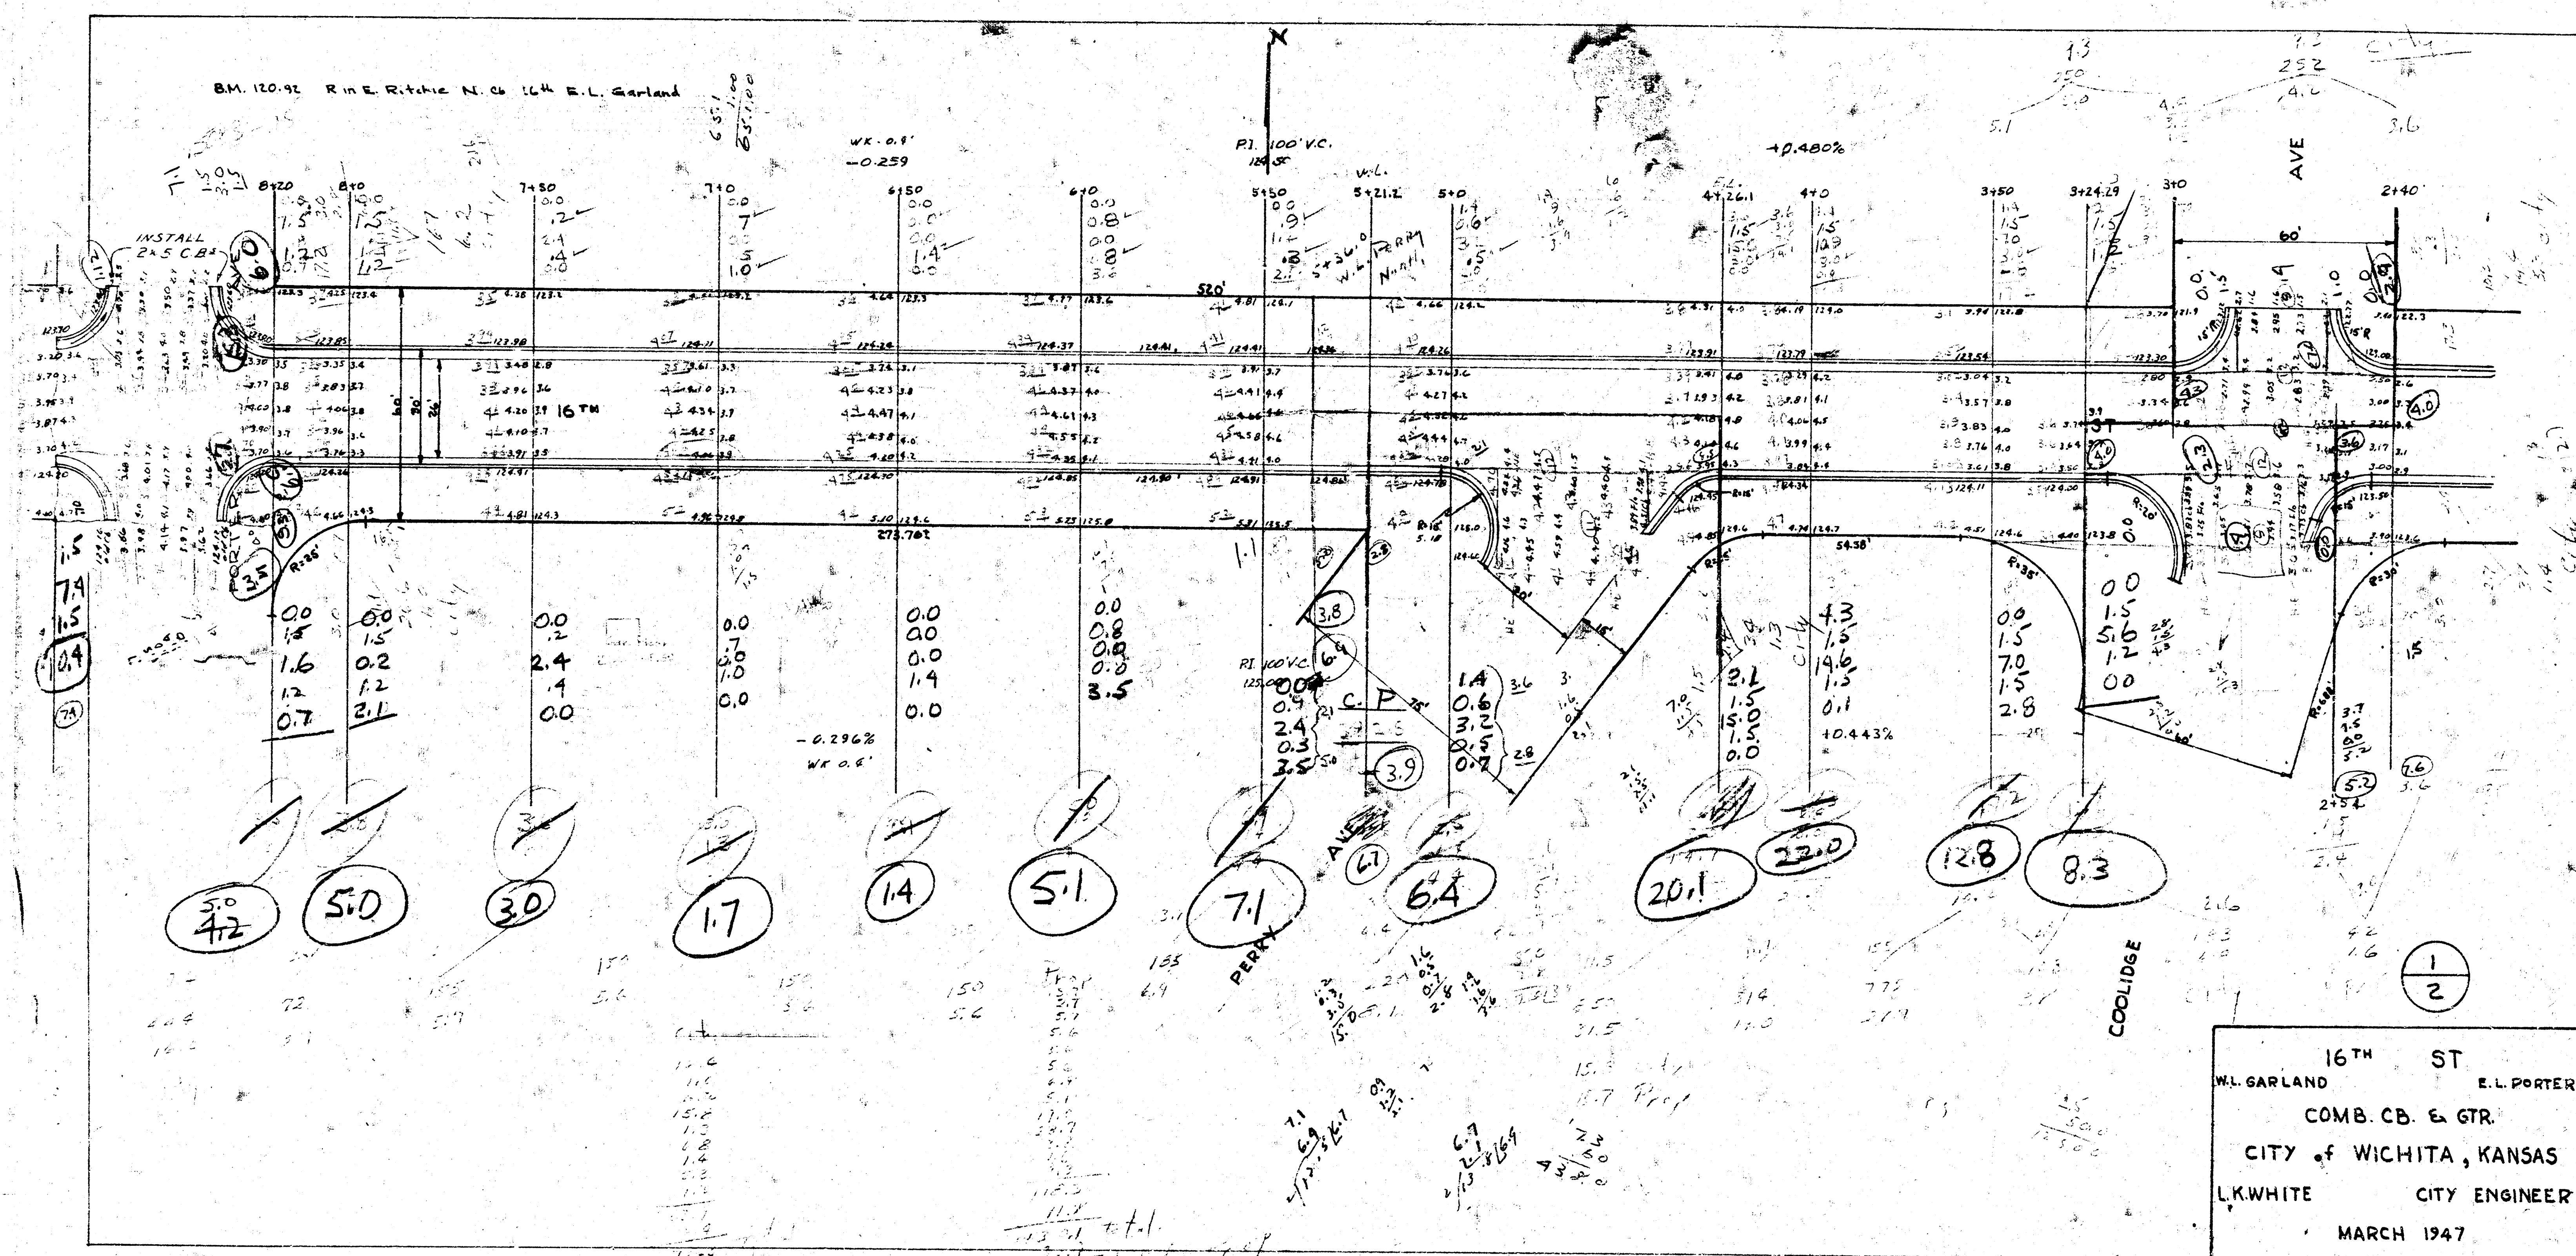

16TH ST
 W.L. GARLAND E.L. PORTER
 COMB. CB. & GTR.
 CITY of WICHITA, KANSAS
 L.K. WHITE CITY ENGINEER
 MARCH 1947

