BM: 94.94 NE cor. conc. porch Ho# 1523 Calvert.
BM: 94.55 SE cor. conc. porch Ho# 1524 W 34th St. So.

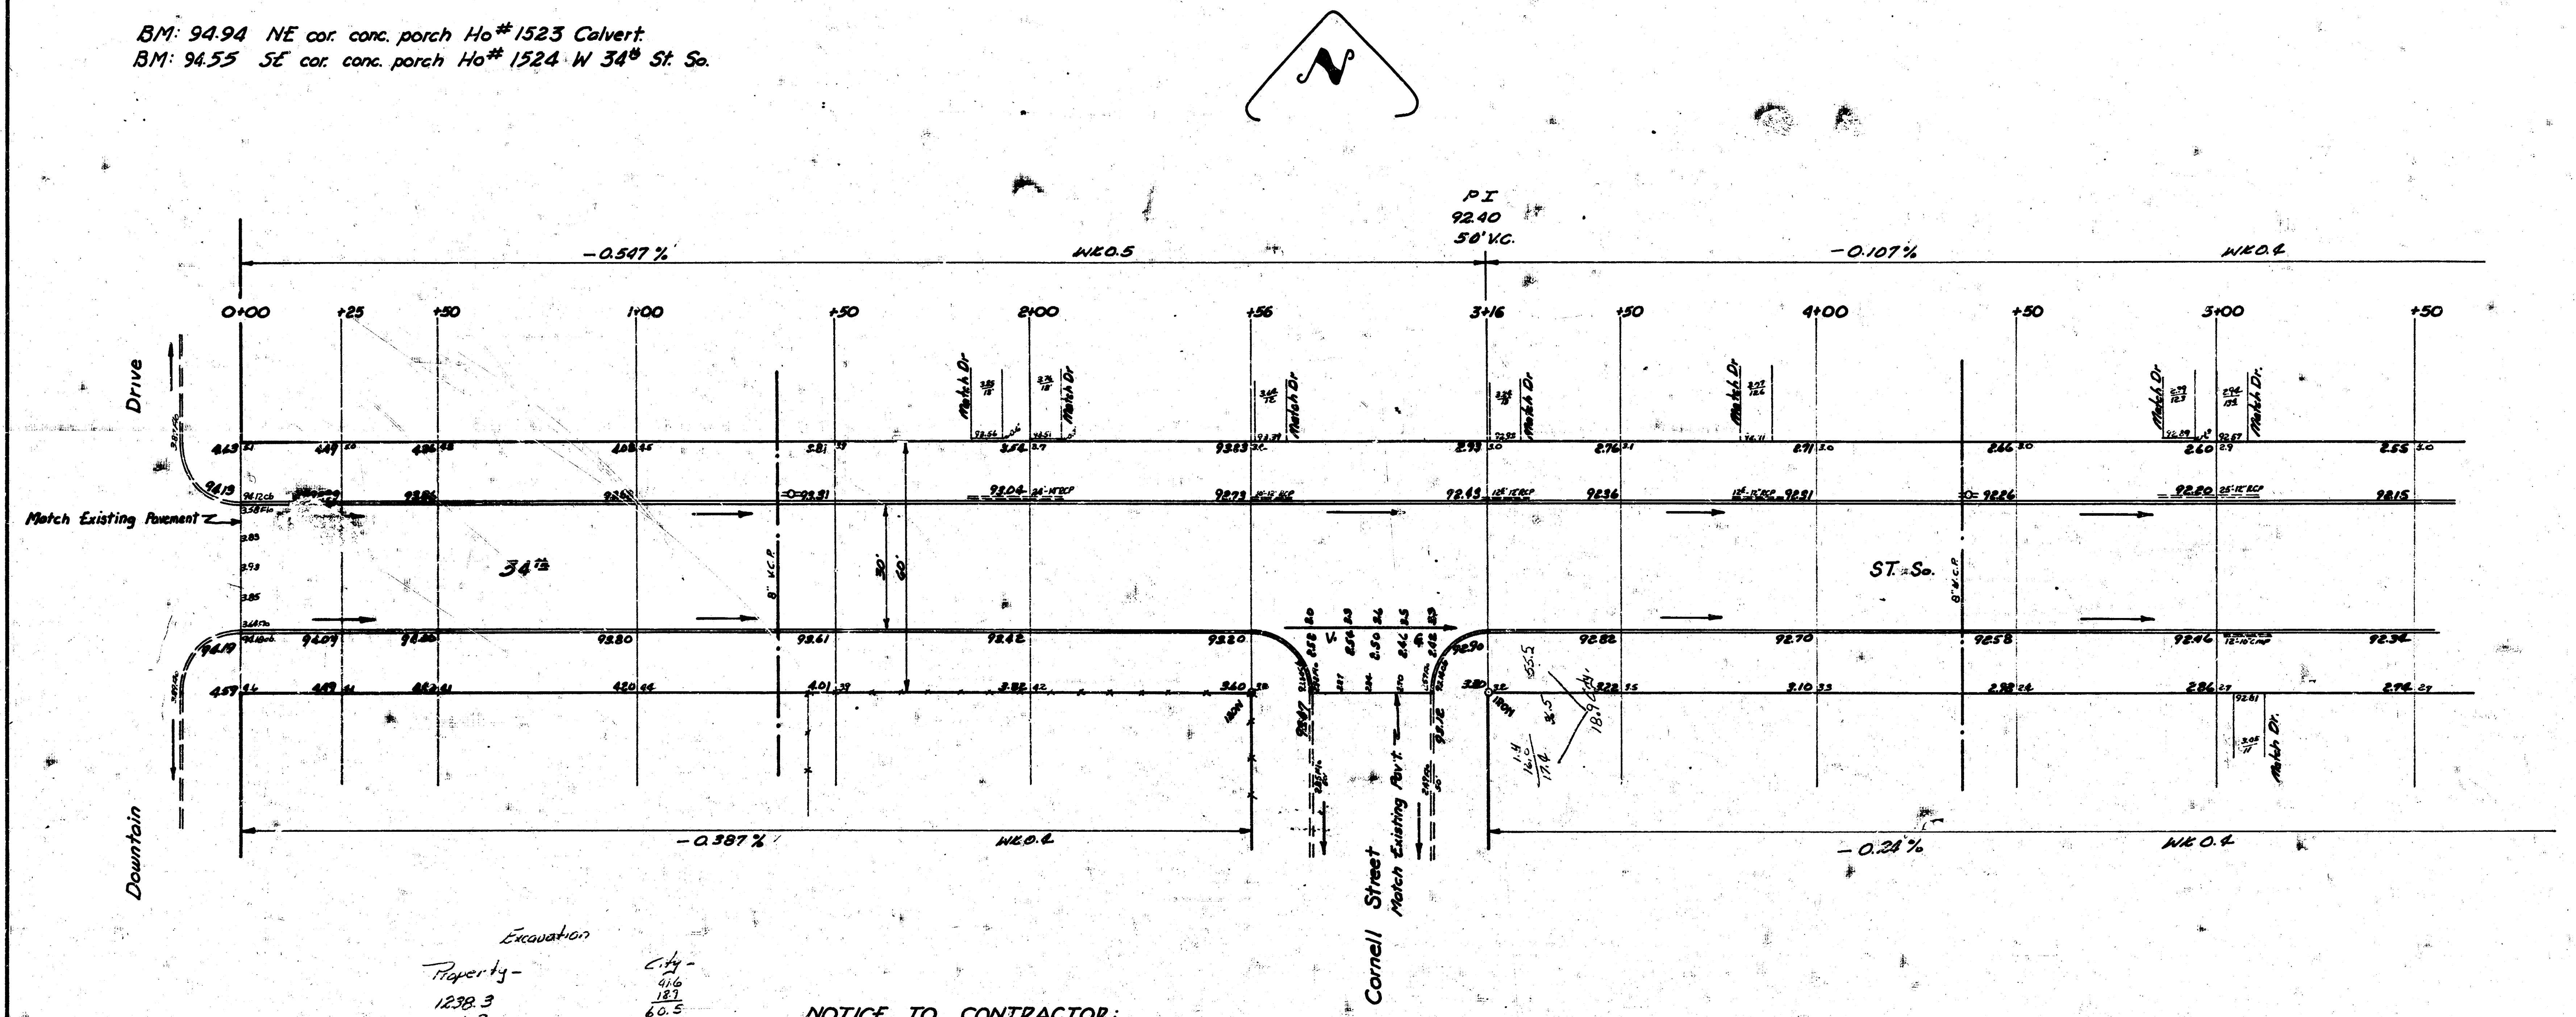

Survey Young Bk 139Y
Plan MG.
Exc MG.
Checked JJ

Excavation

Property -
1238.3
+10% 123.8
1362.1 Cu yds

City -
41.6
18.9
60.5
+10% 6.1
66.6 Cu yds.

NOTICE TO CONTRACTOR:
All entrance pipes are to be disposed of in accordance with instructions of the City Dirt Checker.

Sheet 1 of 3

W 34TH ST. SO.
EL Downtain to WL Elizabeth
30' Conc & Cb
CITY OF WICHITA, KANSAS
B.E SMITH CITY ENGINEER
Oct. 1956 PROJ. NO. C16-163

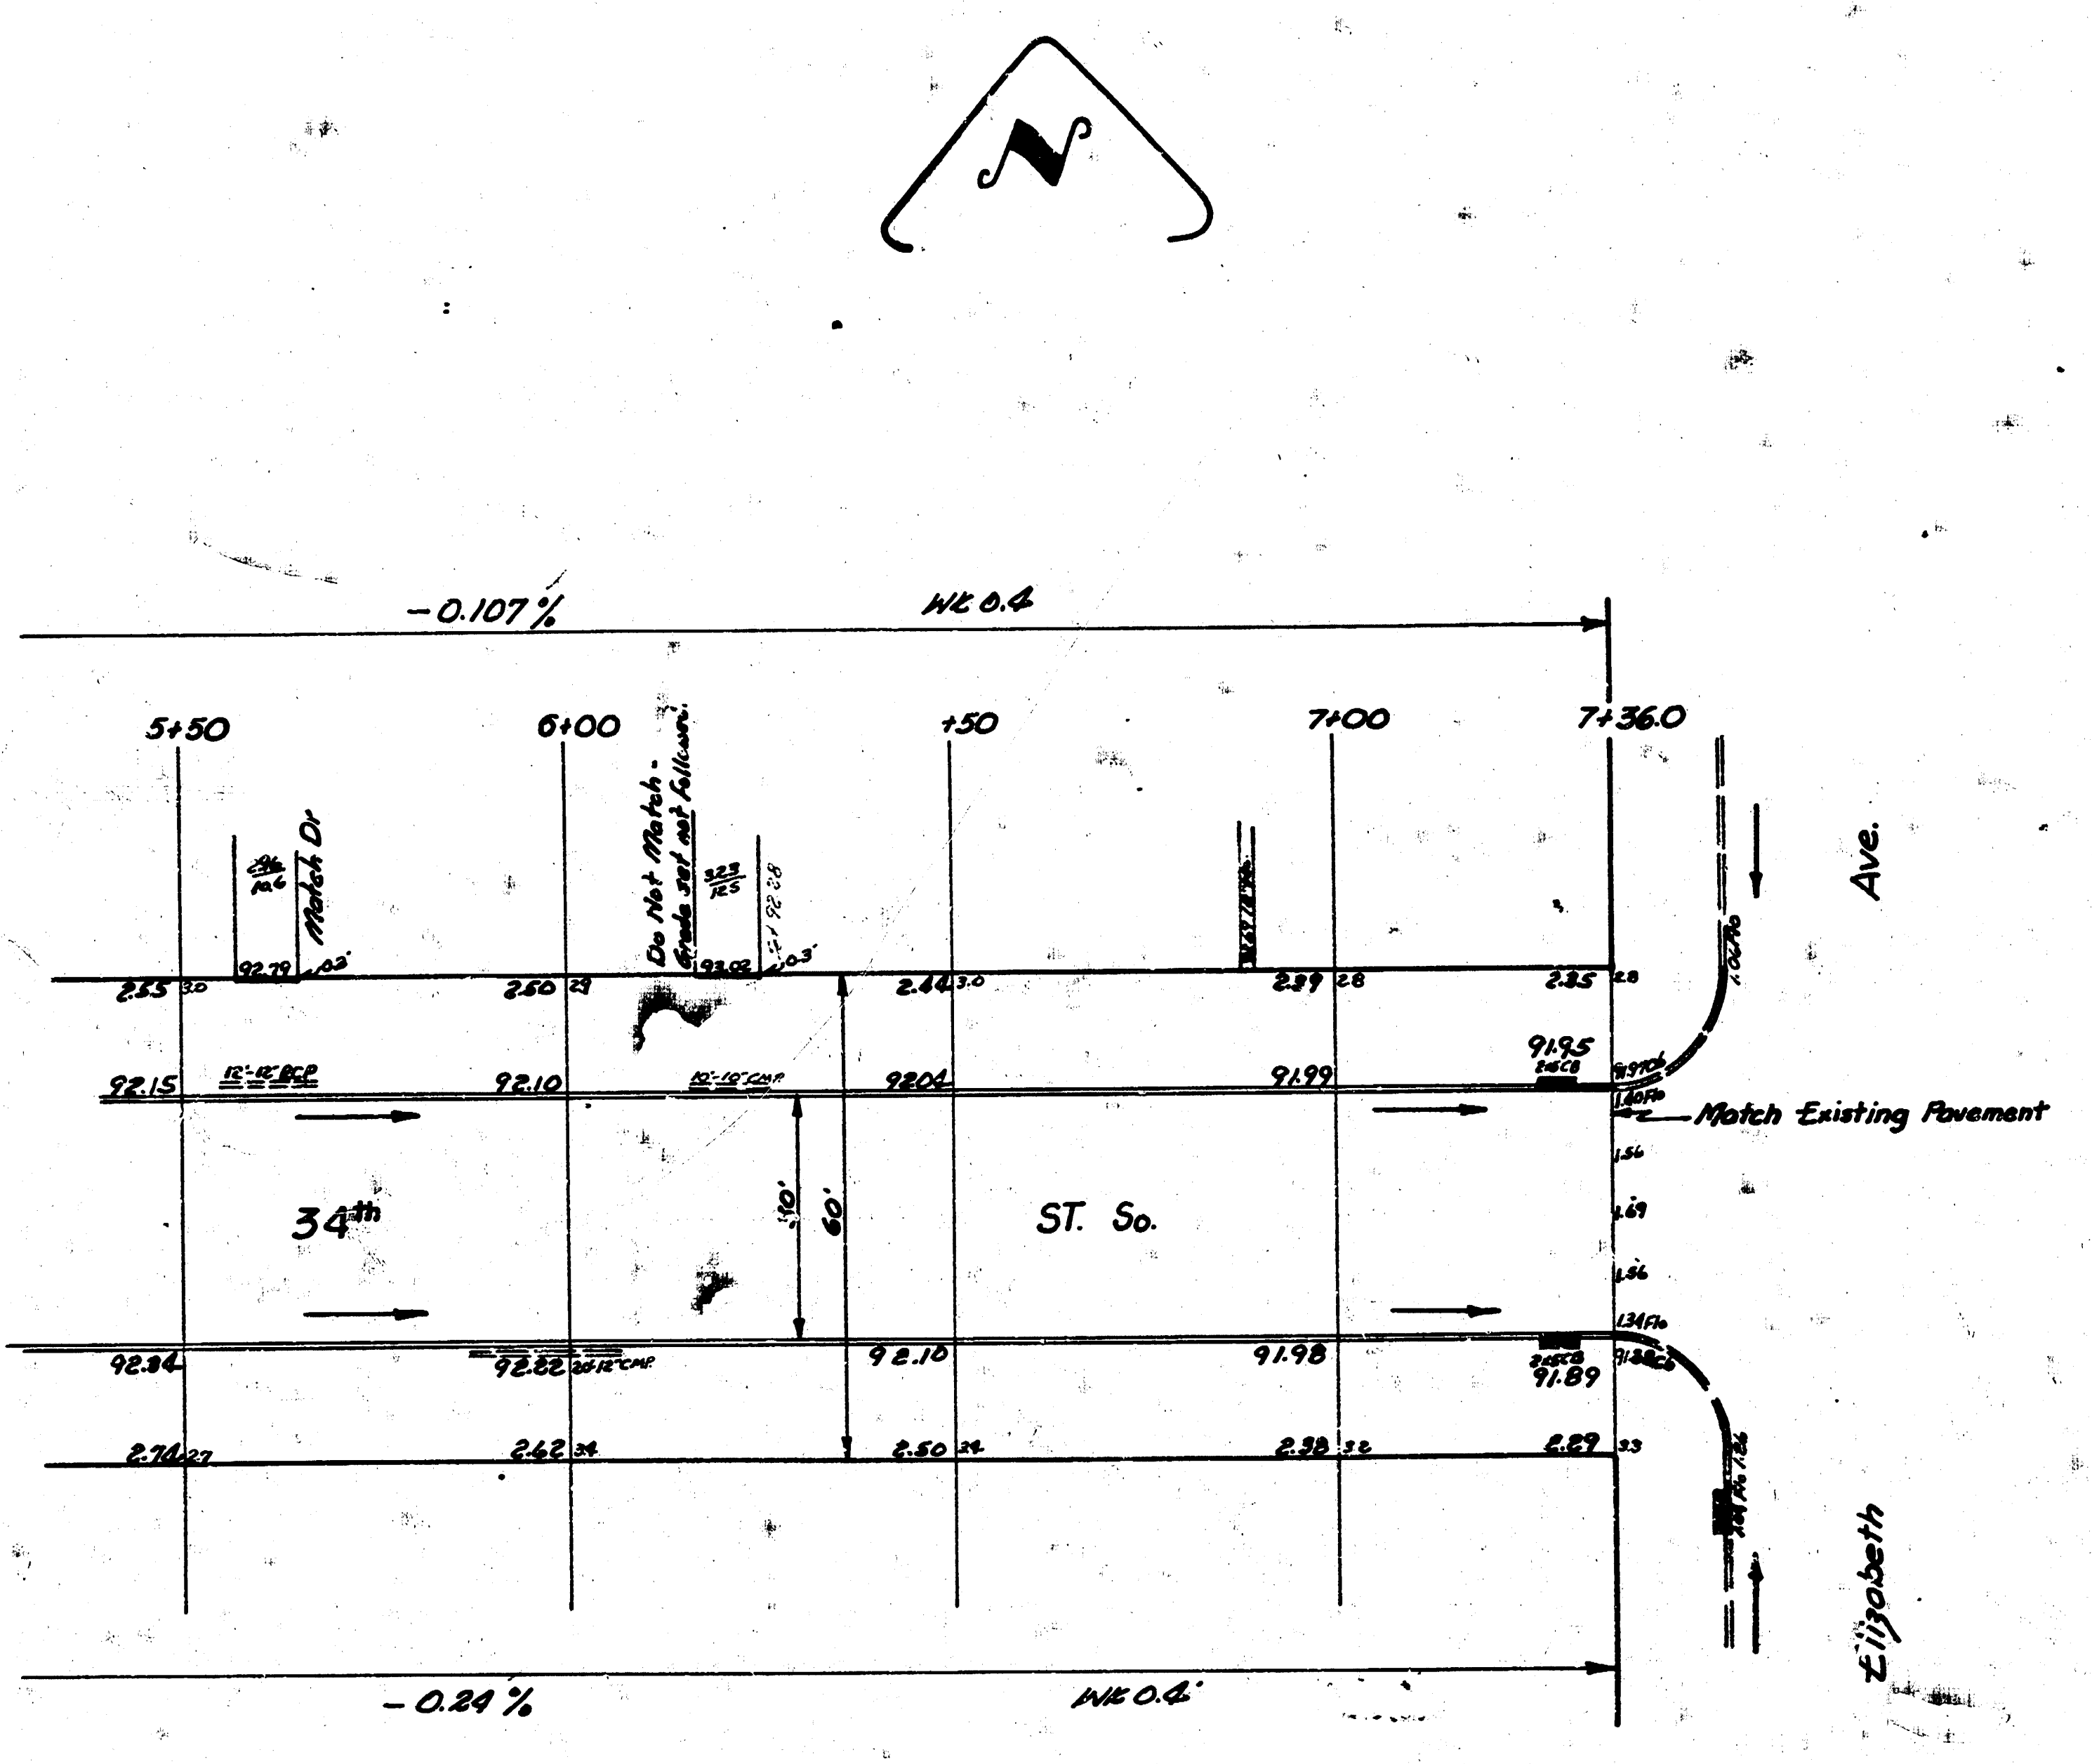

W. 34th ST. So. Proj. No. C16-163
EL Downtain to WL Elizabeth Sheet 2 of 3