

DRAINAGE PLAN
ABERDEEN COMMERCIAL ADDITION
WICHITA, SEDGWICK COUNTY, KANSAS

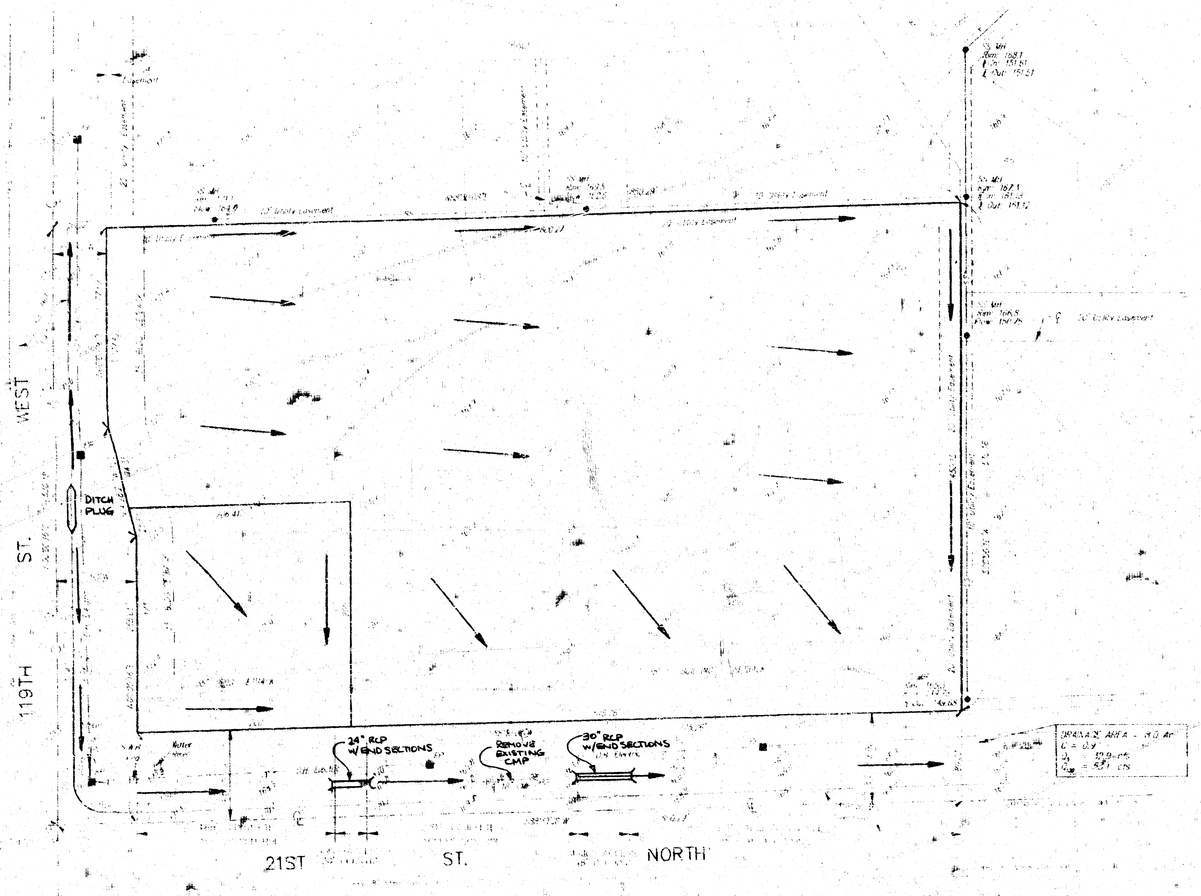

OWNER:

LEGAL DESCRIPTION:

BENCH MARK:

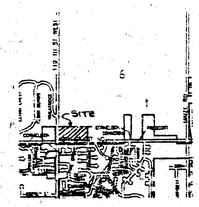

VICINITY MAP

May 19, 1995

BAUGHMAN COMPANY P.A.
ENGINEERING, SURVEYING, & PLANNING