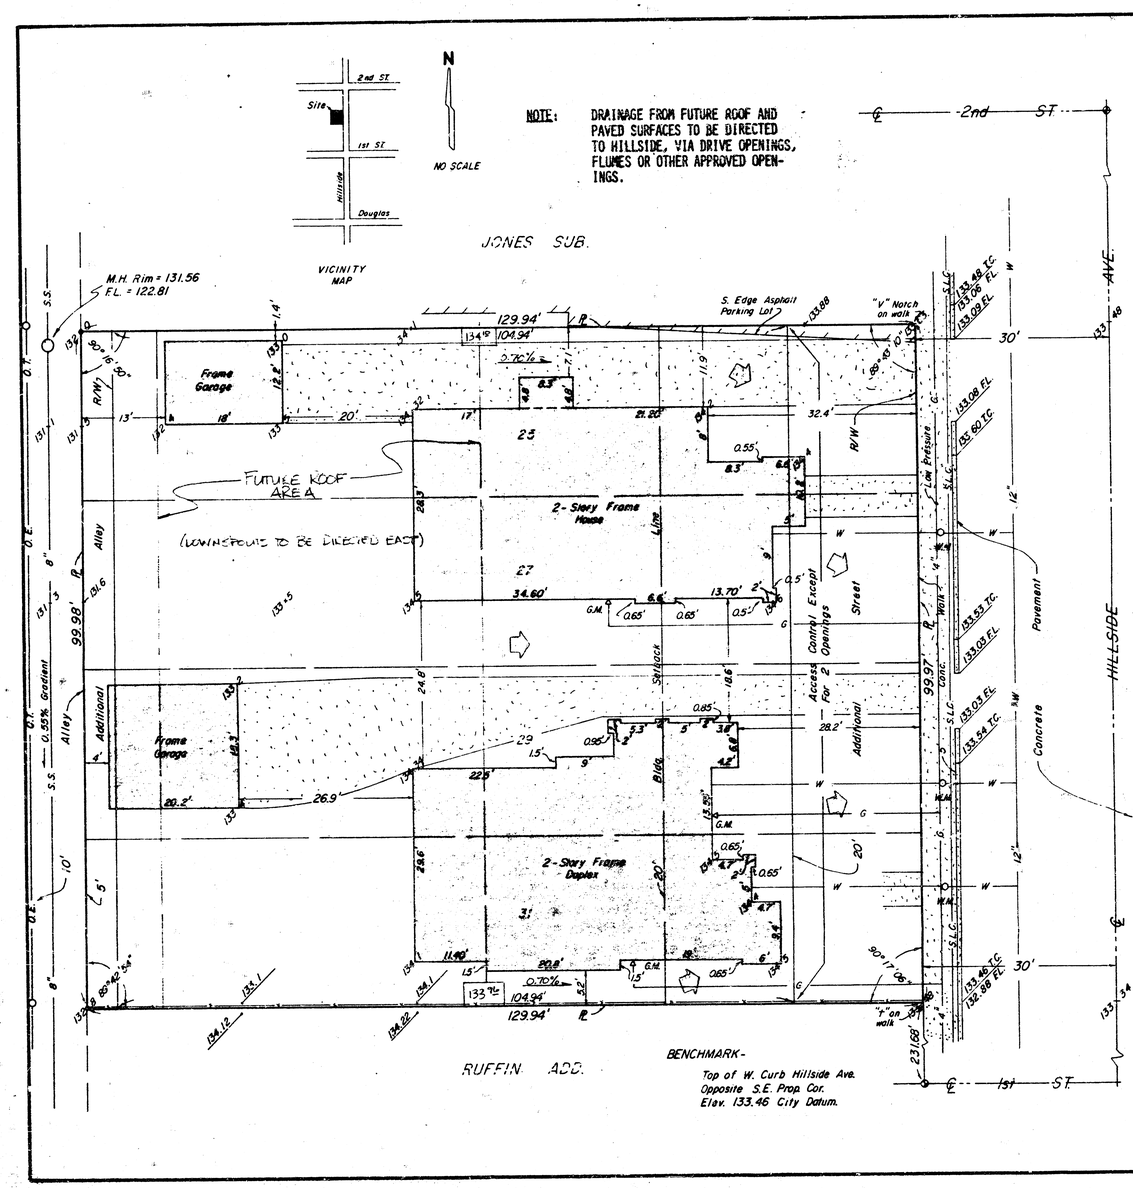


APPROVED
DRAINAGE PLAN

1" = 10'
• = Iron

— DRAINAGE CONCEPT — PRELIMINARY PLAT of BRAMMER ADDITION

To Wichita, Ks.

Legal Description -

Lots 25, 27, 29 & 31 on Hillside Avenue, Jones Subdivision of Lot 8 in Block 1, Chautauqua Addition to Wichita, Kansas.

Ledgend -

W = Water Main
W.M. = Water Meter
G = Gas Main
G.M. = Gas Meter
S.S. = Sanitary Sewer
O.E. = Overhead Electric
O.T. = Overhead Telephone
134.5 = Spot Elevation
℄ = Property Line
S.L.C. = Street Light Circuit

"BB" Zoning - per Z-2731

134.12 = Future Finished Elev
0.70% = Gradient
= Flow Direction

MOEHRING & ASSOCIATES
CONSULTING ENGINEERS
WICHITA
MAY, 1986

DON C. MOEHRING
LICENSED
3463
KANSAS
PROFESSIONAL ENGINEER