MINIMUM BUILDING PAD ELEVATIONS
FOR LOTS ON CEDAR DOWN CT. & KENNY CT.


SEE PLAN VIEW






NOTE:

Proposed top of foundation and garage floor elevations are shown on plans. Contractor to set floor elevation.

All street elevations shown are to grade at the top of curb (T.C.).



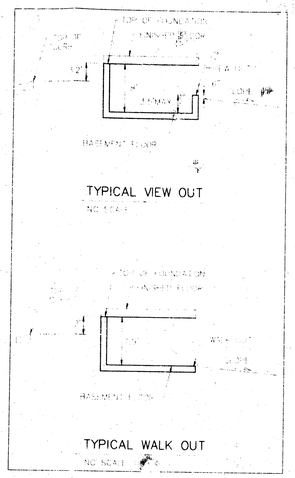

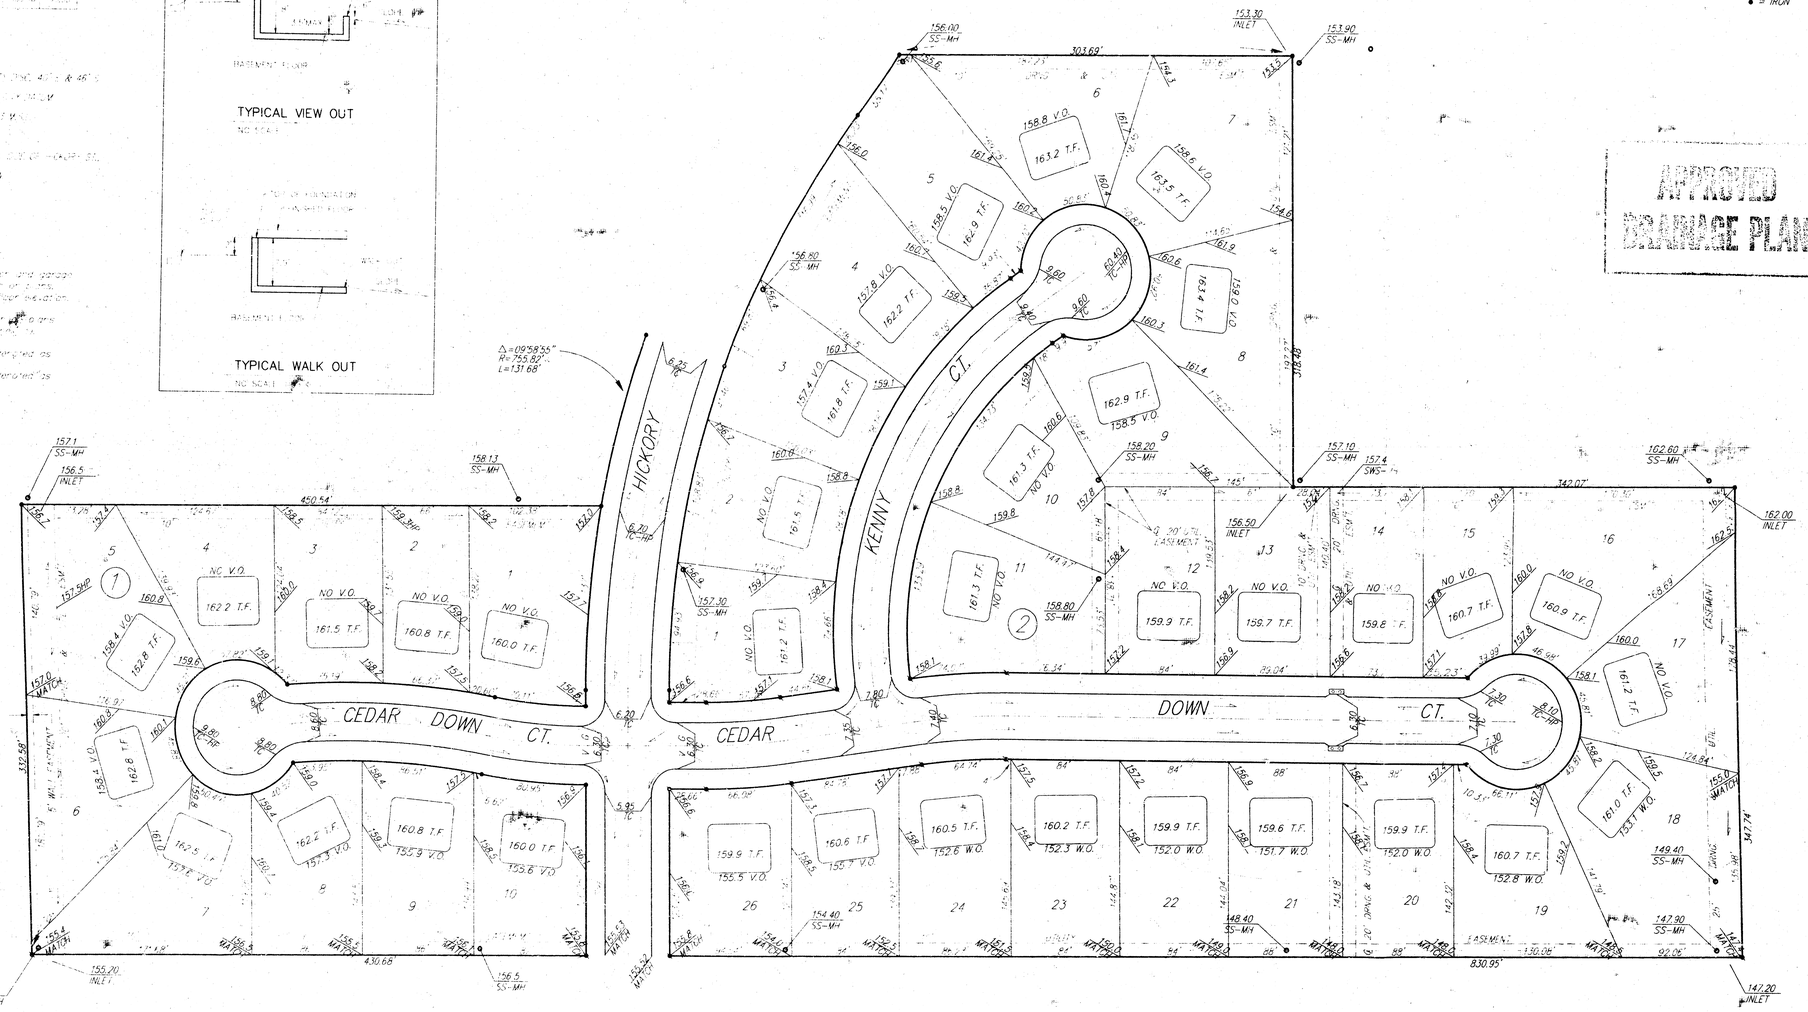

APPROVED
DRAINAGE PLAN

GRADING PLAN

BAUGHMAN COMPANY P.A.
ENGINEERS, SURVEYORS, & PLANNERS

PROJECT NUMBER					SHEET 1 OF 1
DESIGN	DRAWN	APPROVED	DATE	SCALE	