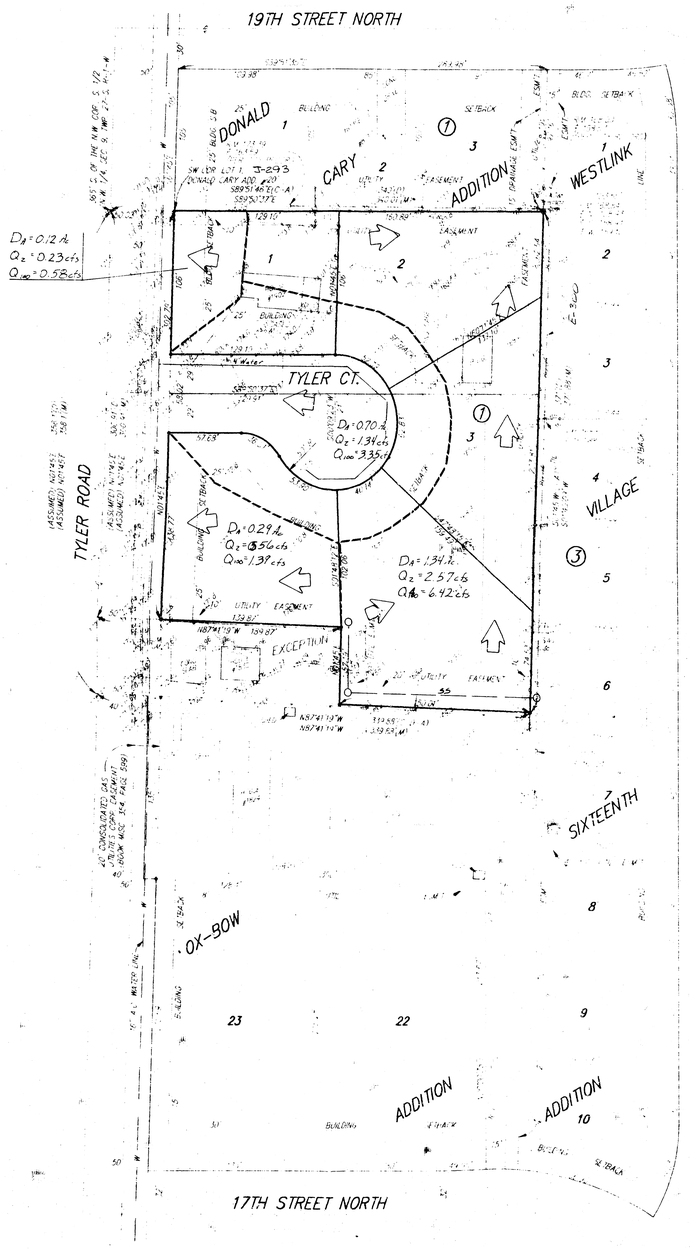


SKETCH PLAT

DONALD CARY 2ND ADDITION

WICHITA, SEDGWICK COUNTY, KANSAS

DONALD CARY
8815 NANTUCKET
WICHITA, KS 67212
PH: 721-4583

Drainage Data

$C_2 = .5$
$C_{100} = 0.65$
$I_c = 3.83$ in/hr
$I_{100} = 7.37$ in/hr

11-23-92

Drainage Plan
&
Utility Plan

BAUGHMAN COMPANY P. A.
SURVEYING & ENGINEERING
316/262-7271 • 315 ELLIS • WICHITA, KANSAS 67211

23 NOV 1992