
FULL GOSPEL ADDITION
(Drainage)

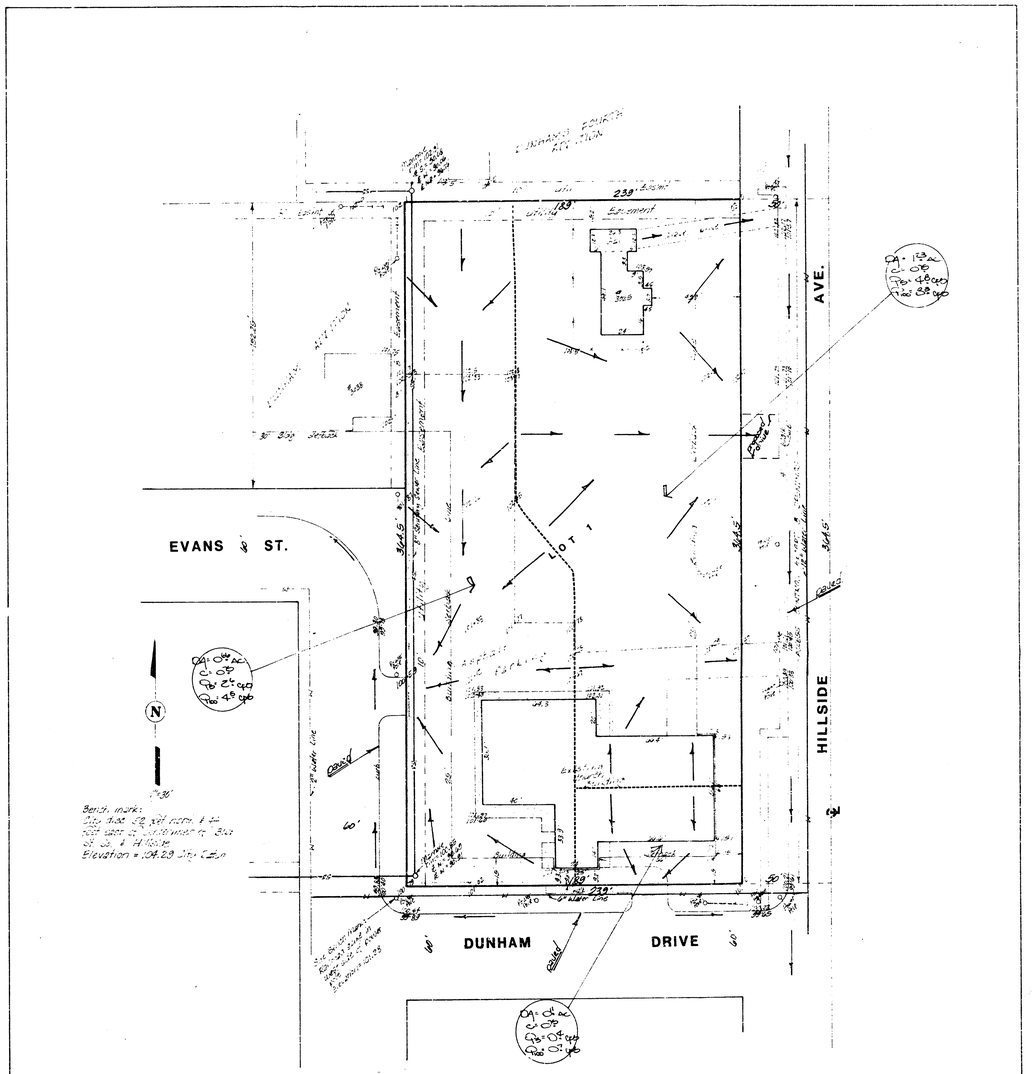

SKETCH PLAT

FULL GOSPEL ADDITION

A TRACT IN THE S.E.1/4
OF SEC. 3, TWP. 28-S, R-1E.

OWNER: FULL GOSPEL EVANGELISTIC CHAPEL

DRAINAGE PLAN

General Notes

The 2 acre lot is to be developed for an enlarged church building and more parking lot area. The total runoff factor after development will be approximately 0.75.

Storm water runoff from the lot will discharge to the paved streets thru five driveways as indicated on the plan. Hillside drains south and Evans St. drains north and west. No storm sewers exist in the vicinity of the plat.

BAUGHMAN COMPANY, P.A.
SURVEYING & ENGINEERING
316-262-7271 • 344 LAURA • WICHITA KANSAS 67211

July 5 1982