DRAINAGE PLAN
for
HAMPEL ADDITION
Wichita, Sedgwick County, Kansas

LEGAL DESCRIPTION

THE NORTH 200 FEET OF THE NORTH 470 FEET OF THAT PART OF THE SOUTHEAST QUARTER OF THE NORTHEAST QUARTER OF SECTION 33, TOWNSHIP 26 SOUTH, RANGE 1 EAST OF THE 6TH PRINCIPAL MERIDIAN, SEDGWICK COUNTY, KANSAS, LYING EAST THE EAST RIGHT-OF-WAY OF THE INTERSTATE HIGHWAY 35 EXCEPT THE EAST [illegible]

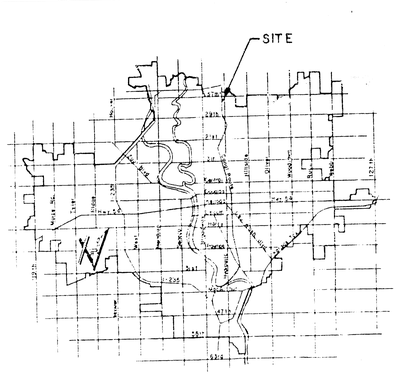

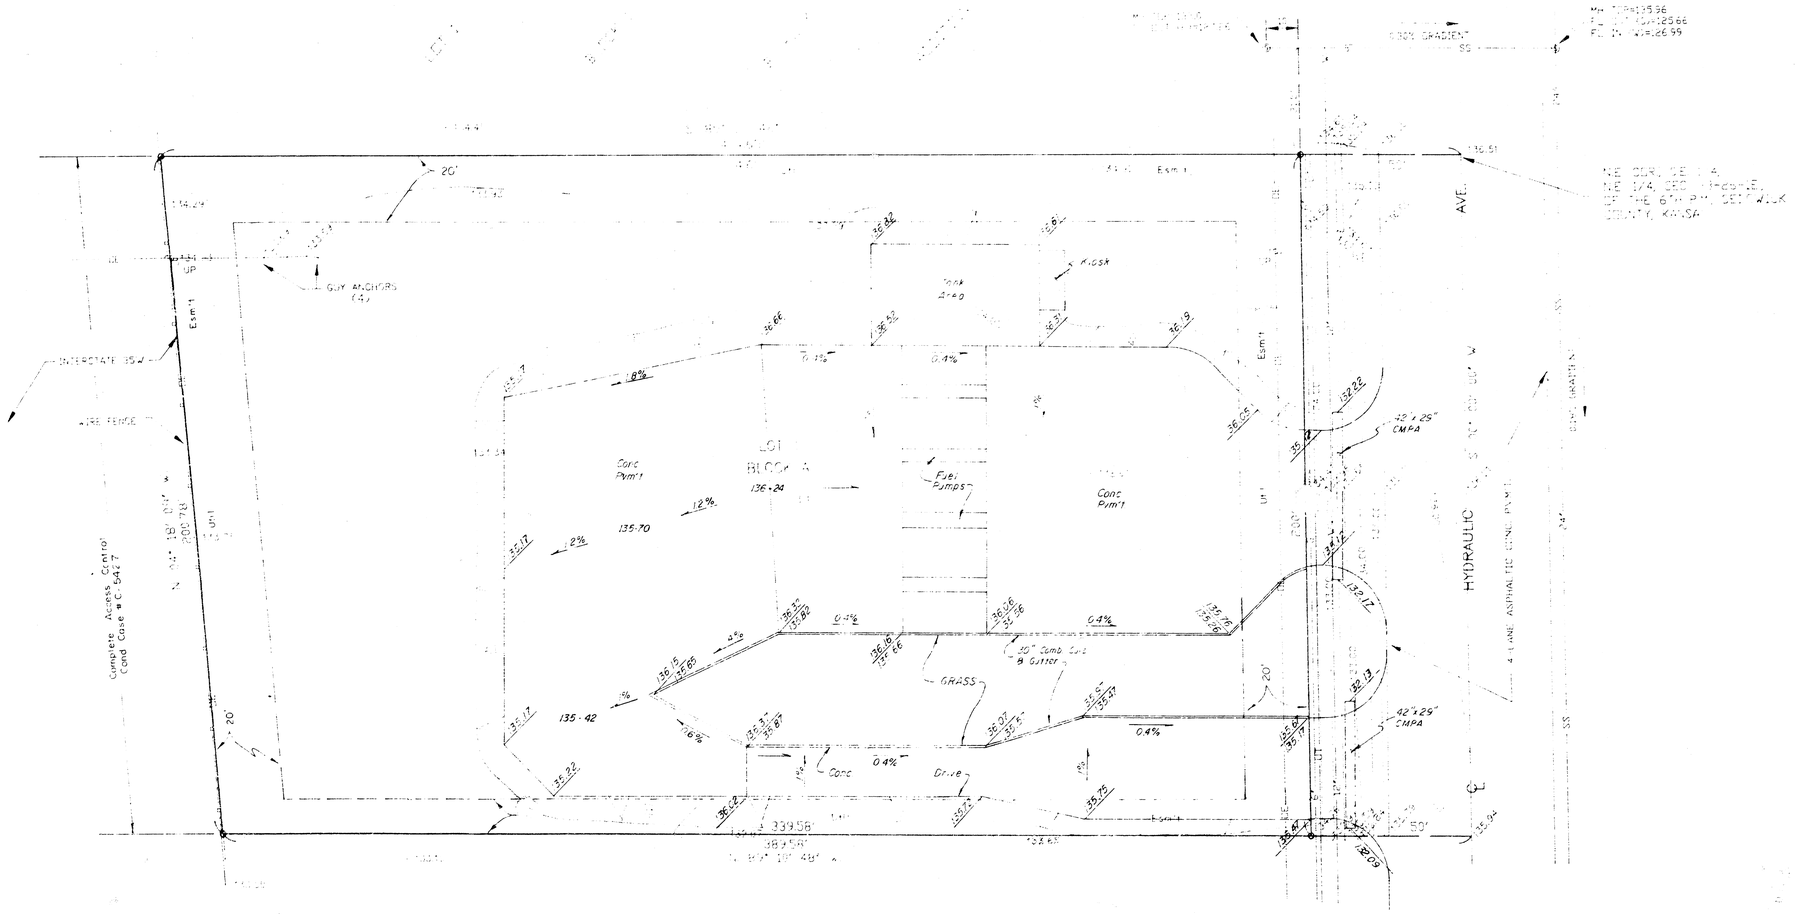

MOEHRING & ASSOCIATES
CONSULTING ENGINEERS
WICHITA
June 21, 1995

CRAIG MOEHRING
REGISTERED
LS 875
KANSAS
LAND SURVEYOR