DRAINAGE PLAN
IVY CHRISTINE
2ND ADDITION

WICHITA, SEDGWICK COUNTY, KANSAS

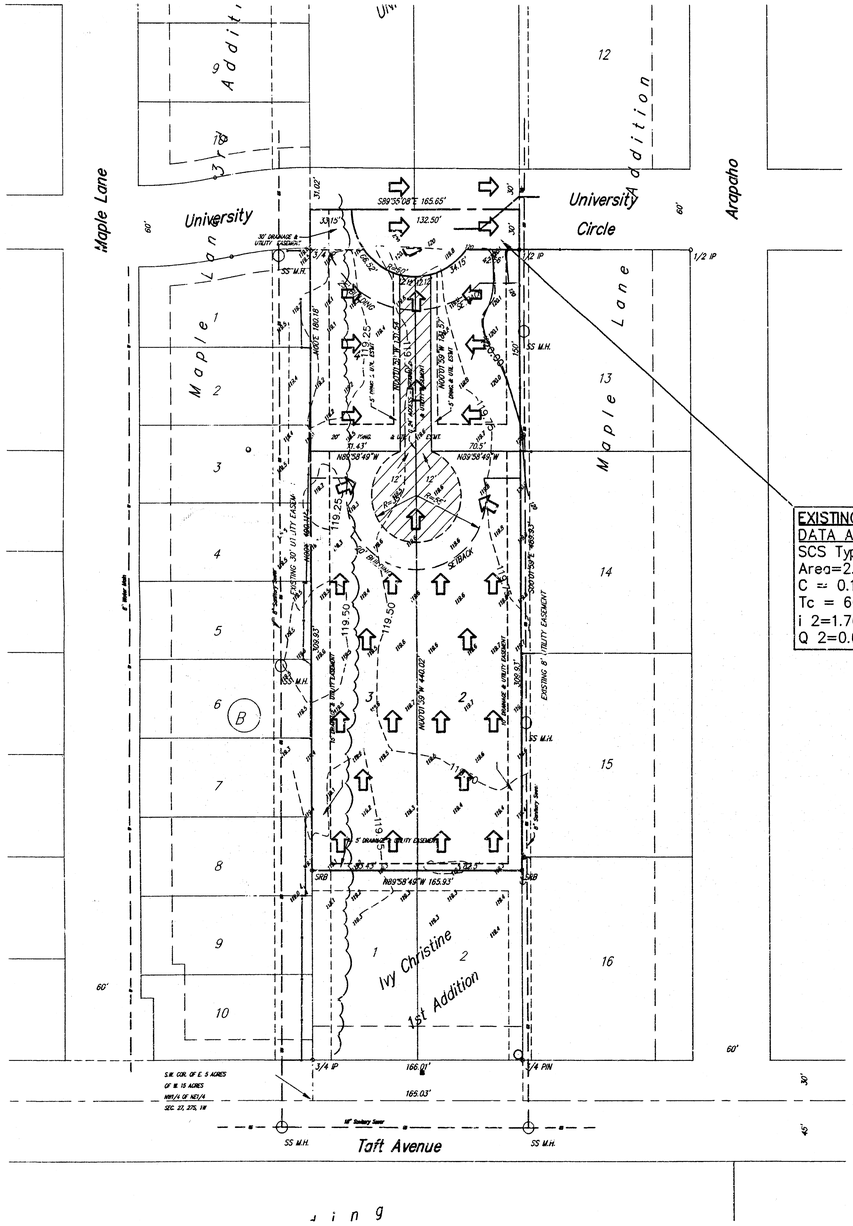
Maple Lane
University
University Circle
Arapaho
Maple Lane
Maple Lane
Addition
Addition
S89°35'08"E 165.65'
132.50'
30'
30'
30